

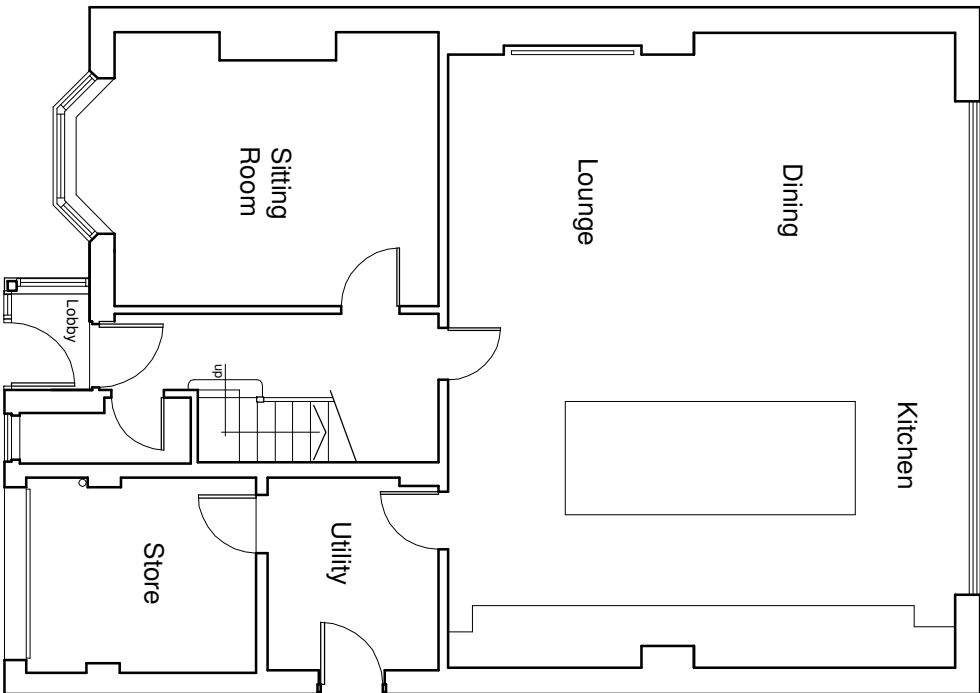


A3 Size


Scale 1:100

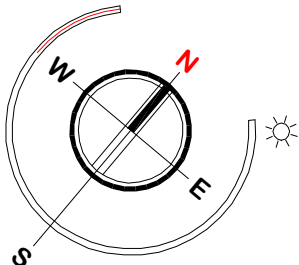

Proposed Ground Floor Plan

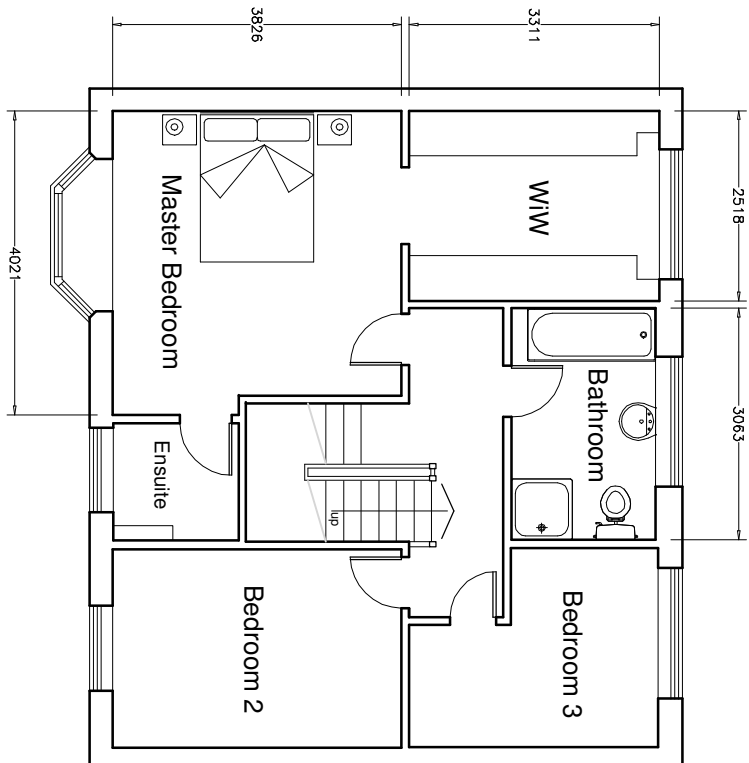

Proposed 1st Floor Plan

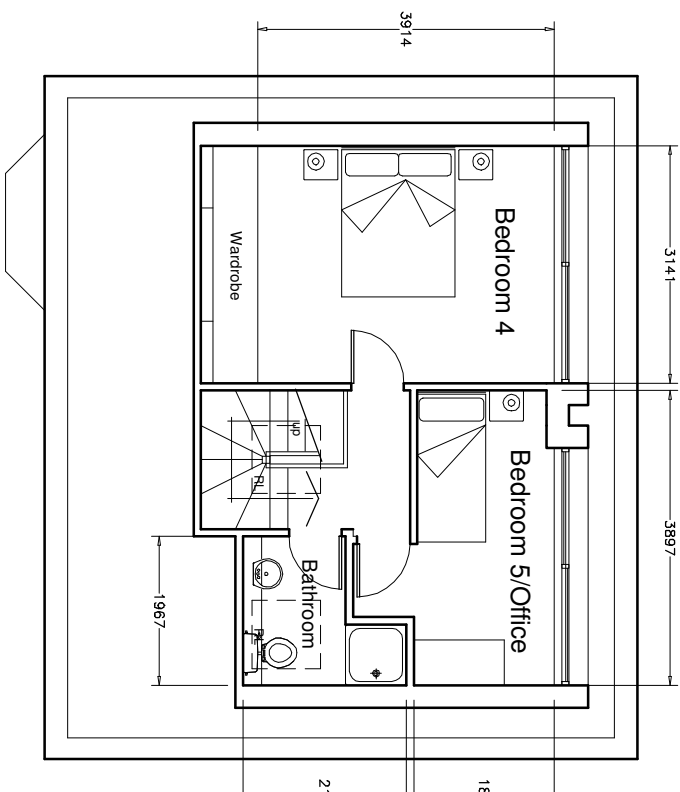

Proposed 2nd Floor Plan

FOR PLANNING PURPOSES ONLY. USE FIGURED DIMENSIONS ONLY. SUBJECT TO SITE SURVEY AND ALL NECESSARY CONSENTS. ALL DIMENSIONS TO BE CHECKED BY USER AND ANY DISCREPANCIES, ERRORS OR OMISSIONS TO BE REPORTED TO THE ARCHITECT BEFORE THE WORK COMMENCES. THIS DRAWING IS TO BE READ WITH ALL OTHER RELEVANT MATERIALS

Revision	Notes	Date	Drawn
A			

FUZED ARCHITECTURE +

Fuzed A+D Ltd, 74A Water Street, Radcliffe, Manchester, M26 4DF
Tel: 0161 724 8006 Email: fuzedarchitects@gmail.com

No.1 Portinscale Close, Bury BL8 1DB

DESIGN

Project:	No.1 Portinscale Close, Bury BL8 1DB	Contract No.	1255
Client:	Mr and Mrs Tanner	Dwg No.	2.01
Content:	Planning Submission	Revision	-
	Proposed Floor Plans	Date	September '20