

A3 Size


Scale 1:100

FOR PLANNING PURPOSED ONLY. USE FIGURED DIMENSIONS ONLY. SUBJECT TO SITE SURVEY AND ALL NECESSARY CONSENTS. ALL DIMENSIONS TO BE CHECKED BY USER AND ANY DISCREPANCIES, ERRORS OR OMISSIONS TO BE REPORTED TO THE ARCHITECT BEFORE THE WORK COMMENCES. THIS DRAWING IS TO BE READ WITH ALL OTHER RELEVANT MATERIALS

| Revision | Notes | Date | Drawn |
|----------|-------|------|-------|
| A        |       |      |       |



Existing West Elevation

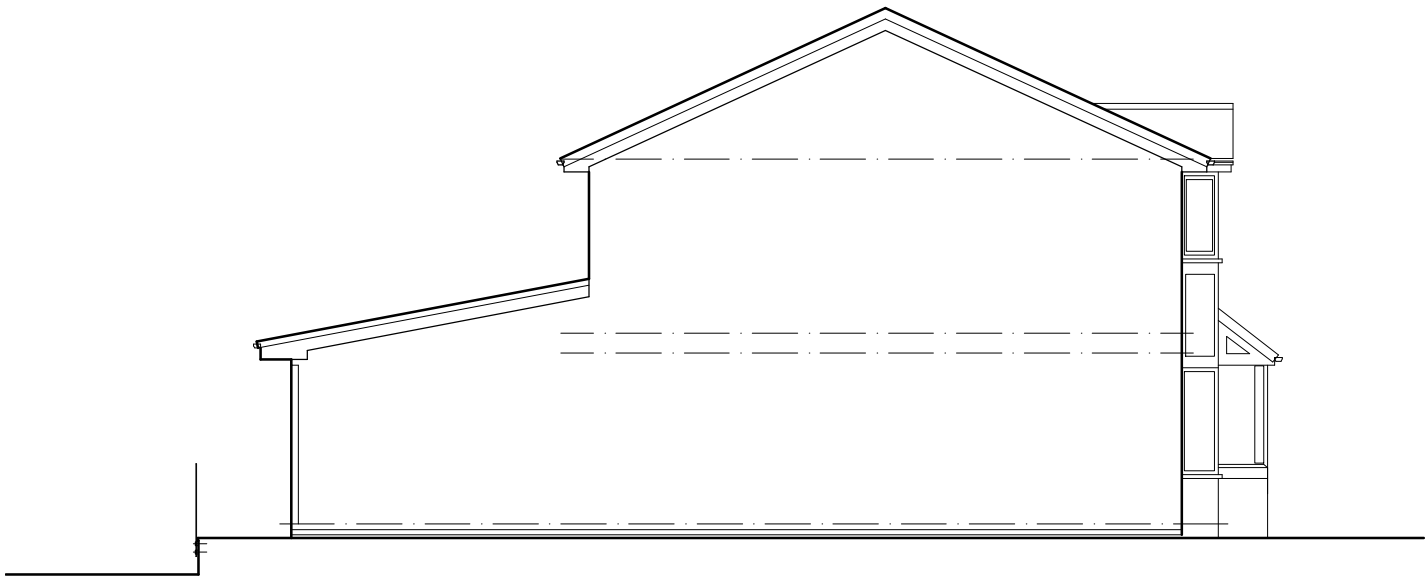

Existing North Elevation

**FuZED ARCHITECTURE** +

Fuzed A+D Ltd, 74A Water Street, Radcliffe, Manchester, M26 4DF  
Tel: 0161 724 8006 Email: fuzedarchitects@gmail.com

**DESIGN**

Scale Bar 1:100



|          |                                            |
|----------|--------------------------------------------|
| Project: | No.1 Portinscale Close, Bury BL8 1DB       |
| Client:  | Mr and Mrs Tanner                          |
| Content: | Planning Submission<br>Existing Elevations |

|              |               |
|--------------|---------------|
| Contract No. | 1255          |
| Dwg No.      | 1.04          |
| Revision     | -             |
| Date         | September '20 |