



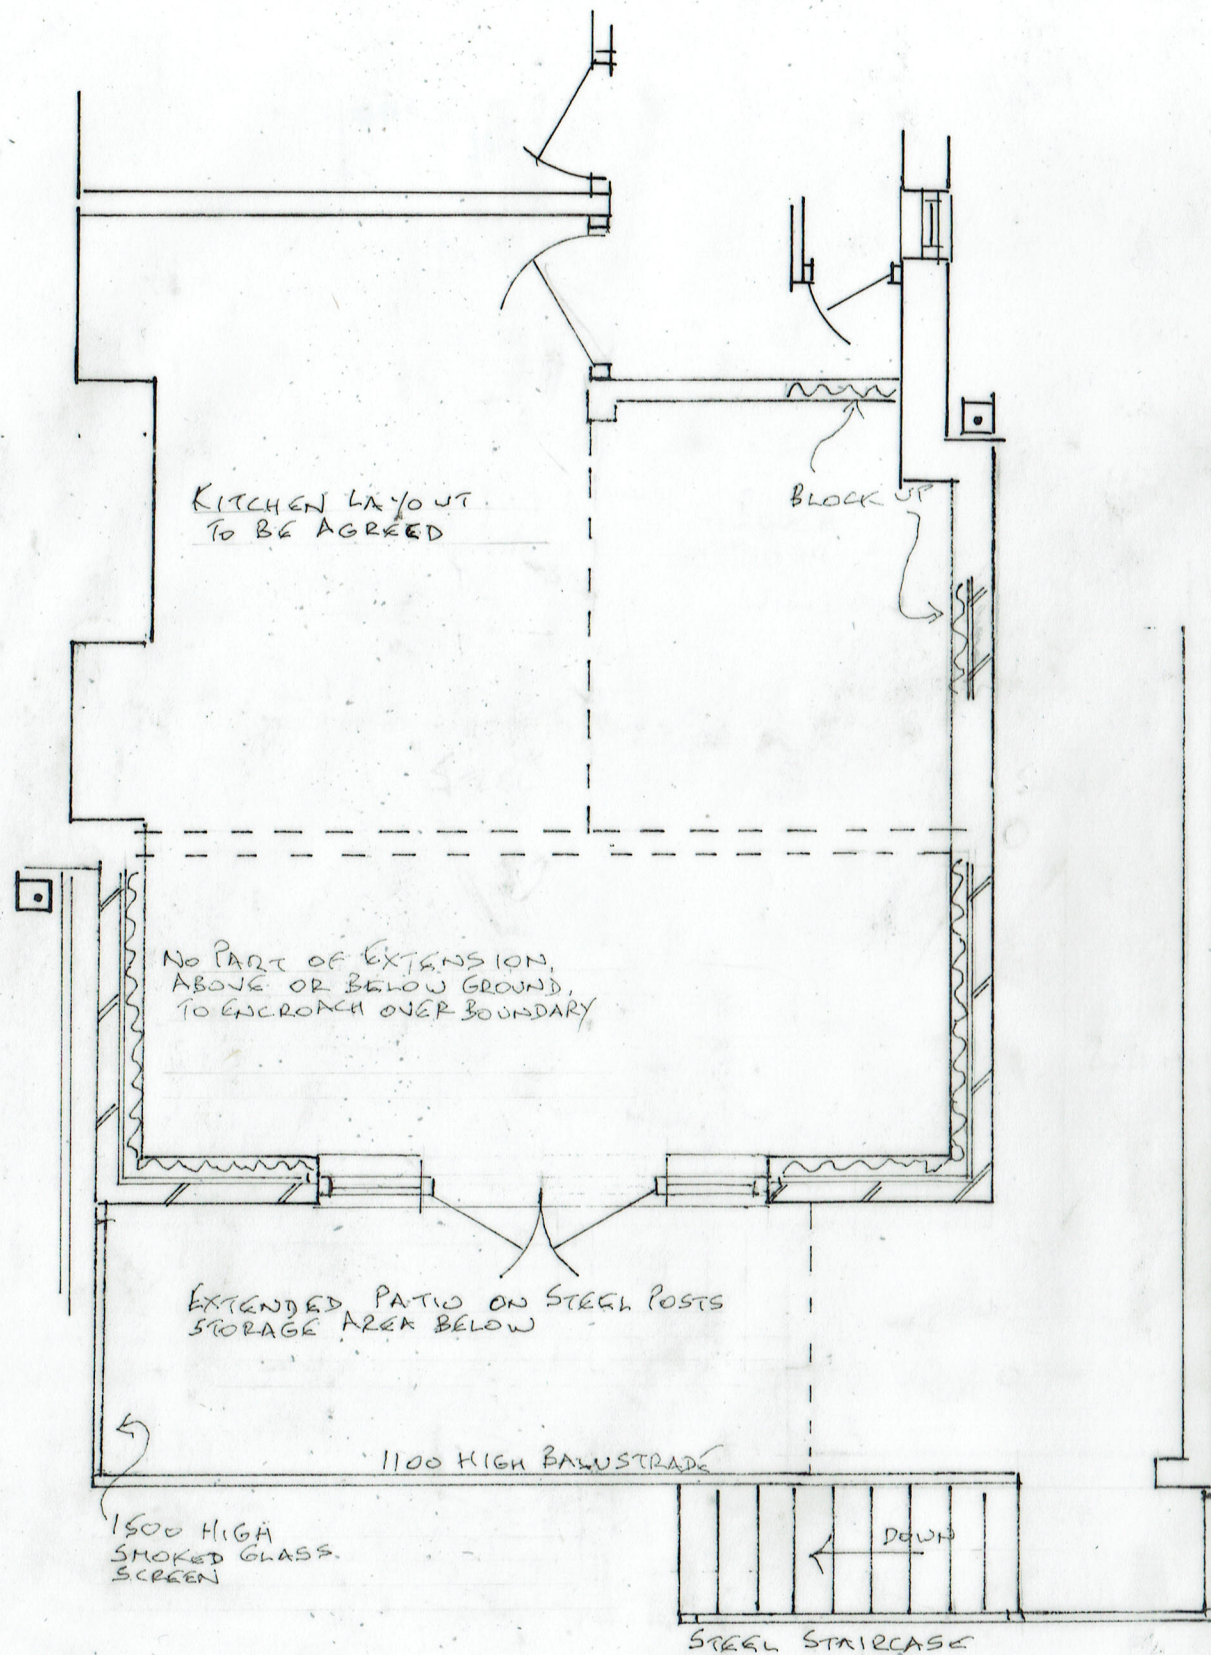


0 5
METRES
SCALE 1:50 & 1:100 @ A3

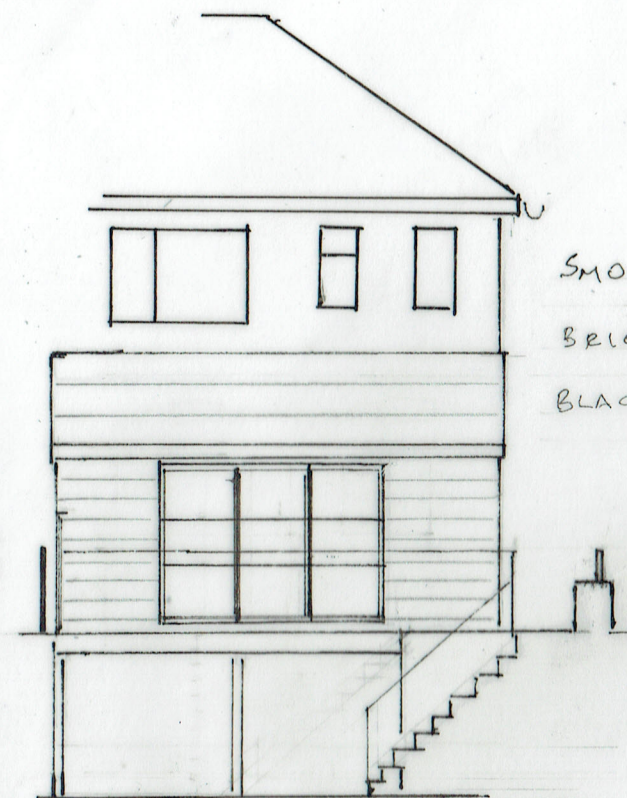


REAR ELEVATION

SMOOTH GREY CONCRETE TILES
BRICKWORK TO MATCH EXISTING
BLACK ALUMINIUM DOORS

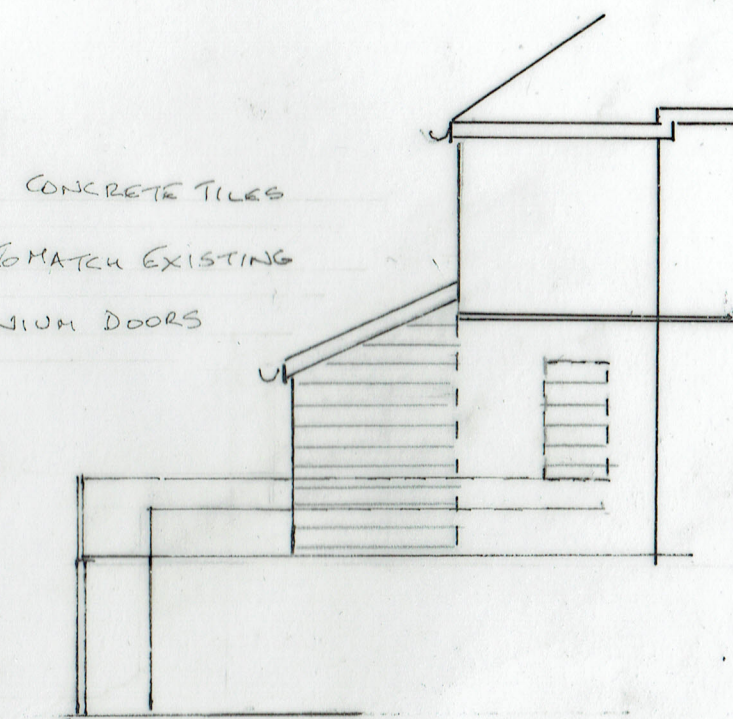

SIDE

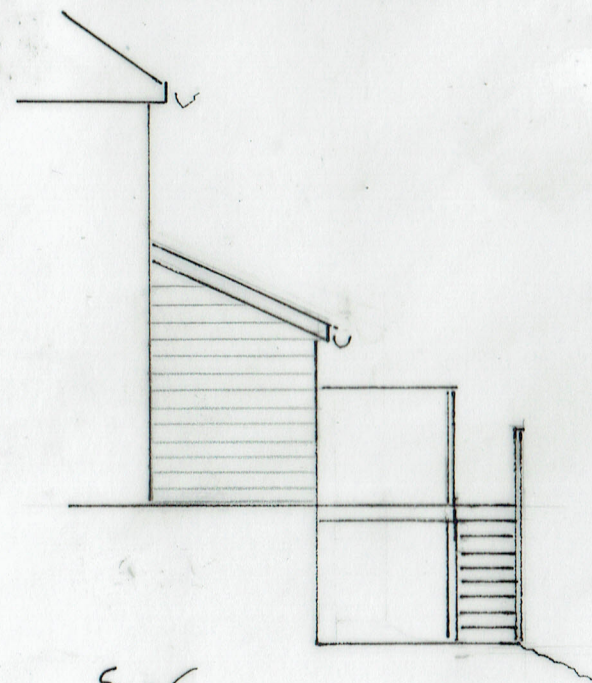

SIDE

PLANNING PERMISSION IS REQUIRED FOR
'THE CONSTRUCTION OR PROVISION OF A
VERANDAH, BALCONY OR RAISED PLATFORM'

2A PROPOSED PLAN

06/09/2022 → NOTE RELATING TO PERMITTED DEVELOPMENT DELETED
25/07/2022 22/102/02A

SINGLE STOREY REAR EXTENSION & PATIO
38 BURY & BOLTON ROAD, RADCLIFFE M26 4LD