




PROPOSED NORTH ELEVATION
1:100 @ A3

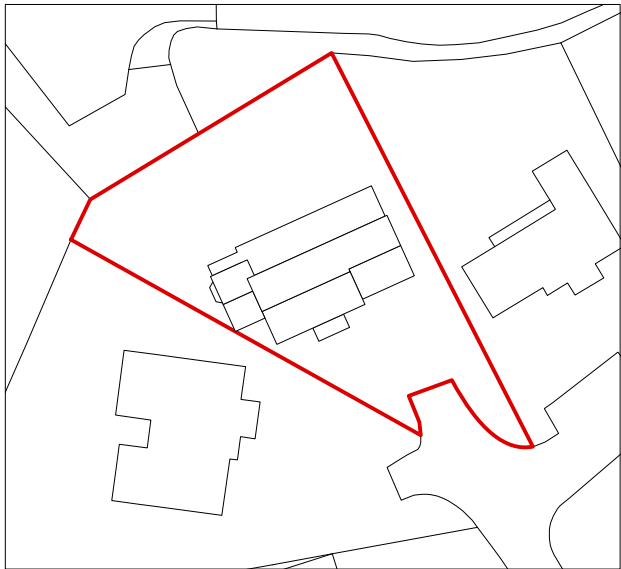

SITE PLAN KEY
EXISTING SOUTH ELEVATION
1:100 @ A3



PROPOSED SOUTH ELEVATION
1:100 @ A3

MATERIALS KEY

- 1 EXISTING ROOF TILE
- 2 PROPOSED TILE TO MATCH EXISTING
- 3 EXISTING BRICK
- 4 LIGHT NEW BRICK
- 5 PAINTED TIMBER FRAME GLAZED DOOR
- 6 PAINTED TIMBER FRAME WINDOW
- 7 BRICK DETAIL
- 8 METAL RAILING
- 9 PAINTED TIMBER CLADDING
- 10 ALUMINIUM RAINWATER GOODS
- 11 PAINTED TIMBER DOOR
- 12 PAINTED TIMBER FRAME WINDOW (frosted)

010m

05m

© Copyright Footprint Design

DRAWING STATUS:			FOOTPRINT DESIGN		
PLANNING			E info@footprintdesign.net W www.footprintdesign.net		
REVISION	DATE	DESCRIPTION	CLIENT: MR ZEESHAN ANWAR	SCALE: 1:100@A3	DATE: AUG 2022
A	09.01.23	1F balcony updated	PROJECT: 19 MEADWAY, BURY BL9 9TY		
			DRAWING TITLE: PROPOSED ELEVATIONS		
			DRAWING NO: A051_P_120		