



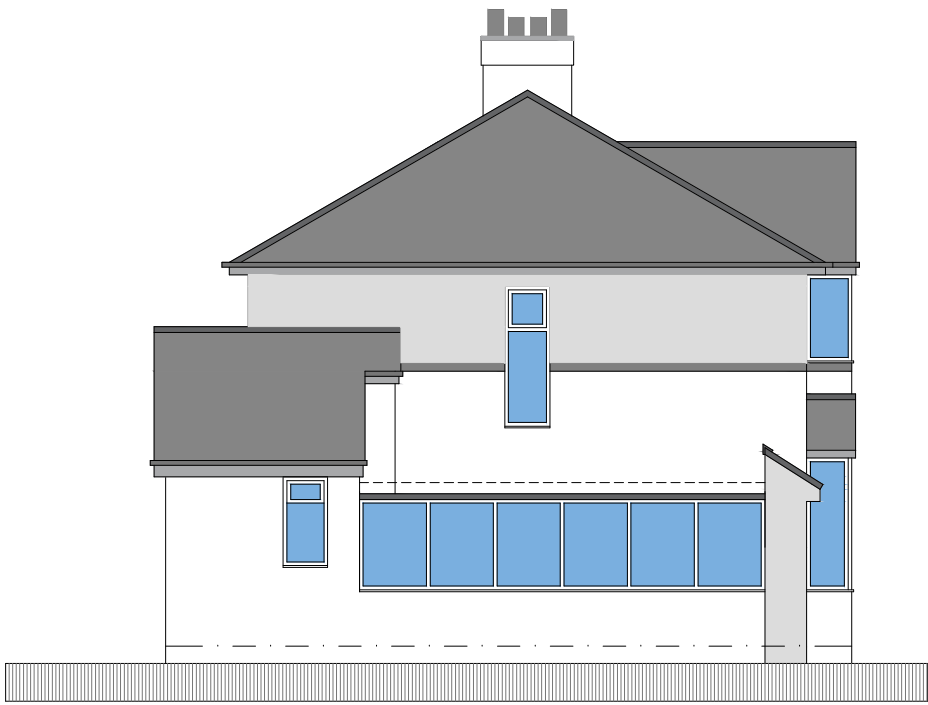

EXISTING REAR ELEVATION 1 – scale 1:100

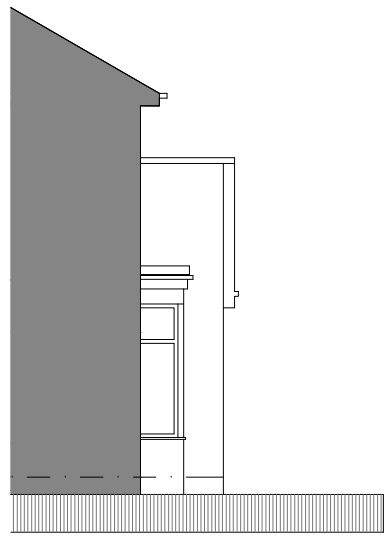


EXISTING SIDE ELEVATION 1 – scale 1:100




SIDE 2



PROPOSED REAR ELEVATION 1 – scale 1:100

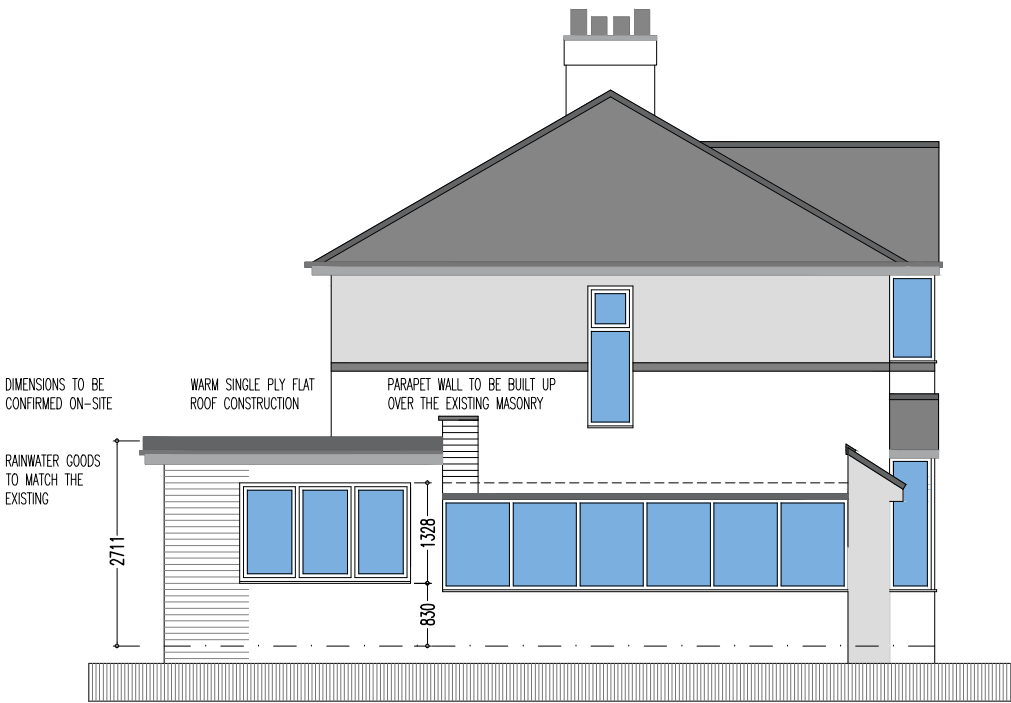

PROPOSED SIDE ELEVATION 1 – scale 1:100

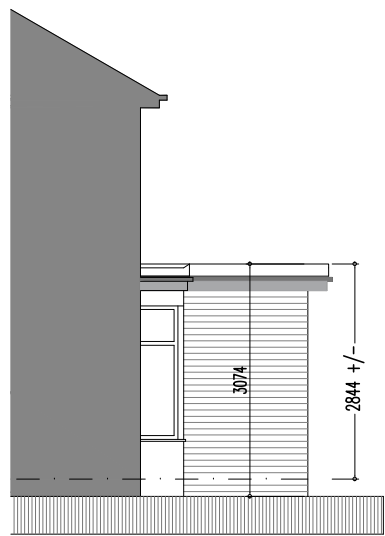

SIDE 2

- Notes:-
1. Drawings to be used for planning purposes only.
 2. All dimensions are to be checked on site and set-out, prior to manufacture, purchase of furniture, fabrication or construction. Any discrepancies are to be brought to the attention of MDA Design Ltd.
 3. MDA will not accept any responsibility until the necessary construction and on site checks have taken place
 4. DO NOT ORDER MATERIALS FROM THE DRAWINGS. Materials to be ordered from site measurements.
 5. The copyright for this drawing and design shall remain the property of MDA Design Ltd.
 6. This drawing is not to be reproduced without the written permission of MDA Design Ltd.

A	SIDE 2 ELEVATIONS ADDED	MA	06/05/23
---	-------------------------	----	----------



MDA DESIGN
www.mdaas.co.uk
01204 275185

EXISTING & PROPOSED
ELEVATIONS

187 BURY NEW ROAD
BOLTON
BL2 6QQ

Scale	1:100 @ A3	Drawing No.	Rev.
Date	10/11/2022	D0228/106	A
Dwg By	DB		

PLANNING