


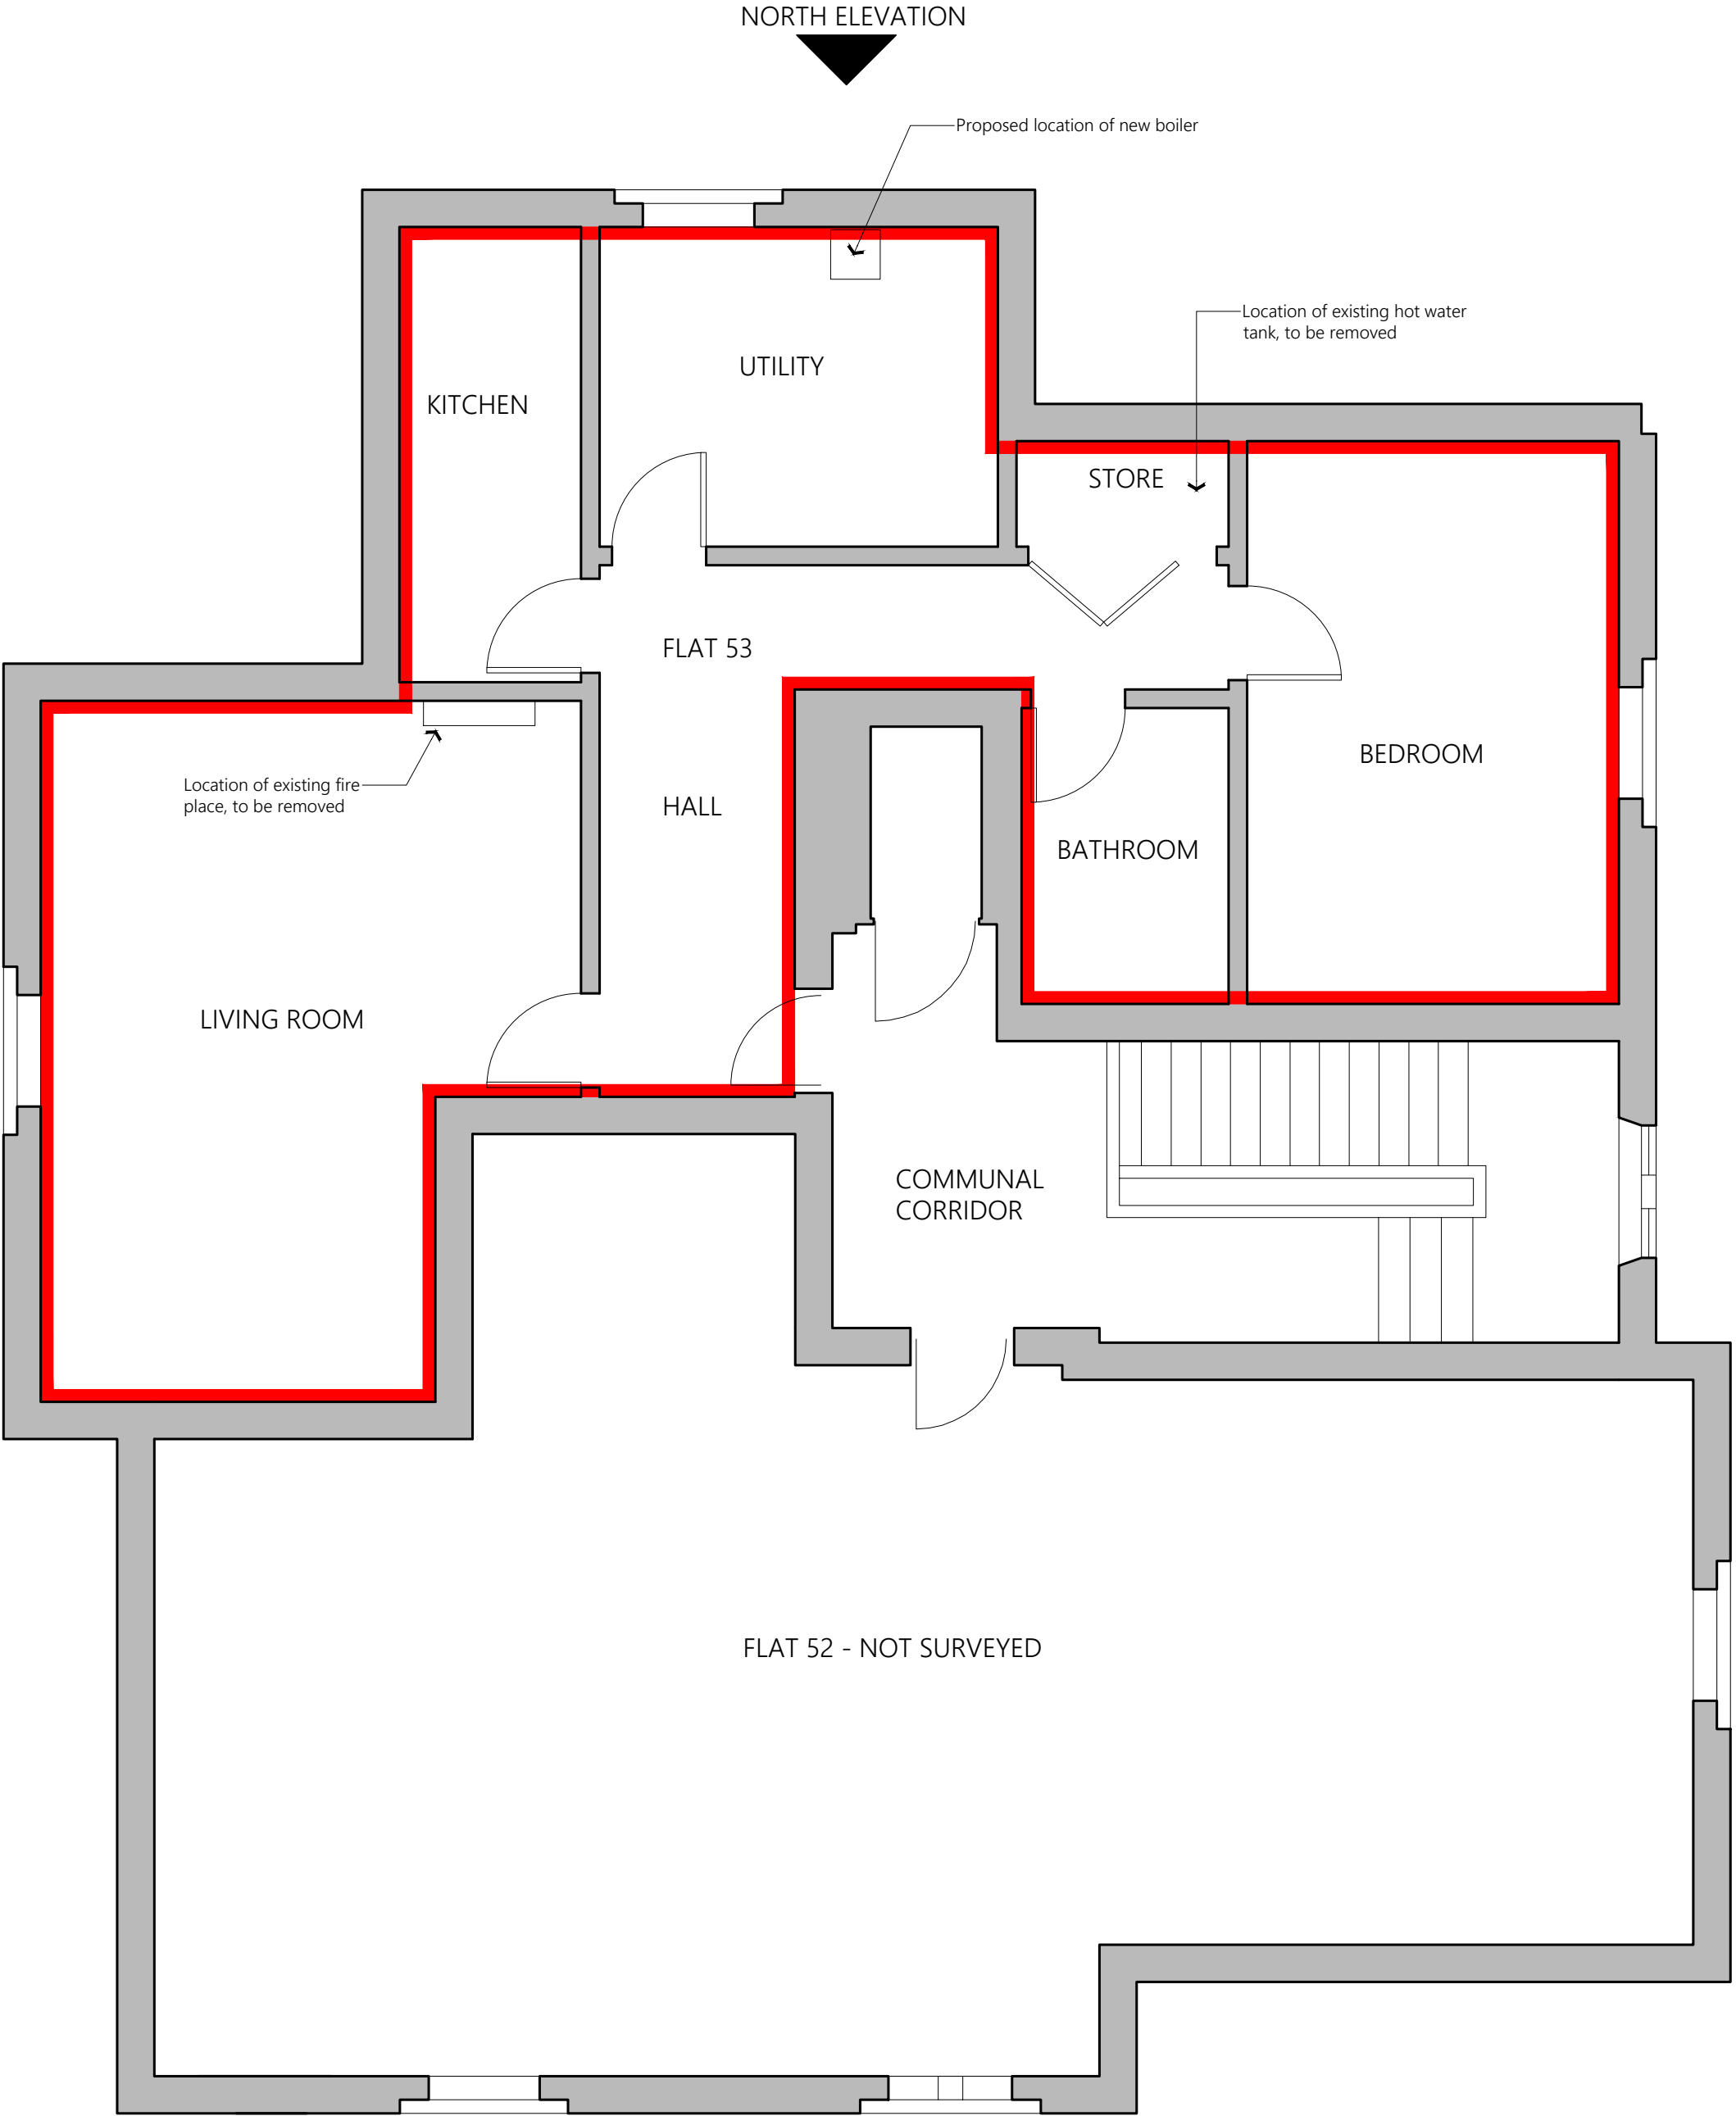

SECOND FLOOR PLAN

PROJECT	53 Charlton Court Prestwich M25 0BE		
CLIENT	Ann Stanil		
STATUS	Information		
DRAWING	Second Floor Plan		
DWG No.	2201-002	REV	
SCALE	1:50@A1	DATE	Jan '22
AGB CAD SERVICES website: www.agbcad.co.uk email: info@agbcad.co.uk telephone: 07912 090 125 DO NOT SCALE FROM THIS DRAWING			