


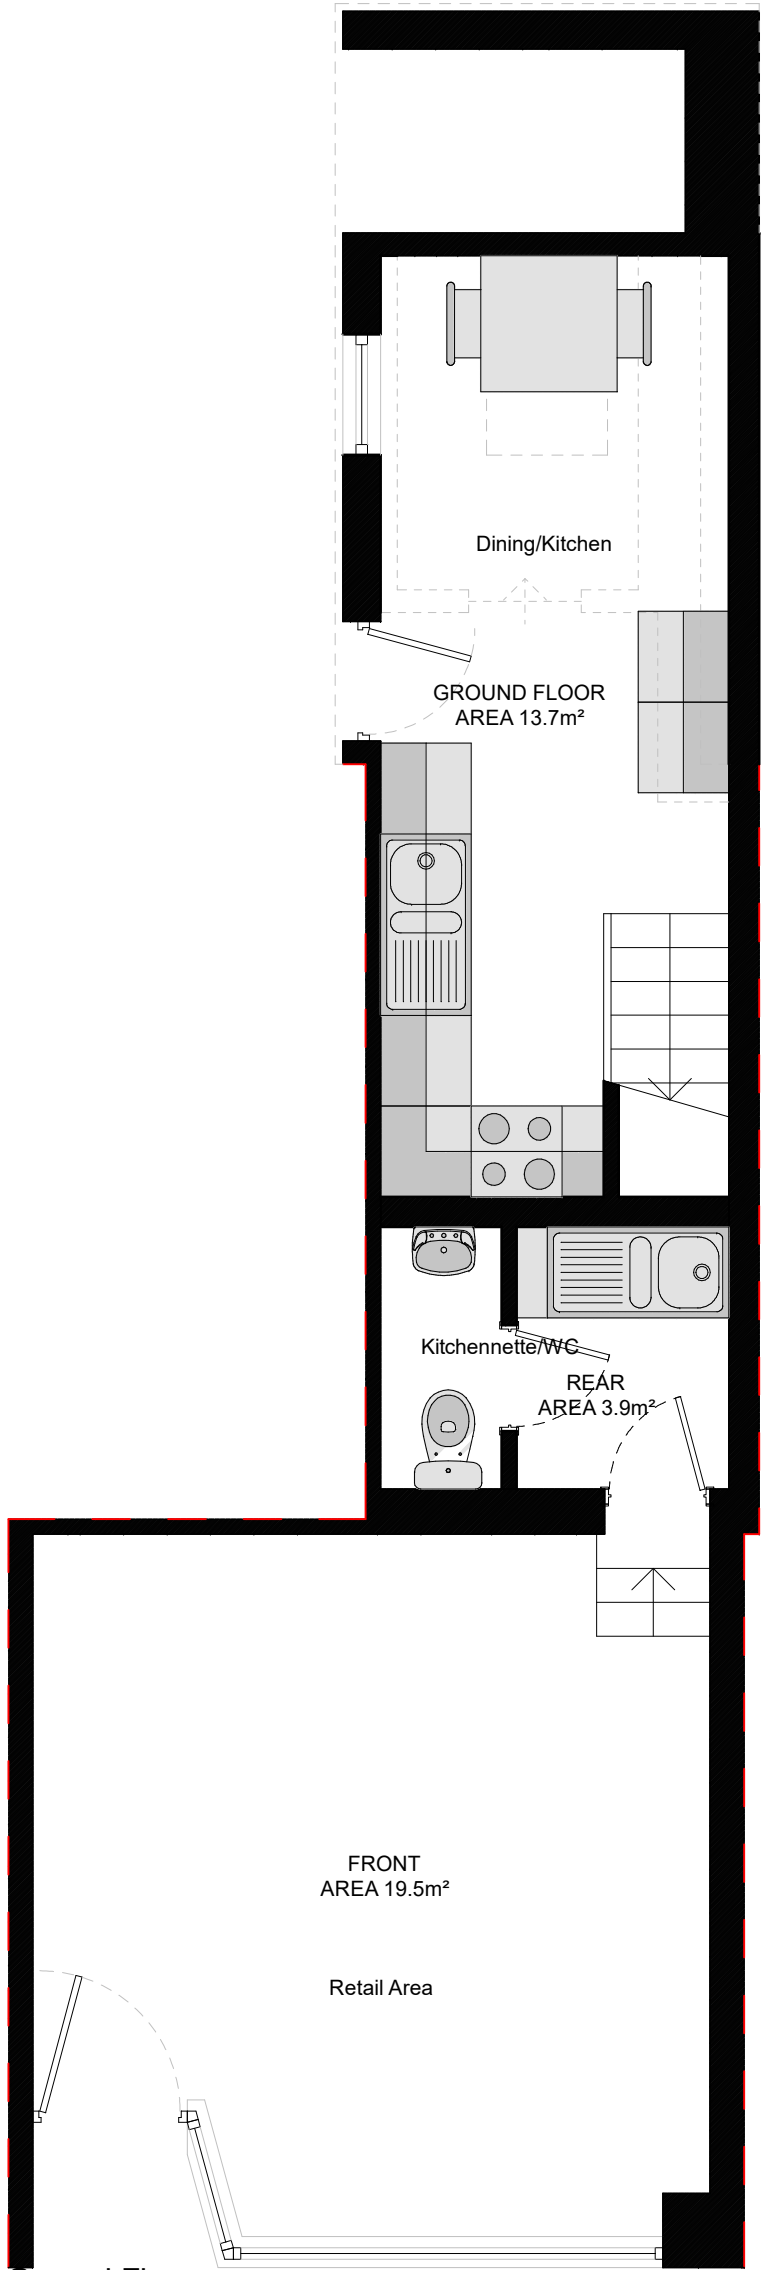


Ground Floor


Floor Plans @ 1:50




First Floor

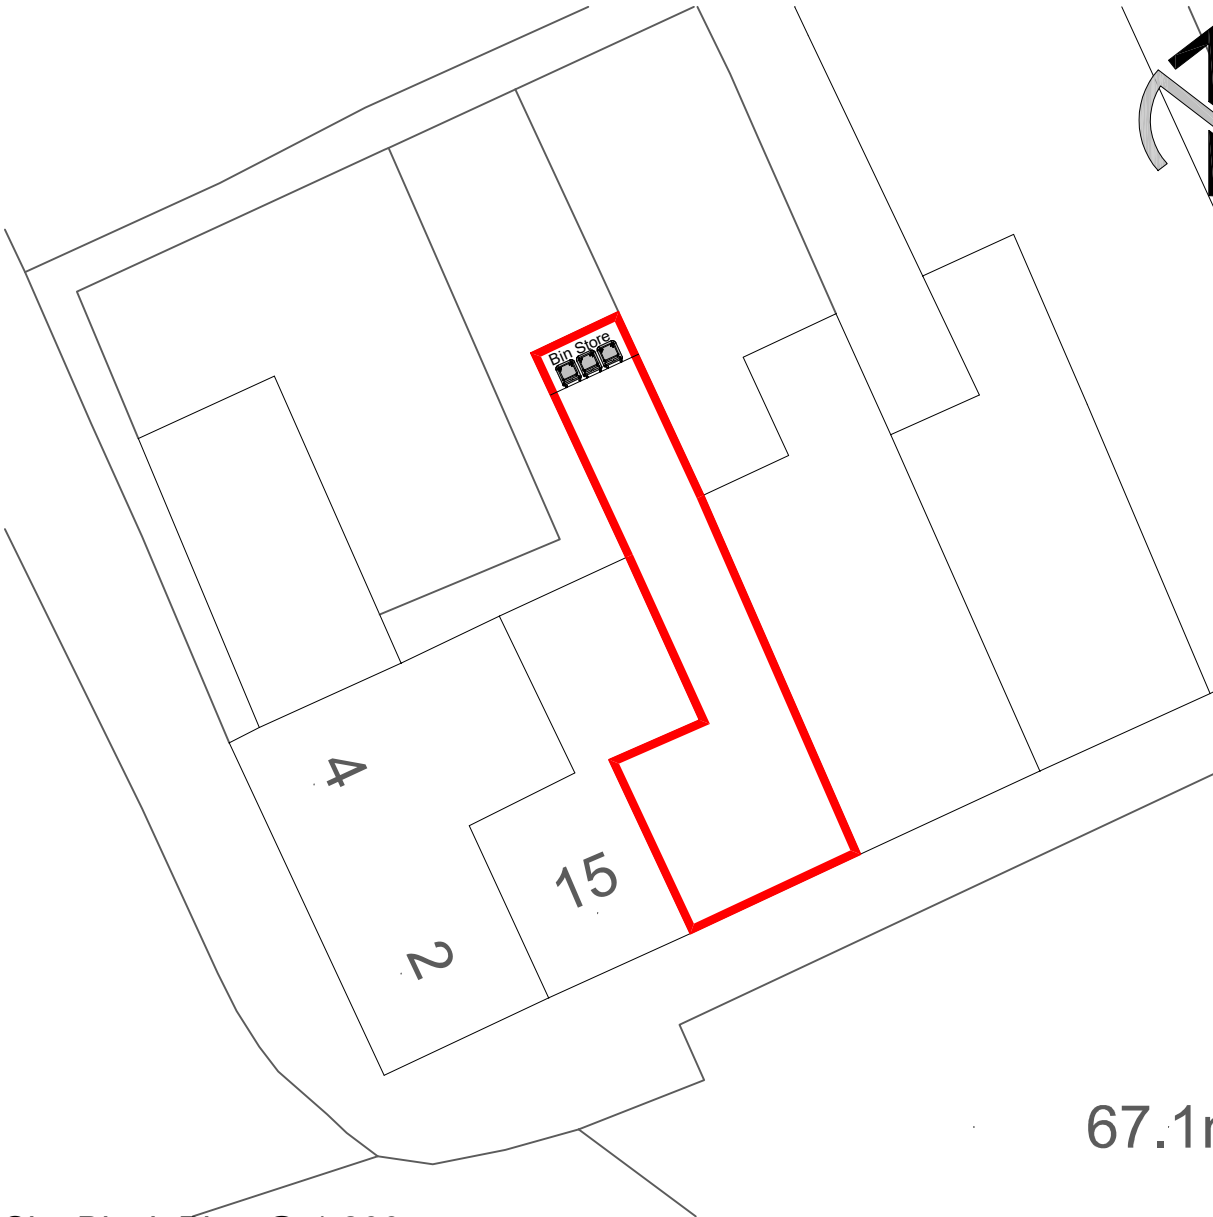


Site Block Plan @ 1:200

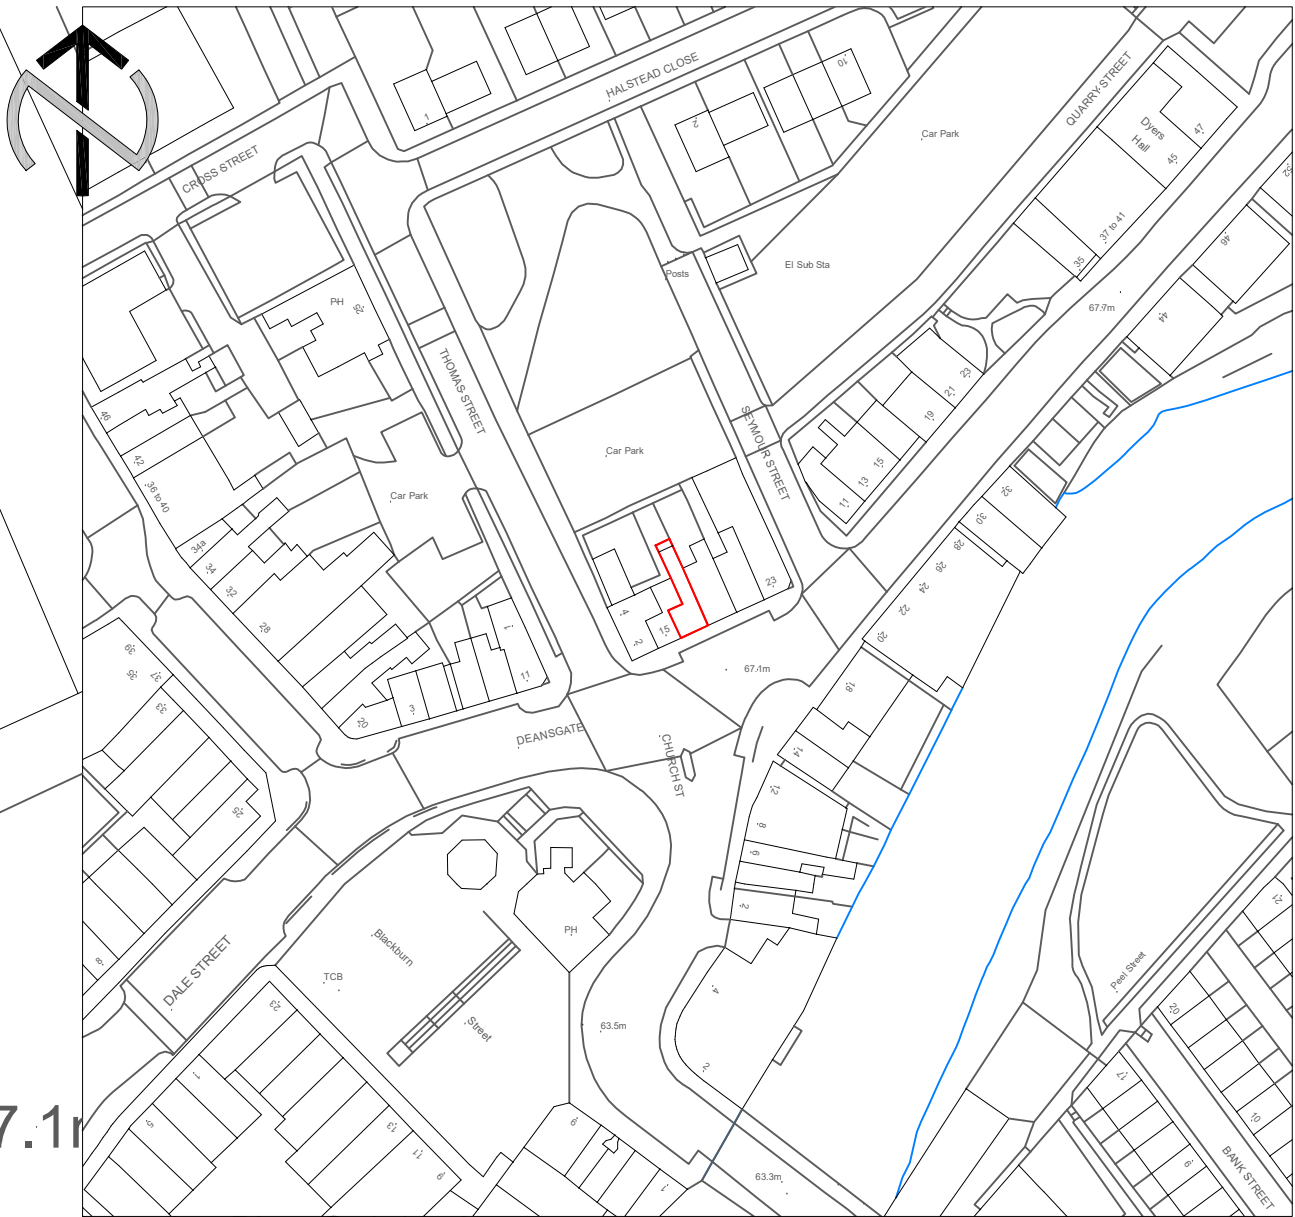

Location Plan @ 1:1250

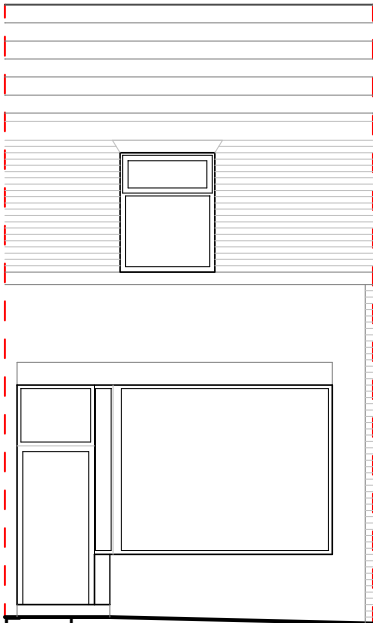


Front

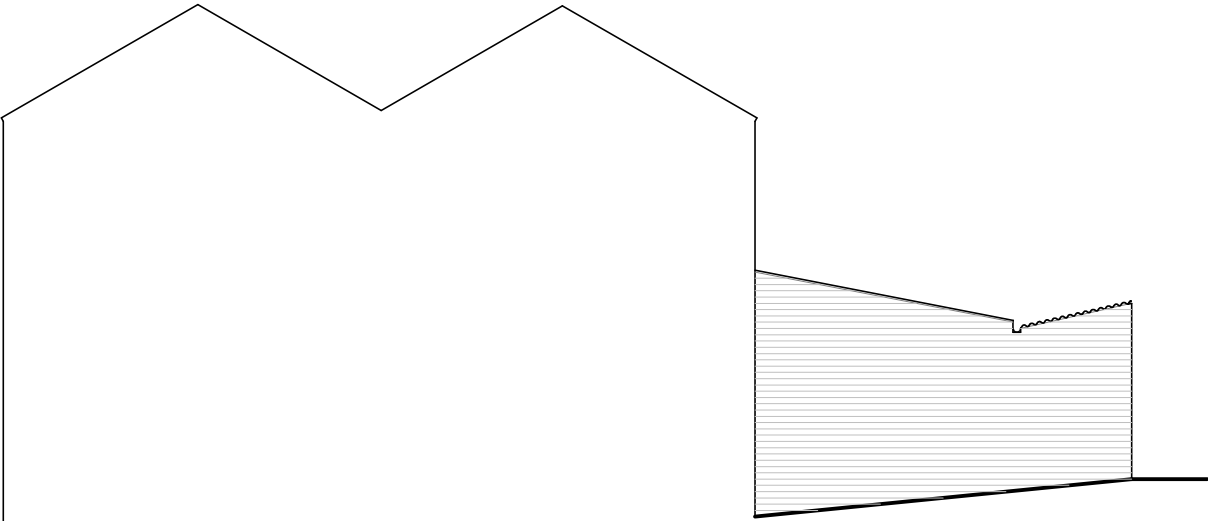

Side



Rear

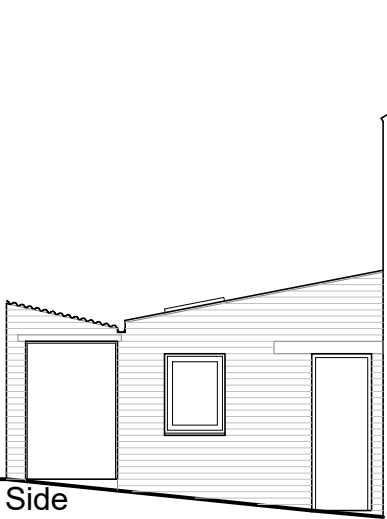

Side

Elevations @ 1:100


NOTES

GRANT ERSKINE ARCHITECTS LTD SHALL HAVE NO RESPONSIBILITY FOR ANY USE MADE OF THIS DOCUMENT OTHER THAN FOR THAT WHICH IT WAS PREPARED AND ISSUED.

ALL DIMENSIONS SHOULD BE CHECKED ON SITE.

DO NOT SCALE FROM THIS DRAWING.

ANY DRAWING ERRORS OR DIVERGENCES SHOULD BE BROUGHT TO THE ATTENTION OF GRANT ERSKINE ARCHITECTS LTD AT THE ADDRESS SHOWN BELOW.

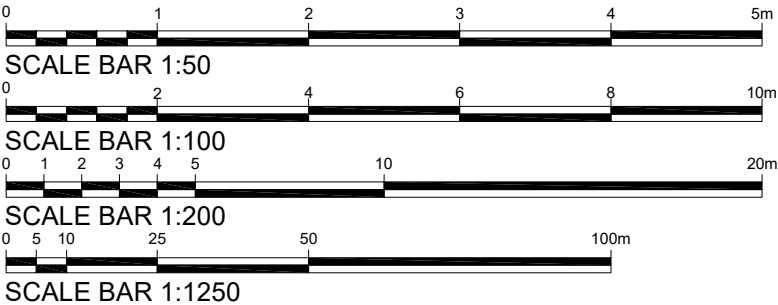

REVISION / DESCRIPTION	DRAWN	CHECKED	DATE	PROJECT TITLE
A - Increased annotation size/Added room labels	MDS	MDS	11/01/23	17 DEANSGATE, RADCLIFFE
PROJECT NUMBER 20221122				
DRAWING TITLE PLANNING PROPOSED PLANS, ELEVATIONS, SITE PLAN & LOCATION PLAN				SCALE VARIOUS @A2
DATE 09/12/22				REVISION A
DRAWING No. (20)A102				