




AS EXISTING

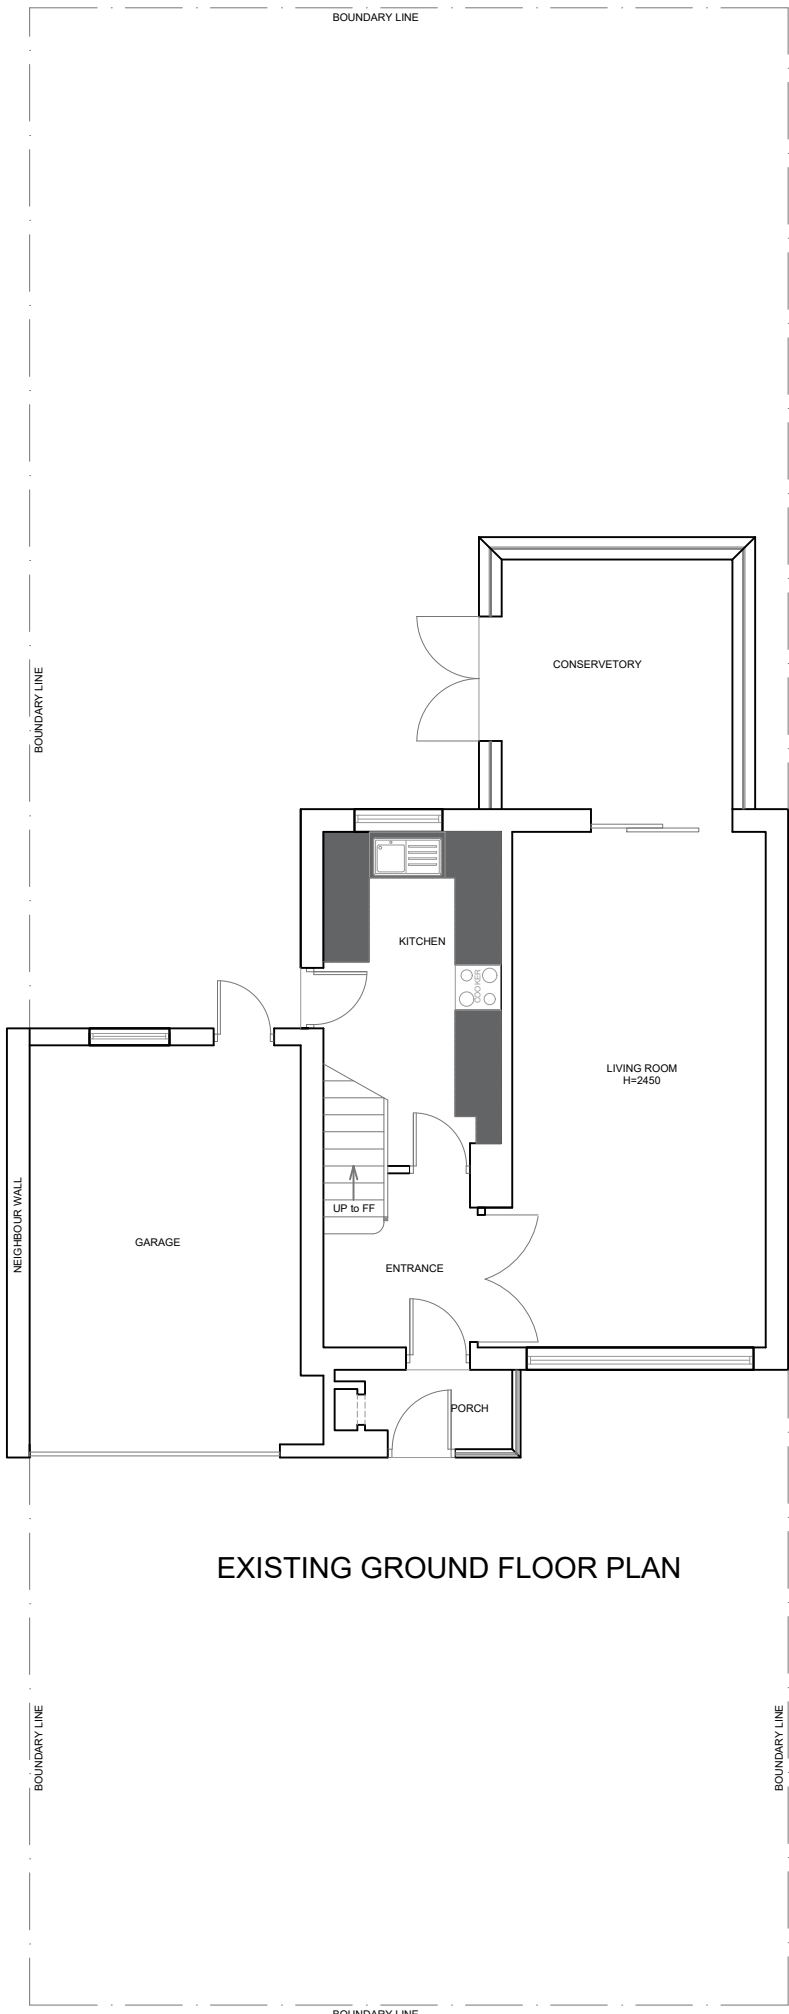

EXISTING GROUND FLOOR PLAN

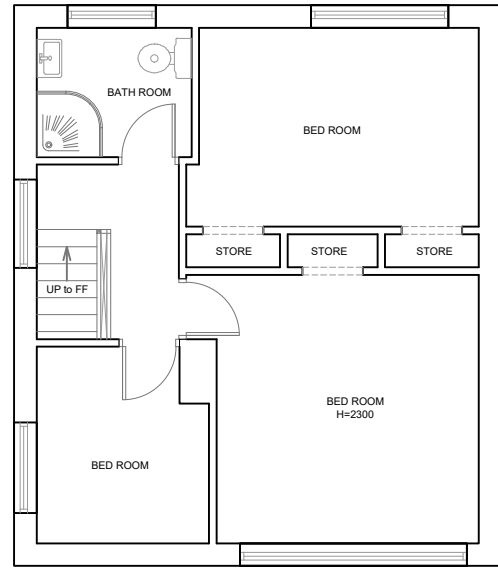


EXISTING FIRST FLOOR PLAN

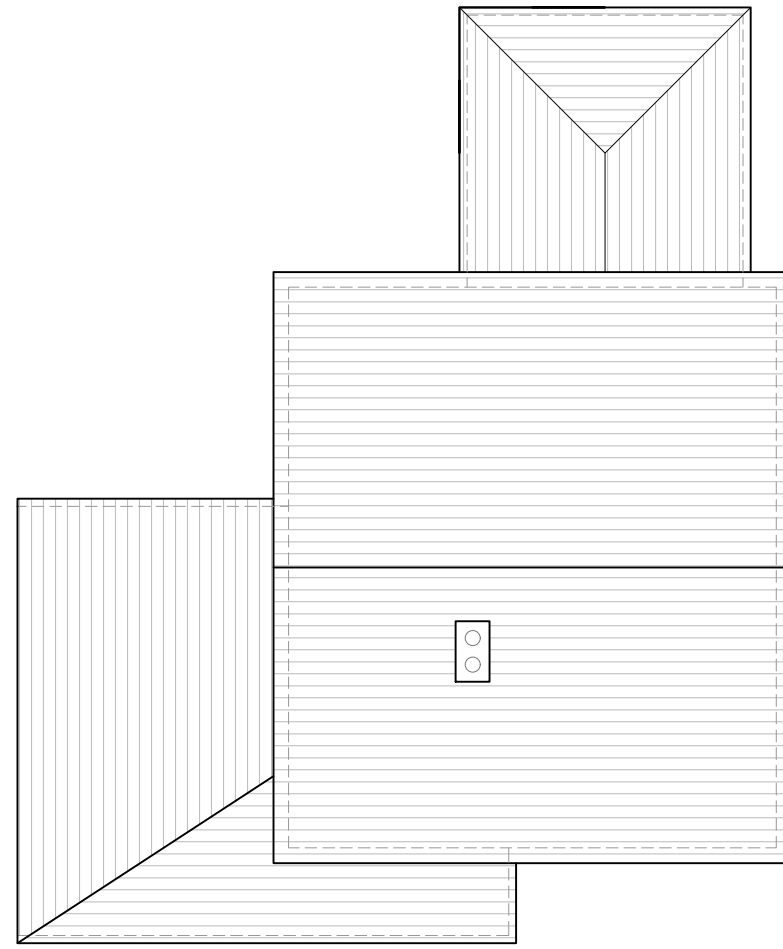


EXISTING ROOF PLAN

AS PROPOSED

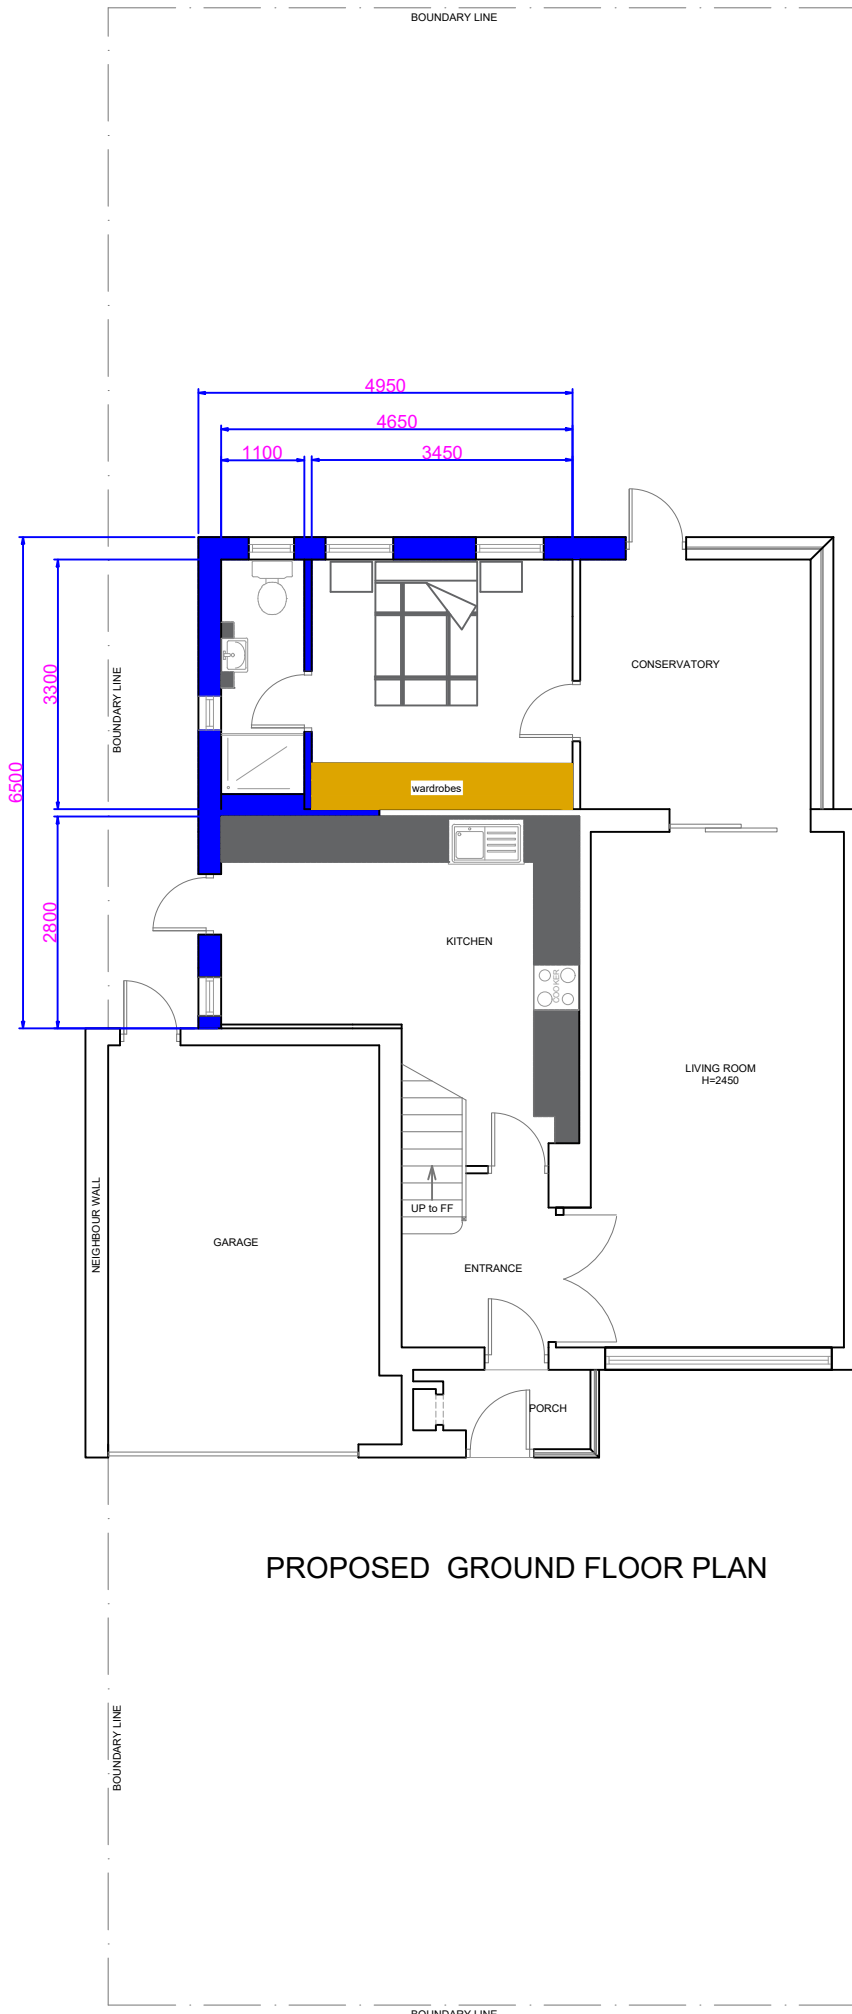

PROPOSED GROUND FLOOR PLAN

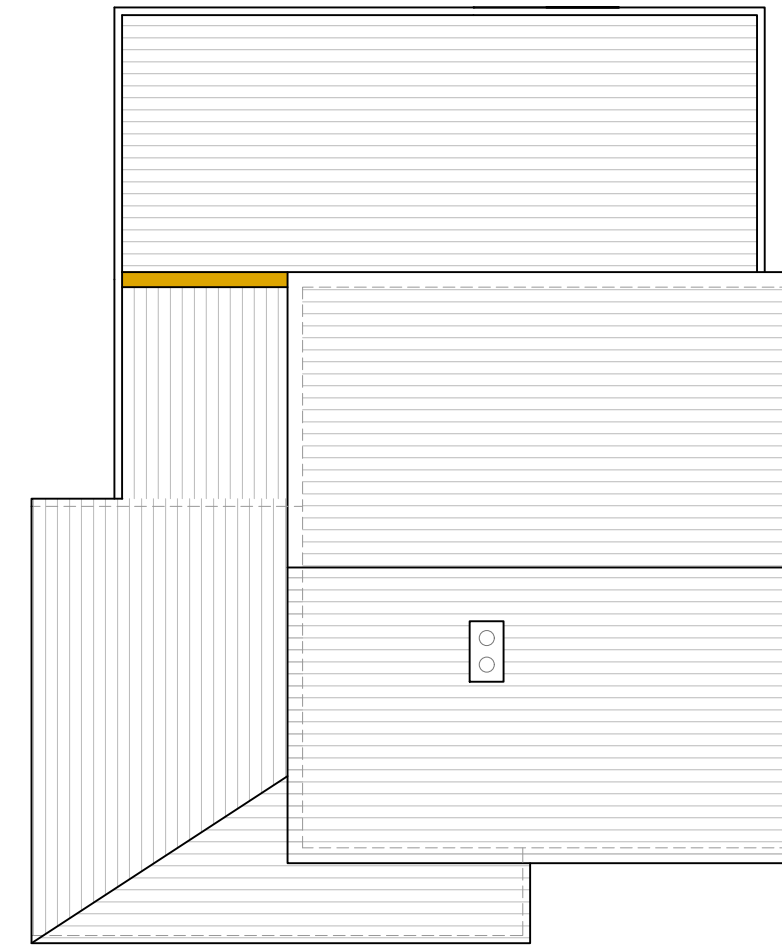

PROPOSED ROOF PLAN



EXISTING FRONT ELEVATION




EXISTING REAR ELEVATION



PROPOSED FRONT ELEVATION




PROPOSED REAR ELEVATION

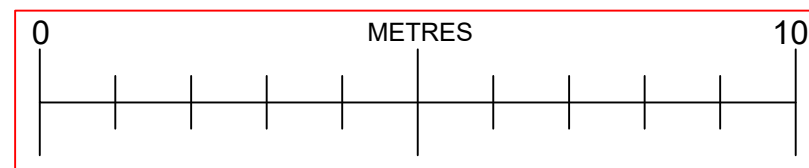


EXISTING SIDE ELEVATION (SE VIEW)



EXISTING SIDE ELEVATION (NW VIEW)

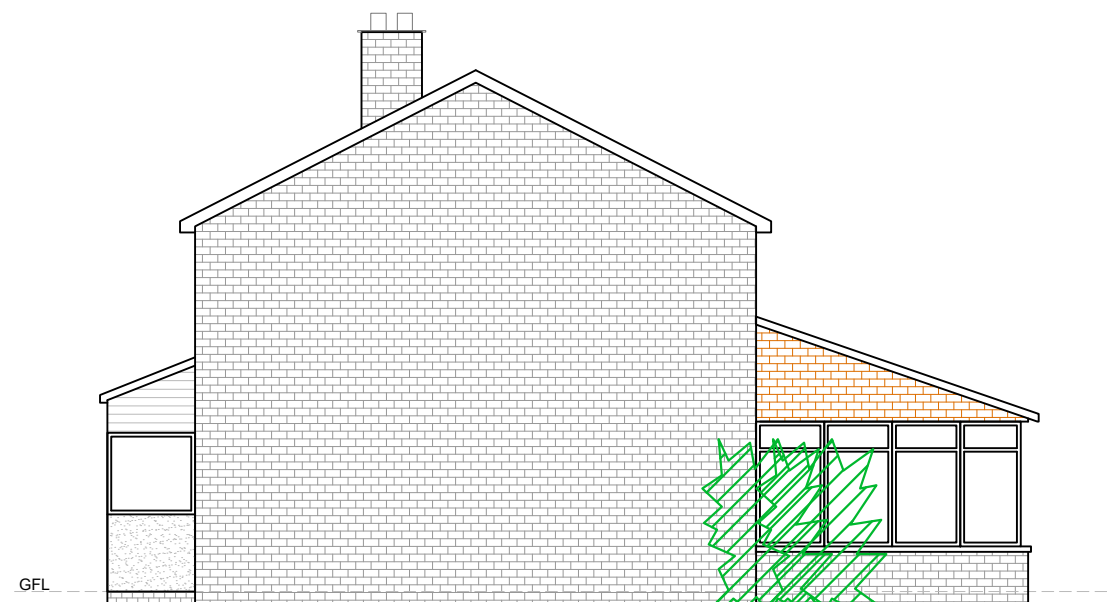

PROPOSED SIDE ELEVATION (SE VIEW)

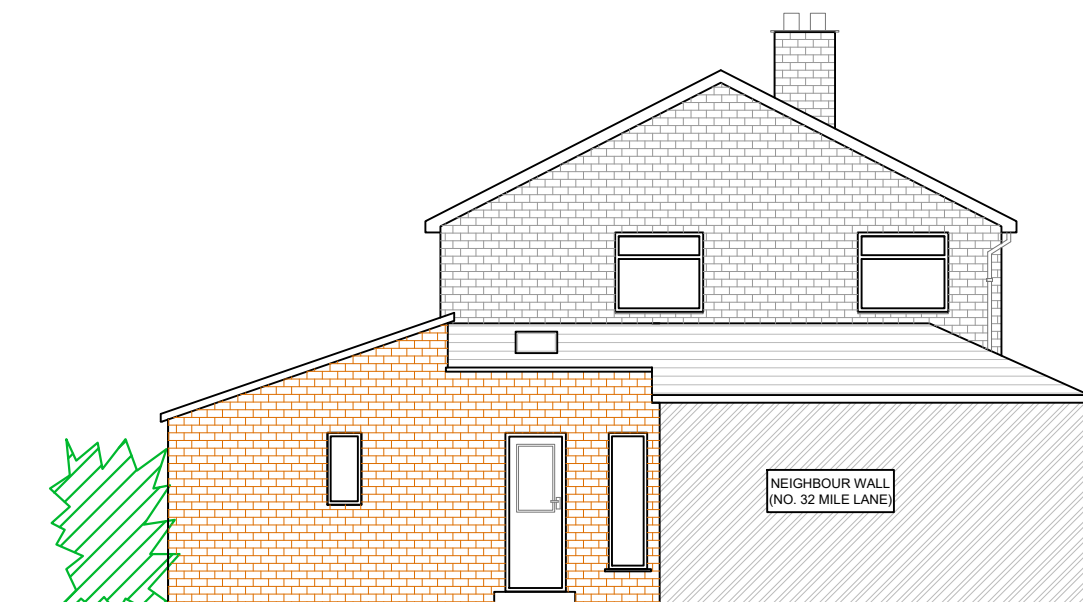

PROPOSED SIDE ELEVATION (NW VIEW)

NOTES

REVISIONS

PROJECT:30 MILE LANE, BURY

CLIENT: BERNIE HOLDEN

SCALE: 1:100 @ A1 SHEET

REFERENCE NO: 1436 PRELIMS SK4
rev 6

BARRY CULLEN
ARCHITECTURE LTD
email: barrycullenarchitecture@gmail.com
mob: 07851262695

