


NOTES

- This drawing is copyright. No unauthorised copying or drawing without the express permission of the architect.
- Do not scale from prints. Use figure dimensions only.
- Contractors to check all dimensions on site prior to commencement of works.
- All works to be carried out in accordance with current statutory Health and Safety Regulations.
- This drawing is to be read in conjunction with all relevant consultants' and / or specialists' drawings / documents and any discrepancies or variations are to be notified to the architect before affected work commences.


REV. AMENDMENTS

DATE

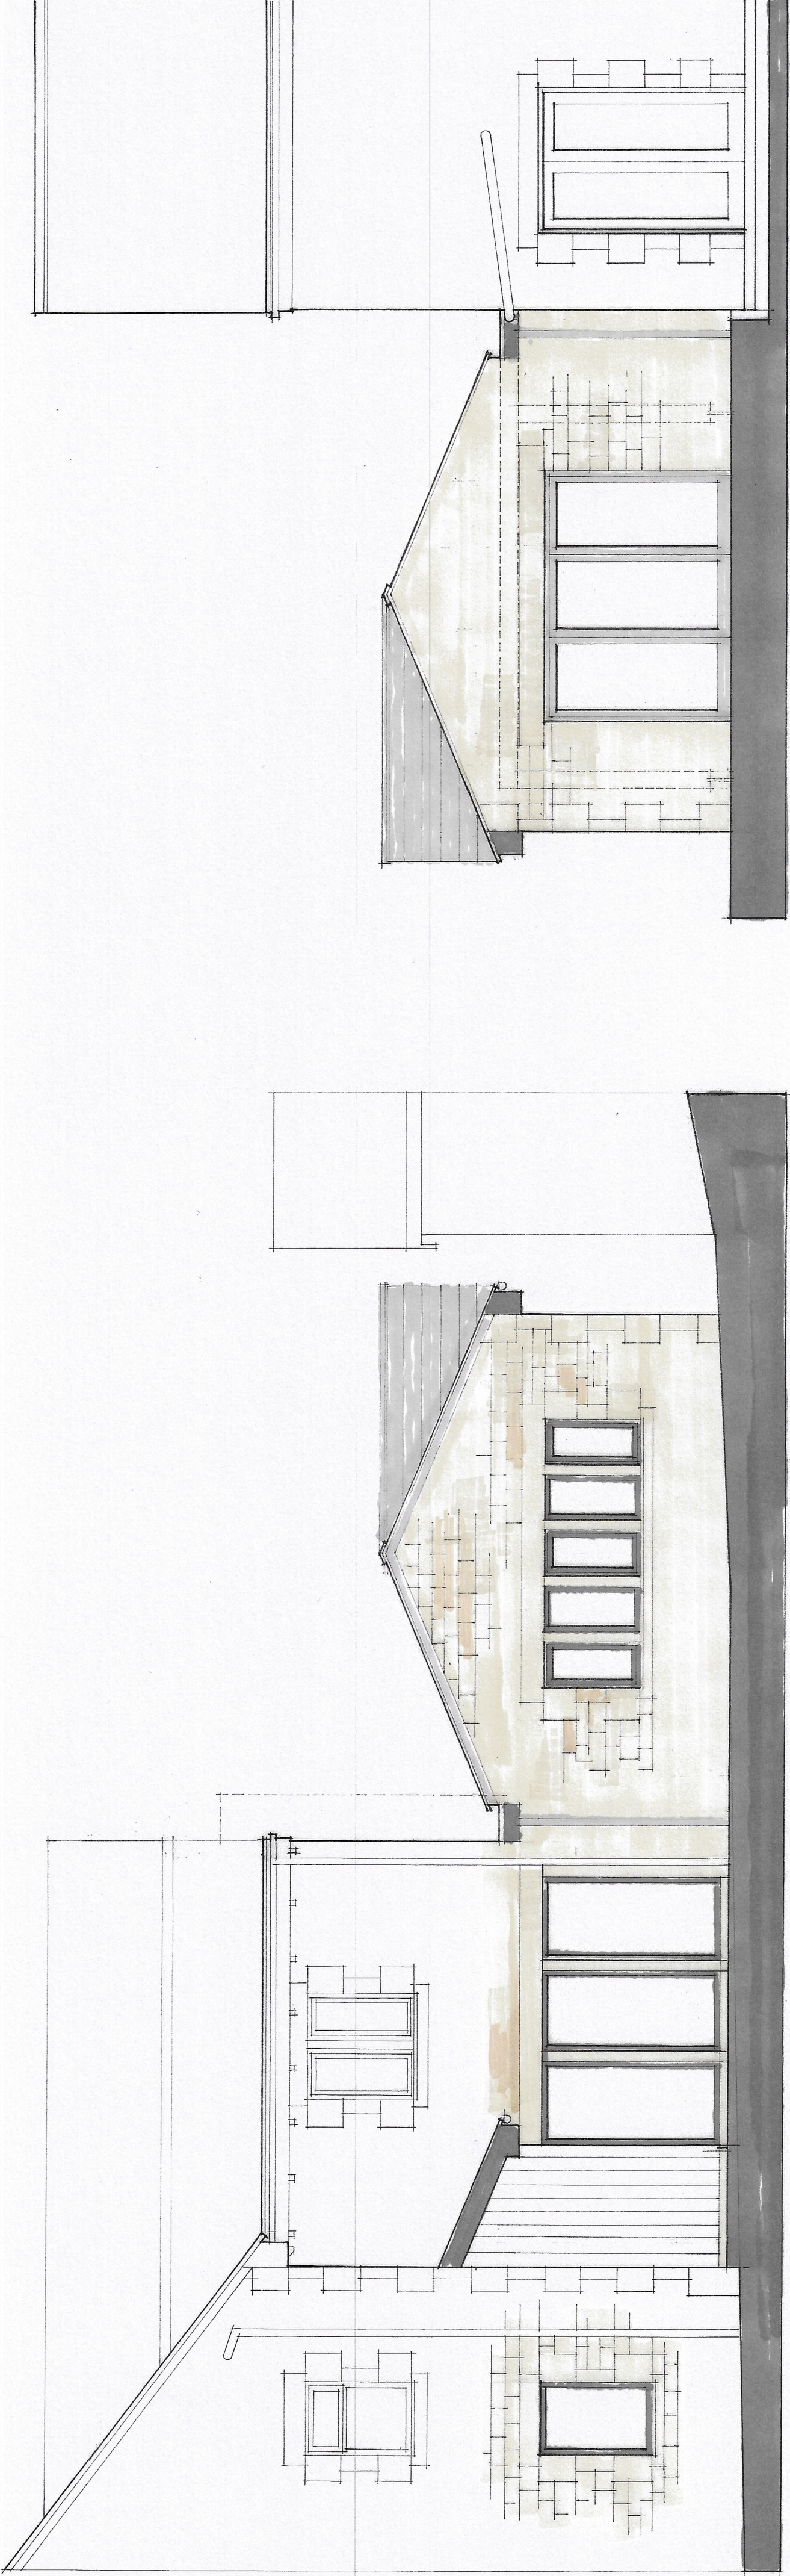

EAST ELEVATION

WEST ELEVATION

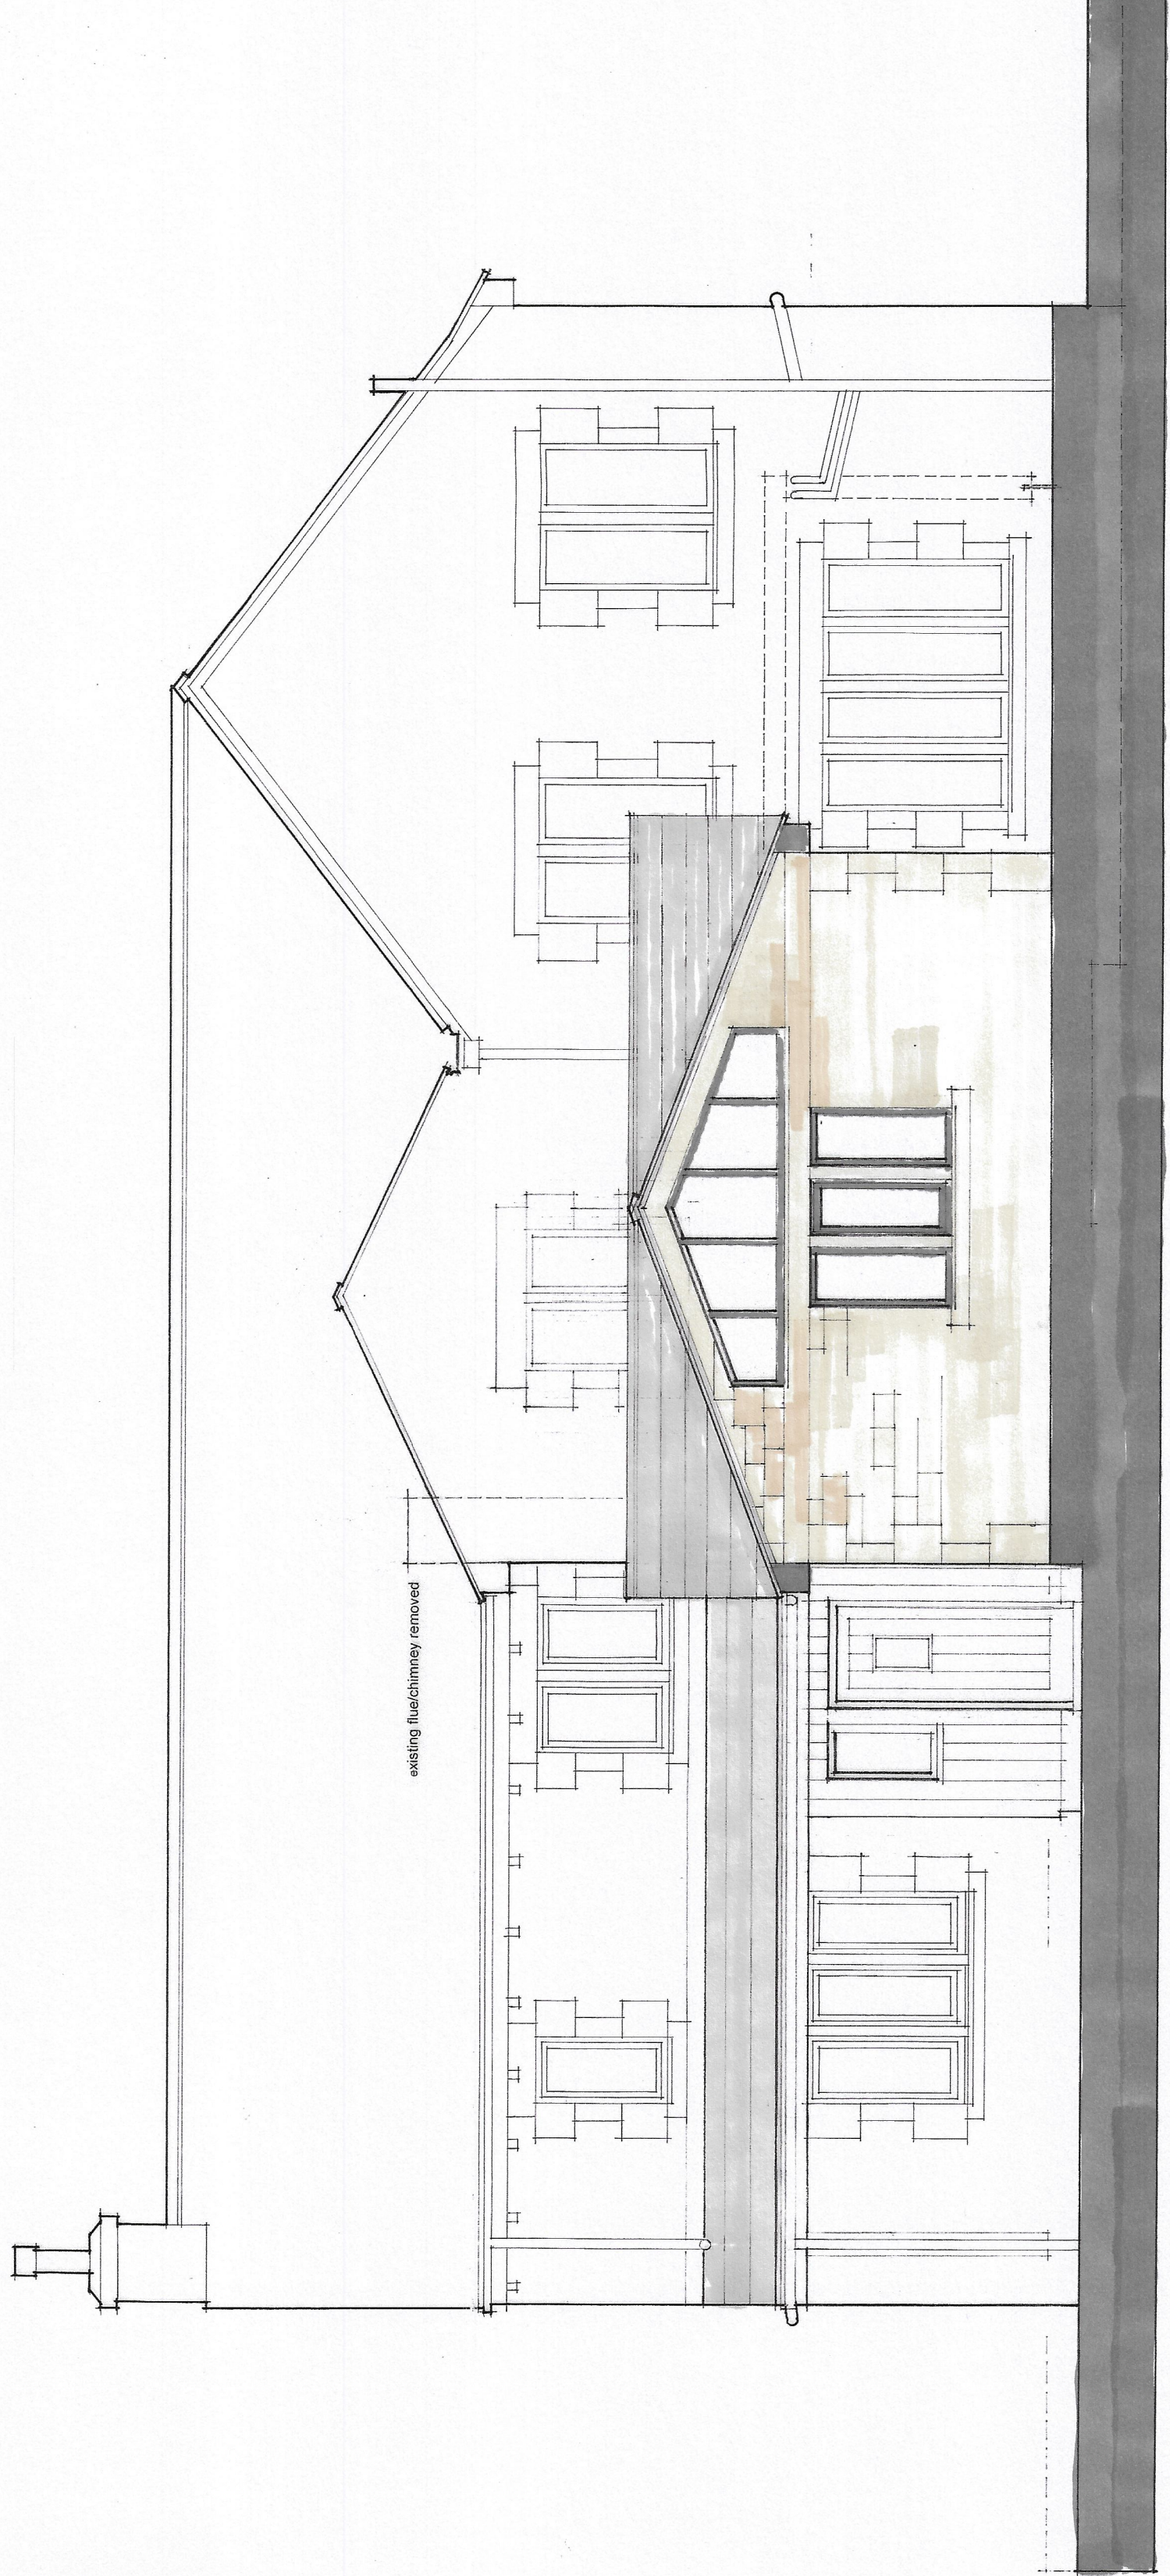

NORTH ELEVATION

|          |                                 |
|----------|---------------------------------|
| Project  | PROPOSED ALTERATIONS GREYSTONES |
| Drawing  | PROPOSED ELEVATIONS             |
| Client   | MRS& MRS N DYKINS               |
| Drawn By | WJH                             |
| Scale    | 1:50 @A1                        |
| Dwg No.  | 17/277.07 (A)                   |
| Dwg Size | A1                              |
| Date     | AUGUST 2021                     |

JOHN HOLT ARCHITECTS LTD.

3 MANCHESTER ROAD BURY LANCASHIRE BL9 0DR  
TELEPHONE 0161 764 8314 FACSIMILE 0161 764 6965  
E-MAIL mail@johnholt.co.uk  
DO NOT SCALE DRAWING