


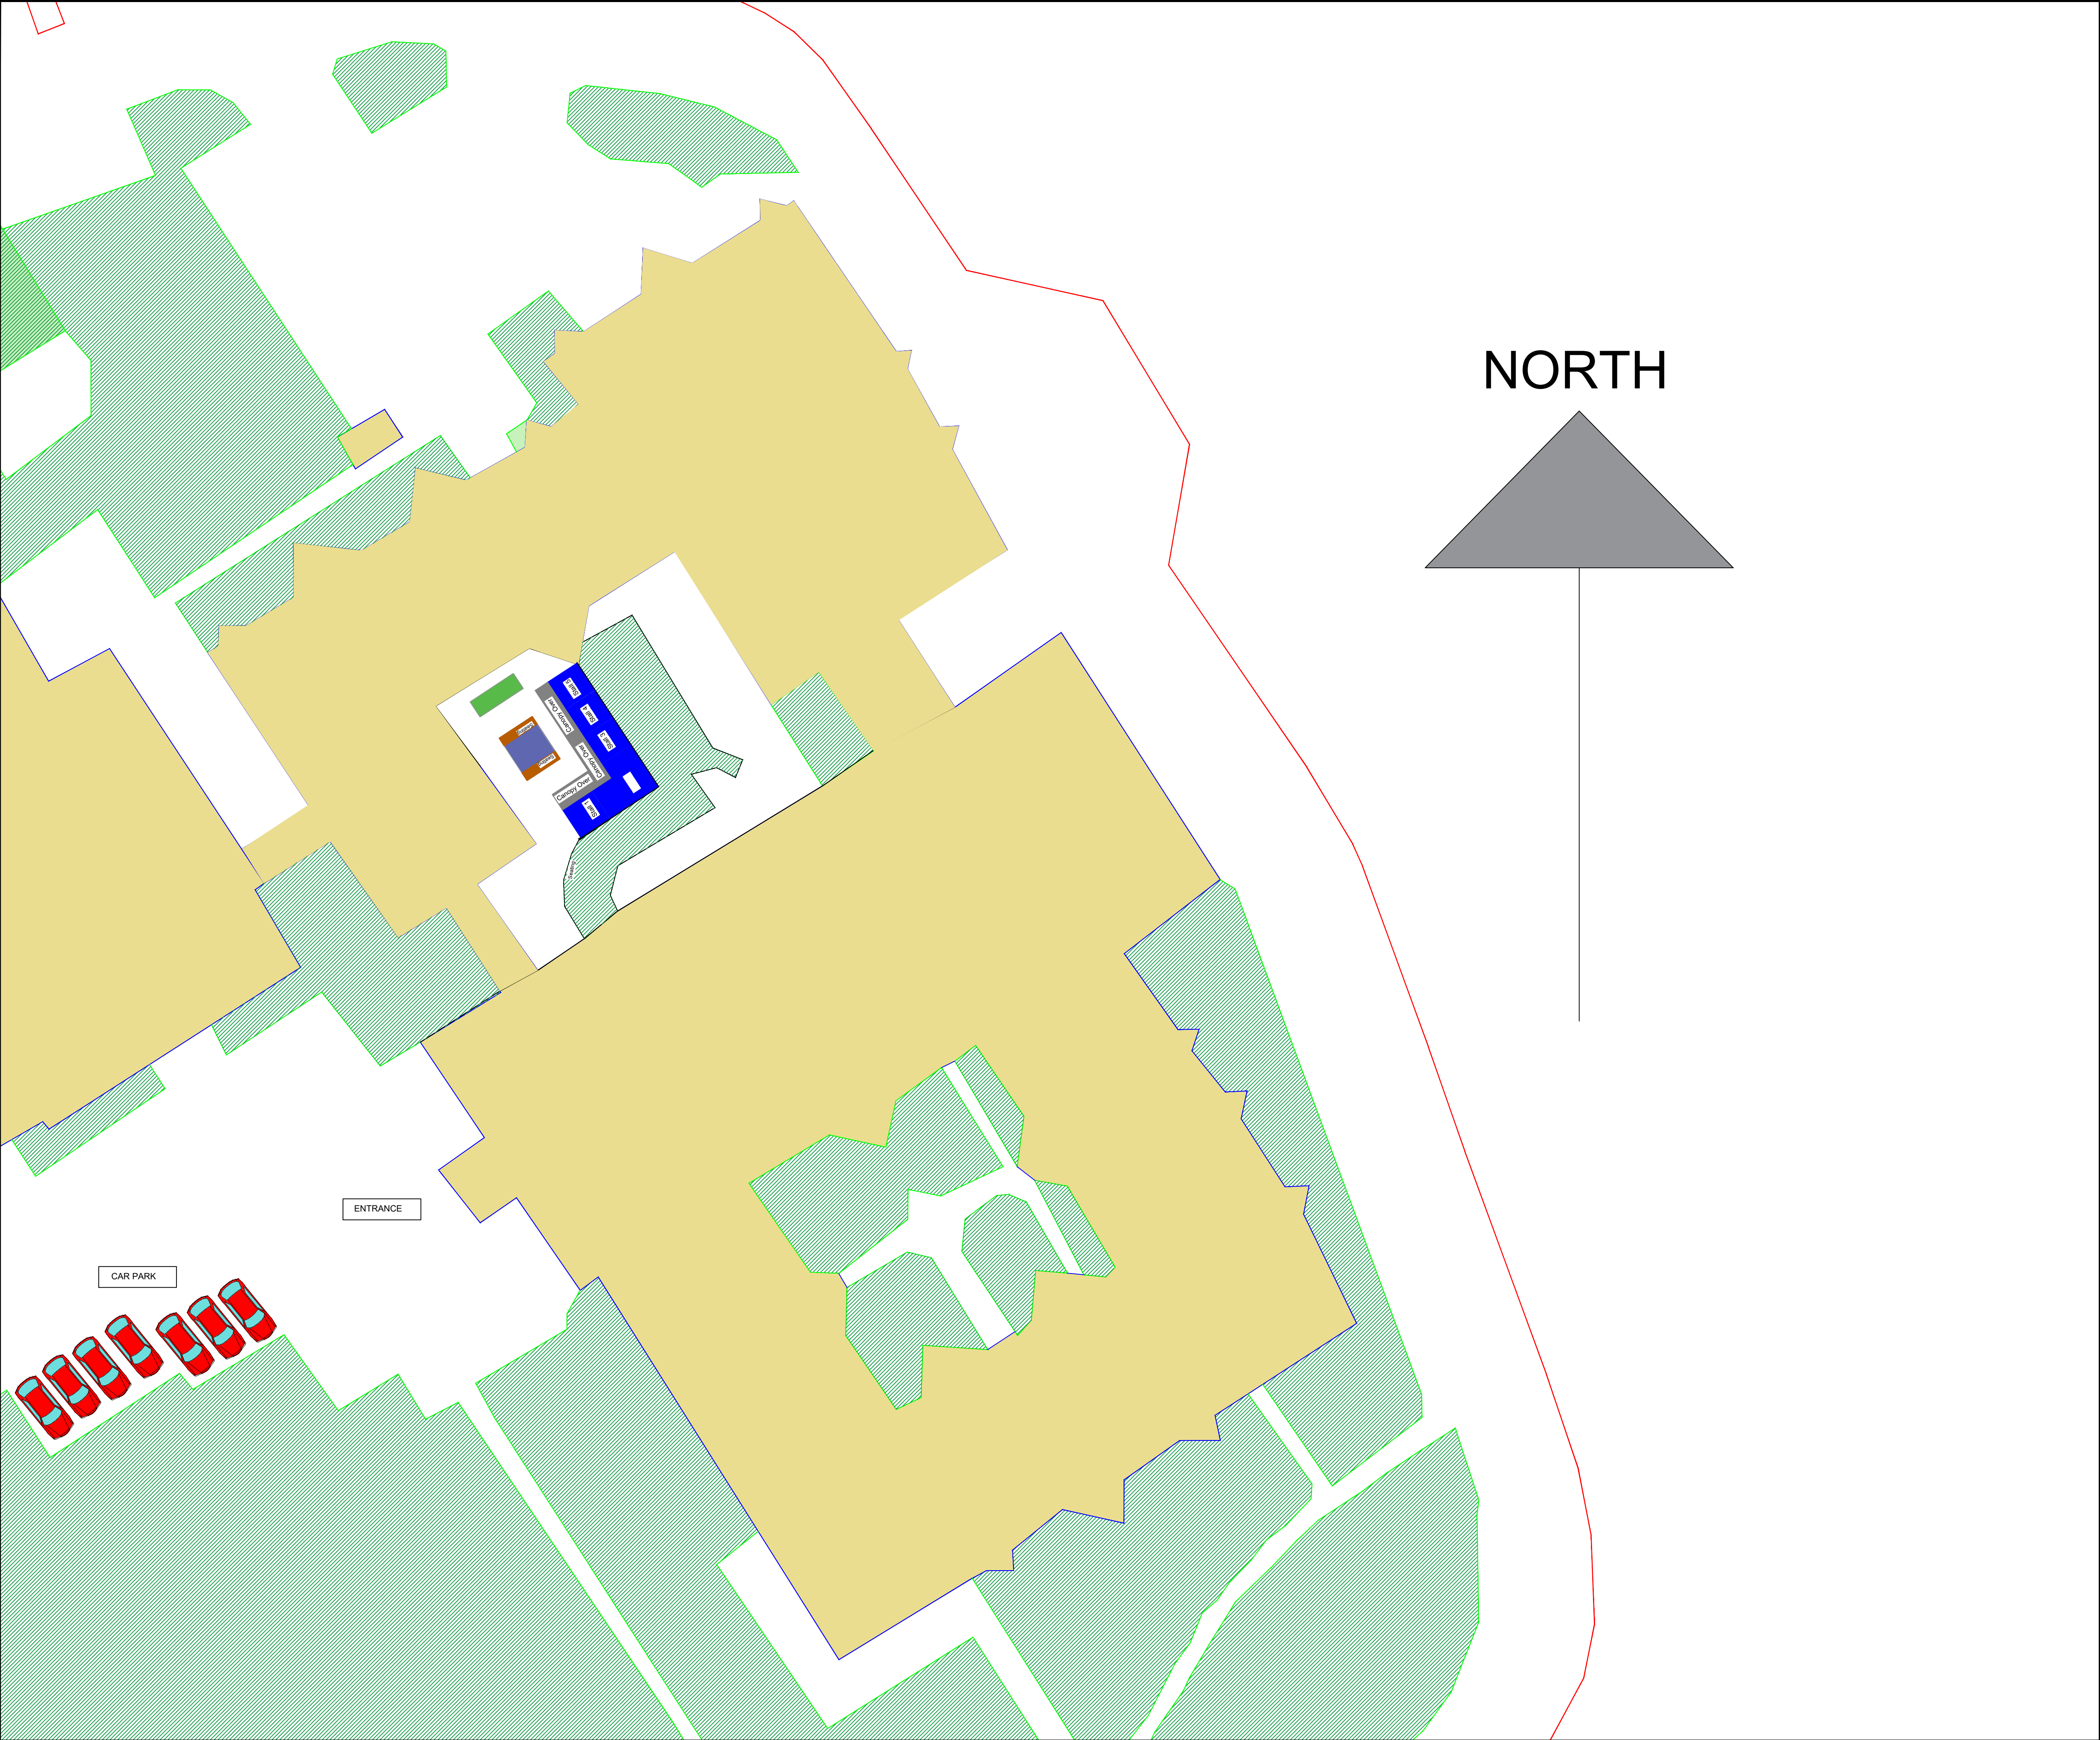

NOTES

REVISIONS

PROJECT: DEMENTIA VILLAGE AT NAZARETH HOUSE PRESTWICH

CLIENT: NAZARETH HOUSE

SCALE: 1:200 @ A1 SHEET

REFERENCE NO: 1399 PROPOSED SITE PLAN

BARRY CULLEN
ARCHITECTURE LTD
email:barrycullenarchitecture@gmail.com
mob: [07851262695](tel:07851262695)

