

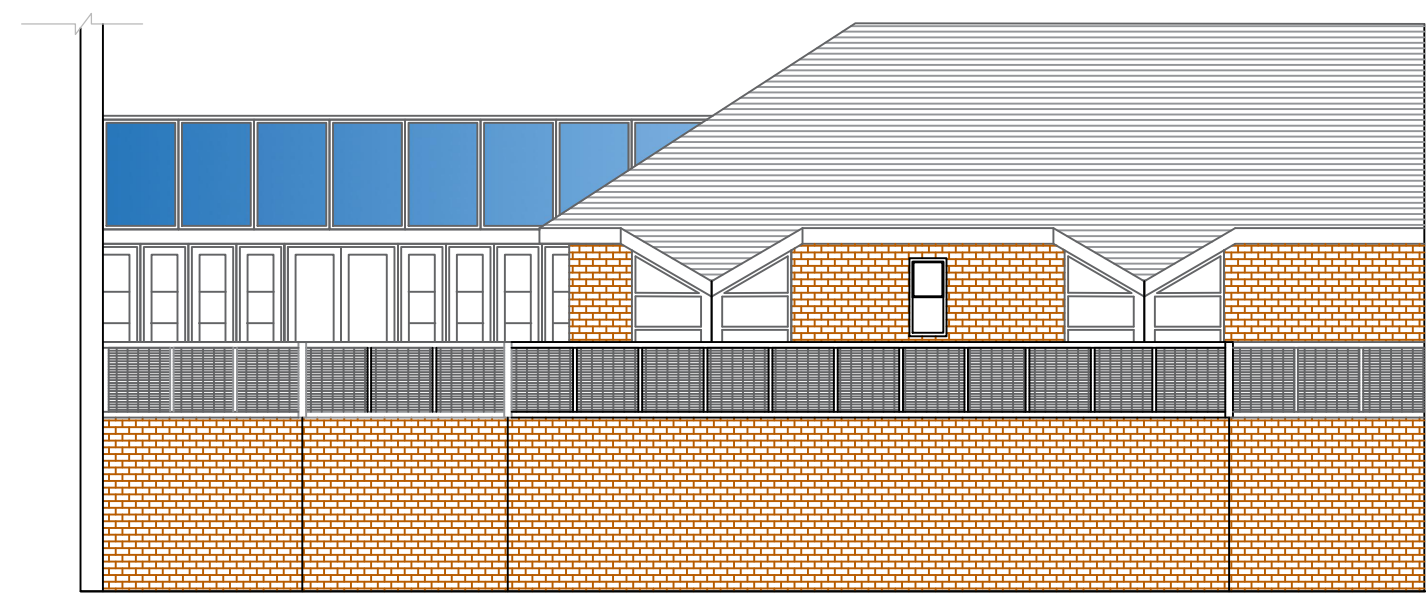
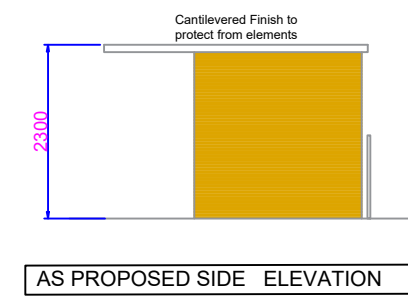
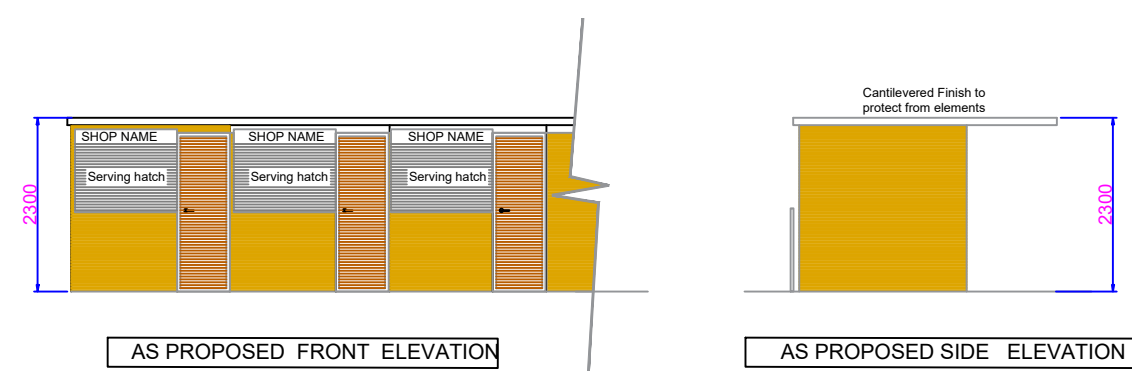
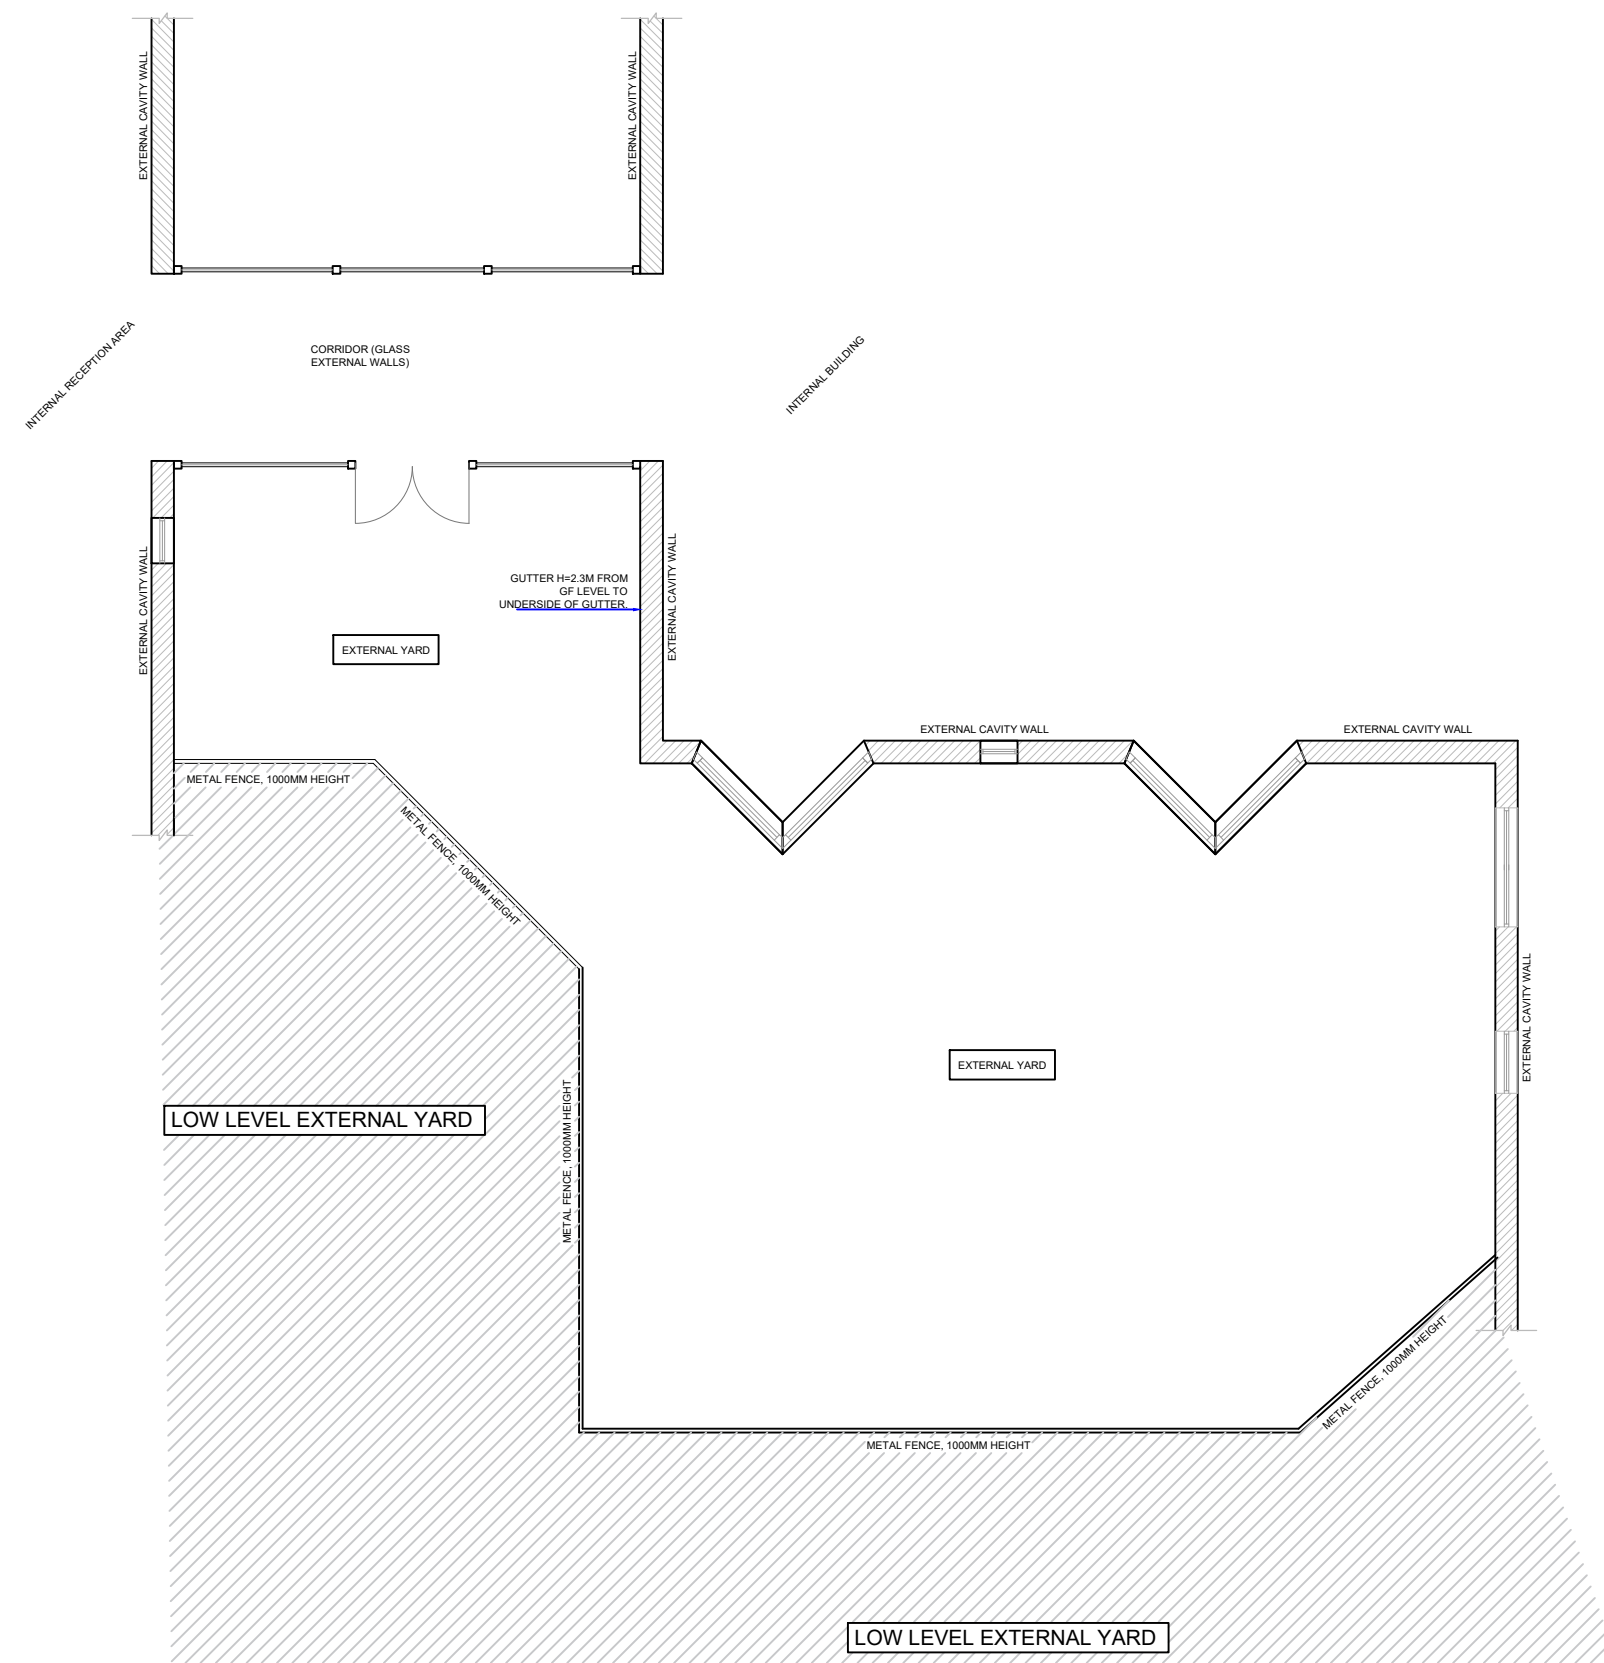


AS EXISTING

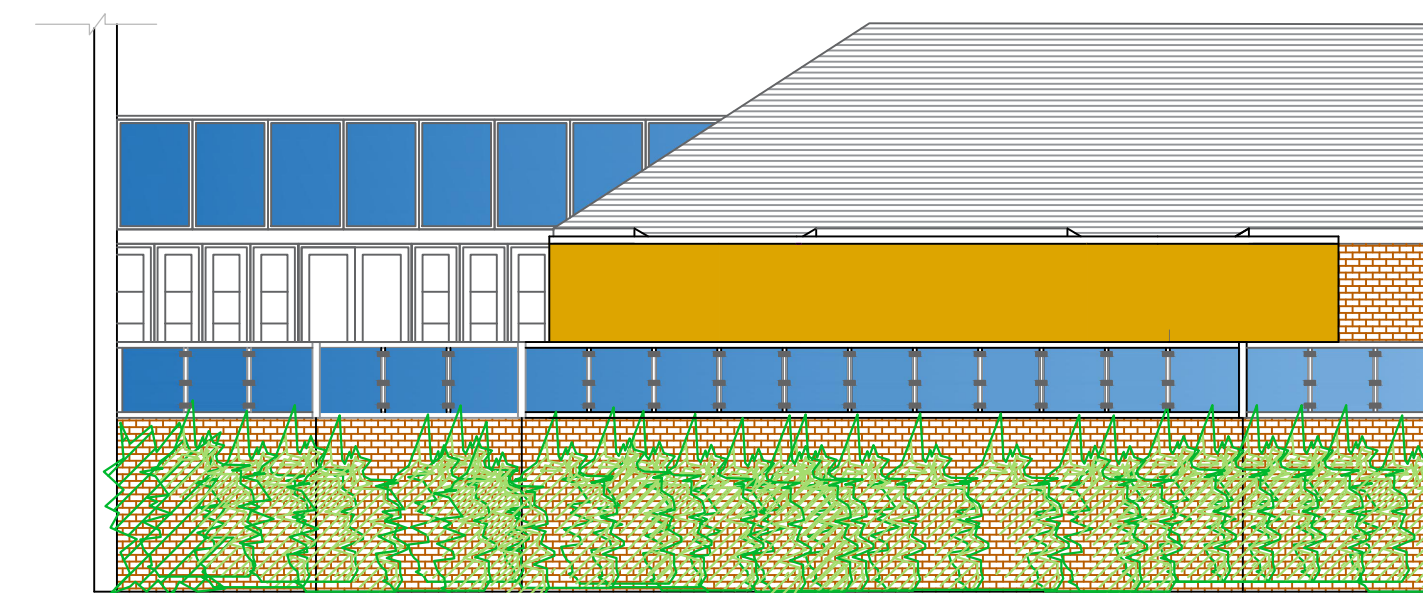

AS EXISTING REAR ELEVATION

AS PROPOSED

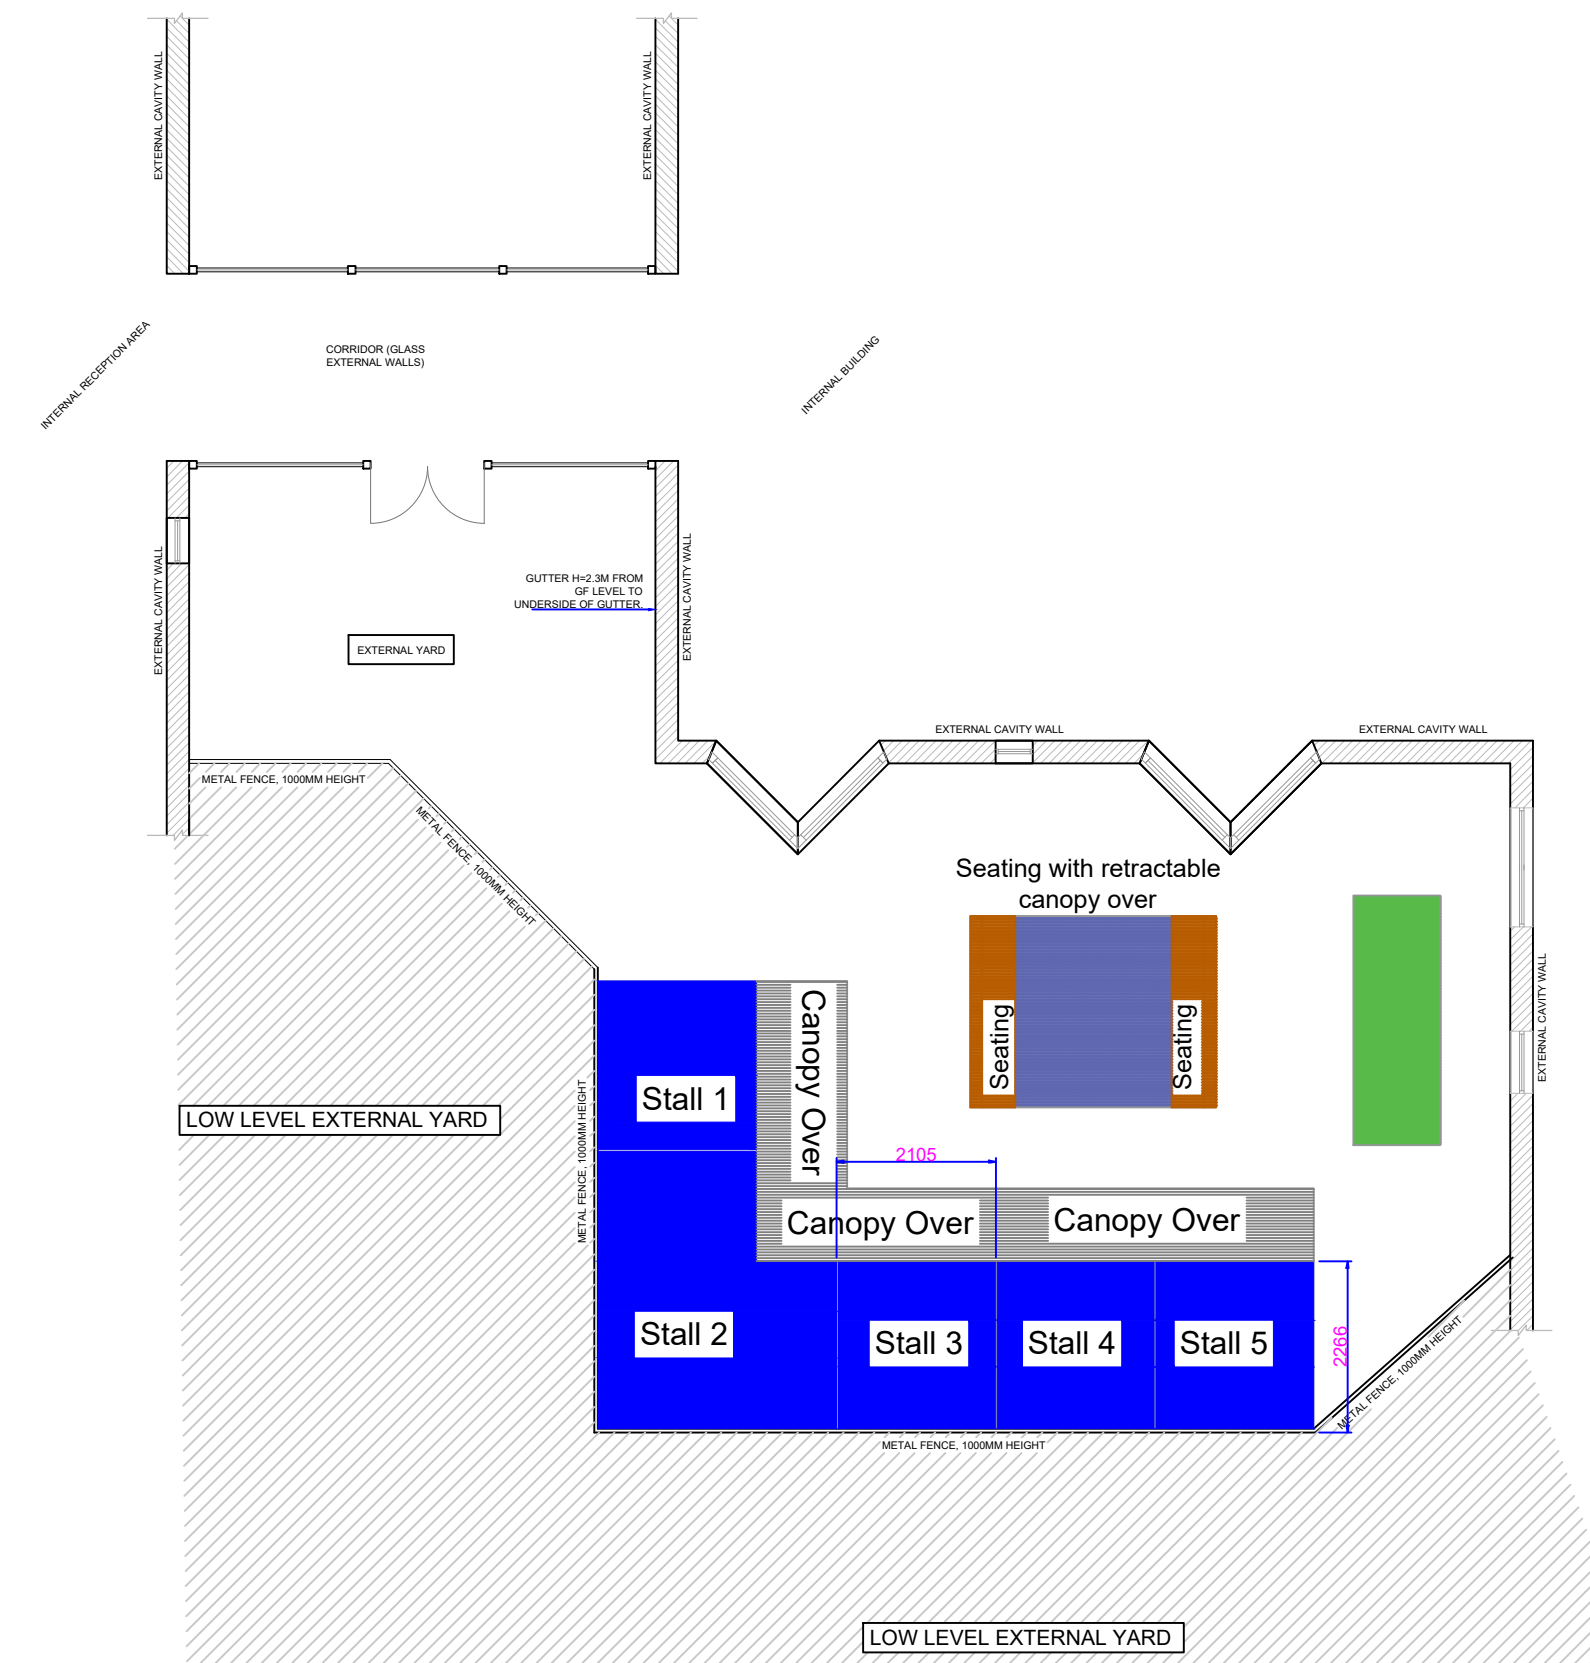

AS PROPOSED REAR ELEVATION

NOTES

REVISIONS

PROJECT: DEMENTIA VILLAGE AT NAZARETH
HOUSE PRESTWICH

CLIENT: NAZARETH HOUSE

SCALE: 1:100 @ A1 SHEET

REFERENCE NO: 1399 PRELIM
PROPOSAL

BARRY CULLEN
ARCHITECTURE LTD
email: barrycullenarchitecture@gmail.com
mob: 07851262695

