



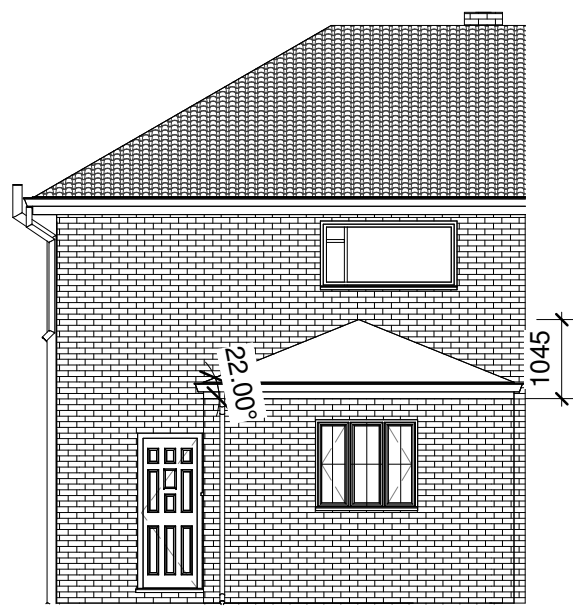

Proposed North
1 : 100




Proposed South
1 : 100

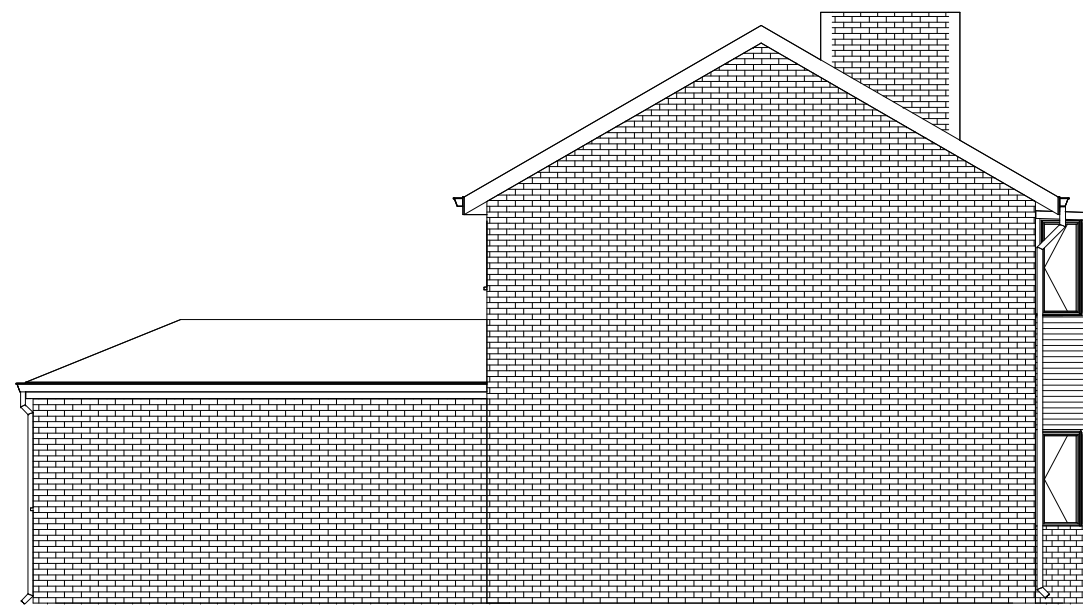


Proposed East
1 : 100




Proposed West
1 : 100

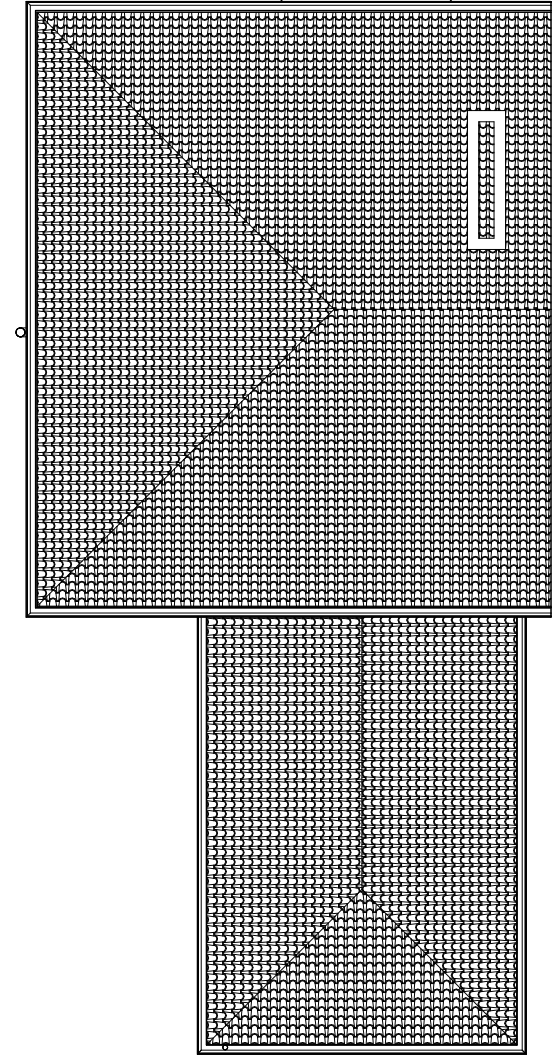

Proposed Roof Plan
1 : 100

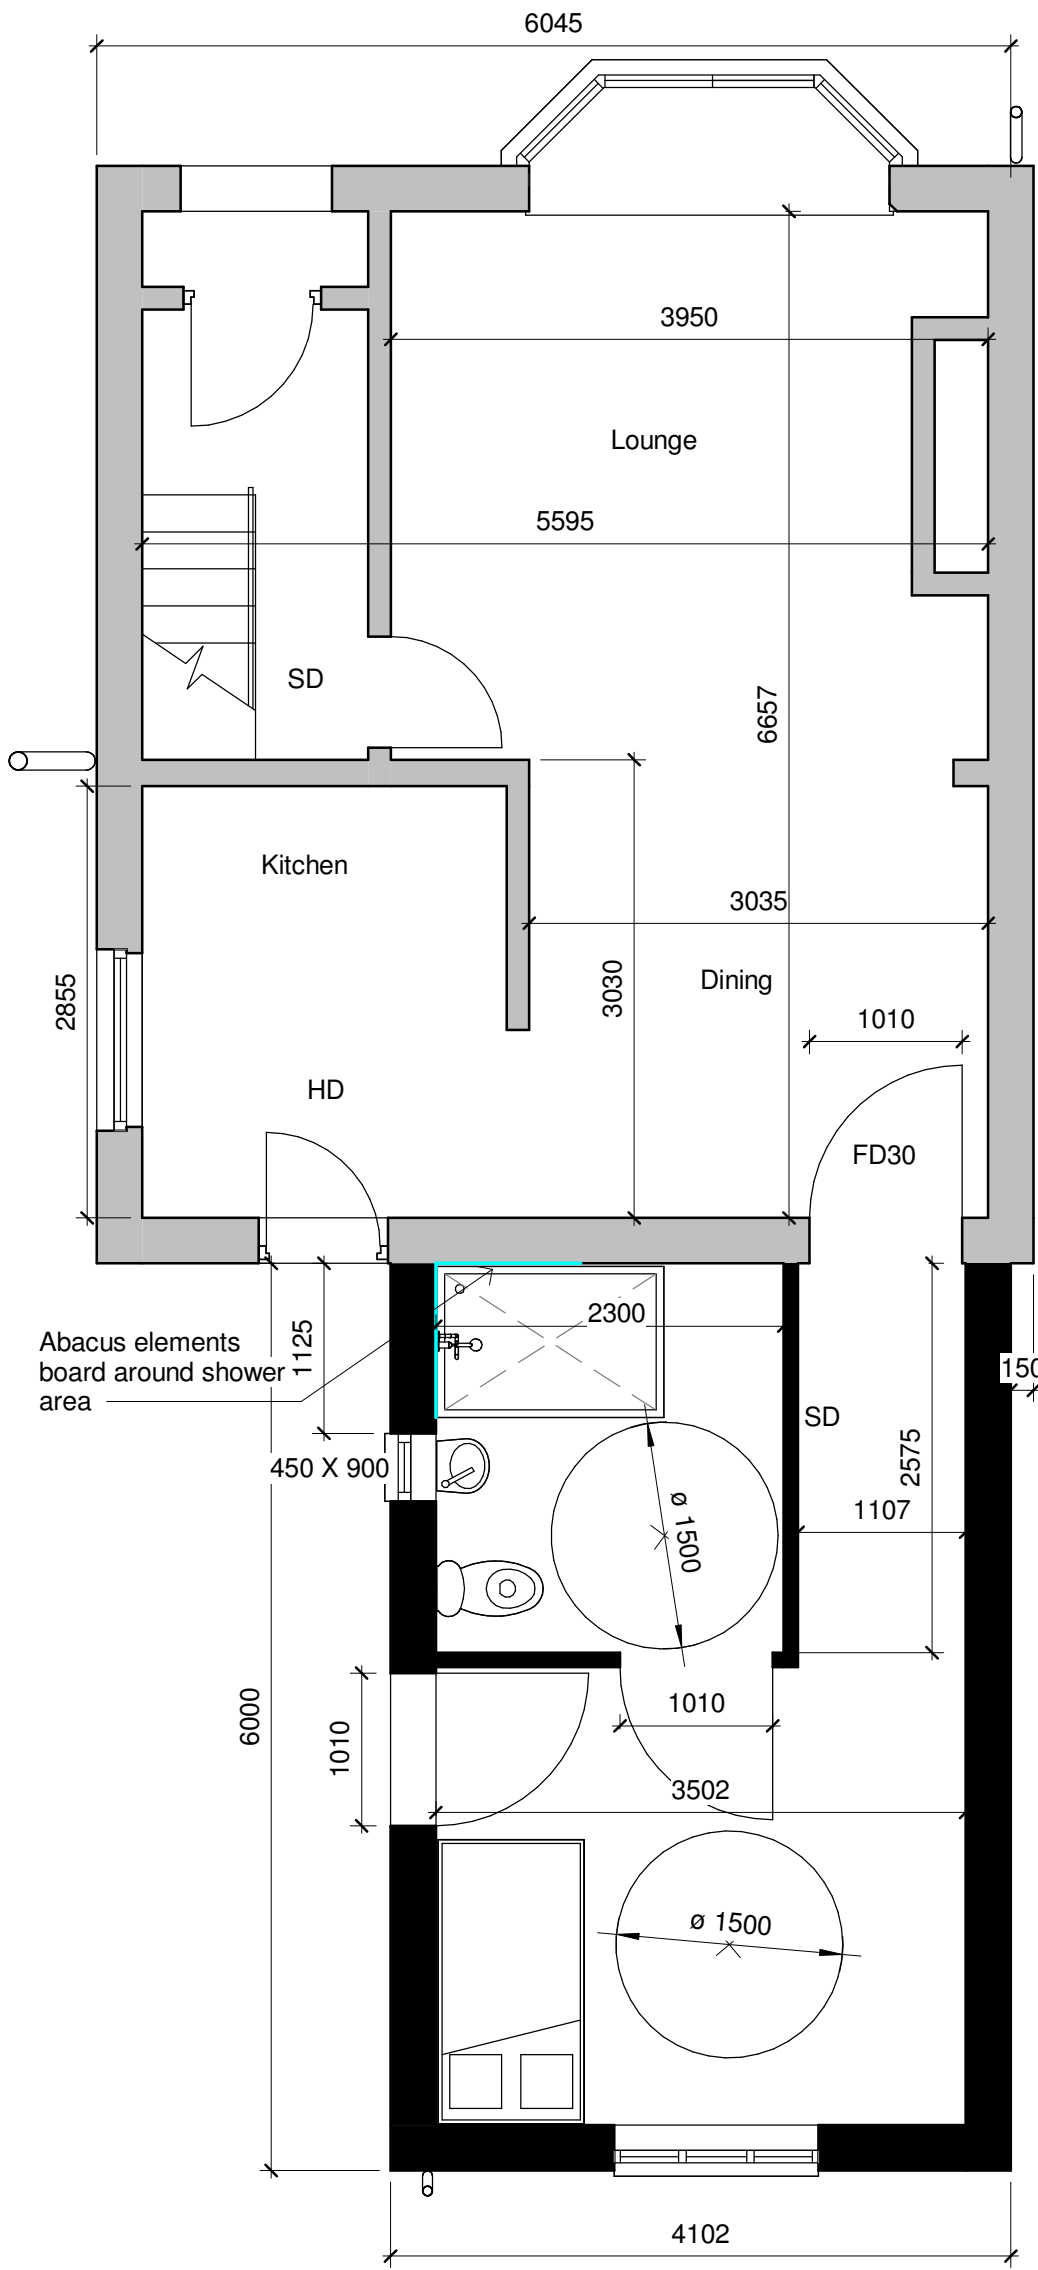

Proposed Ground Floor
1 : 50

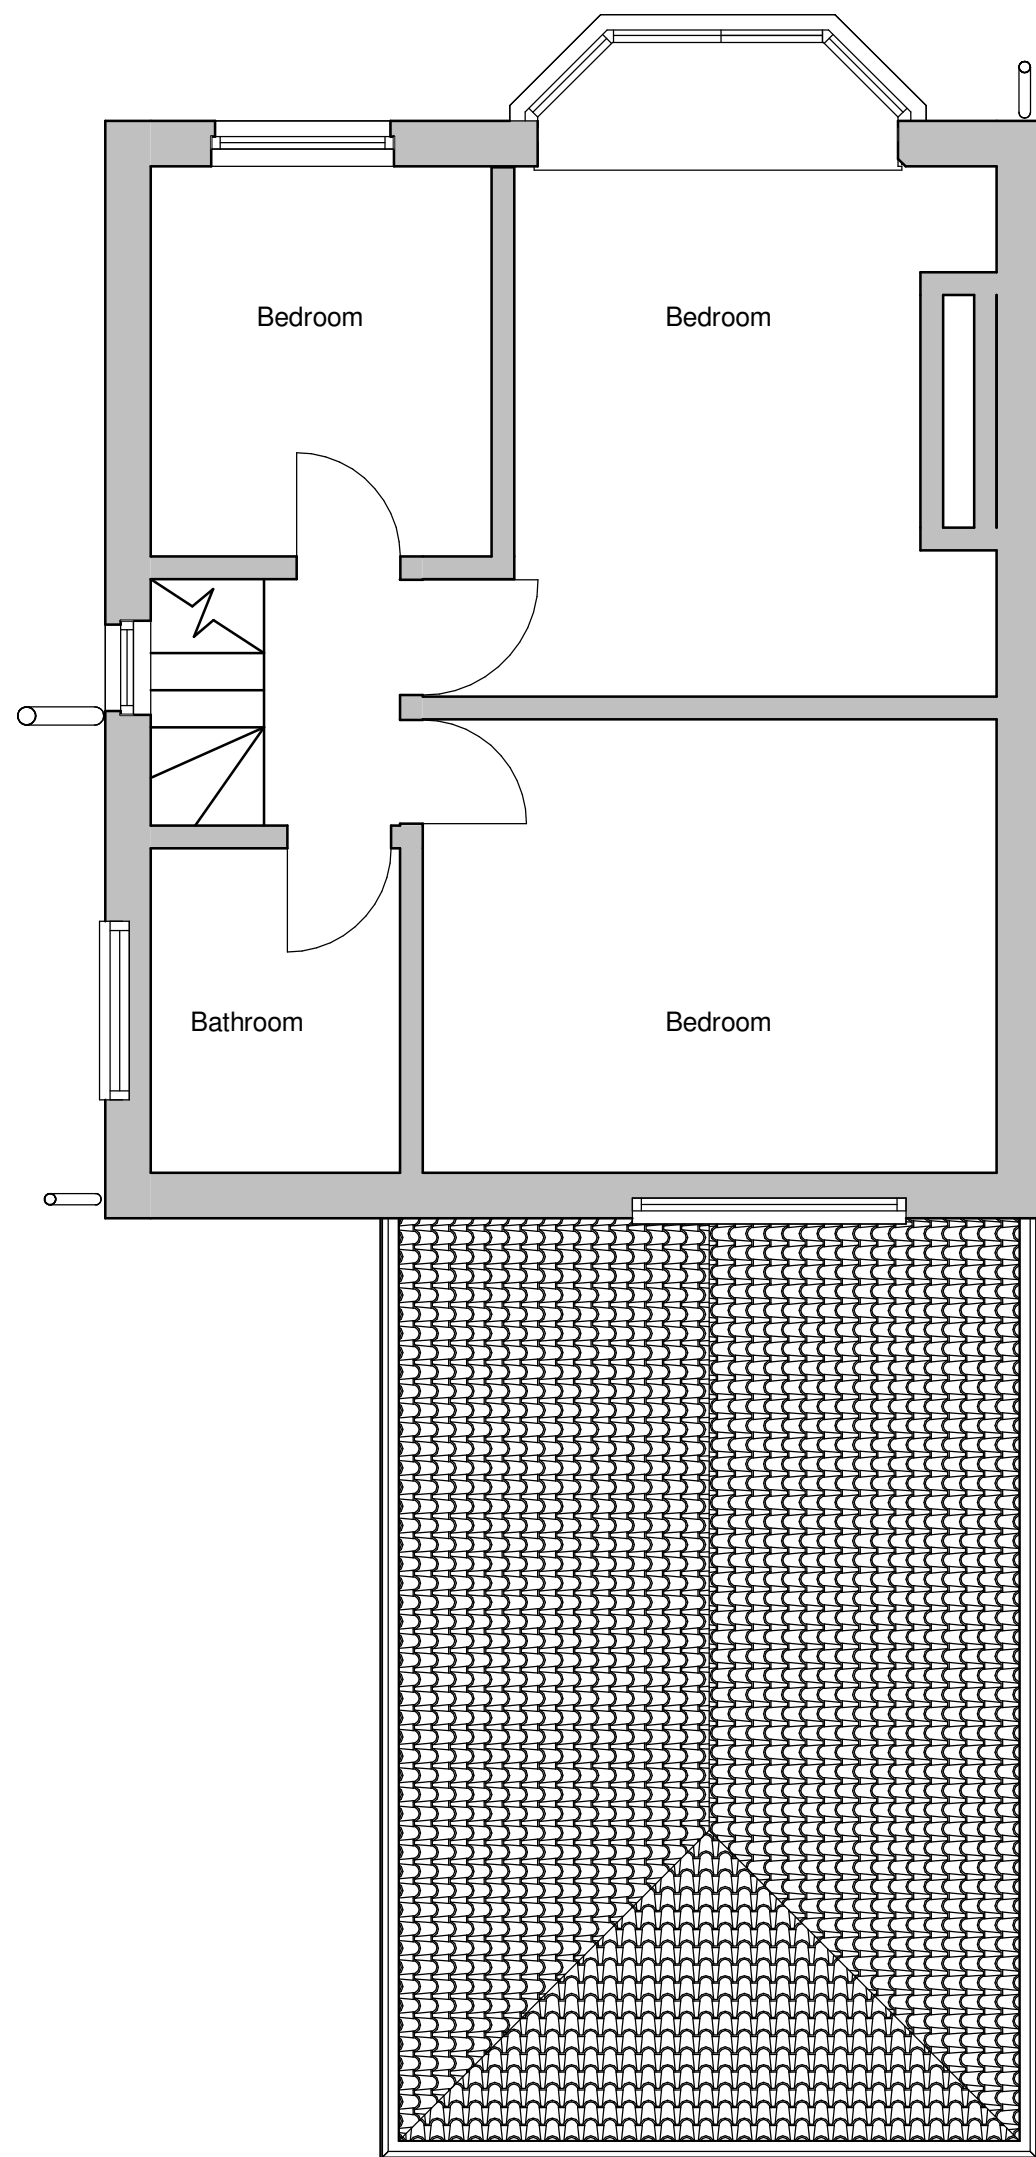

Proposed First Floor
1 : 50



Proposed Site
1 : 200

Scale: @ A1.
Do NOT scale from this drawing.
If in doubt, ask.
Dimensions must be checked by contractor before work is commenced.

This drawing remains the property of Belal Rashid Technical Architecture and should not be reproduced in full or in part without prior consent from Belal Rashid Technical Architecture.

The drawings have been produced for Planning Approval purpose ONLY, and should not be used for any other use.

Client:
Mohammad Asif

Project:
Rear Extension.
Project Address:
87 Kenmore Road
Whitefield
M45 8ES

Drawing Name:	Proposed
Drawing Number:	A102
Drawing Date:	27/02/24
Author:	B.Rashid

Belal Rashid Technical Architecture
BRTA Limited
11 Queen Street
Oldham
OL1 1RD

Email: belal.rashid@brta.co.uk
Tel: 0161 821 1956

