



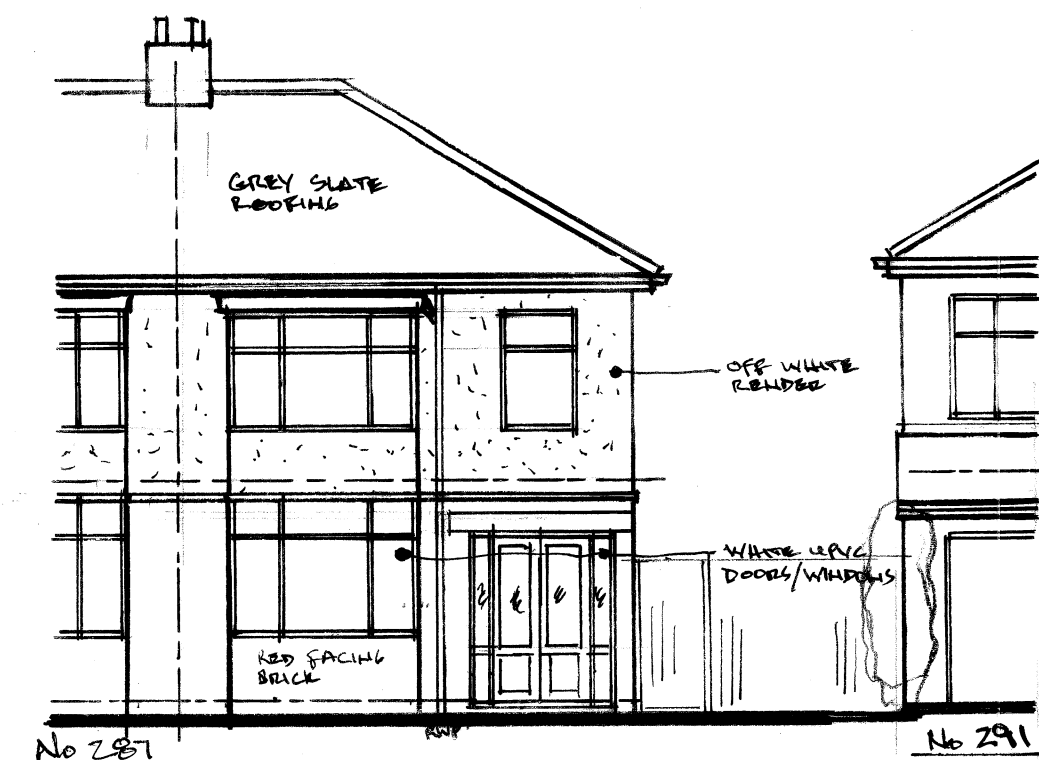


FRONT ELEVATION 1:100





SIDE ELEVATION

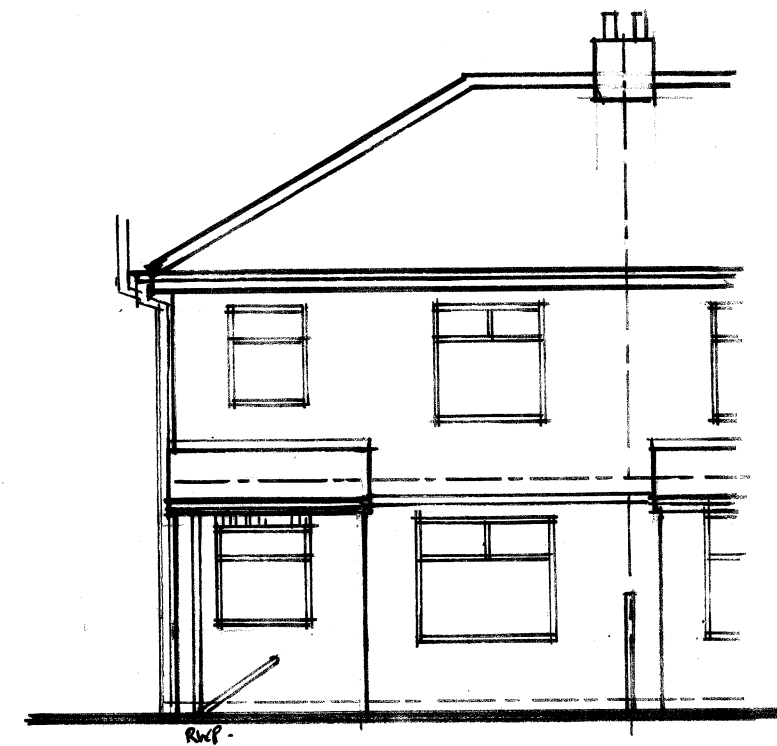


REAR ELEVATION

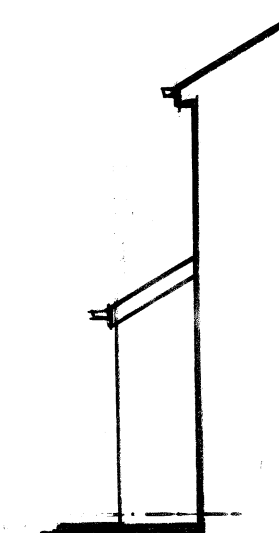

REAR SIDE ELEV

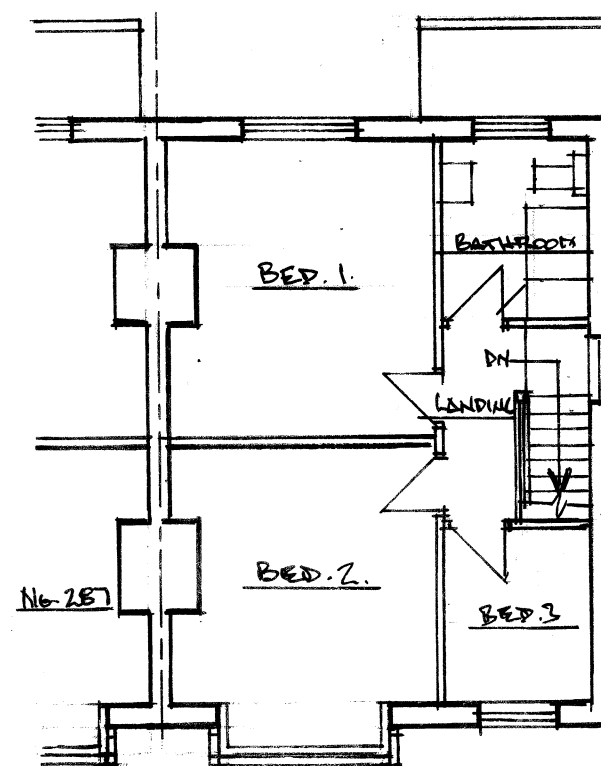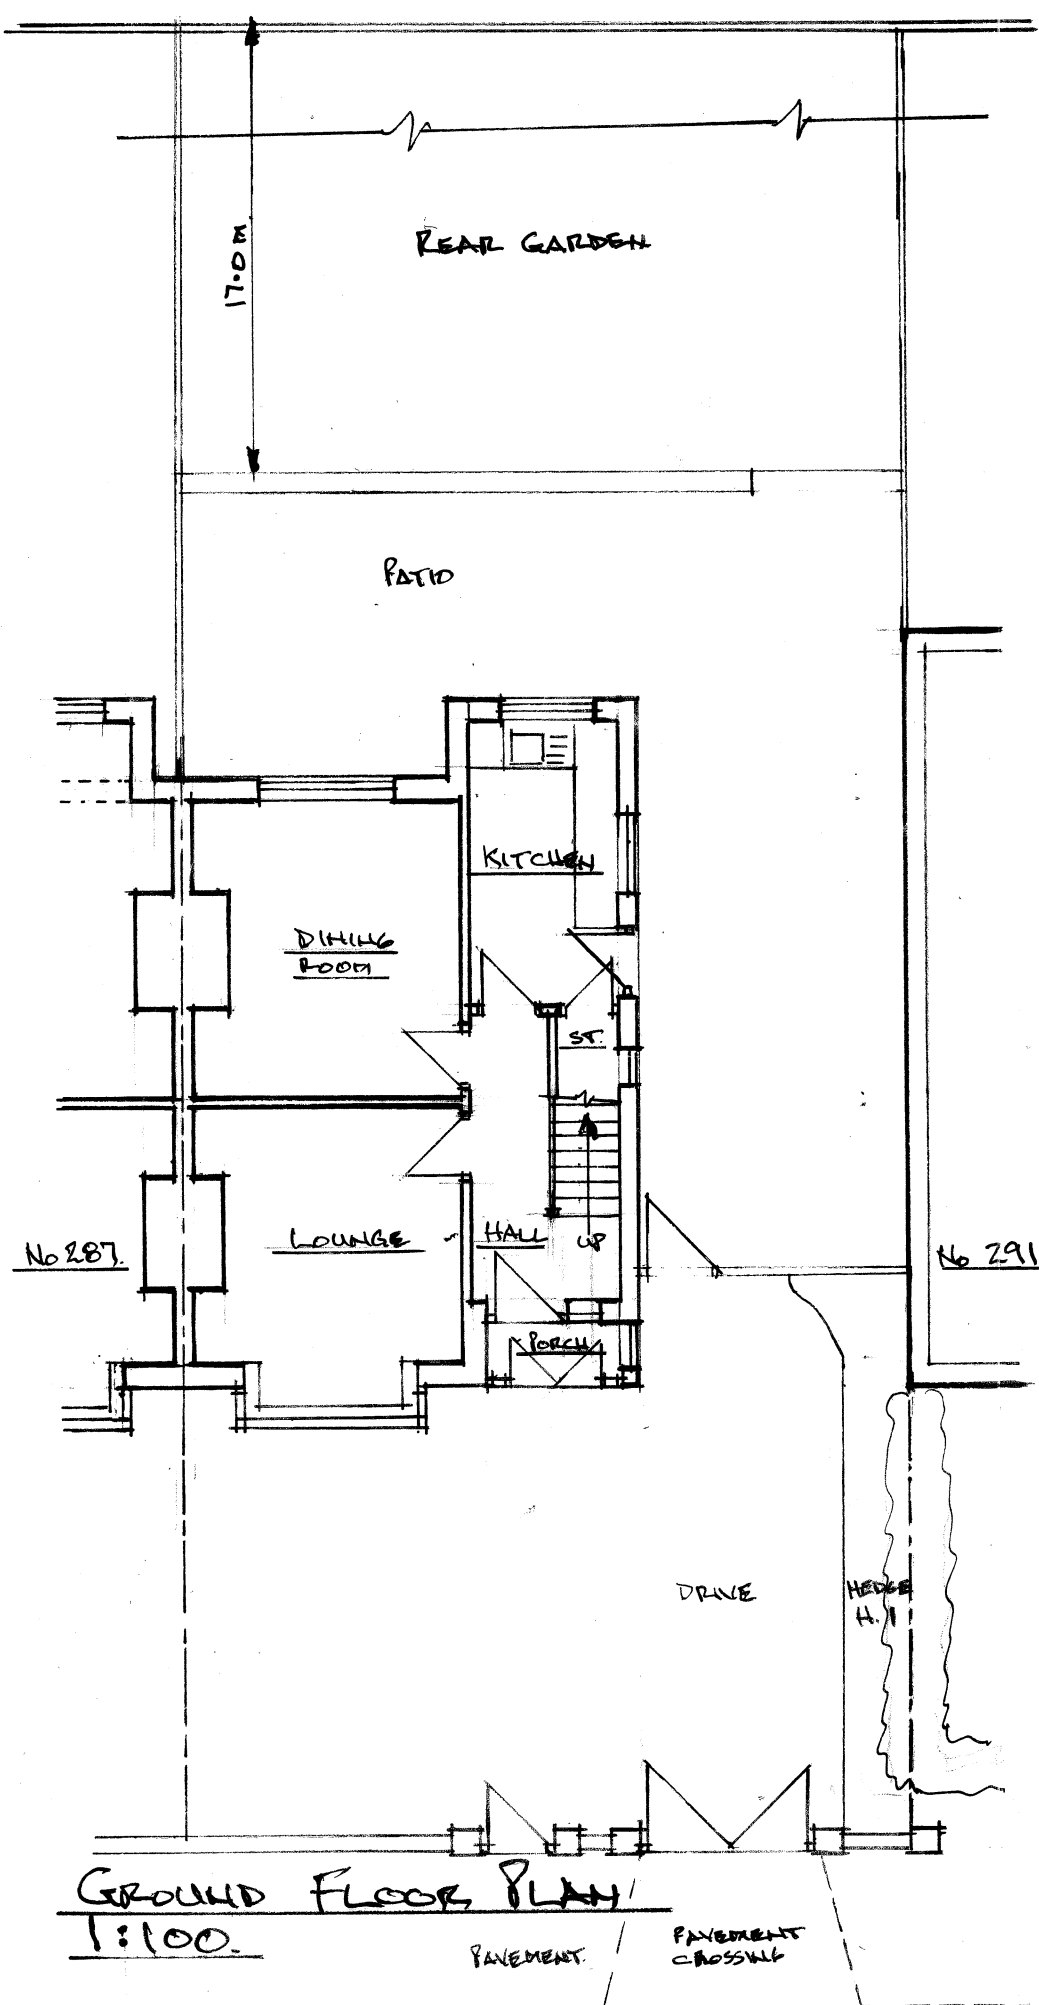

FIRST FLOOR PLAN

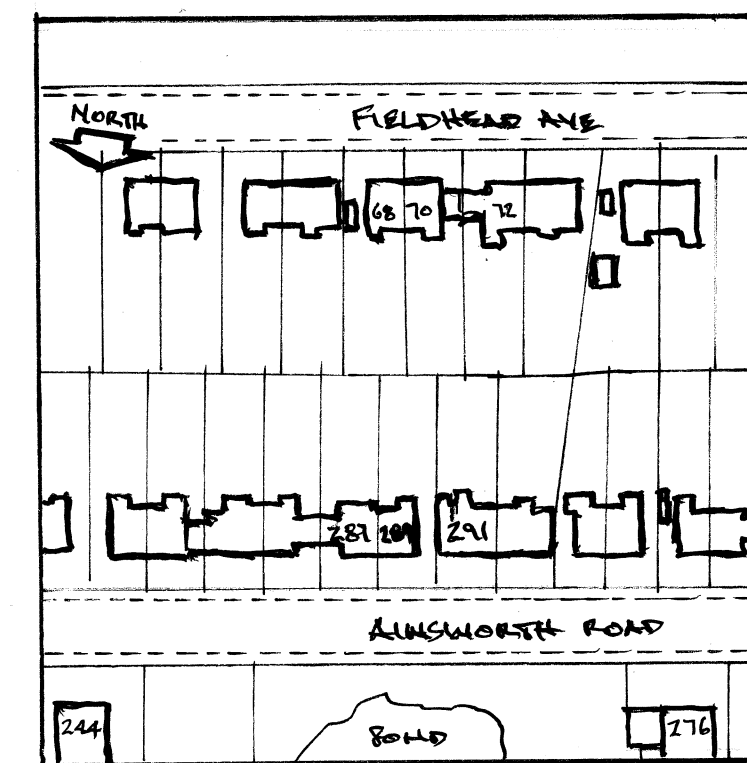

LOCATION PLAN 1:1250



Architectural & Building Services

NEIL BUTTERWORTH

Tel:
Mobile: 07785 275483

89 Higher Ainsworth Road,
Radcliffe, Manchester, M26 4JJ.

Job Title PROPOSED TWO STOREY SIDE/SINGLE
STOREY FRONT/REAR EXTENSIONS & INTERNAL
ALTERATIONS, + EXTENDED DRIVE/PAVEMENT
CROSSING, AT 289 AINSWORTH ROAD, BURY.

Drawing Title PLANS & ELEVATIONS (EXISTING).

Scale
1:100

Date
JUNE 25

Drawn by
N.B.

Drawing No.
1