




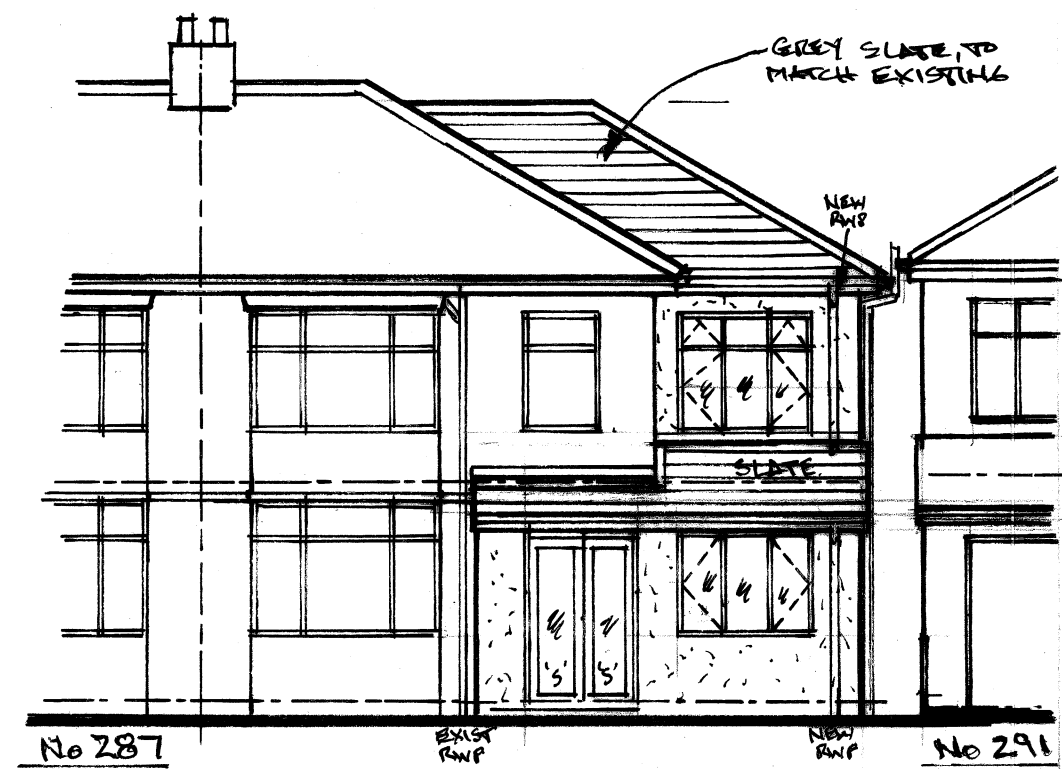


FRONT ELEVATION/STREET SCENE

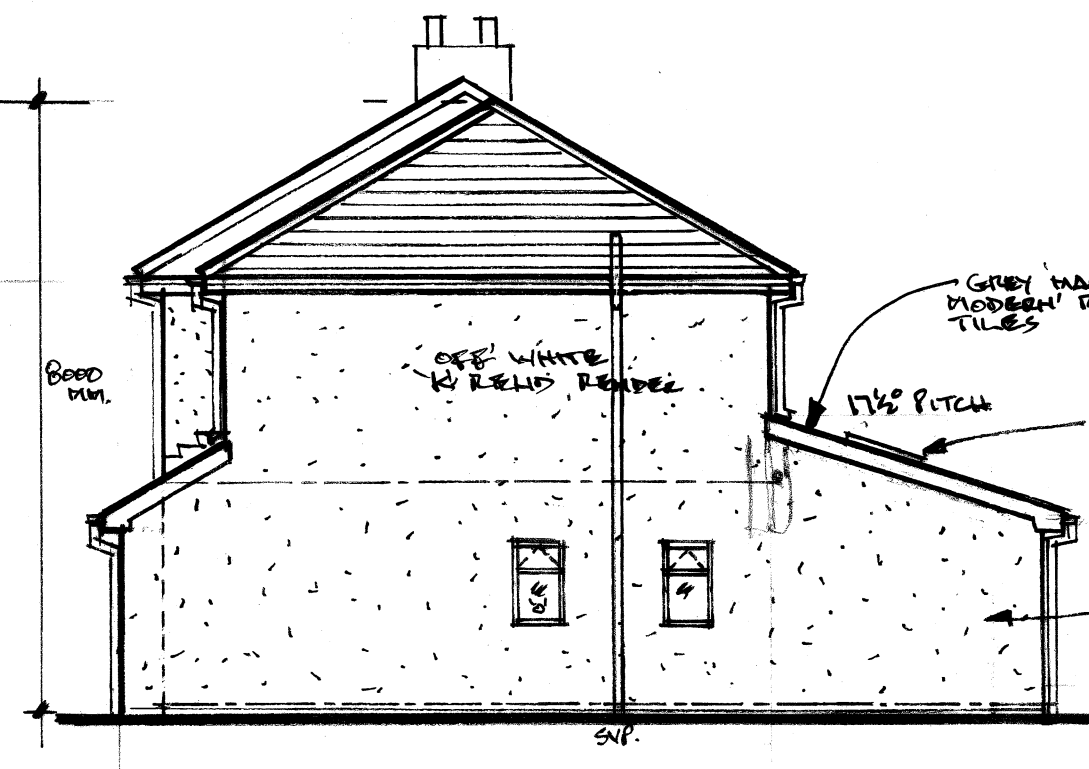


SIDE ELEVATION 1:100

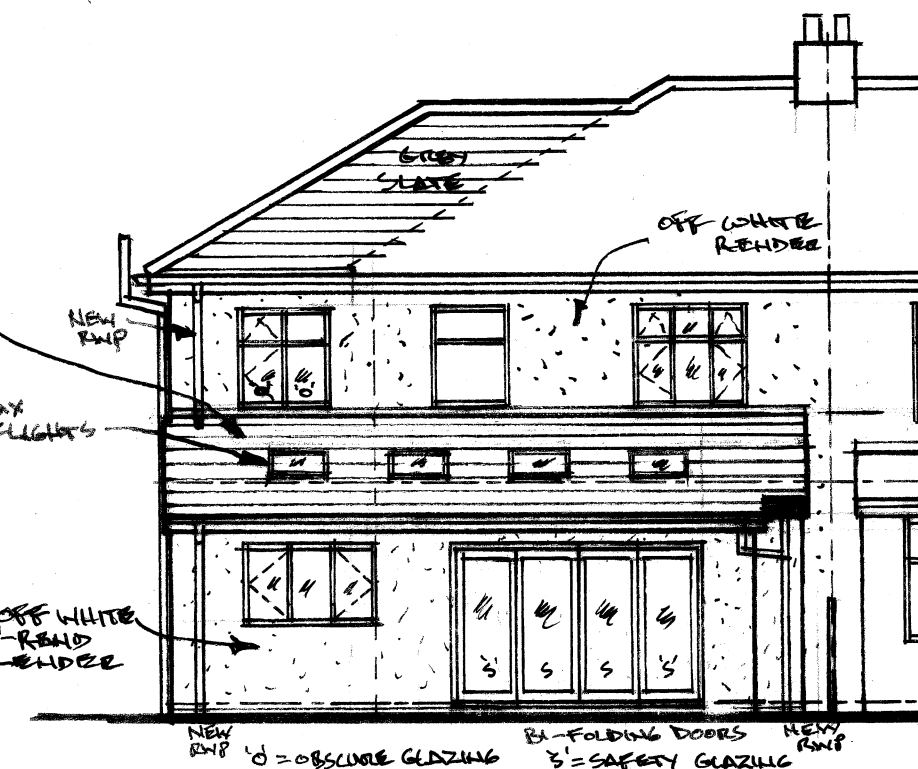


REAR ELEVATION

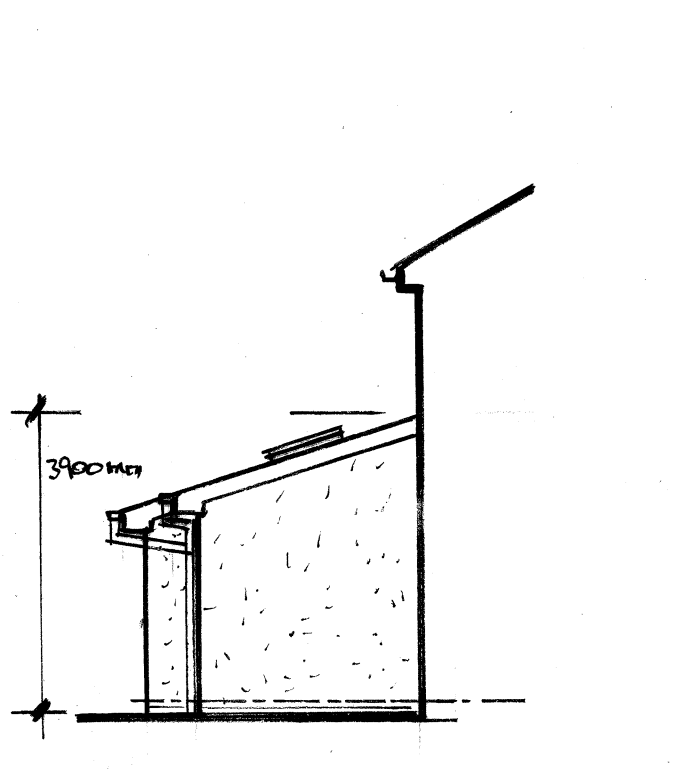

REAR SIDE ELEVATION

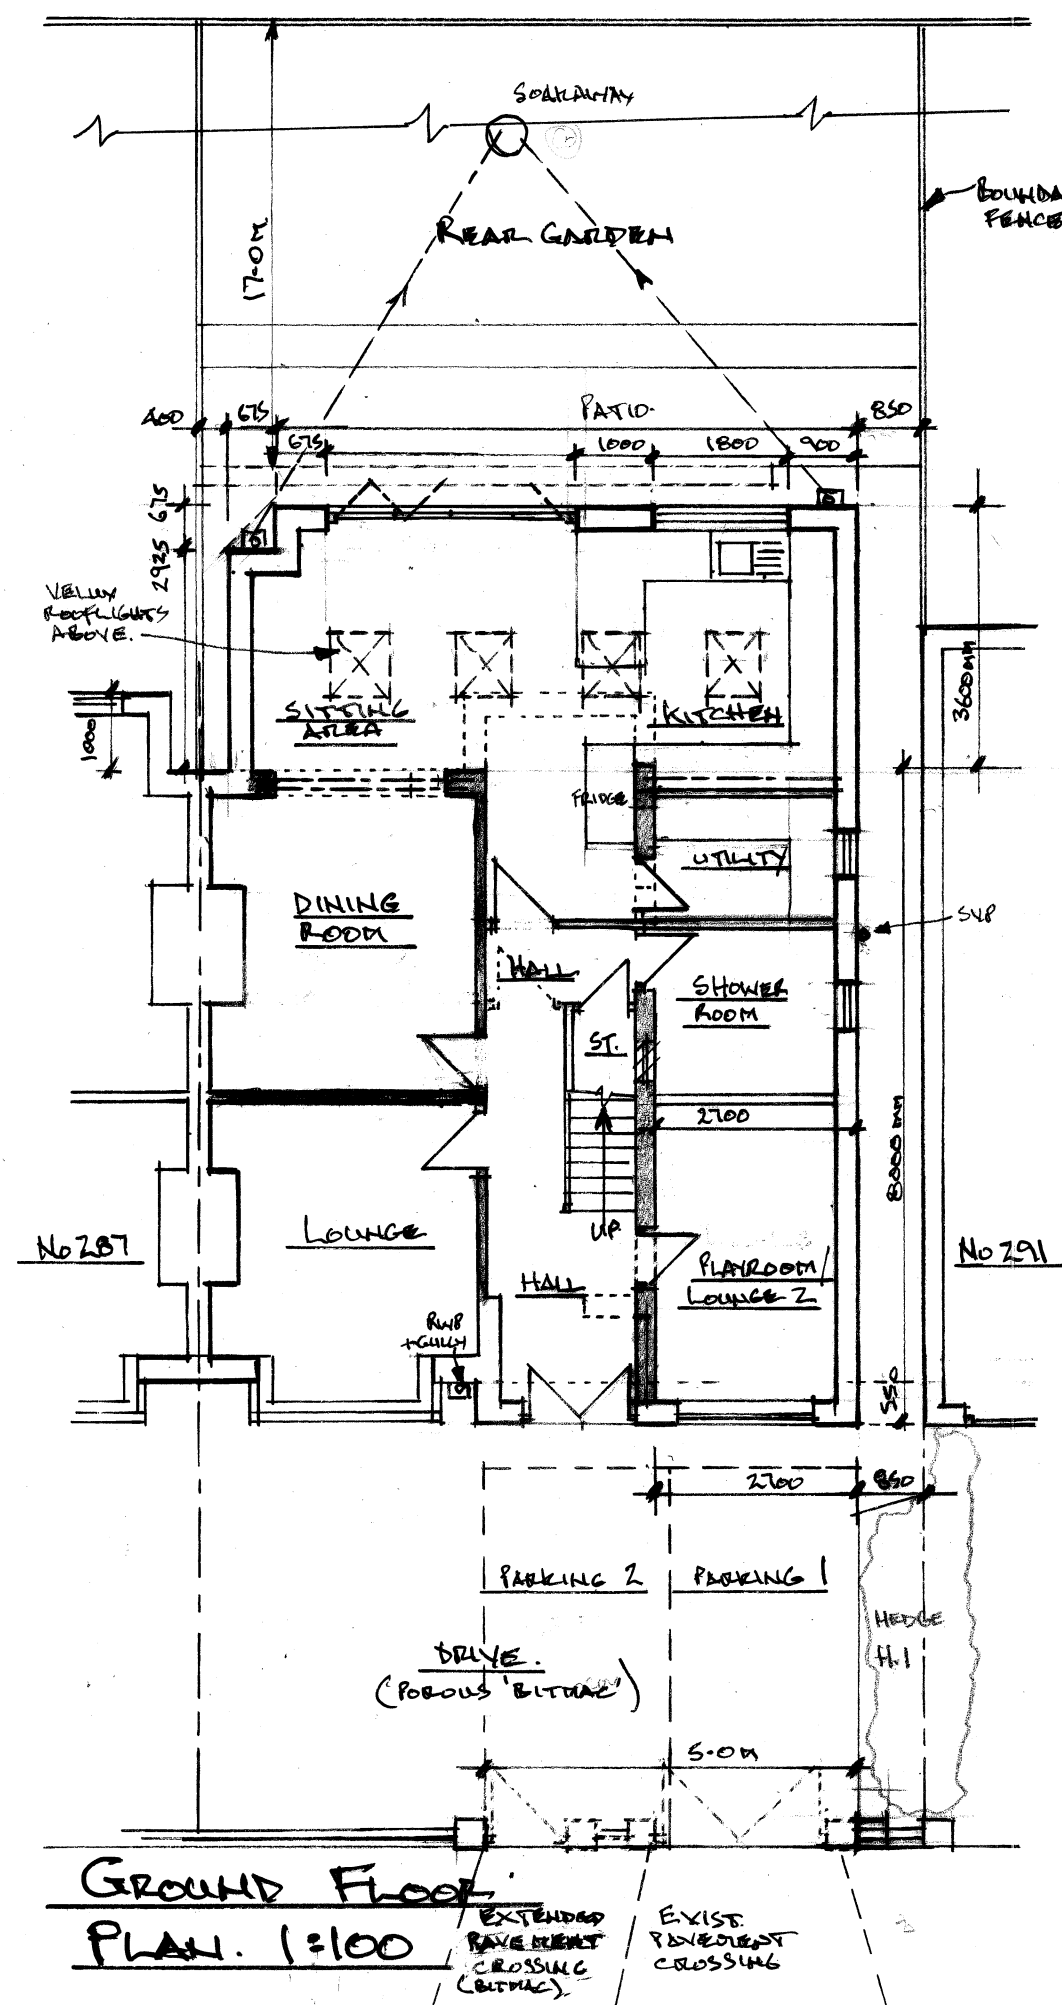

GROUND FLOOR PLAN 1:100

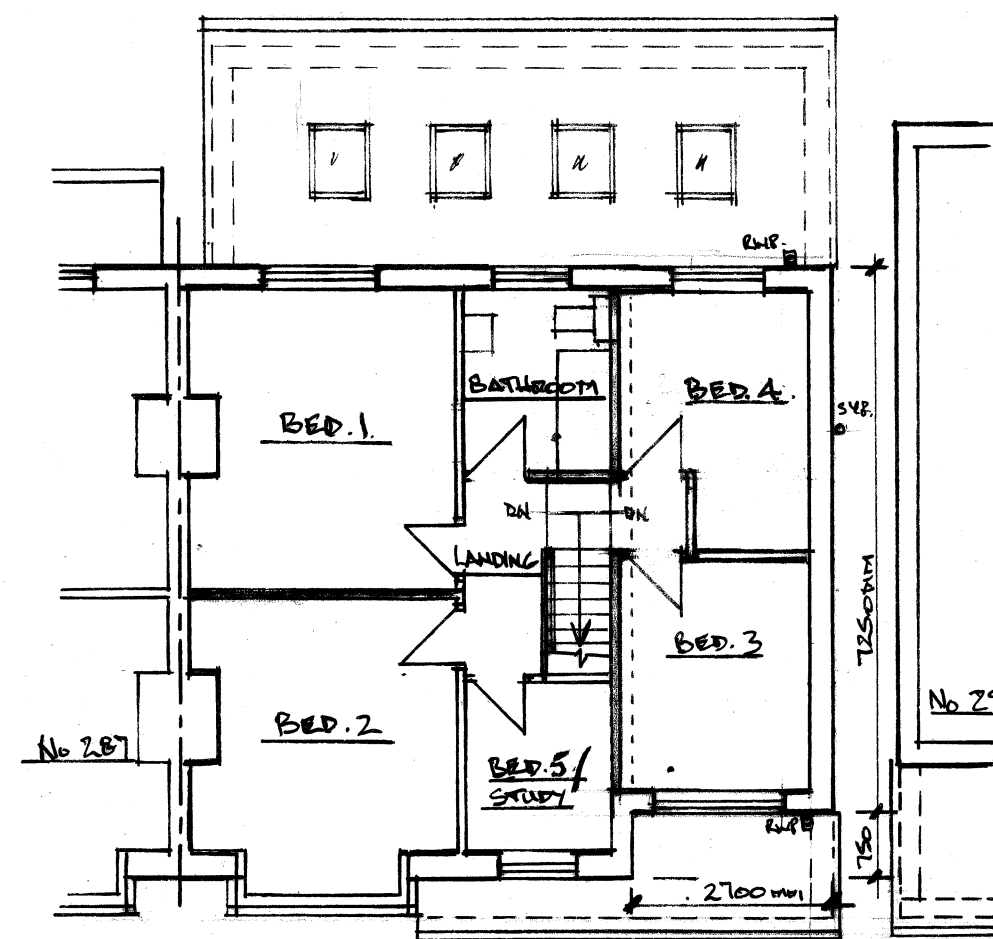

FIRST FLOOR PLAN

Architectural & Building Services			
NEIL BUTTERWORTH			
Tel: 07785 275483			
89 Higher Ainsworth Road, Radcliffe, Manchester, M26 4JJ.			
Job Title PROPOSED TWO STOREY SIDE/SINGLE STOREY FRONT/REAR EXTENSIONS & INTERNAL ALTERATIONS, + EXTENDED DRIVE/PAVEMENT CROSSING, AT 289 AINSWORTH ROAD, BURY.			
Drawing Title PLANS & ELEVATIONS (PROPOSED)			
Scale	Date	Drawn by	Drawing No.
1:100	JUNE 25	N.B.	2