

Notes:


All work is to be carried out to the latest current British standards Codes of Practice and recognised working practices.

All work and materials should comply with Health and Safety legislation including The Construction (Design and Management) Regulations 2015.

All dimensions are in millimetres unless explicitly shown otherwise.

The contractor should check and certify all dimensions as work proceeds and notify the architect of any discrepancies.

Do not scale off the drawings - if in doubt ask.

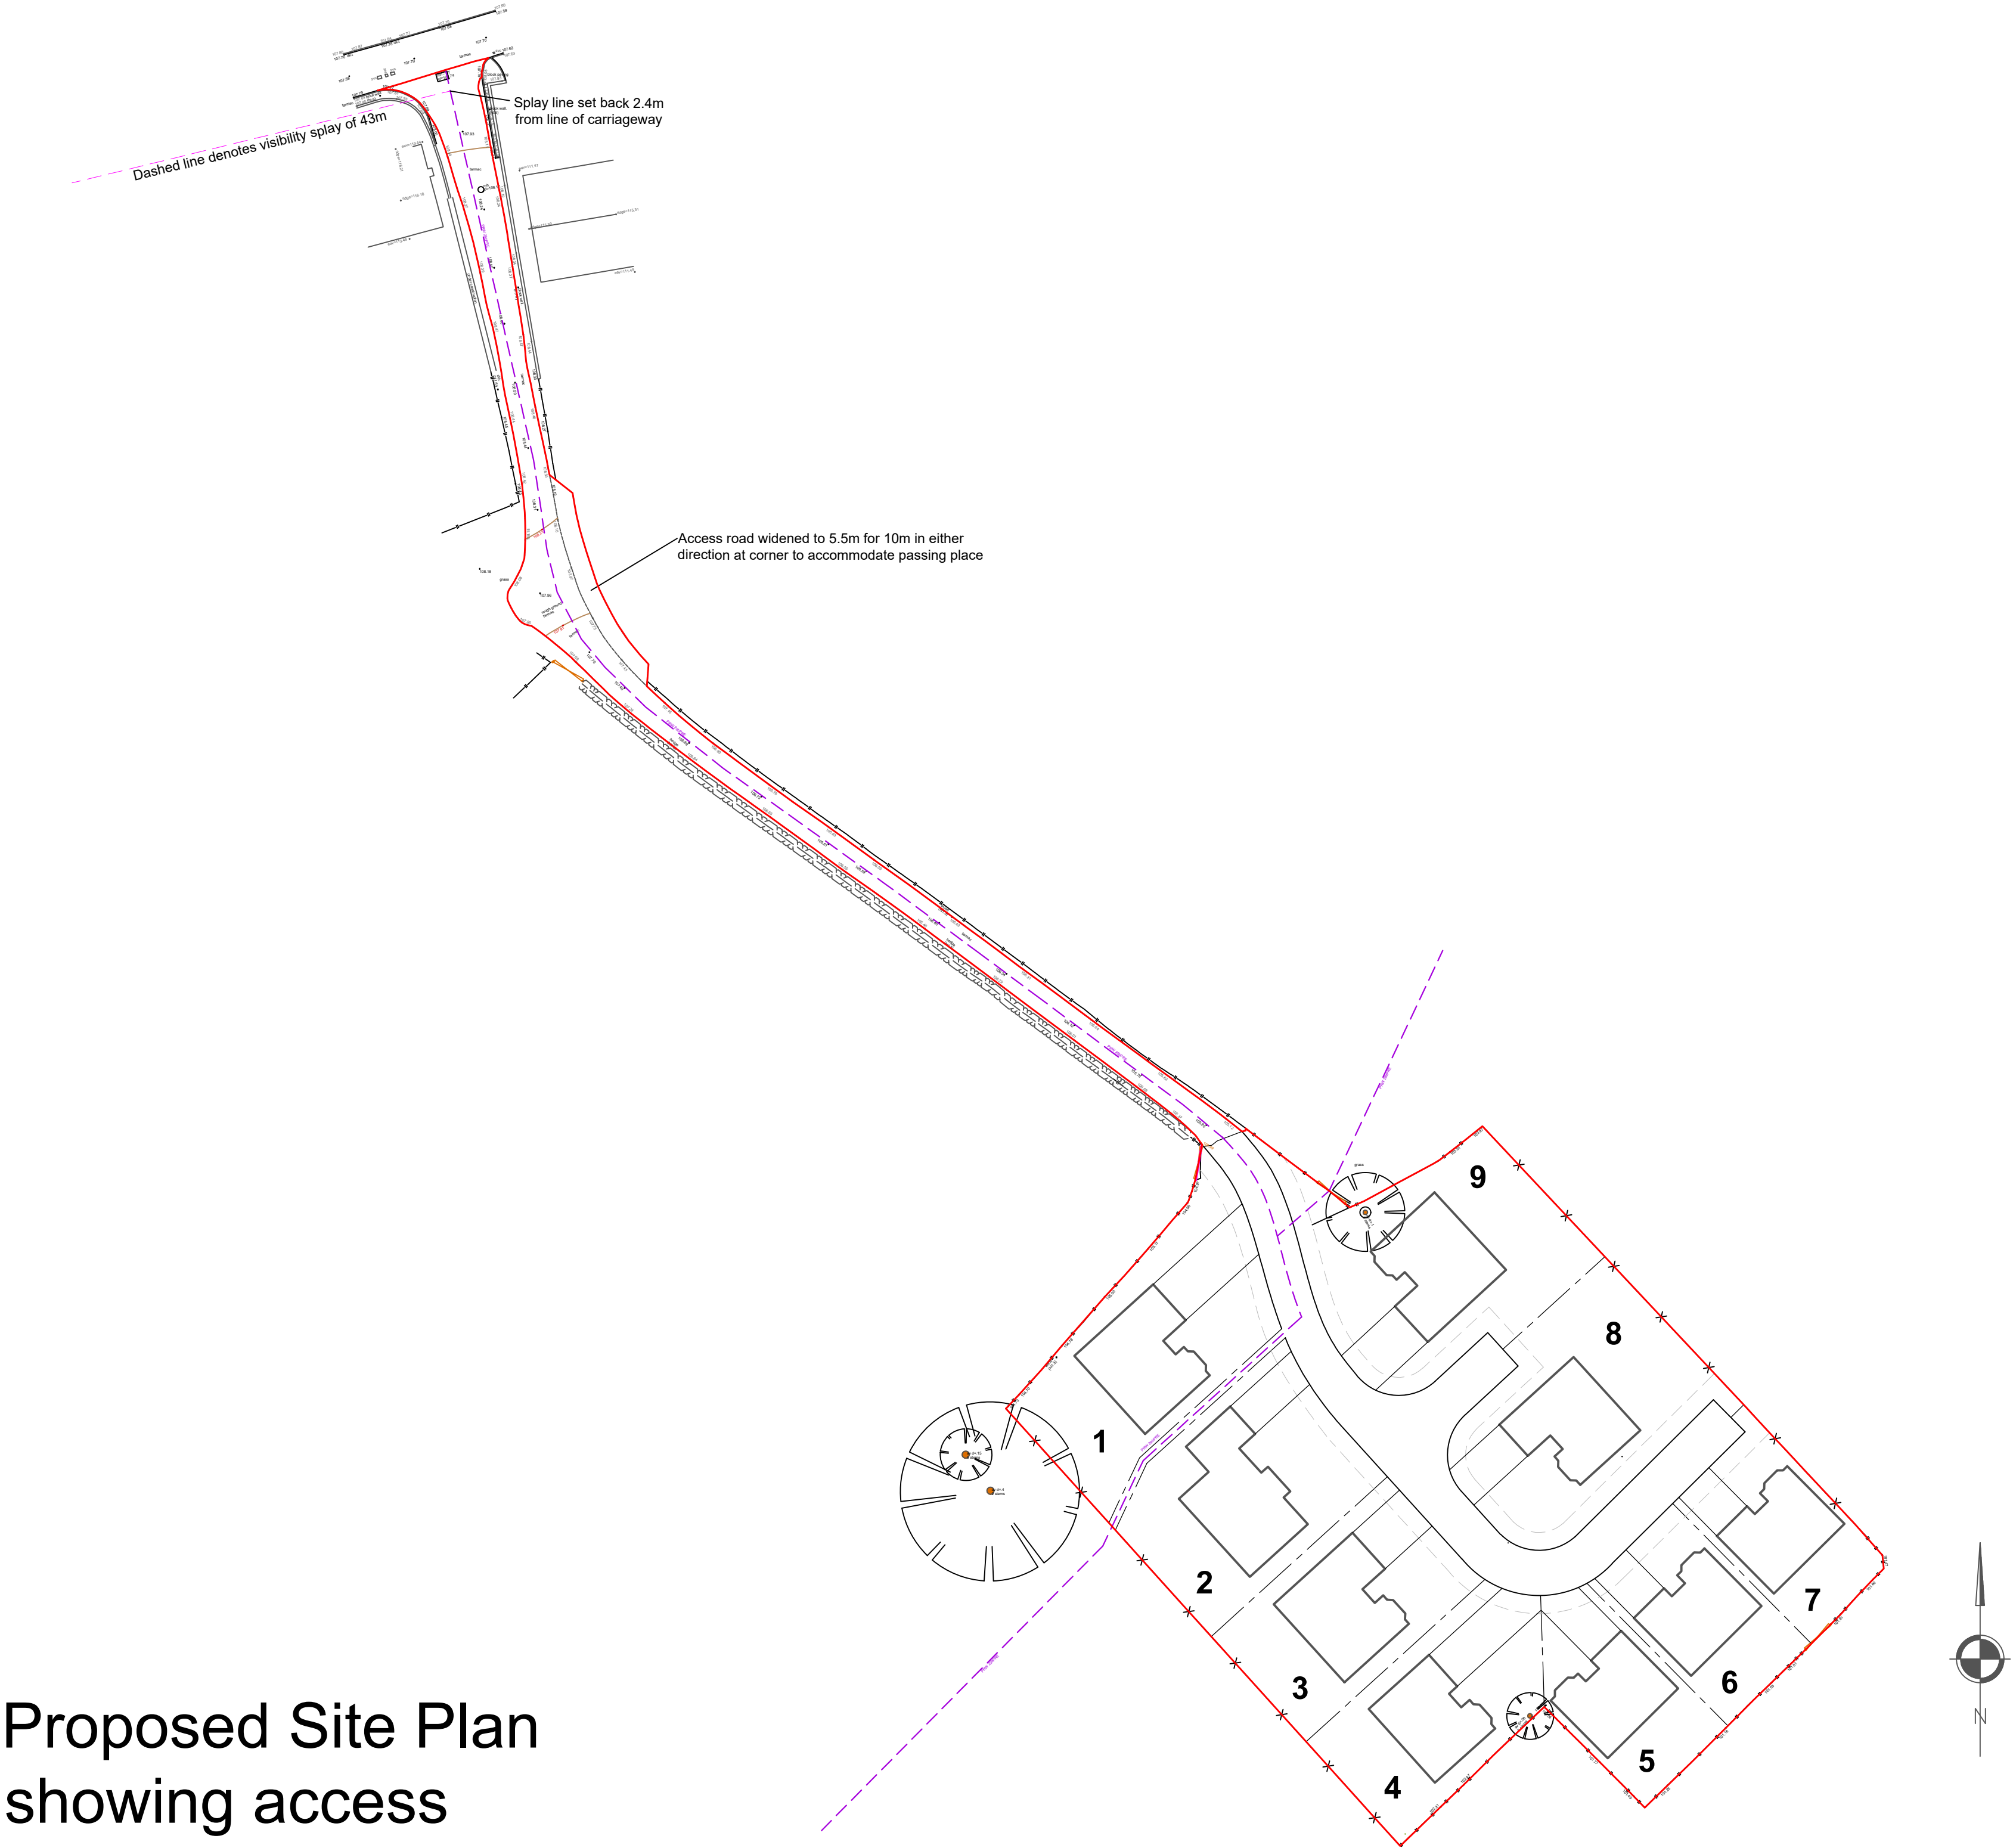

Proposed Site Plan
showing access

G

H

A

Gary Hoerly Associates
Gary Hoerly Associates Chartered Surveyors
Suite 9 - Grindleton Business Centre
The Spinney
Grindleton
Clitheroe
Lancashire BB7 4DH
T: 01200 449700
Email: info@ghaonline.co.uk

Project reference: Jon.408.3653.GH

Planning - outline application for nine dwellings at:

Brook Farm
Simister Lane
Simister
Prestwich, M25 2SB

Title: Proposed Site Plan showing access	
Drawing No: Jon.408.3653 - 06	Drawn: MP
Client: Mr. G. Jones, Mrs. L. King & Mrs. M. Ormrod	
Date: 08.10.2025	Scale: 1:500 @ A1
Amendments:	