




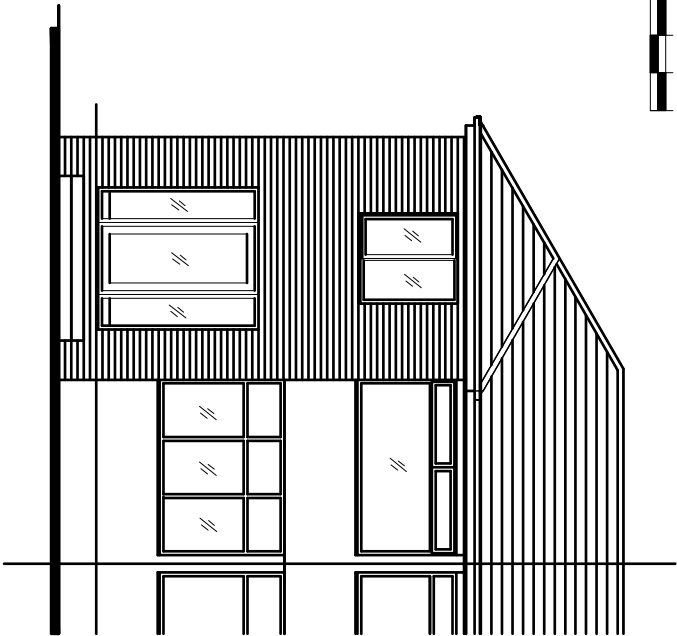


PROPOSED FRONT ELEVATION.

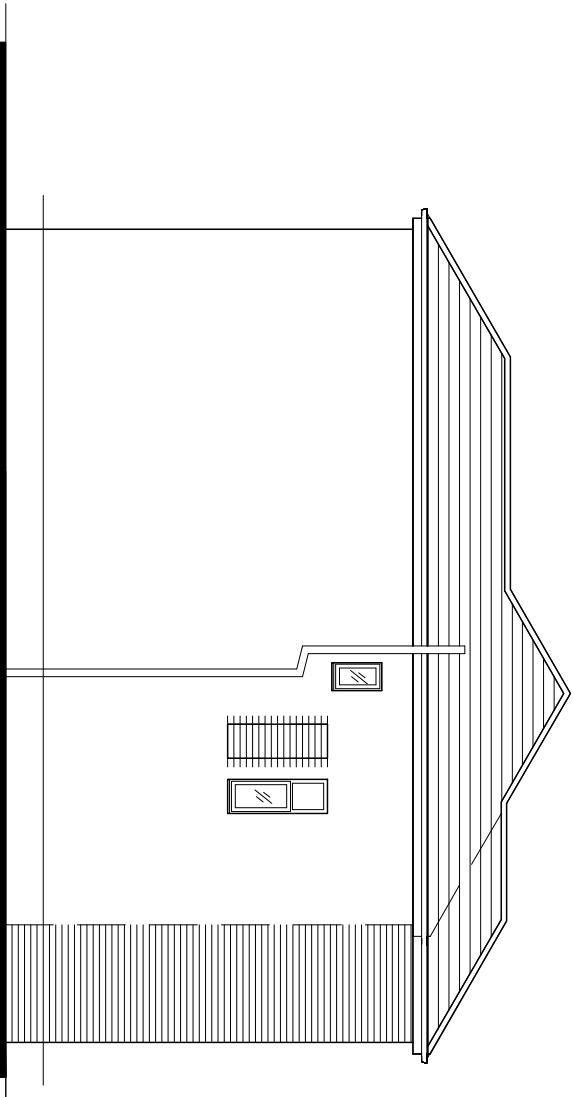

PROPOSED SIDE ELEVATION.

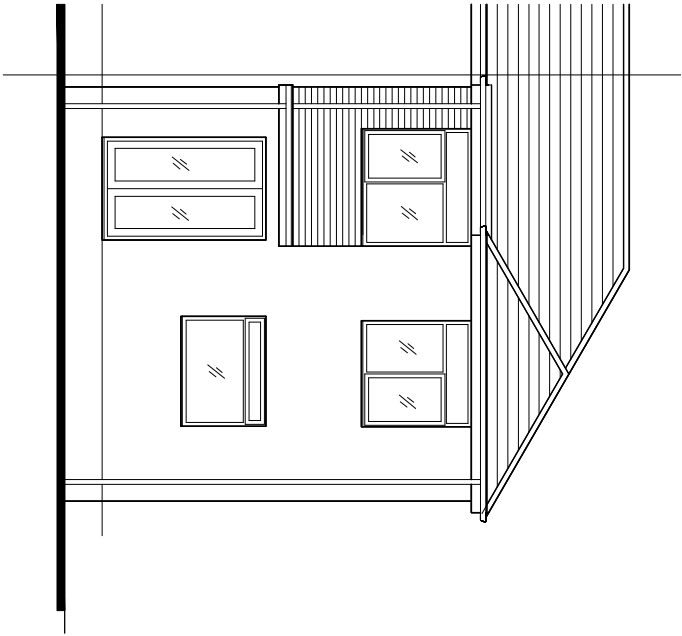

PROPOSED REAR ELEVATION.

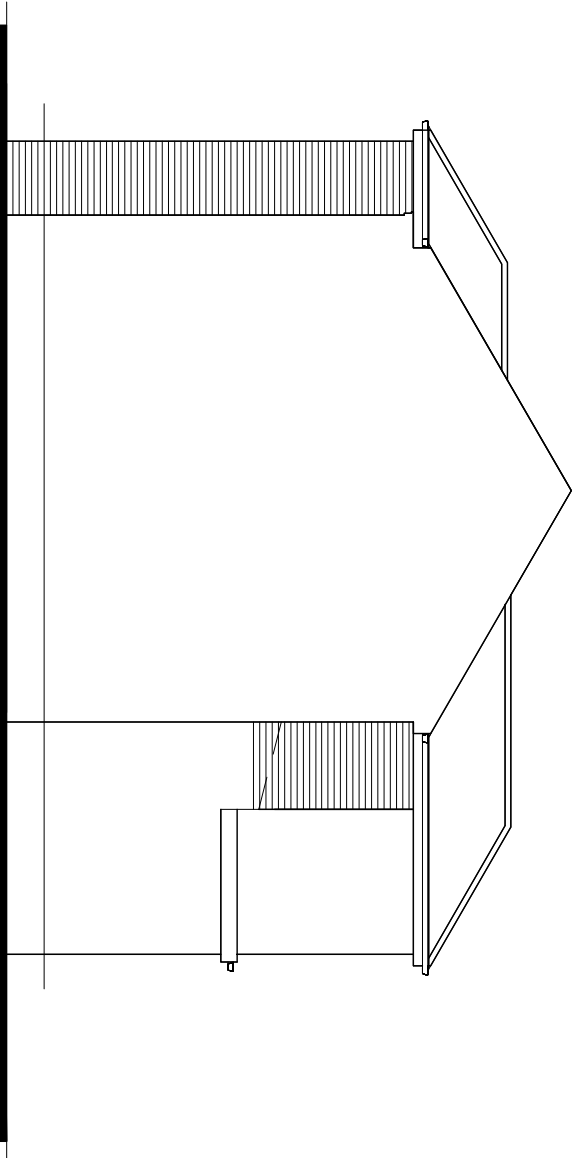

PROPOSED SIDE ELEVATION.

|          |                                                                                             |                                                     |                                                                                               |
|----------|---------------------------------------------------------------------------------------------|-----------------------------------------------------|-----------------------------------------------------------------------------------------------|
| Revision | Title :                                                                                     | Project :                                           | MTC Designs                                                                                   |
|          | PROPOSED TWO STOREY EXTENSION AT FRONT AND FIRST FLOOR EXTENSION AT REAR ABOVE DINING ROOM. | 30, DOVEDALE AVENUE, PRESTWICH, MANCHESTER. M26 0BU | 31 Edin Drive Bolton BL2 6TB<br>T: 01204 418714 M: 0776626014<br>Email: info@mtcdesigns.co.uk |
|          |                                                                                             |                                                     | Scale 1:100 @ A3<br>Date: May 2022                                                            |
|          |                                                                                             |                                                     | Drawing No: P03                                                                               |