



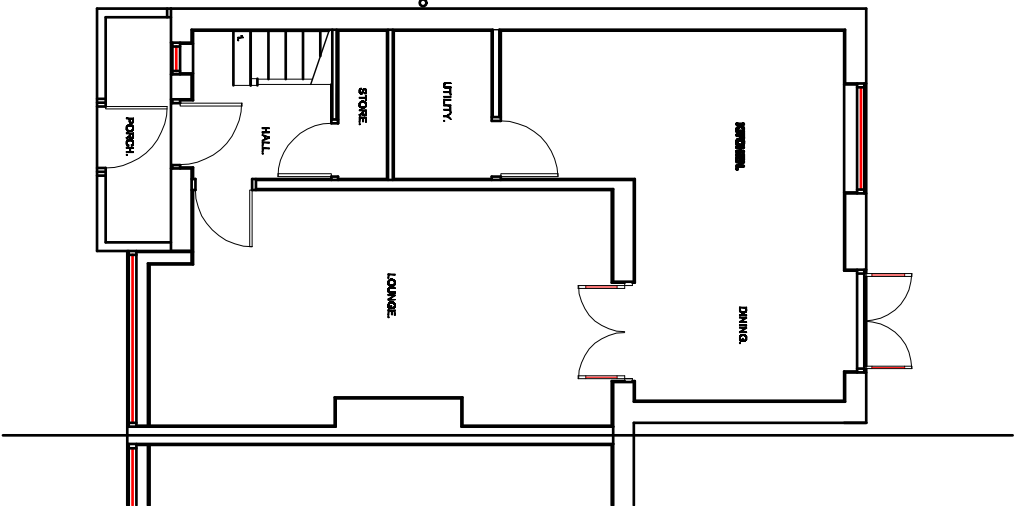

EXISTING GROUND FLOOR PLAN.

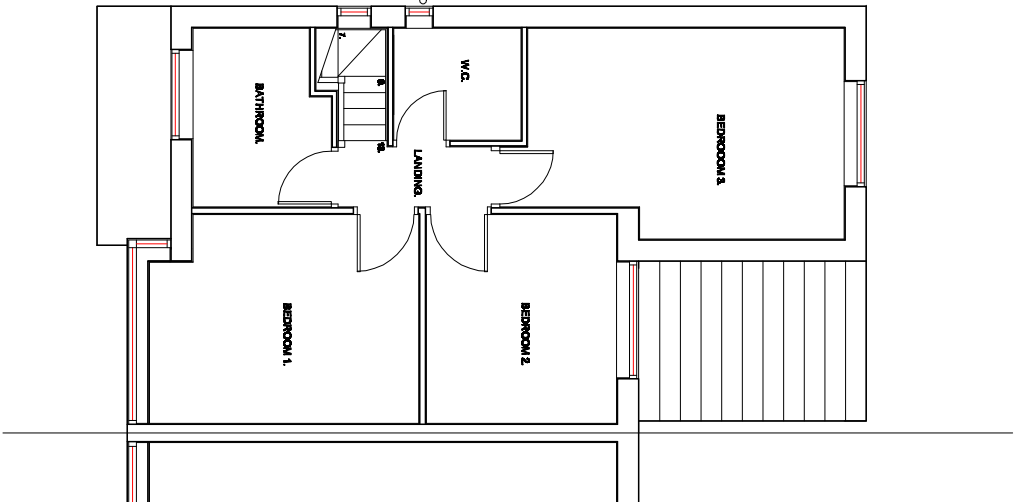

EXISTING FIRST FLOOR PLAN.

Revision	Title :	Project :	MTC Designs
	PROPOSED TWO STOREY EXTENSION AT FRONT AND FIRST FLOOR EXTENSION AT REAR ABOVE DINING ROOM.	30, DOVEDALE AVENUE, PRESTWICH, MANCHESTER, M25 0BU	31 Edend Drive Bolton BL2 6TB T: 01204 418714, M: 07700285114 Email: info@mtcdesigns.co.uk
			Scale 1:100 @ A3 Date: May 2022
			Drawing No: P02