




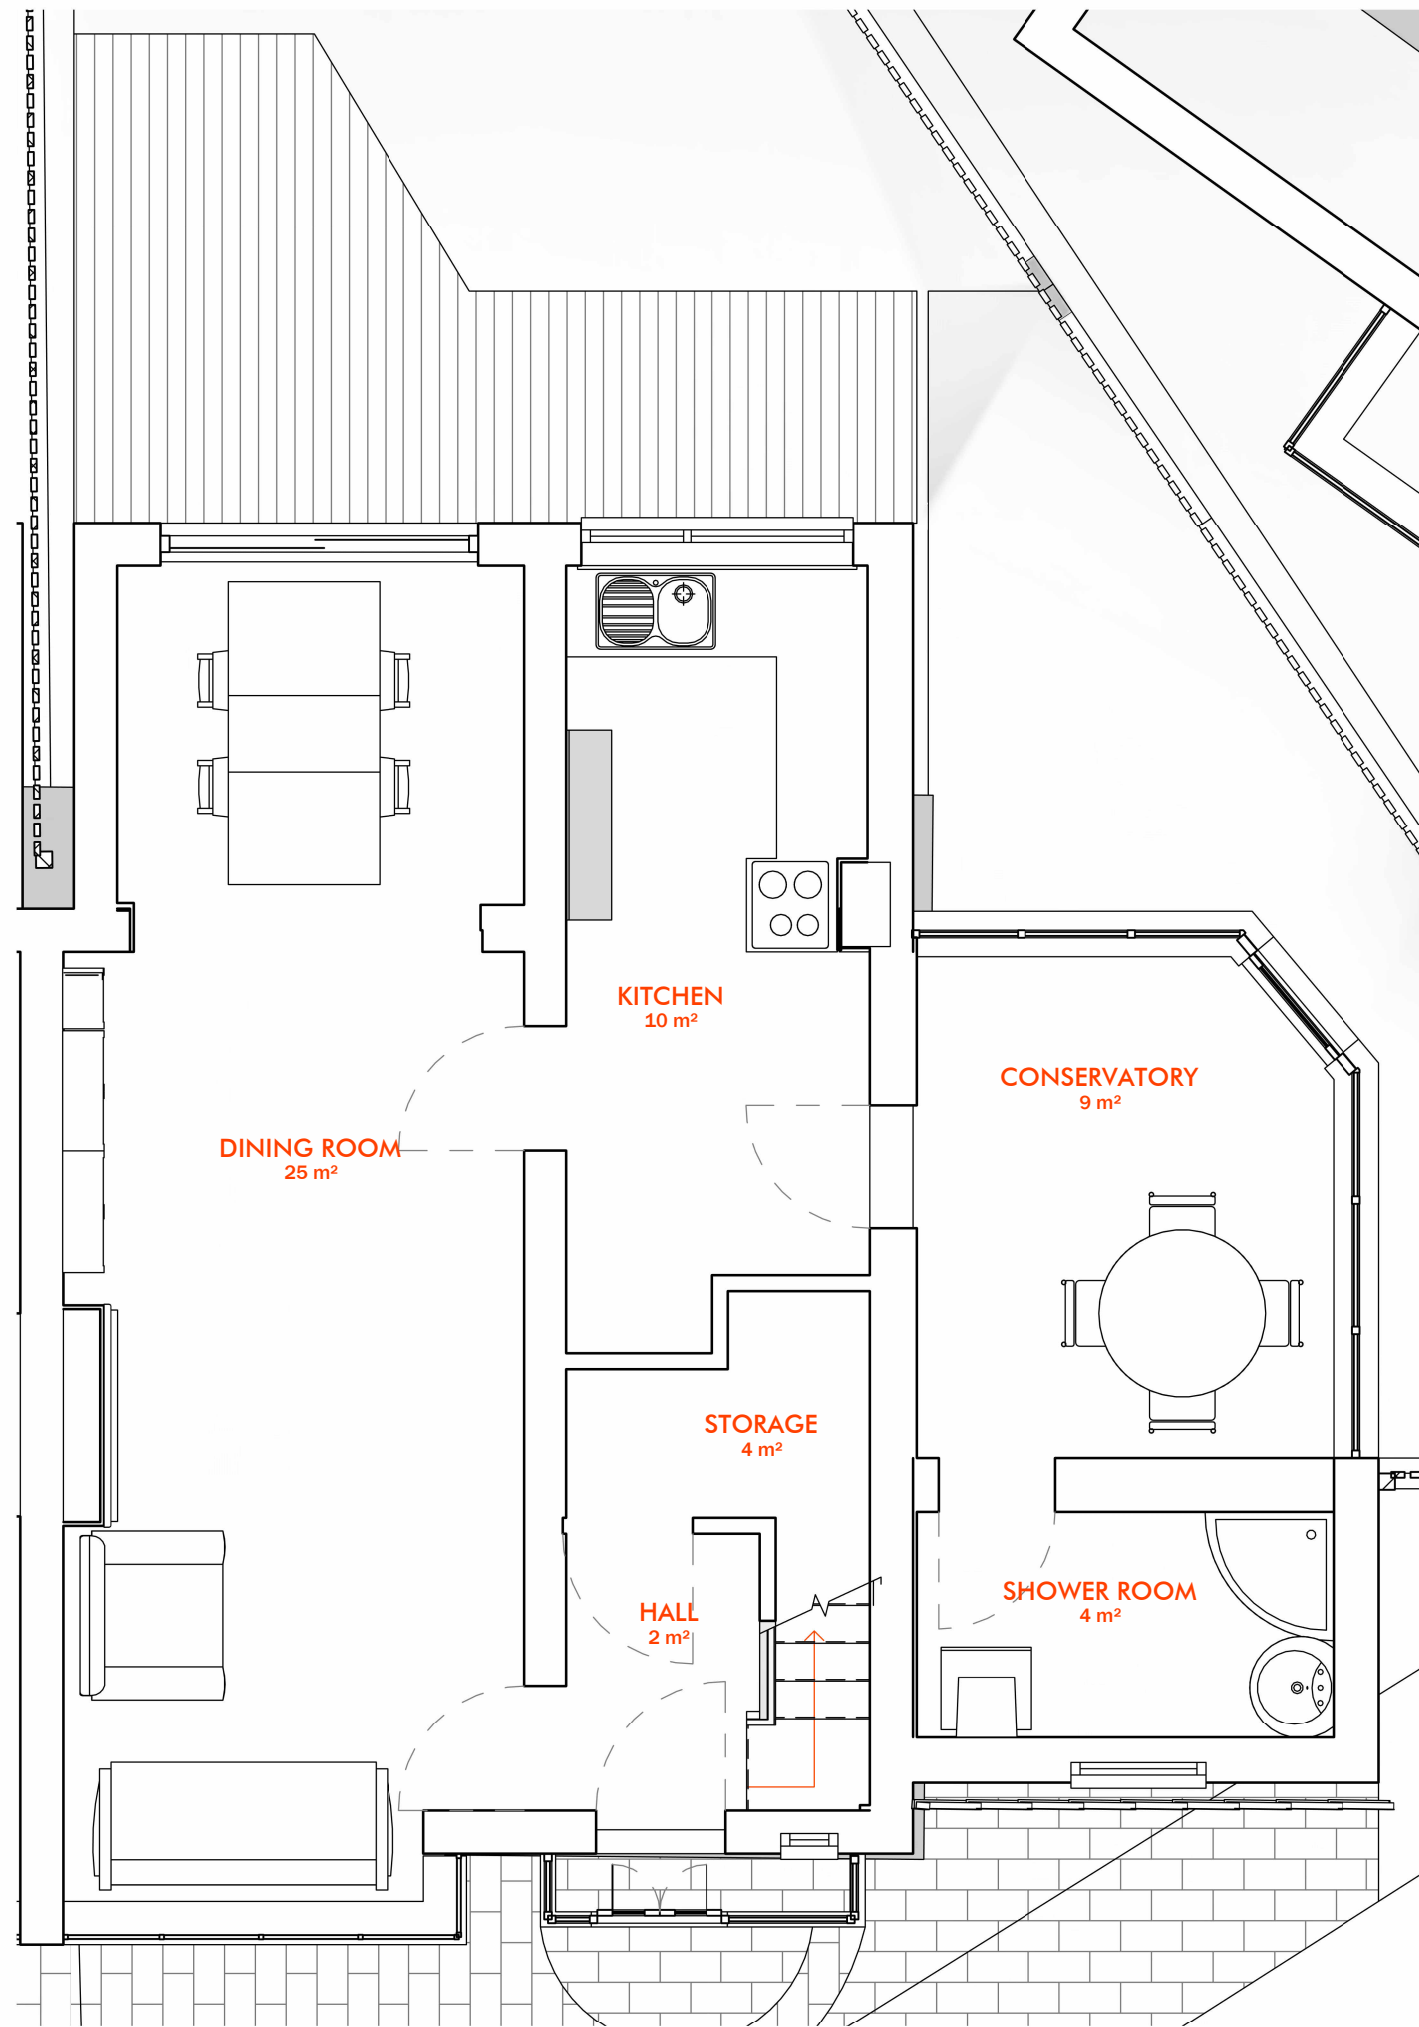


1 Existing Ground Floor Plan
1 : 50

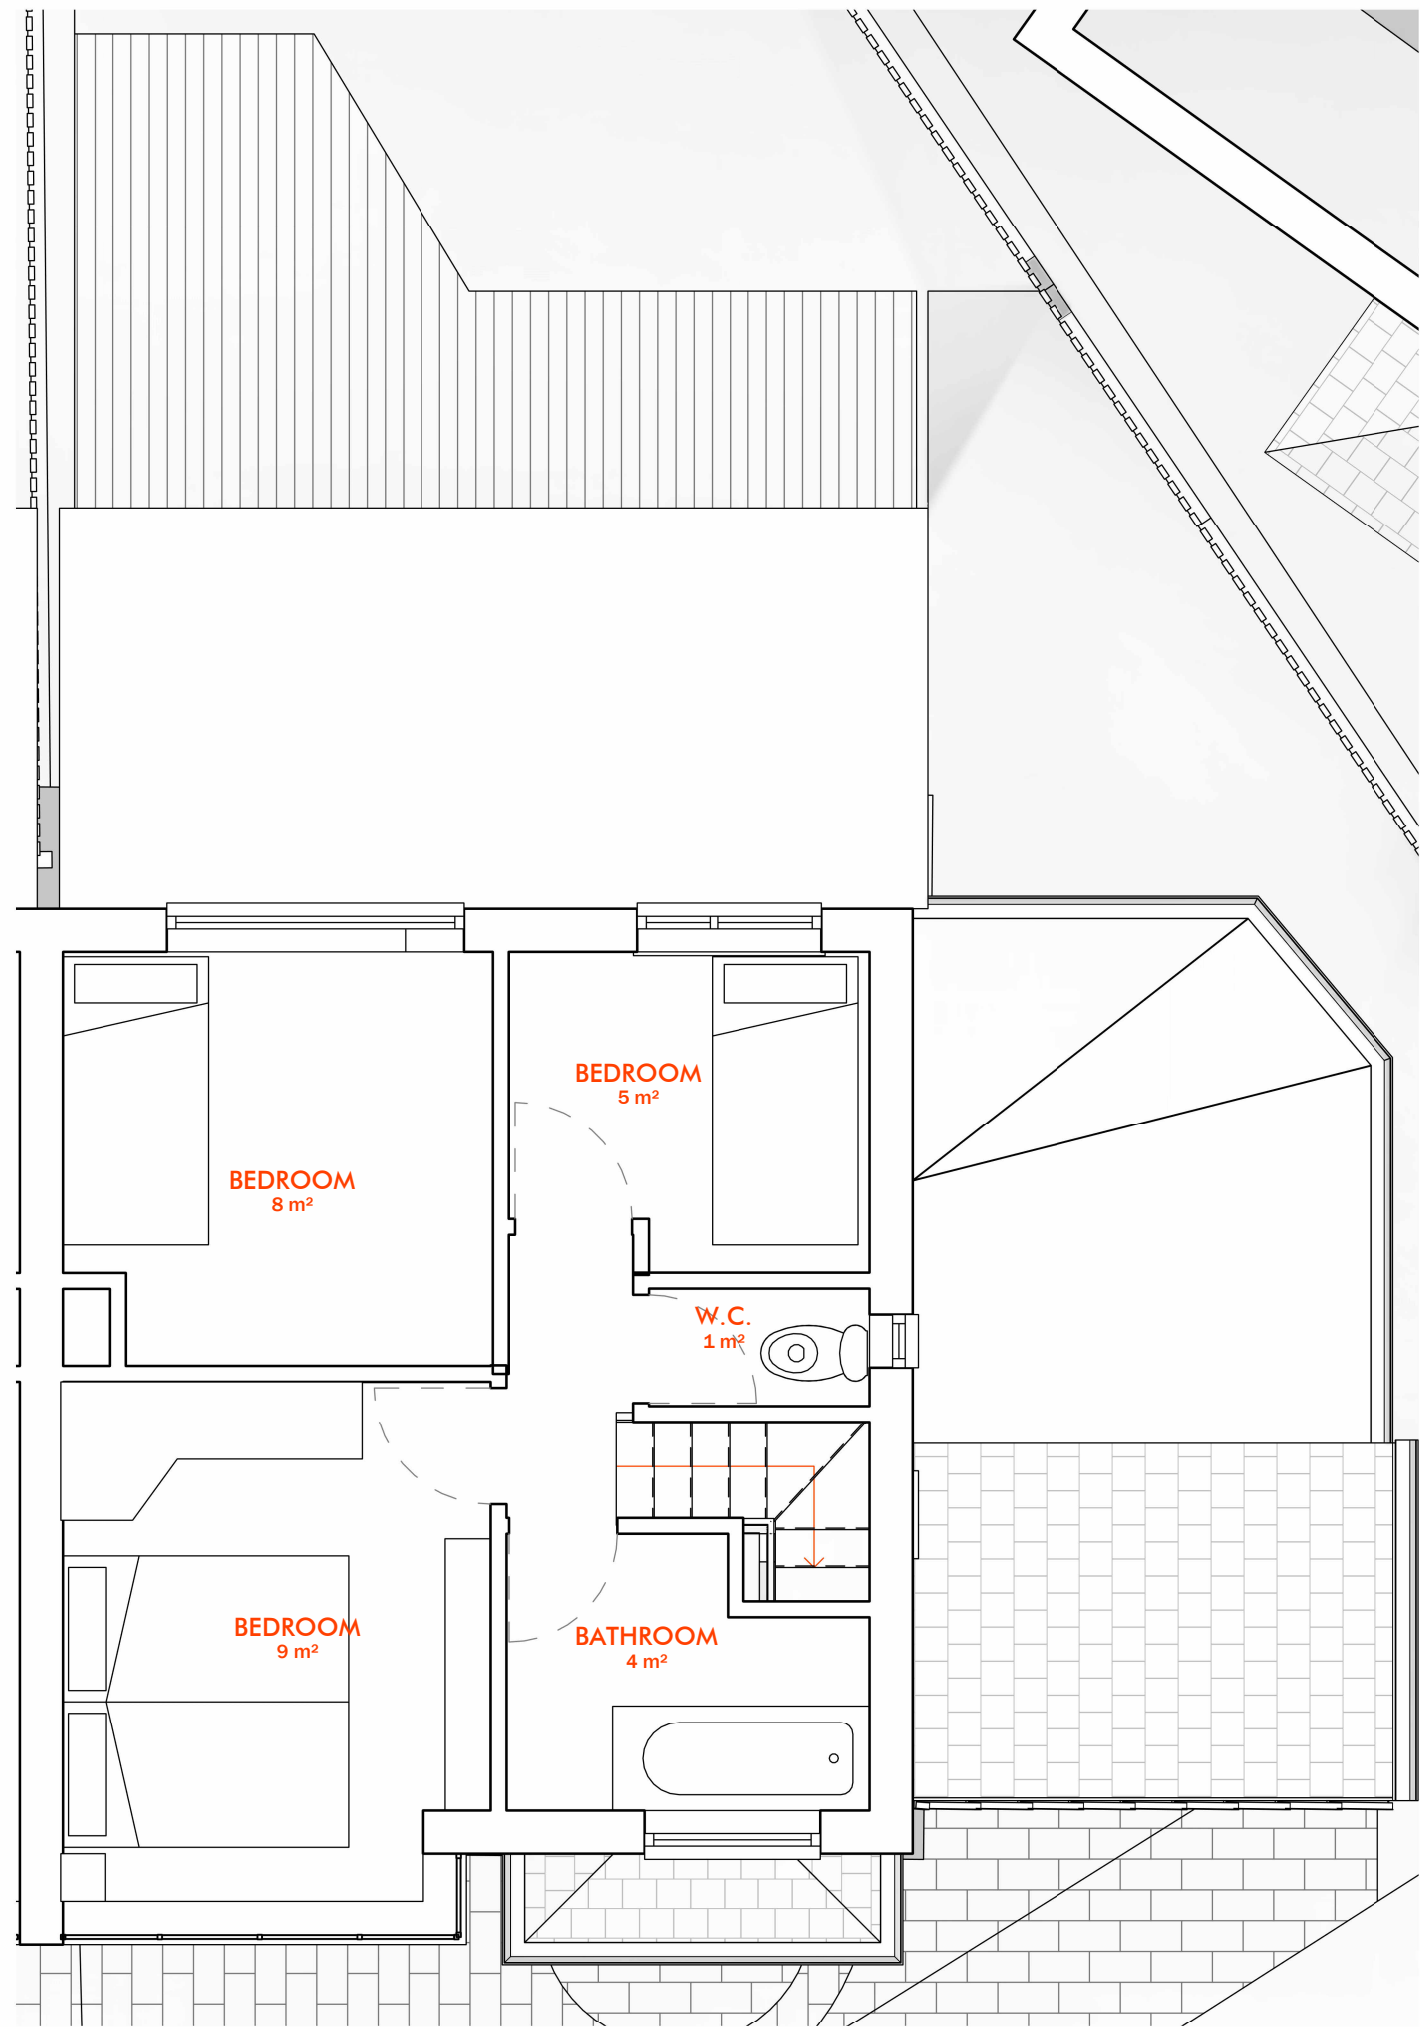


2 Existing First Floor Plan
1 : 50

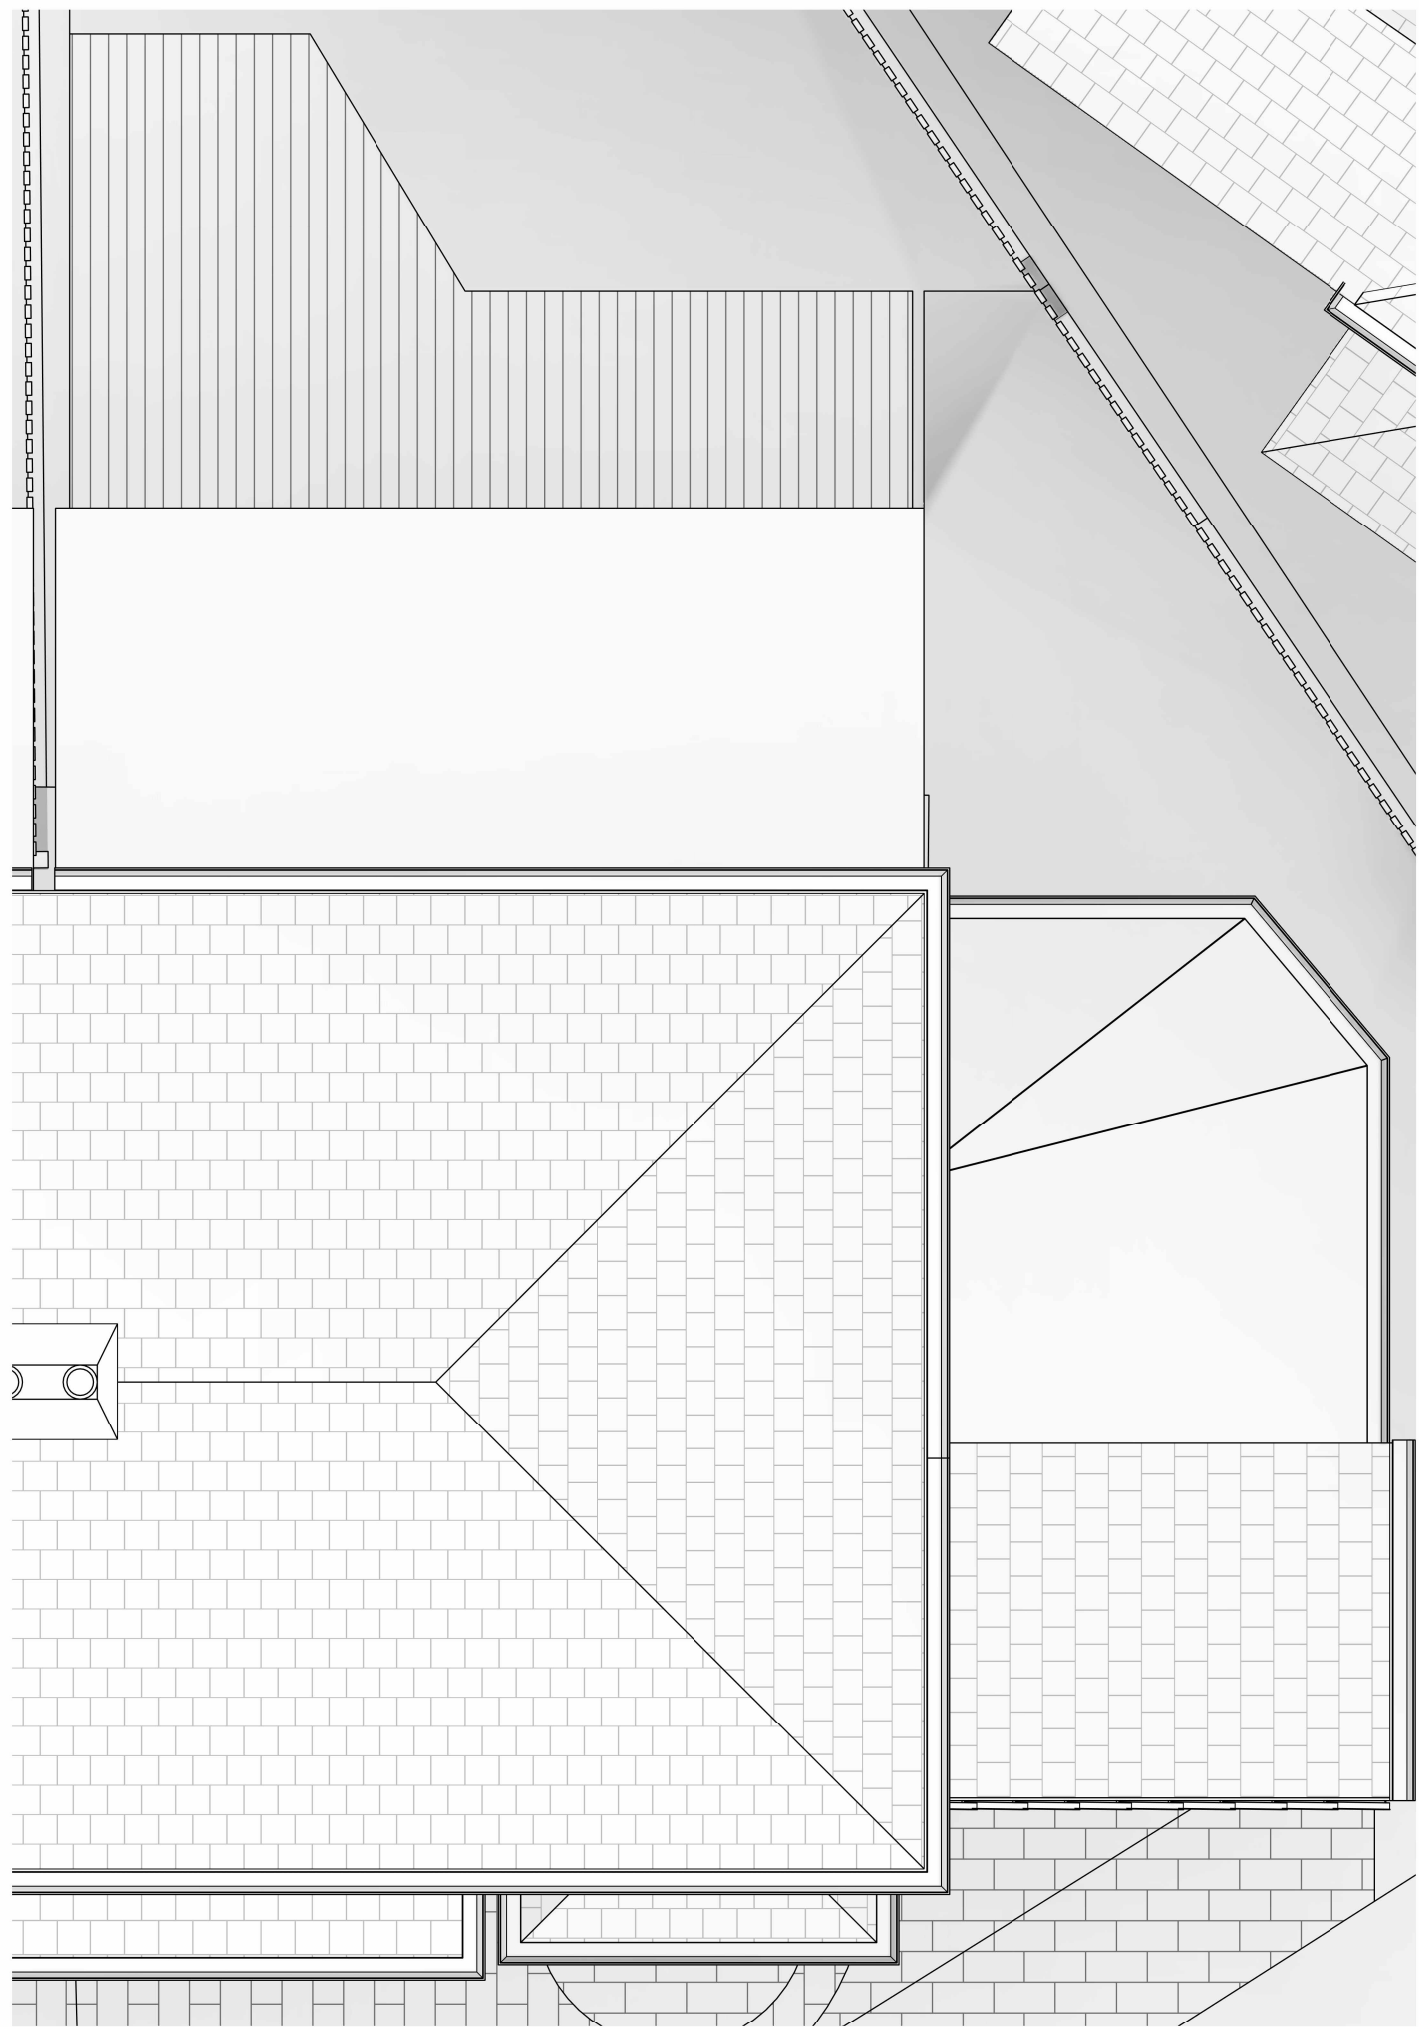


3 Existing Roof Plan
1 : 50

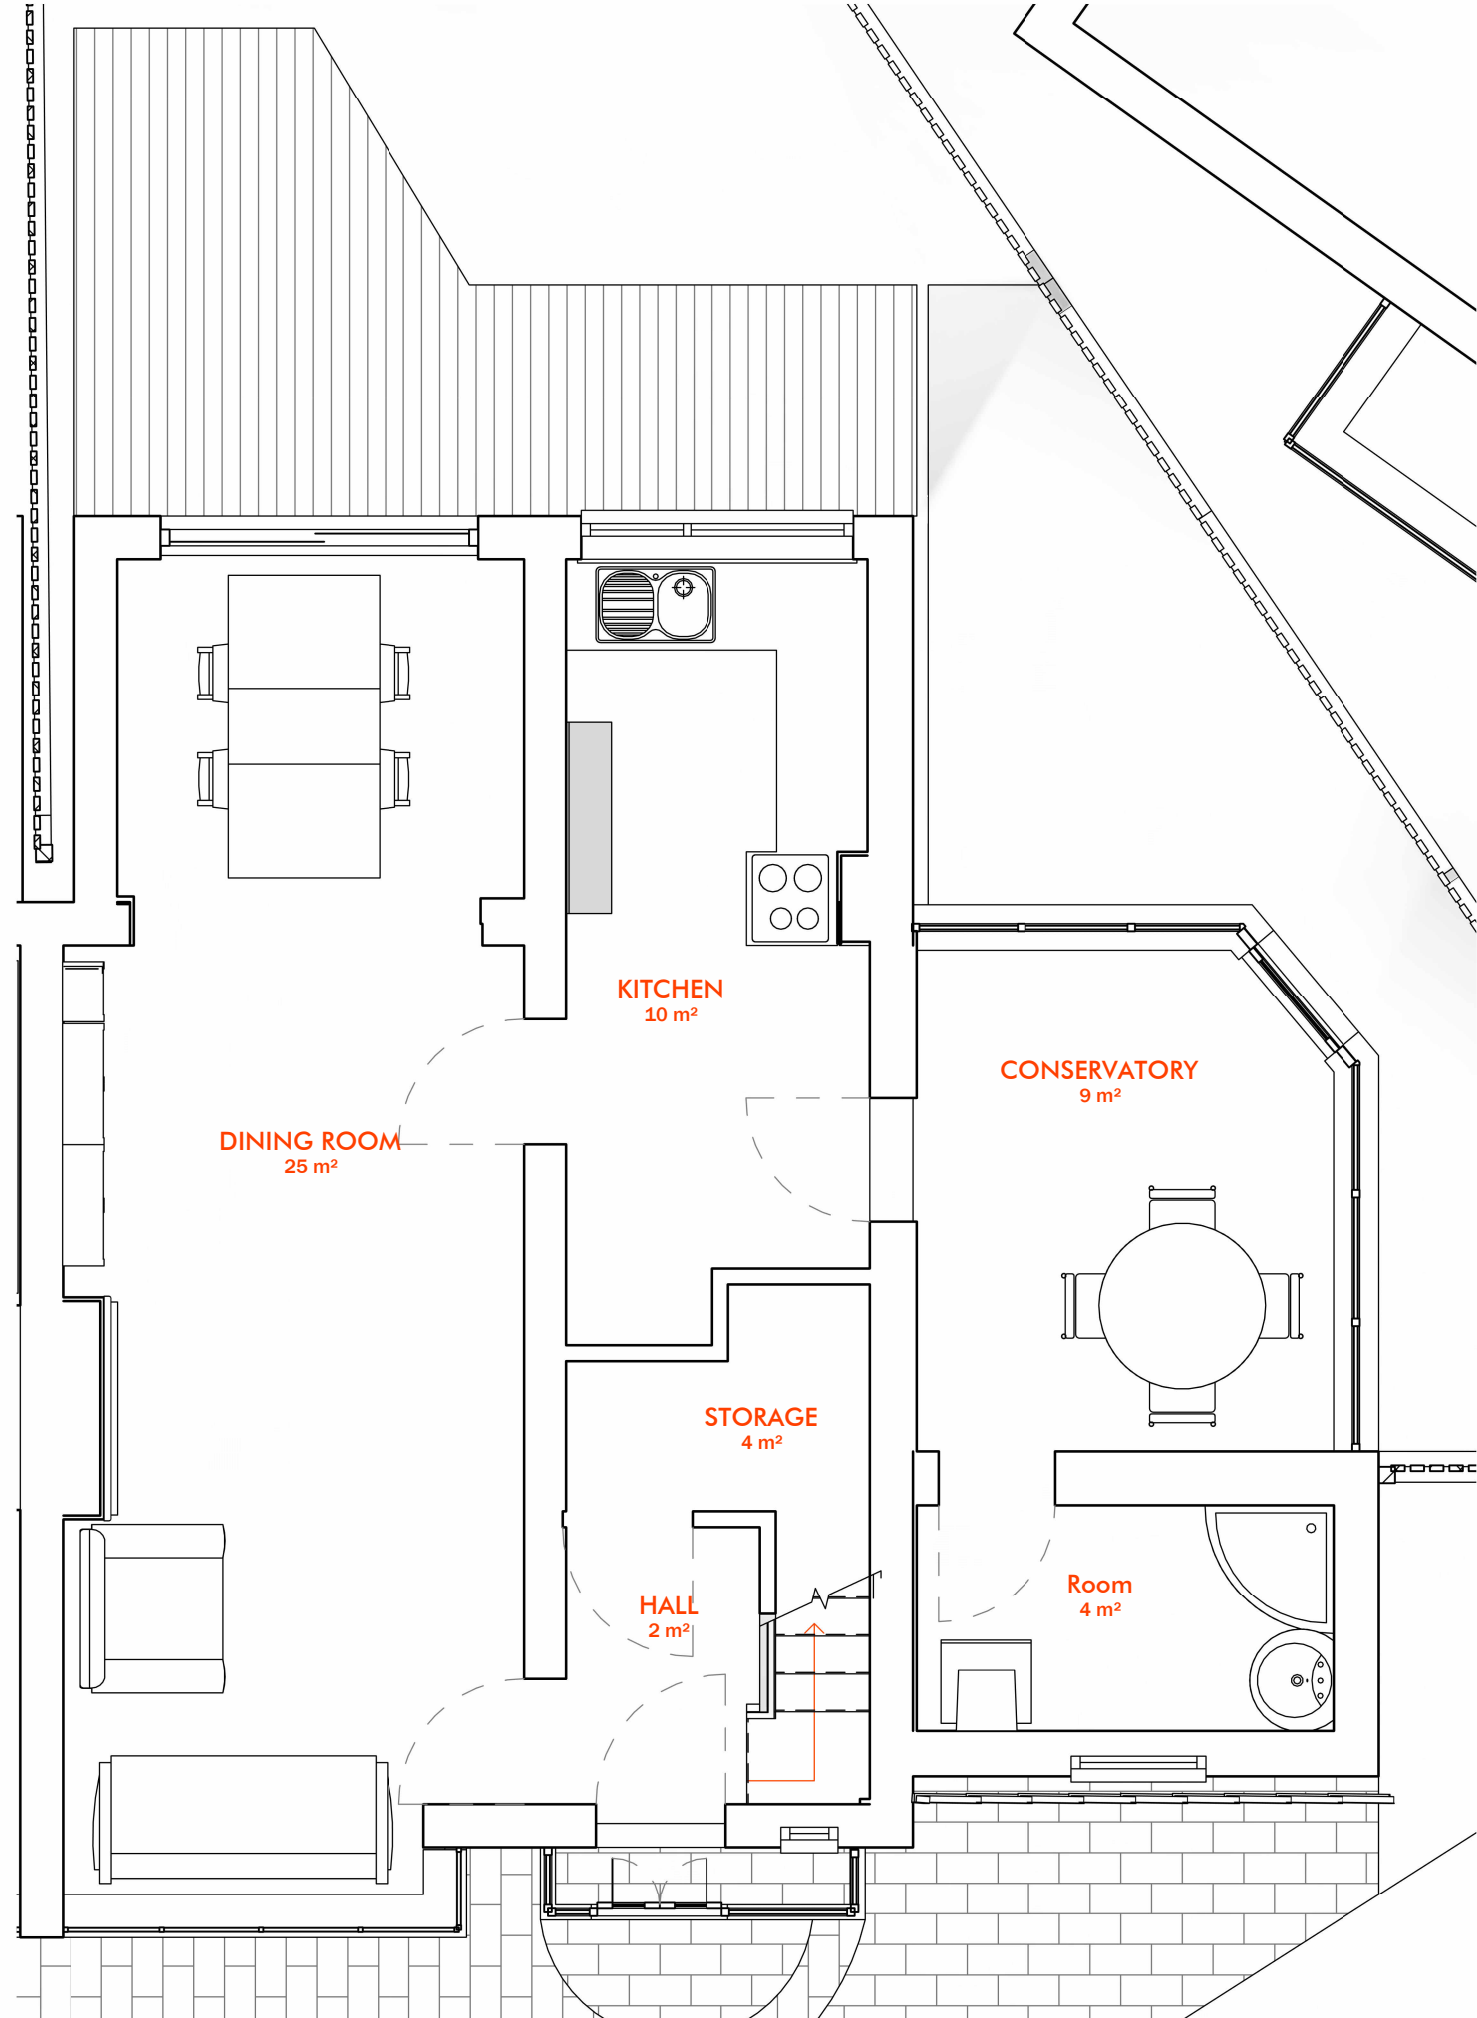

4 Proposed Ground Floor Plan
1 : 50

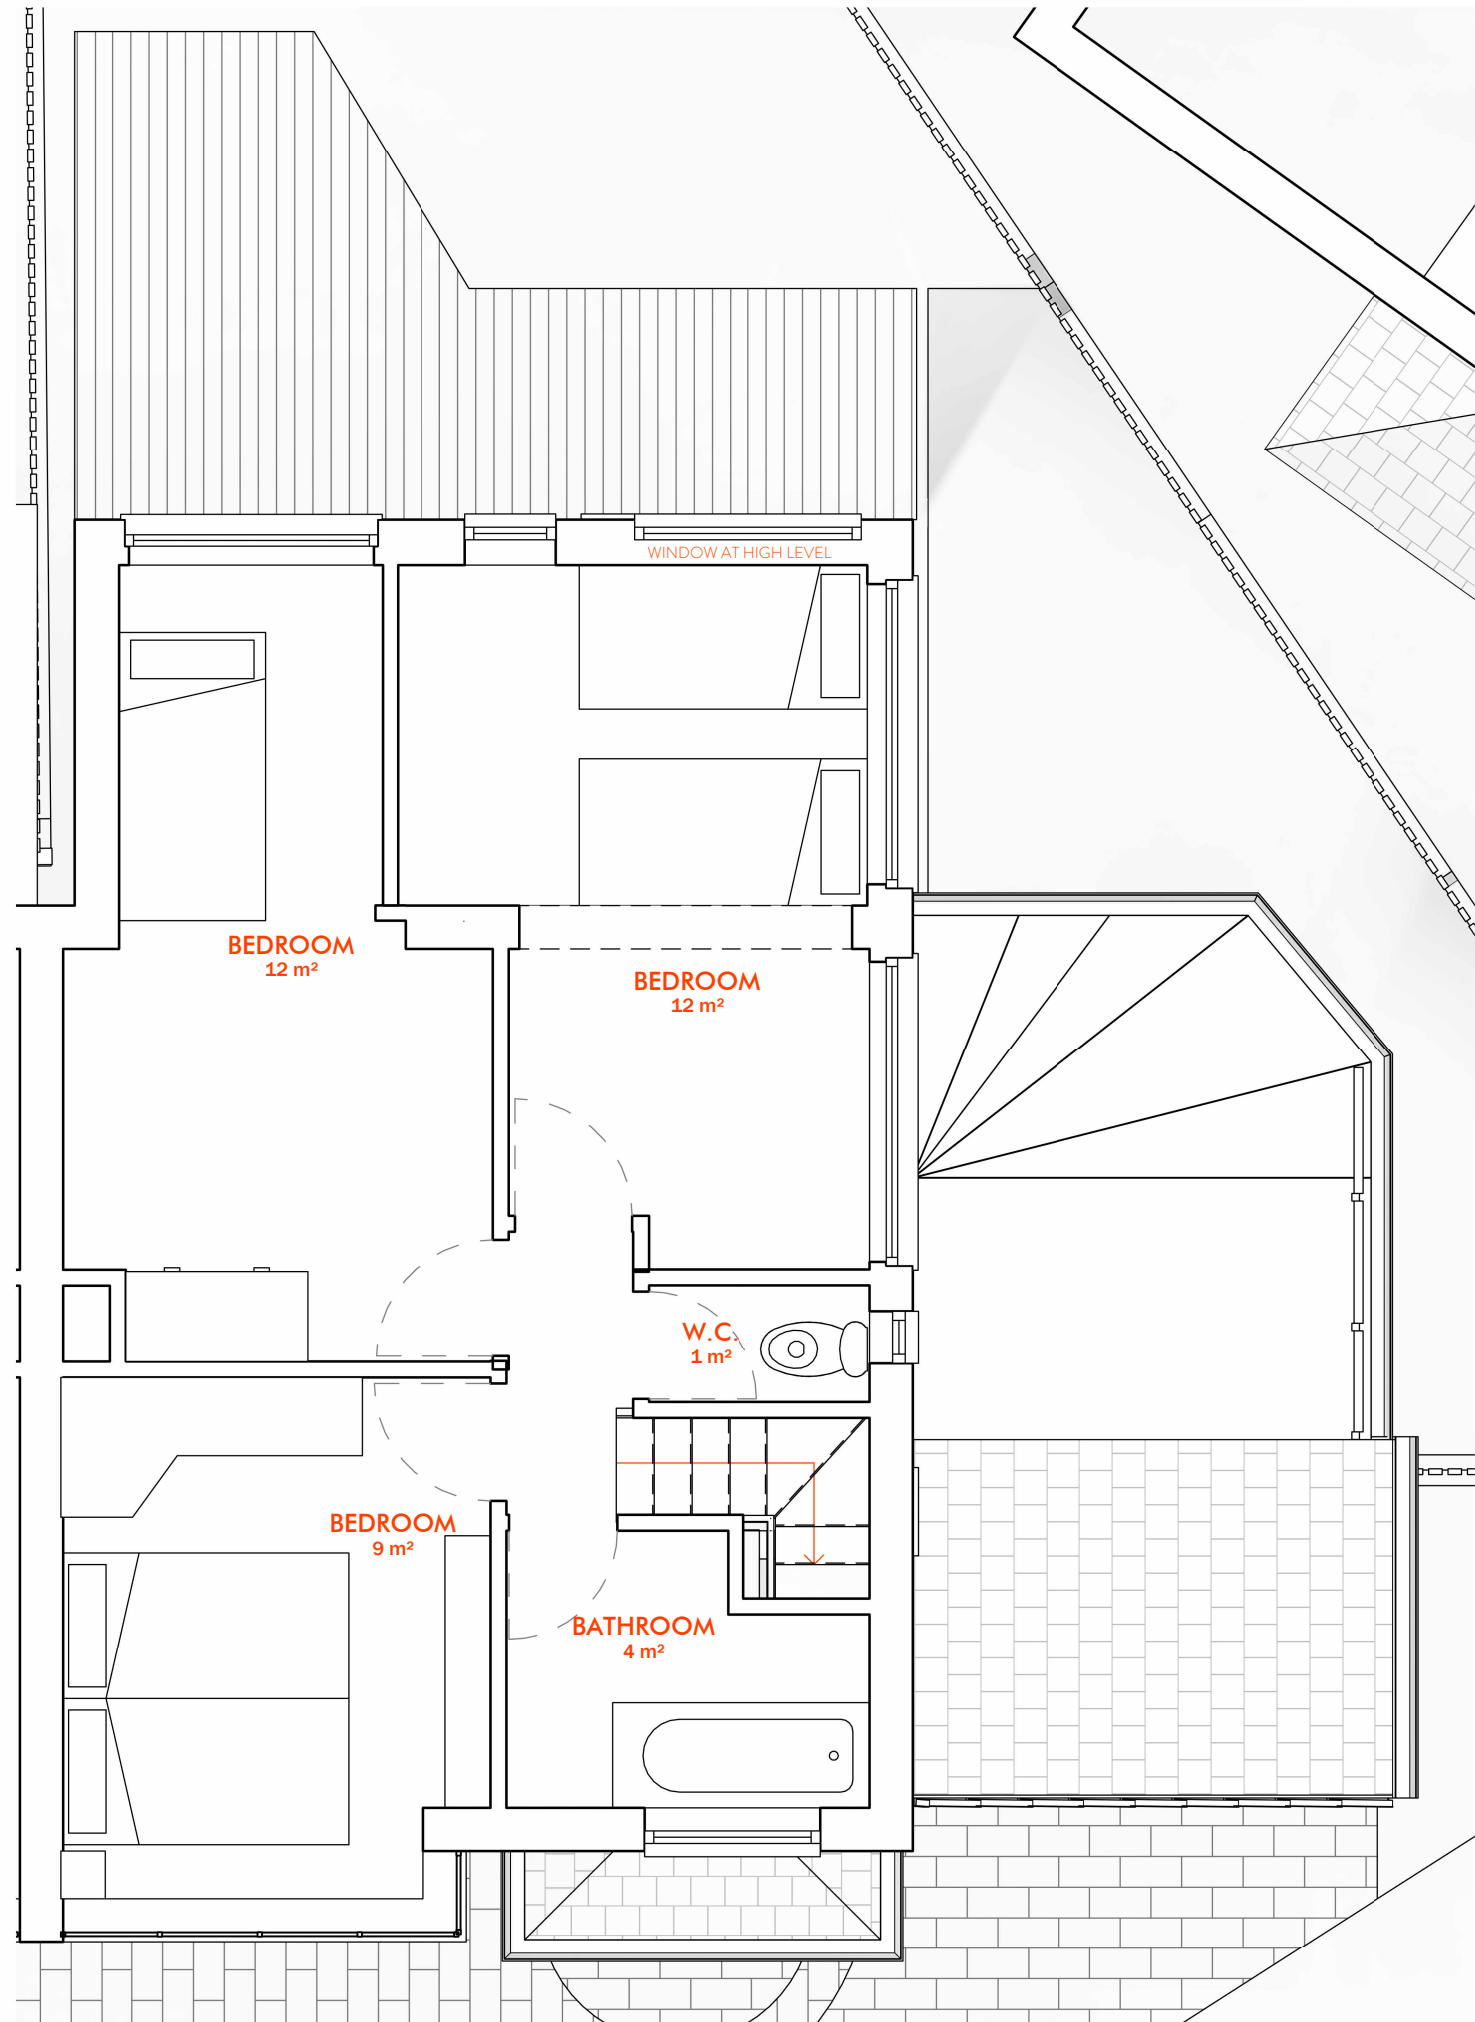

5 Proposed First Floor Plan
1 : 50

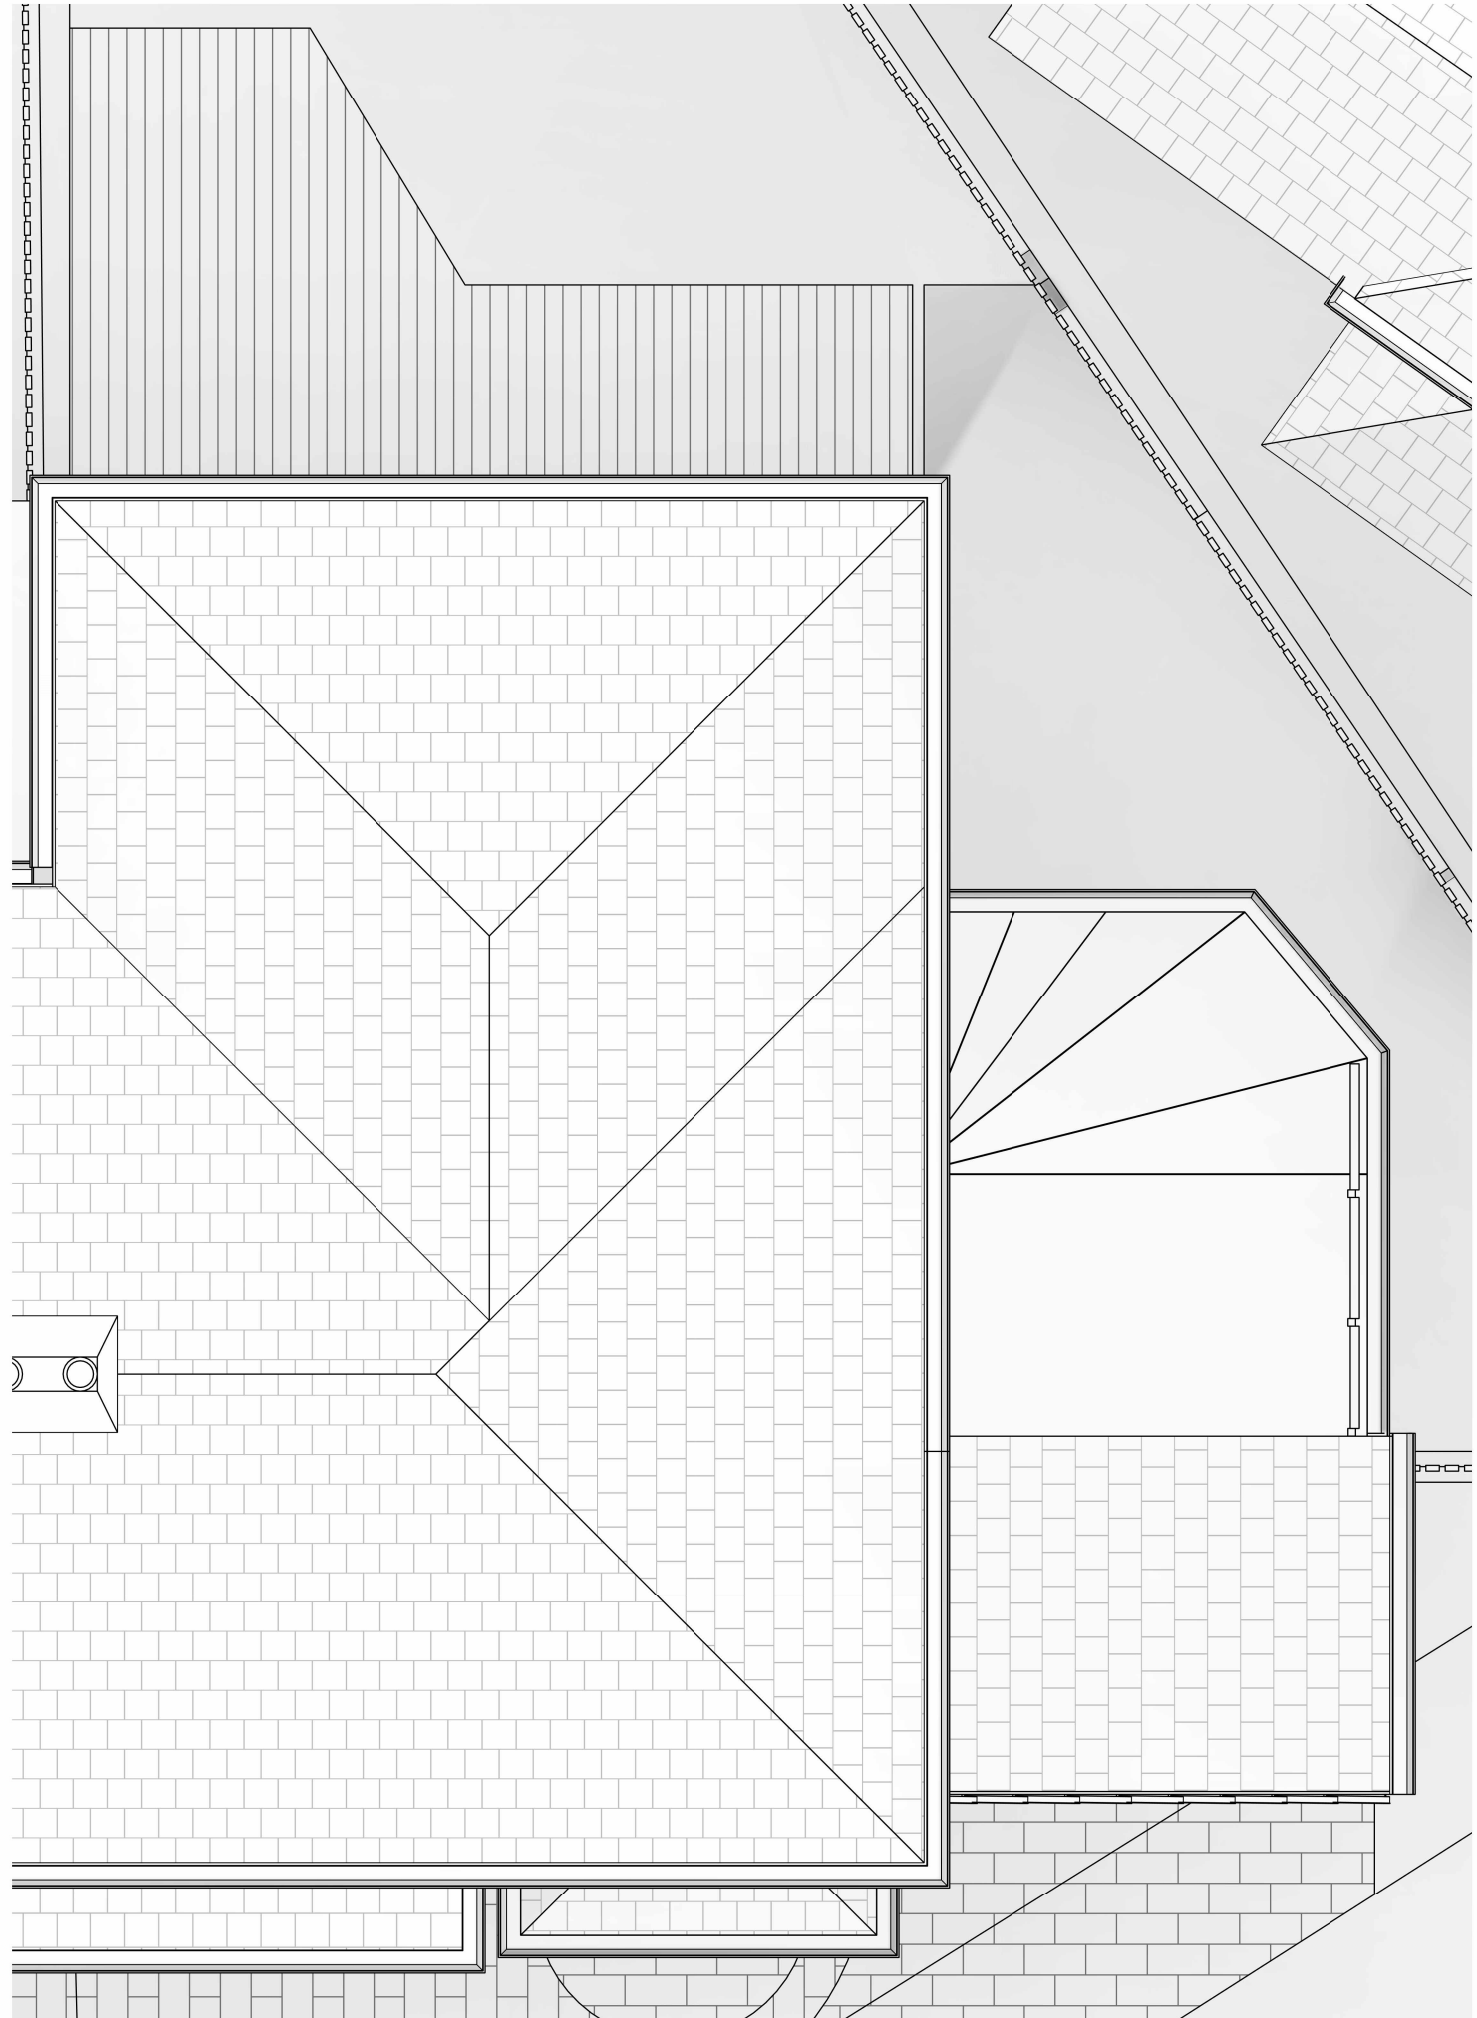


6 Proposed Roof Plan
1 : 50




Revisions

A 24 11 21 Scope of works and materials updated

Planning Notes:

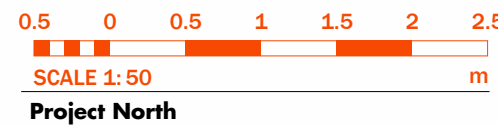

Project North

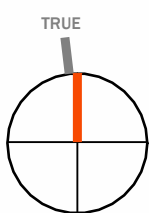

Drawn by: AH

Checked by: JC

Scale on A1:

1 : 50

EXISTING AND
PROPOSED PLANS

A1.1