



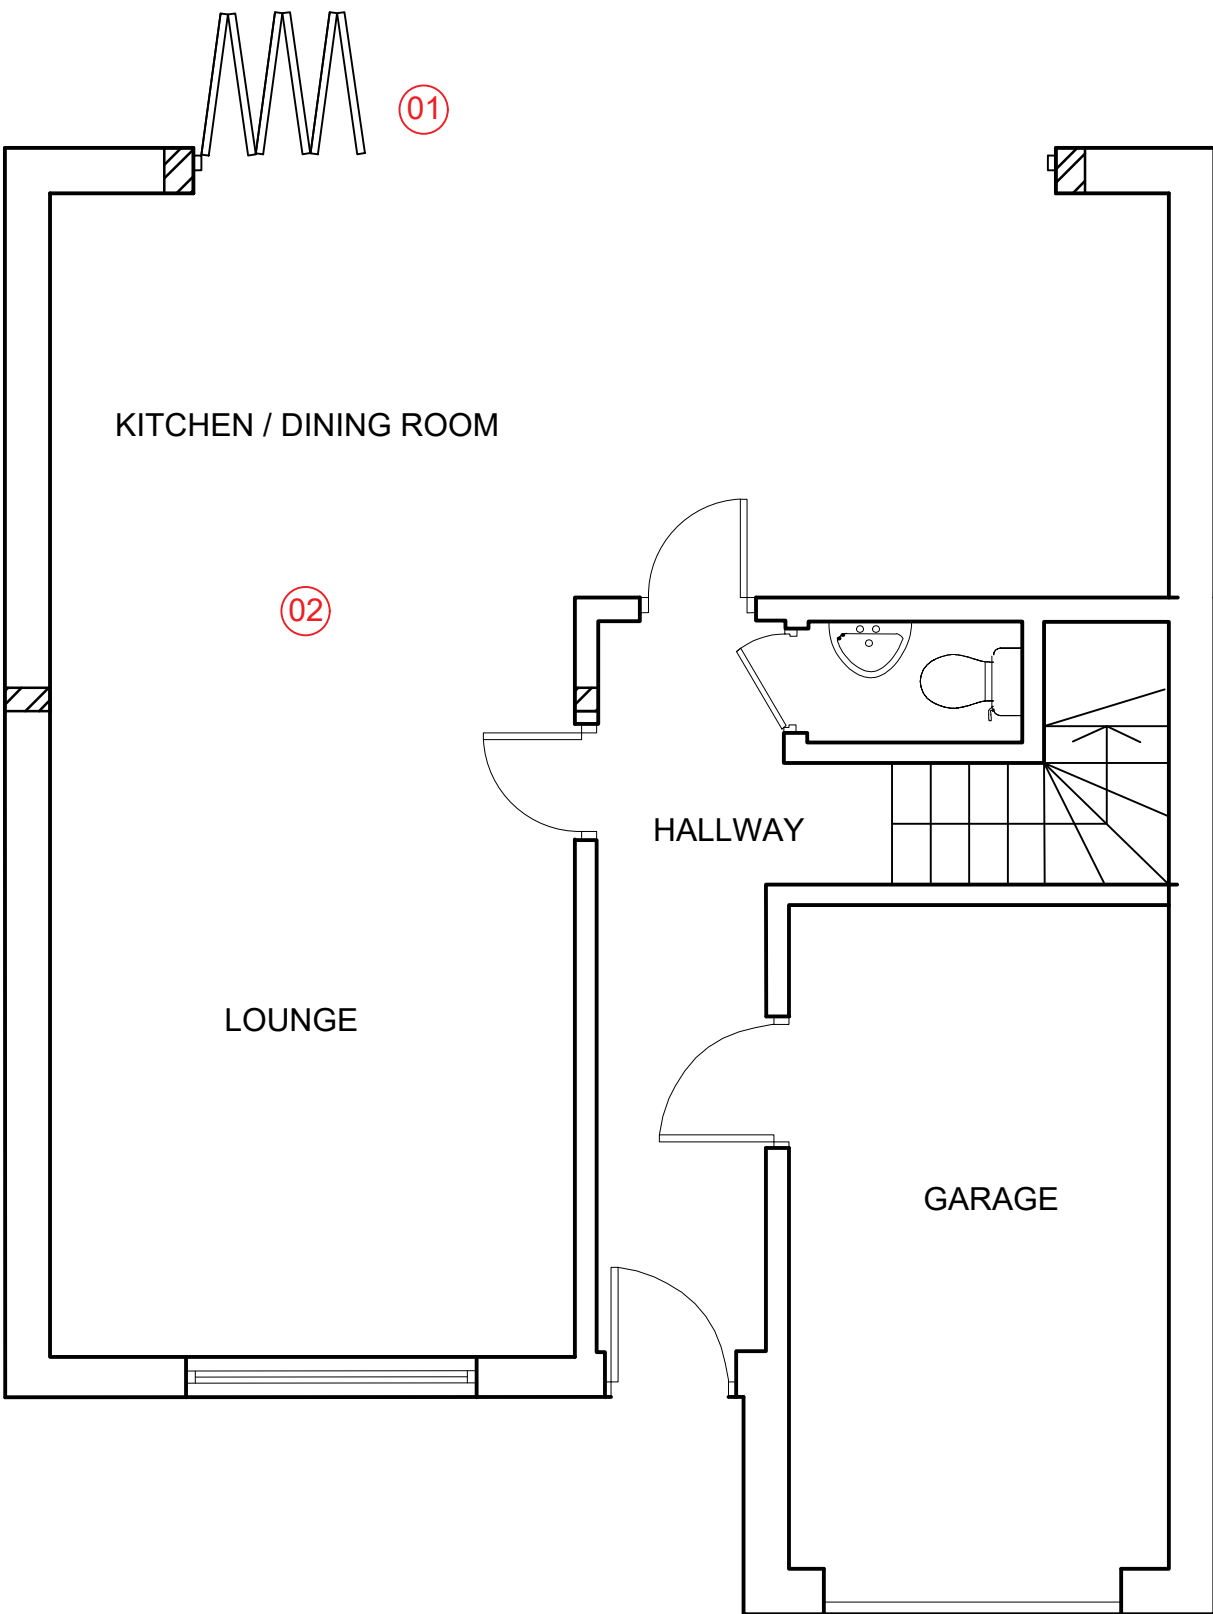

GROUND FLOOR PLAN

Scale 1:50

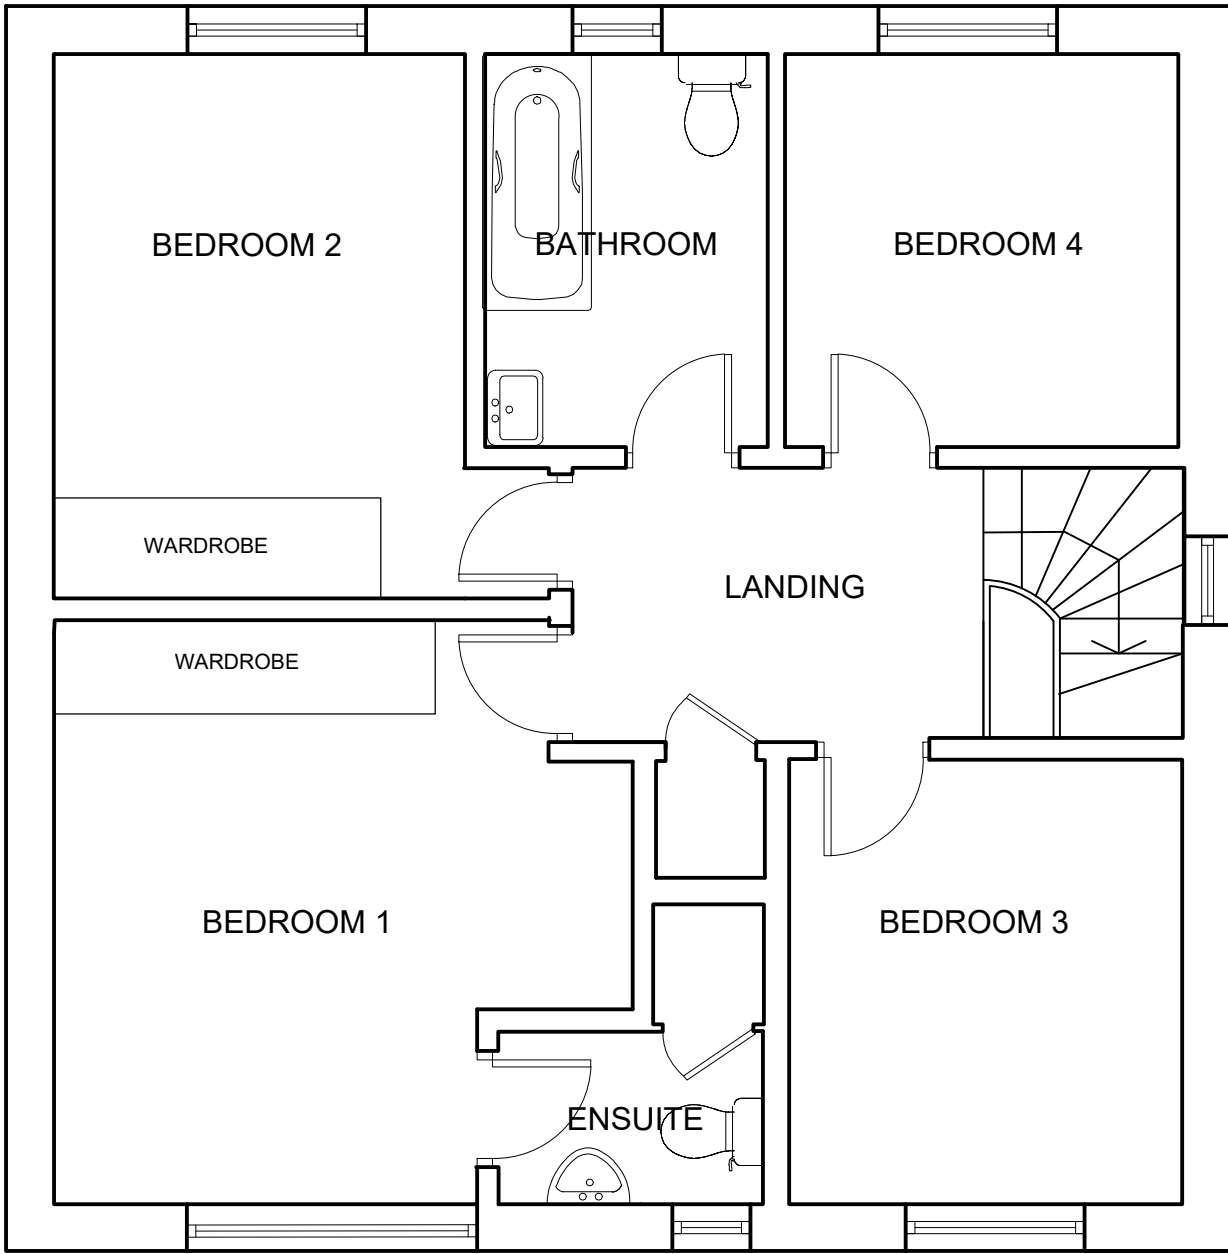

FIRST FLOOR PLAN

Scale 1:50

GROUND FLOOR SCHEMATIC NOTES

- External
1. Allow to remove wall, span steel and install bi-fold doors.
- Internal
2. Allow to remove wall and span steel.

Client Greg Appleby			
Date	NOV 2022	Status	SCHEME
Drawn	EM	Checked	JS
Scale	1:50	Size	A1
Rev.	Drawing No. 486-200		
Drawing Title Proposed Ground Floor & First Floor			
Project Title 21 Cherry Avenue, Radcliffe, M26 2AH.			
JSA DESIGN			

