



NORTH ELEVATION

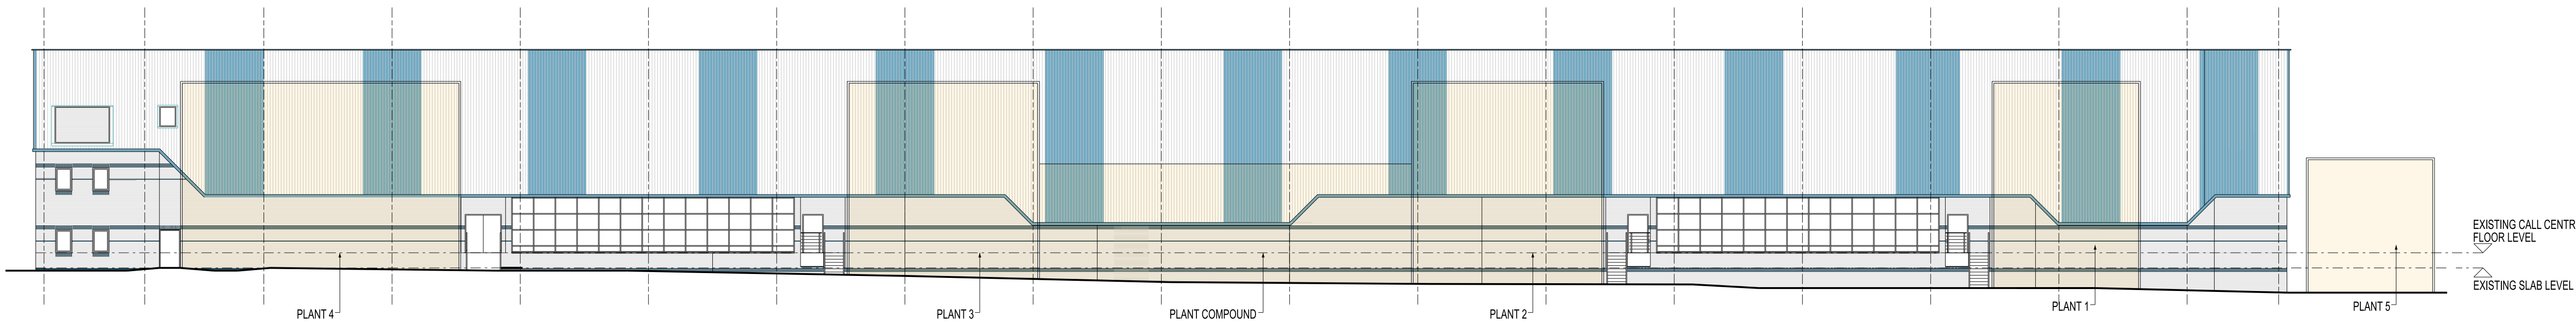


SOUTH ELEVATION

OUTLINE OF PLANT BUILDINGS 1-5, TO BE REMOVED

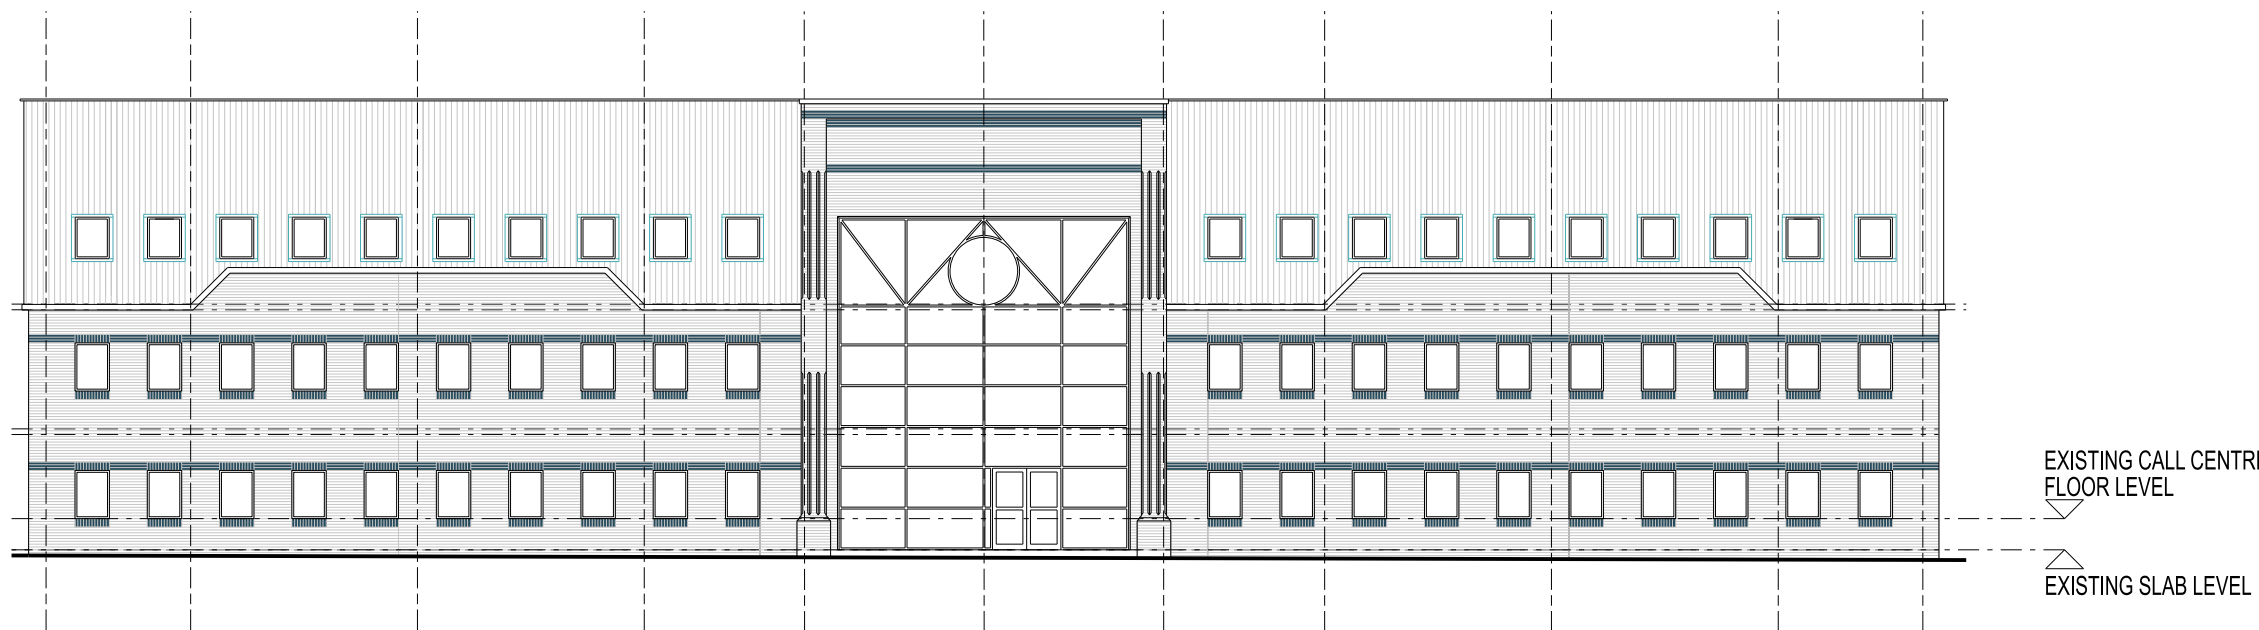

EAST ELEVATION

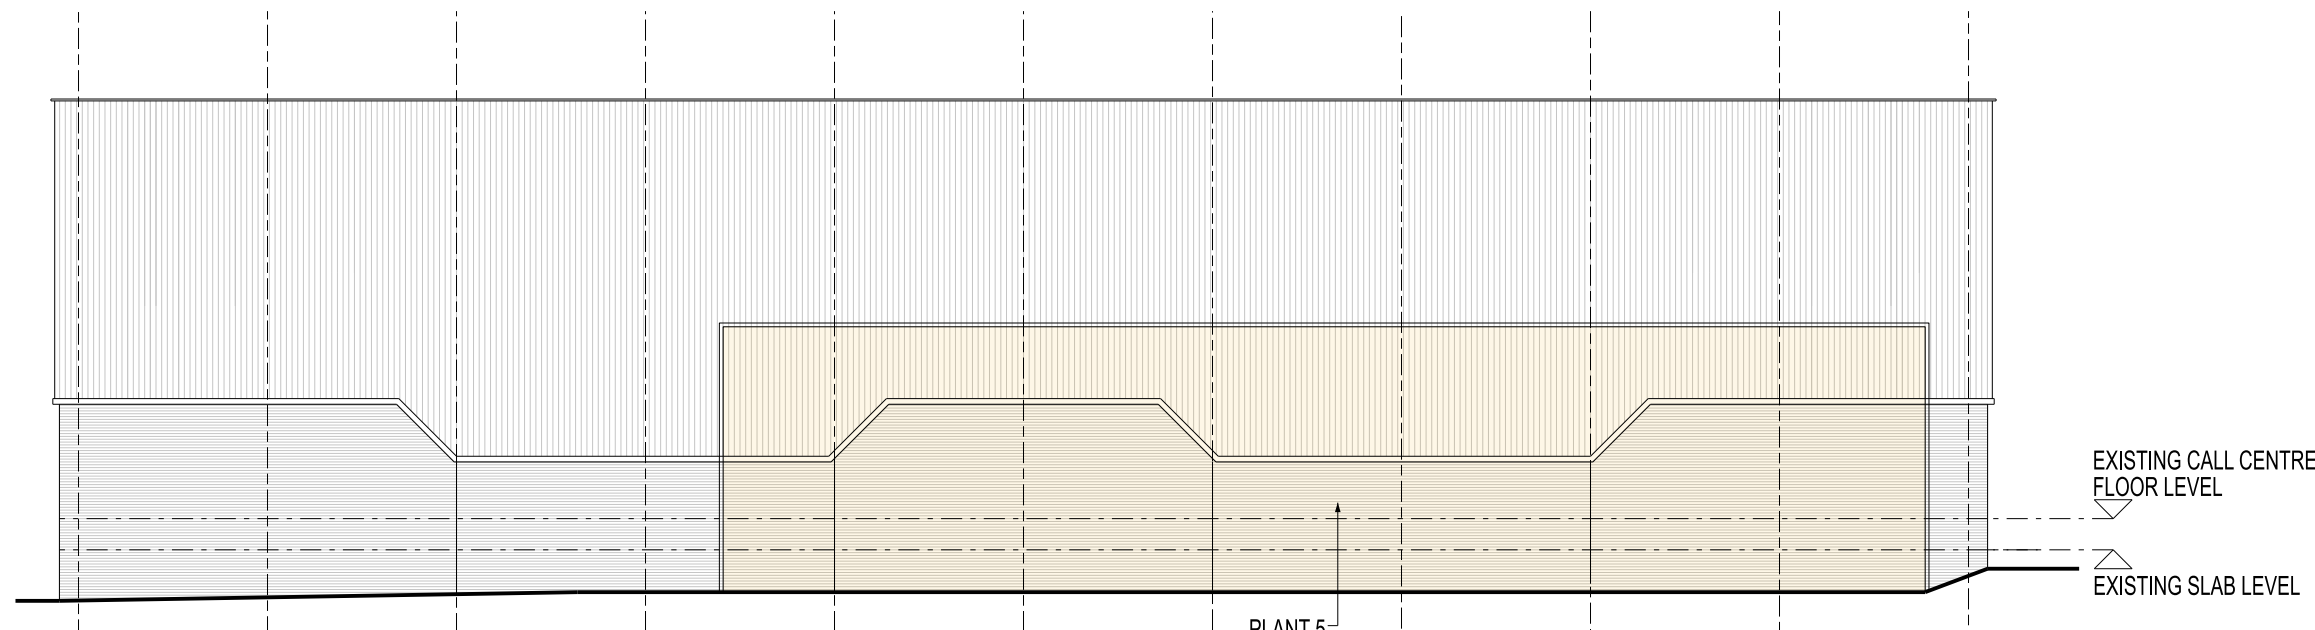

WEST ELEVATION

| REV.                          | DATE | NOTES | INIT. |
|-------------------------------|------|-------|-------|
| CLIENT / PROJECT              |      |       |       |
| QUORUM DEVELOPMENT MANAGEMENT |      |       |       |
| FORMER CALL CENTRE            |      |       |       |
| DUMERS LANE, BURY             |      |       |       |
| DRAWING TITLE                 |      |       |       |
| EXISTING ELEVATIONS           |      |       |       |

| STATUS                  |  |  |  | FOR INFORMATION                      |  |  |  |
|-------------------------|--|--|--|--------------------------------------|--|--|--|
| DATE                    |  |  |  | SCALE @ A1                           |  |  |  |
| 31:05:22                |  |  |  | 1:200                                |  |  |  |
| PROJECT NUMBER          |  |  |  | REVISION                             |  |  |  |
| 11392                   |  |  |  | EX E01                               |  |  |  |
| DRAWING NO.             |  |  |  | THE RATCLIFFE GROVES PARTNERSHIP     |  |  |  |
| 100 MANCHESTER ROAD     |  |  |  | MANCHESTER                           |  |  |  |
| BURY LANCASHIRE BL9 6TD |  |  |  | LONDON                               |  |  |  |
| www.rgp.co.uk           |  |  |  | 19 BEDFORD ROW                       |  |  |  |
|                         |  |  |  | LONDON WC1R 4BS                      |  |  |  |
|                         |  |  |  | T: 020 7600 6666 E: london@rgp.co.uk |  |  |  |
|                         |  |  |  | architects                           |  |  |  |