



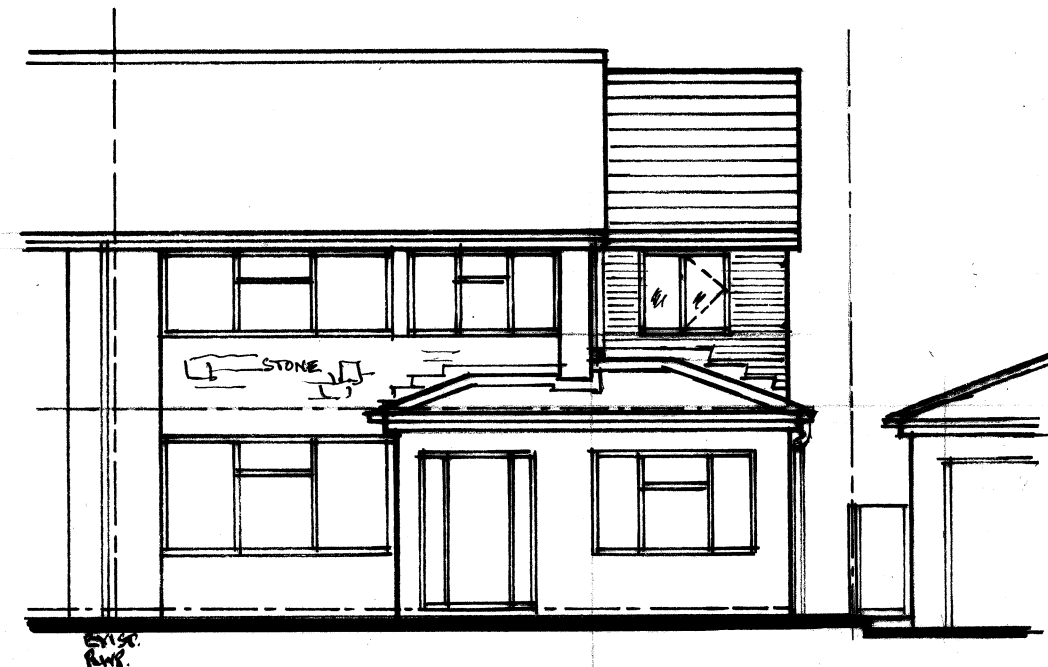


FRONT ELEVATION 1:100

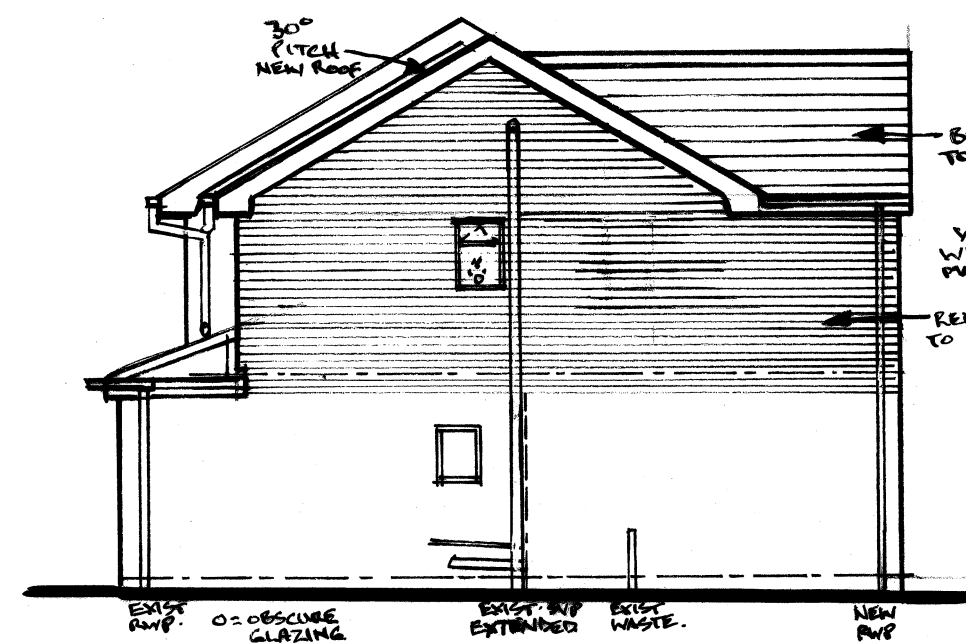


SIDE ELEVATION




REAR ELEVATION

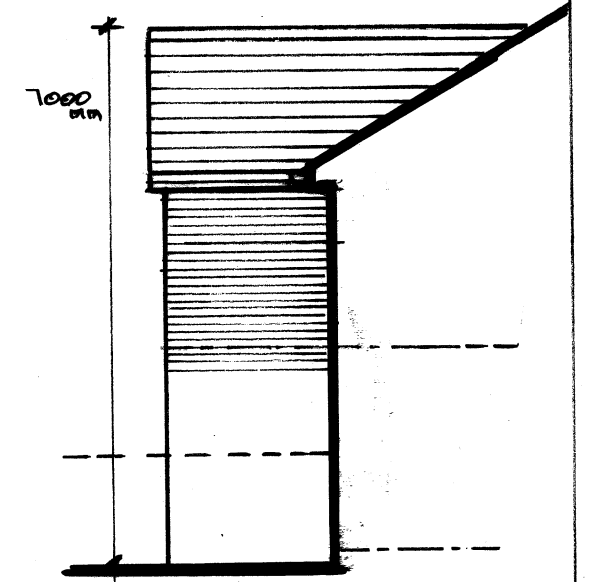

REAR SIDE ELEV.

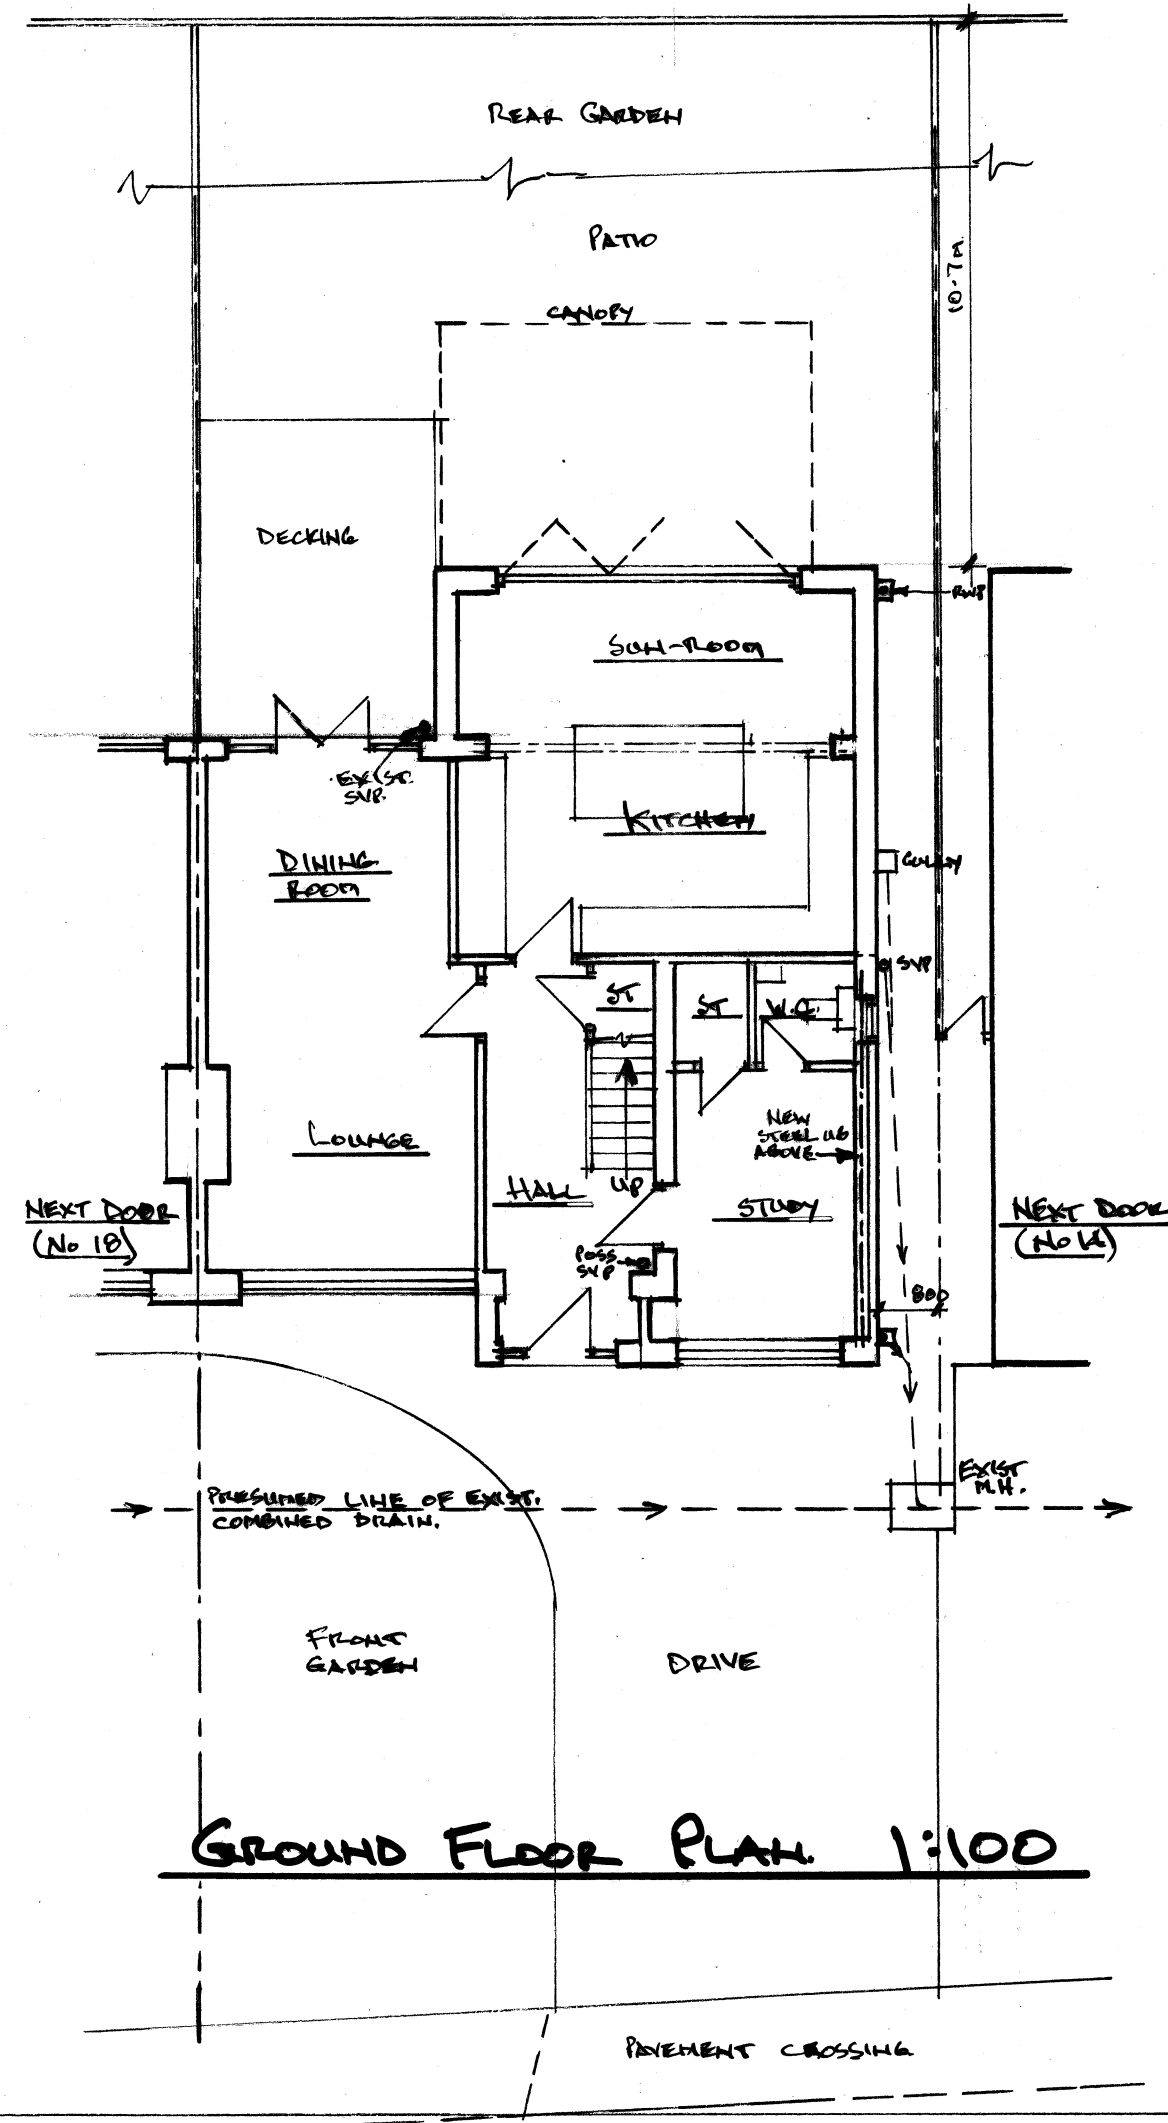

GROUND FLOOR PLAN 1:100

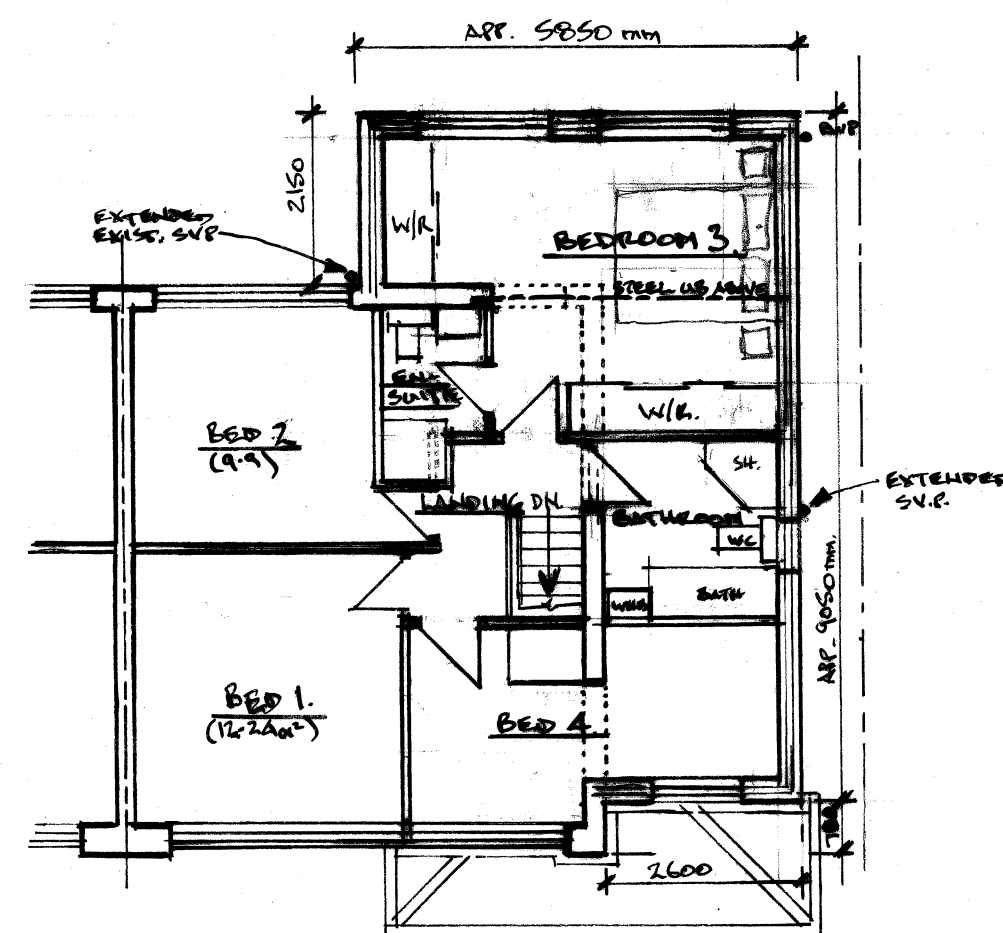

FIRST FLOOR PLAN

Architectural & Building Services			
NEIL BUTTERWORTH			
Tel: 07785 275483			
89 Higher Ainsworth Road, Radcliffe, Manchester, M26 4JJ.			
Job Title PROPOSED FIRST FLOOR REAR/SIDE EXTENSION, & INTERNAL ALTERATIONS, AT 16 ABBEY DRIVE, BURY.			
Drawing Title PROPOSED PLANS & ELEVATIONS			
Scale	Date	Drawn by	Drawing No.
1:100	JUNE 23	N.B.	2