




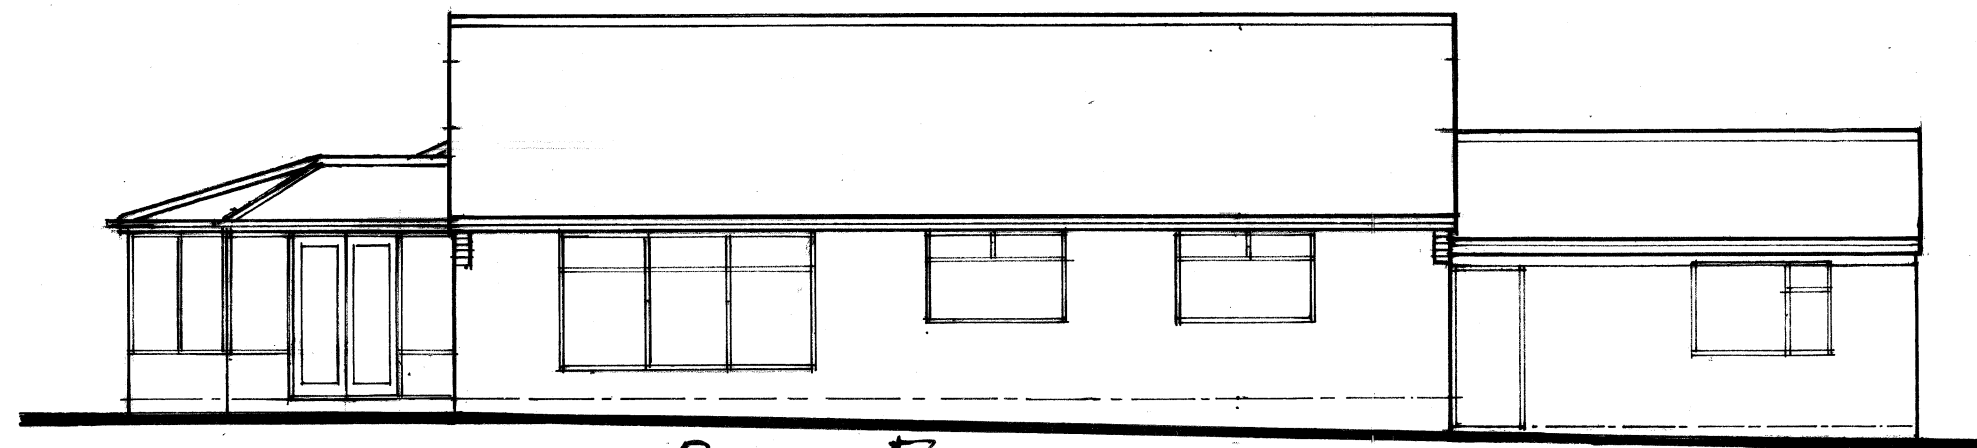


REAR ELEVATION.

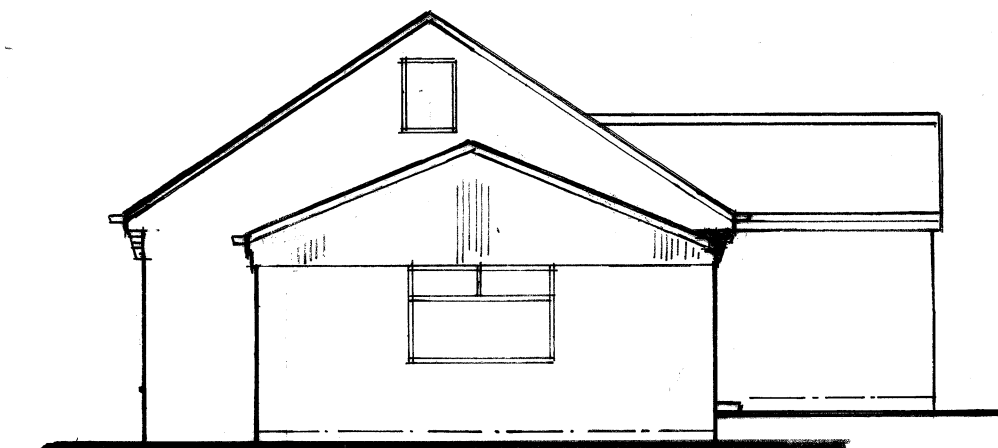



L.H. SIDE ELEVATION

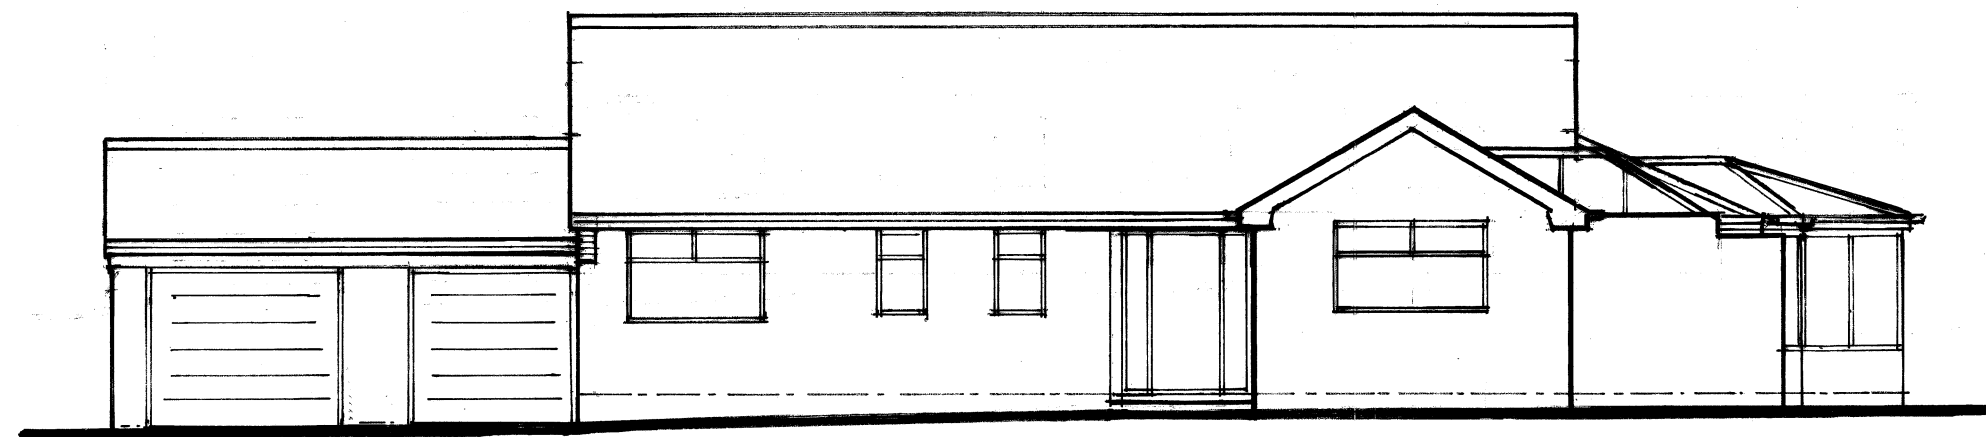

FRONT ELEVATION.

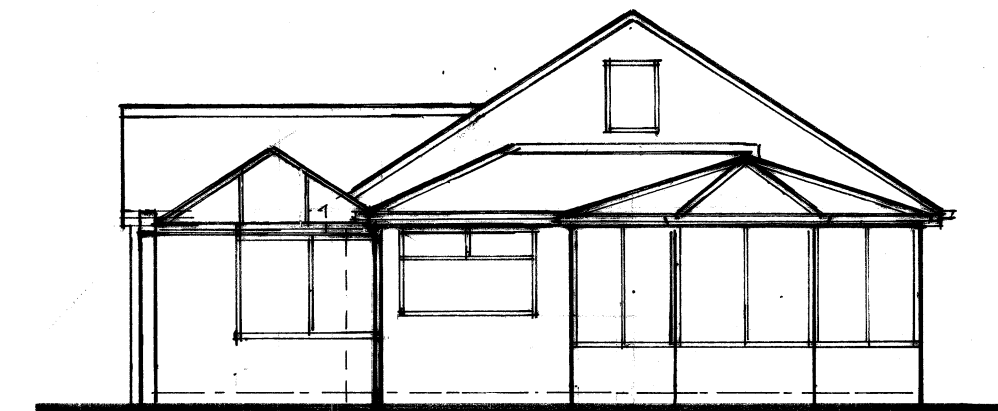

R.H. SIDE ELEVATION

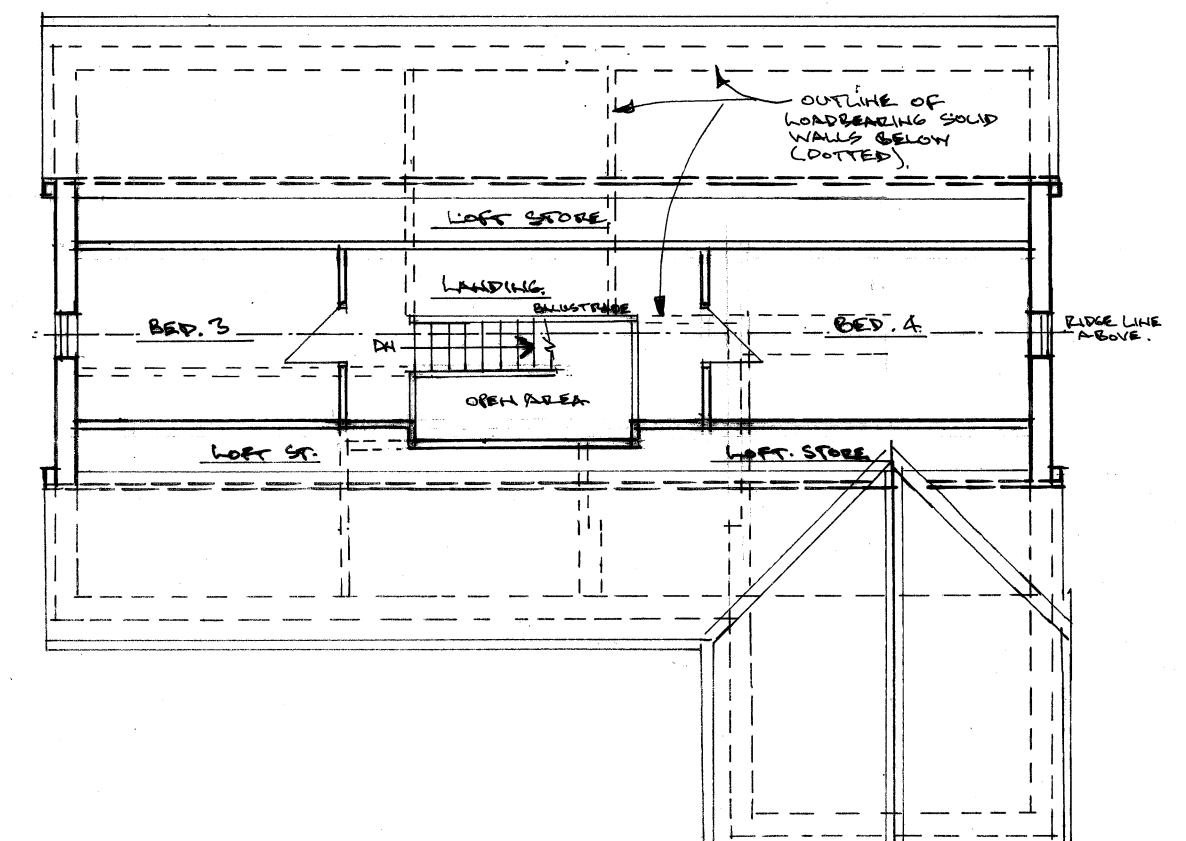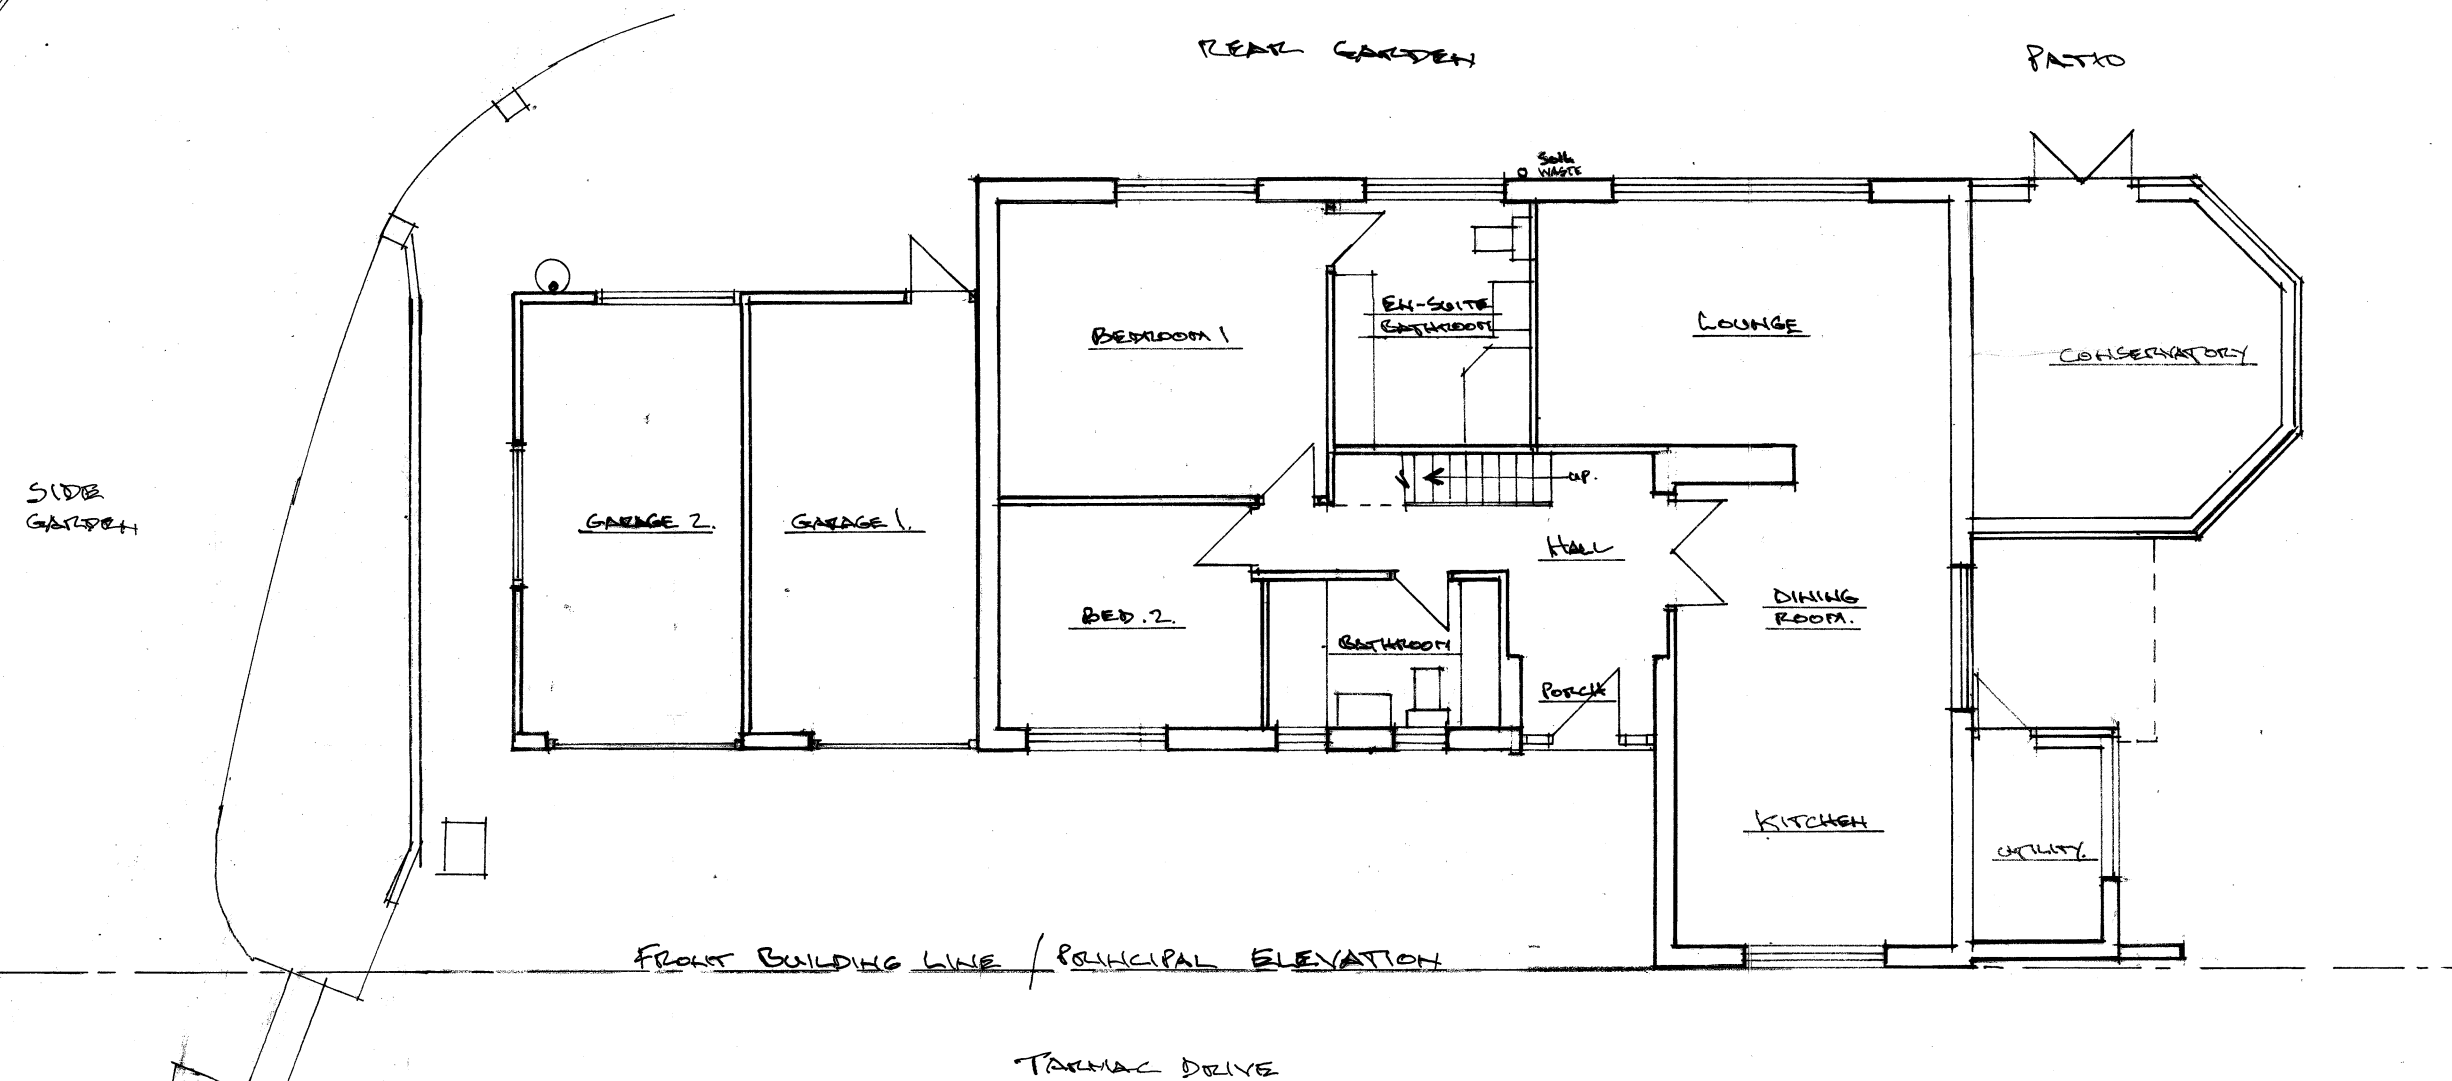

Architectural & Building Services

NEIL BUTTERWORTH

Tel:
Mobile: 07785 275483

89 Higher Ainsworth Road,
Radcliffe, Manchester M26 4JJ

Job Title PROPOSED SINGLE STOREY DETACHED
GARAGE / OUTHOUSE
AT 357 AINSWORTH ROAD, BURY.

Drawing Title EXISTING PLANS & ELEVATIONS

Scale
1:100

Date
MAY 20

Drawn by
NB

Drawing No.
2

© copyright.

1 of 2