


Notes

All Dimensions to be checked on site. Walls shown on plans are not to be assumed to be solid & should be checked for thickness, construction, load bearing capacity & stability.




ABBREVIATIONS


- AB At Risk
- CH Ceiling Height
- FM Finished Floor Level
- USL Under Site of Truss
- RWP Rain Water Pipe

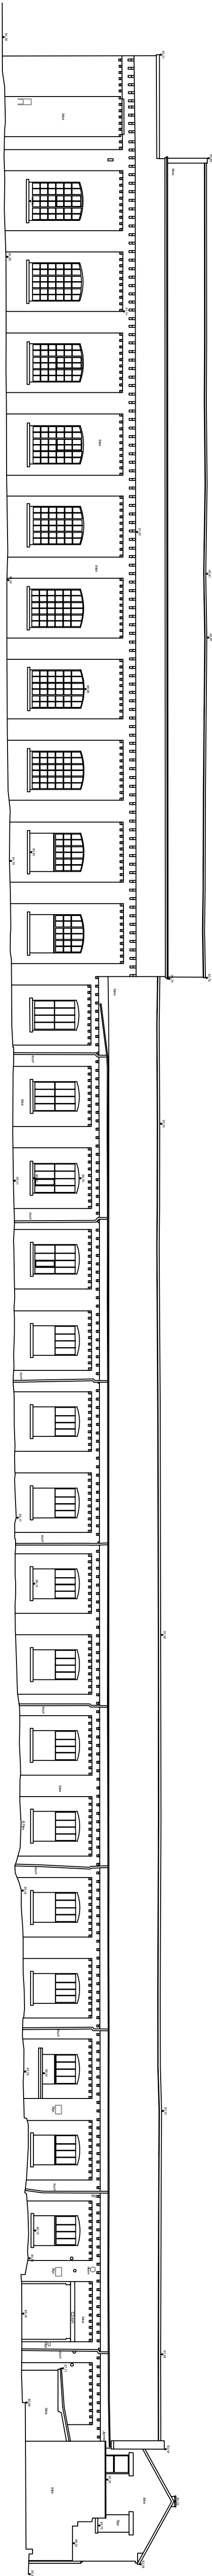


East Elevation

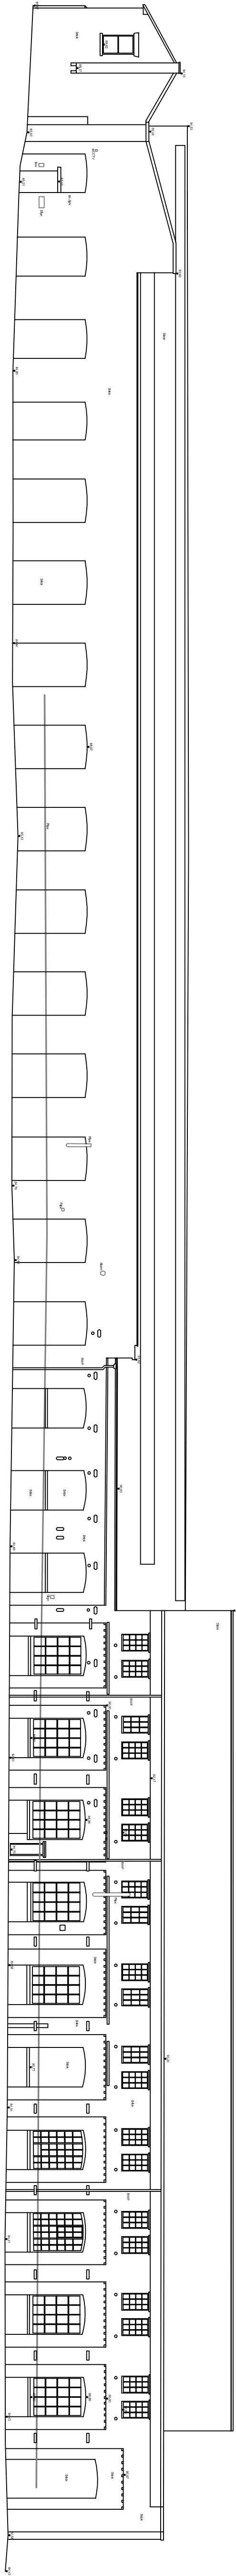

West Elevation

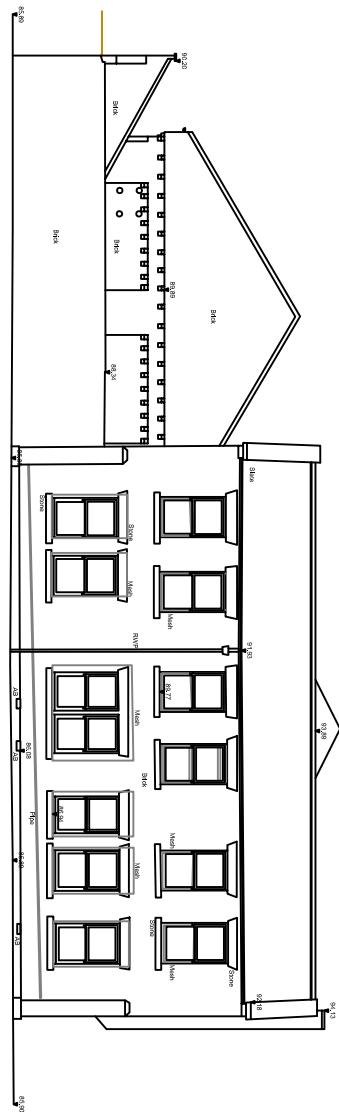

North Elevation

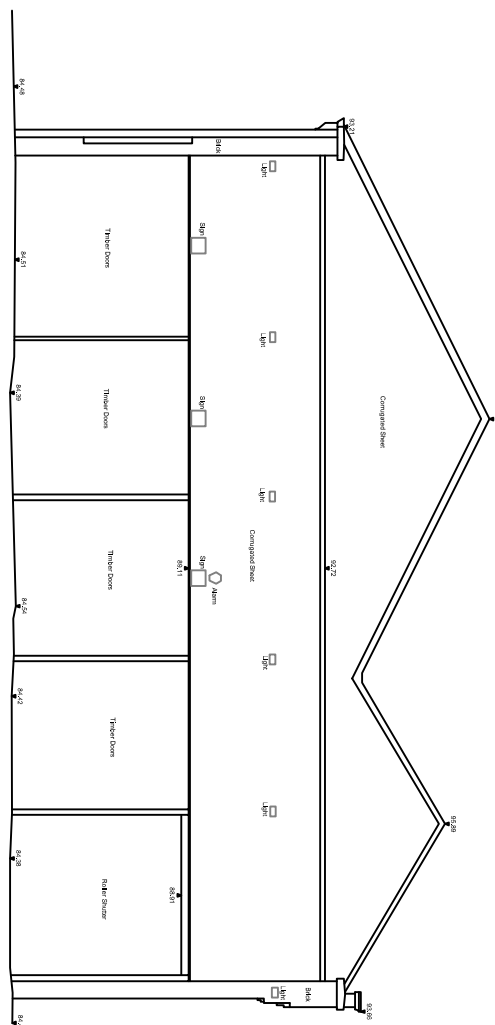


South Elevation

NOTE

All walls are constructed in accordance with BS 5625:1985 (Part 1) and BS 5625:1985 (Part 2).

Any other details shown on the drawings are to be taken as shown unless otherwise stated.

Rev 0 Description, Issued

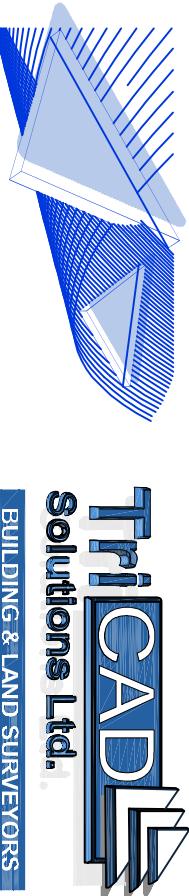

2 Berkshire Close | Wilpshire | Blackburn | Lancashire | BB1 9NG
tel 01254 614055 fax 01254 209754 e-mail sales@tricadsolutions.co.uk

Site Address

Buckley Wells Engine Shed
Bury

Project Description
Site Survey

Drawing Title
Existing External Elevations

Scale	Date	Drawn By
1:200@A1	23/10/2018	AD

Drawing Number

TRL-2480-02