


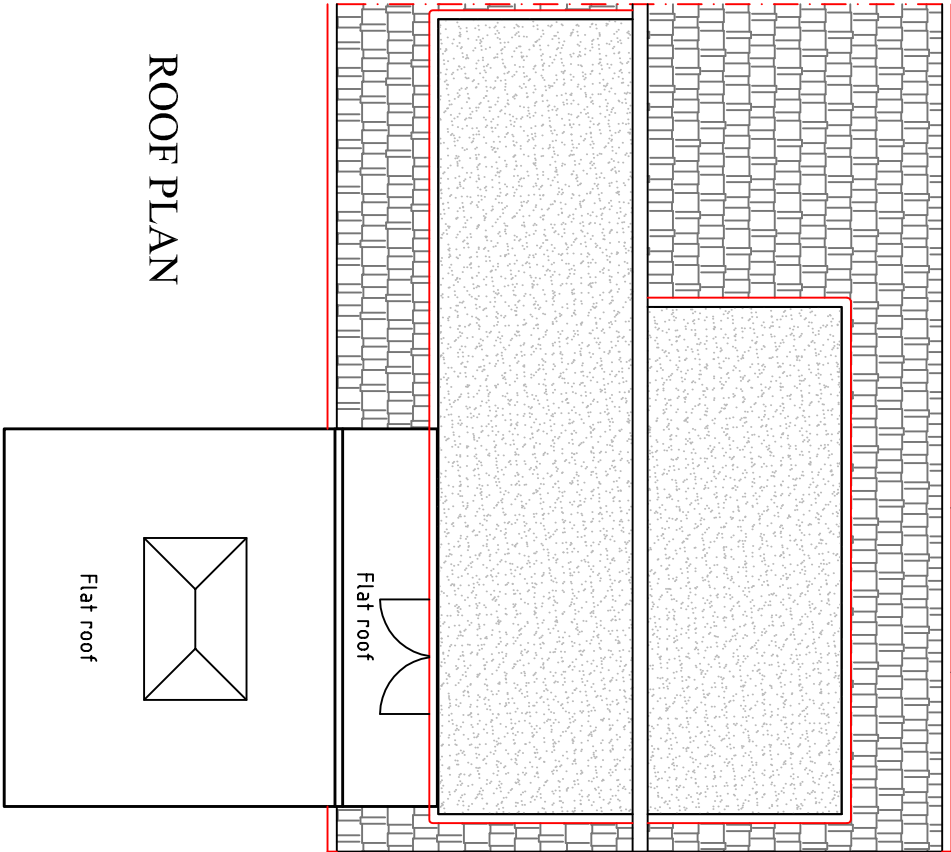
 


 


ROOF PLAN

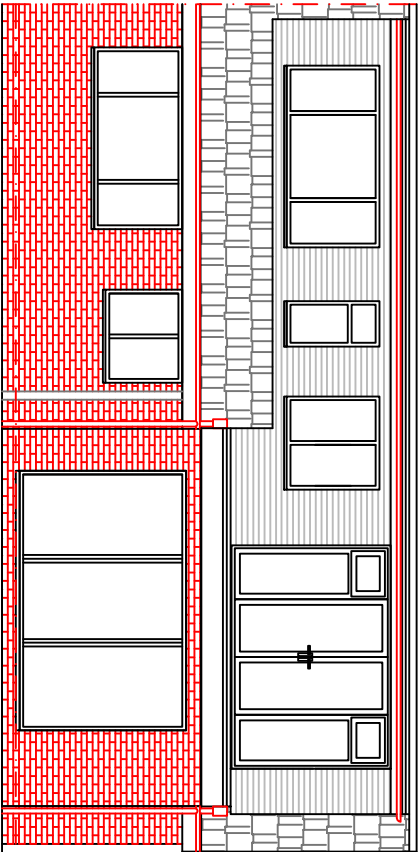

REAR ELEVATION

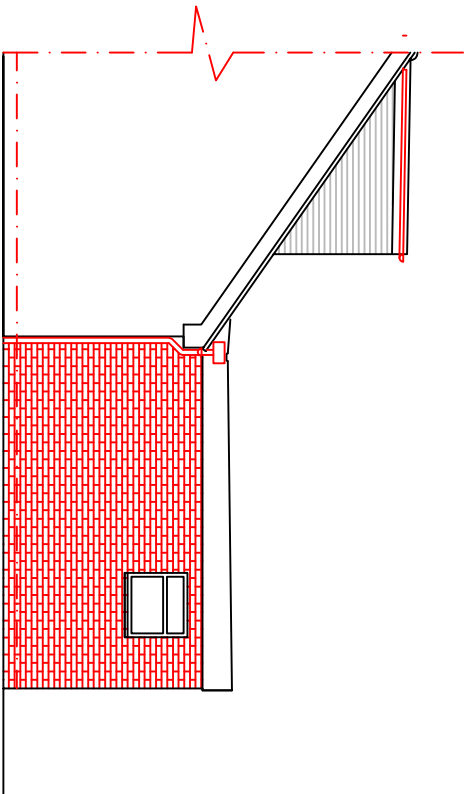

ELEVATION FROM ADJOINING NEIGHBOUR

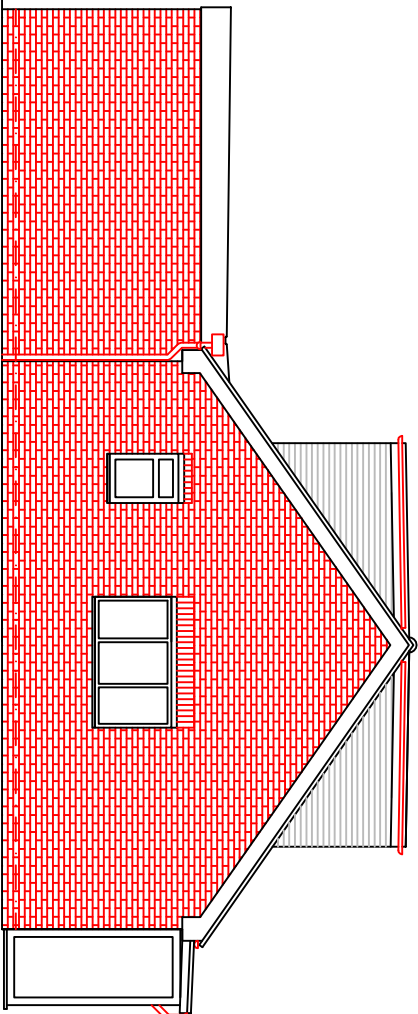

SIDE ELEVATION

Do not scale from this drawing		NO.	DATE	AMENDMENT	BY
		A.	31/10/23	Bedroom window corrected	RJB
♦ Subject to site survey, ground investigation, & services report.					
♦ Unless otherwise stated expert highway advice has not yet been received.					
♦ © Copyright Reserved.					

All services such as railroads are indicative and not necessarily shown the exact size.

RICHARD J. BAKER Design Surveys Property Advice

The Studio, 17 Modern Road, Bournemouth, Dorset, BH4 4SU

Tel: 01202 200172 Mobile: 07980 882210

PROJECT 1 Pitt Street Rodcliffe Manchester M26 3TF		TITLE Port Plan and Elevations as existing	
CLIENT Ellis	DATE Oct, 2023	JOB NO. 1PS	Checked
SCALE 1:100&A3	DRAWN R.J.B.	DWG NO. 003A	