


SCALE 1:100




South Facing Front Elevation

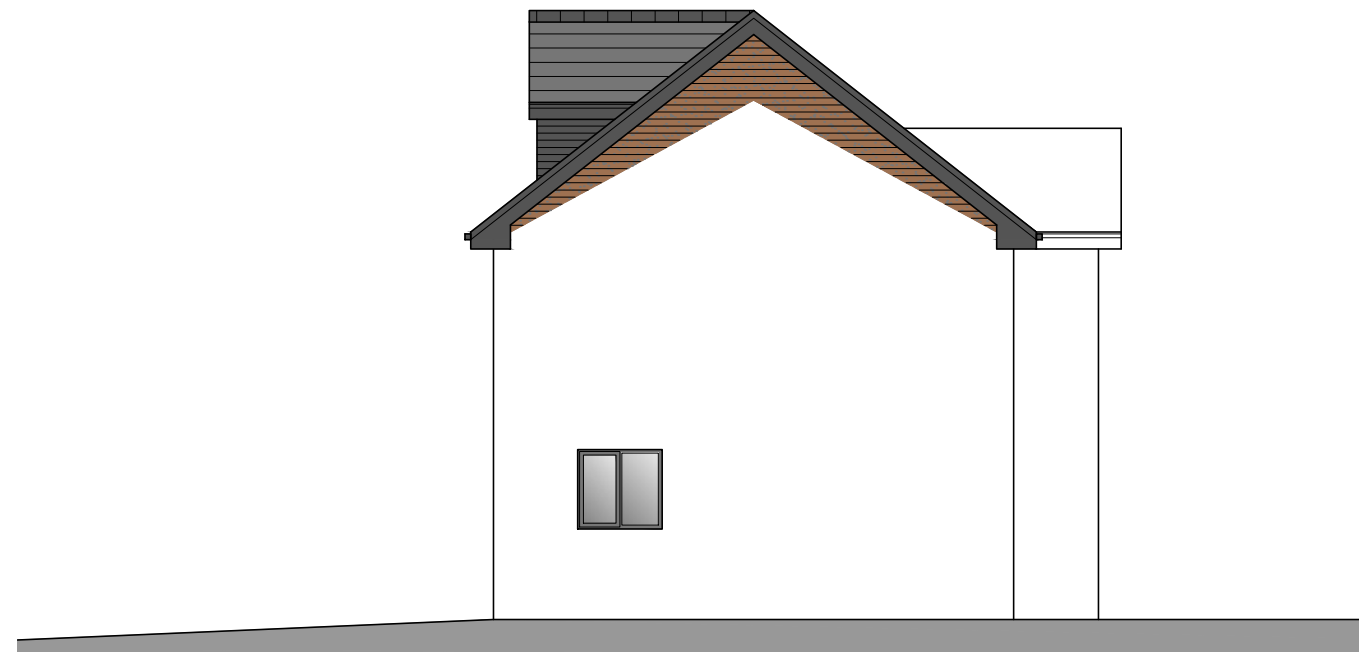

West Facing Side Elevation



North Facing Rear Elevation

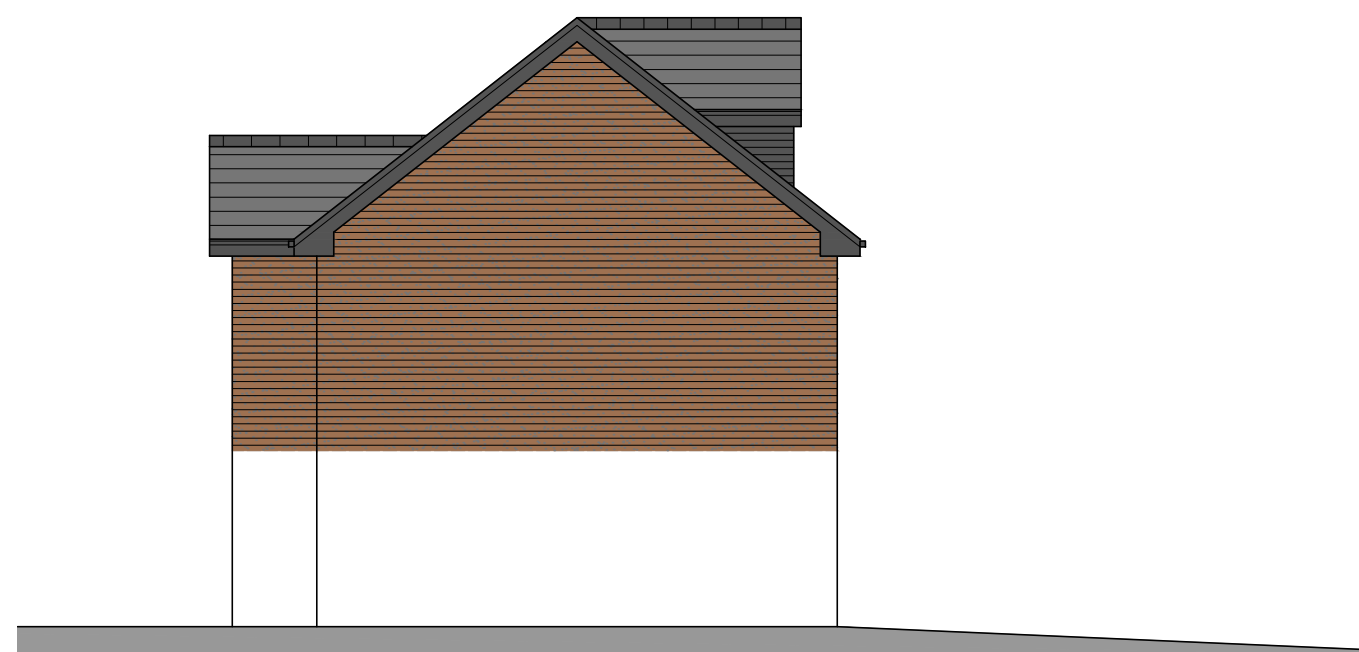

East Facing Side Elevation

Conway Architectural Design shall have no responsibility for any use made of this document other than for that which it was prepared and issued. This drawing should not be scaled. Work to figured dimensions only. All dimensions and levels to be checked on site. No building work is to be started until all relevant approvals are in place. Any discrepancies should be reported to Conway Architectural Design. This drawing should not be reproduced without written permission from Conway Architectural Design. **Standard Building Regs Notes are to be provided by Conway Architectural Design prior to a building regs application being submitted.**

Extension Materials

Brickwork	Buff Multi to match existing
Roof Tiles	Grey to match existing
Dormer Face	Grey composite cladding
Windows	Upvc
Cill to windows	Stone
Doors	Upvc
Soffit	Upvc
Fascia	Upvc
Rainwater Goods	Upvc

**Conway
Architectural
Design**

6 Conway Close
Alkington
Middleton
Manchester, M24 1EW

E: conway-design@outlook.com

JOB TITLE :	1st Floor Side Extension, Raised Roof
ADDRESS :	73a Simister Lane, Prestwich
DRAWING TITLE :	Proposed Elevations
SCALE :	1:100 @ A3
DRAWN : xxx	DATE : 17.07.23