




EXISTING PROJECTING SIGN:
Existing non illuminated projecting sign 700 x
1100mm to be replaced.

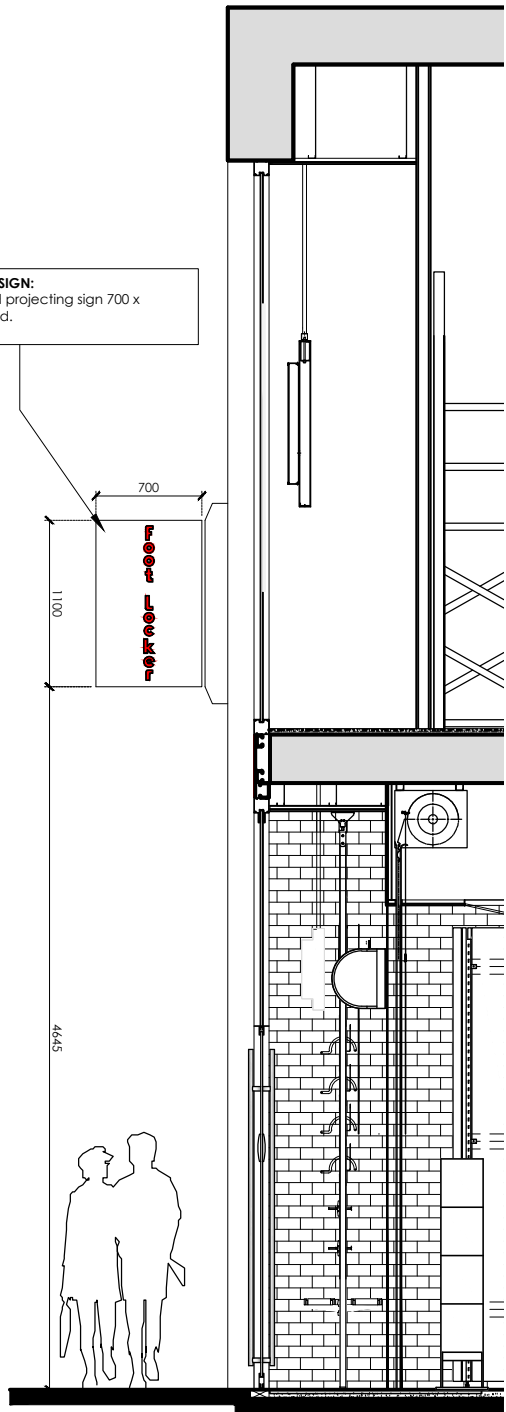


Existing shopfront section A-A
1:50 @ A3

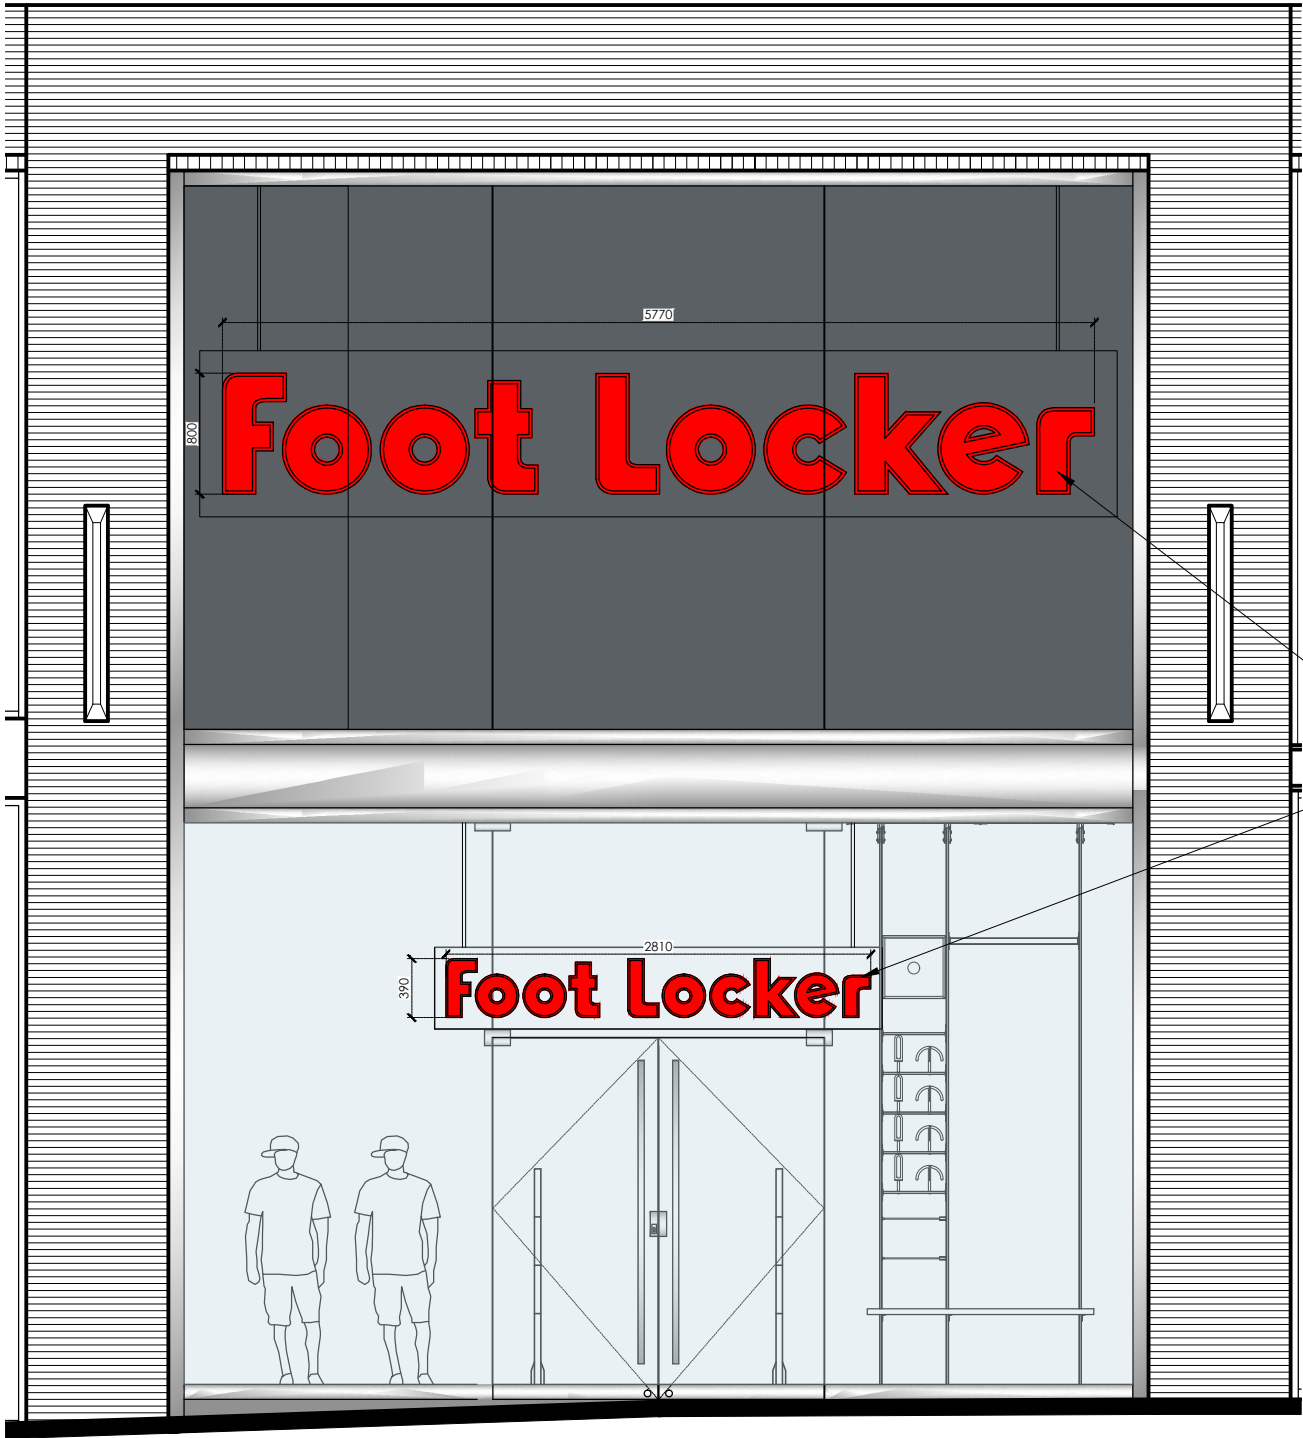

Existing shopfront elevation
1:50 @ A3

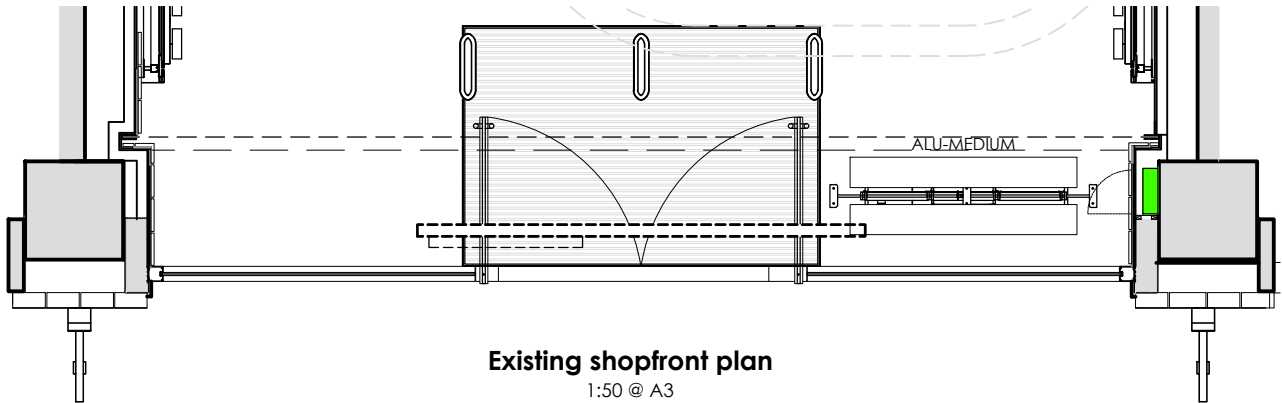

Existing shopfront plan
1:50 @ A3

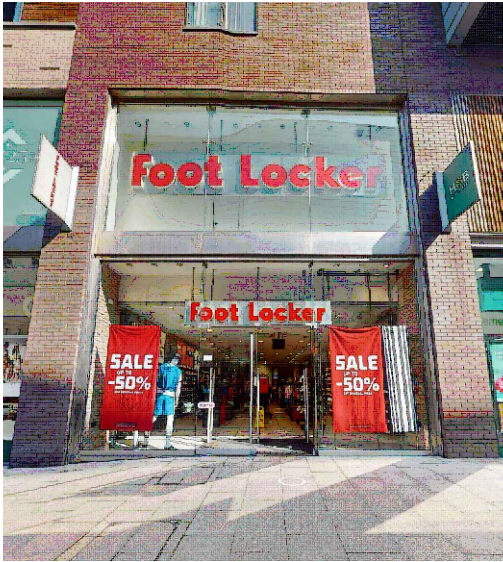

Existing shopfront photo

EXISTING UPPER SIGN:
Existing internally illuminated upper sign 800 x
5770mm to be removed.

EXISTING LOWER SIGN:
Existing internally illuminated lower sign 390 x
2810mm to be replaced.
Fascia to be retained and recladded.

rpa:group
51-53 church road
ashford, middlesex, tw15 2ty
telephone: +44 (0) 1784 256 579
facsimile: +44 (0) 1784 247 300
website: www.therpagroup.com

Written dimensions on these drawings shall take precedence over scaled dimensions. Contractors shall verify and be responsible for all dimensions and conditions on the project and this office must be notified of any variations from the dimensions and conditions shown by these drawings prior to commencement of any work. All contractors are deemed to have made themselves aware of site conditions prior to entering into any contract. Shopfitting details must be submitted to this office for approval before proceeding with fabrication. This drawing is the property of rpa. Copyright is reserved by them and the drawing is issued on condition that it is not copied, reproduced, retained or disclosed to any unauthorised person, either wholly or in part without the consent in writing of rpa.

NOTE:
This drawing was created
using details from:
4193_UK_Bury_A200

GLOBAL REFRESH - ADVERTS APPLICATION

30.09.24	FOR APPROVAL Initial issue of drawing.	EF	-/-
rev	date	description	drawn
client			
Foot Locker Europe 182-5, Sunningway 3 4131 PN Vignen P.O. Box 309 The Netherlands Telephone: 0031 347 32 3300 - Fax: 0031 347 32 3305			
BURY 11 Central Street (Unit B05) The Rock SC Bury BL9 0JN United Kingdom			
Name of store			
Core Store			
client job No			
4193			
Drawing title			
EXISTING			
Shopfront plan, elevation and section			
drawn by	date	checked	
EF	Jun'24	-/-	
job no.	drawing no.	revision	
2009296	P01	-	

scale
1:50 @ A3