


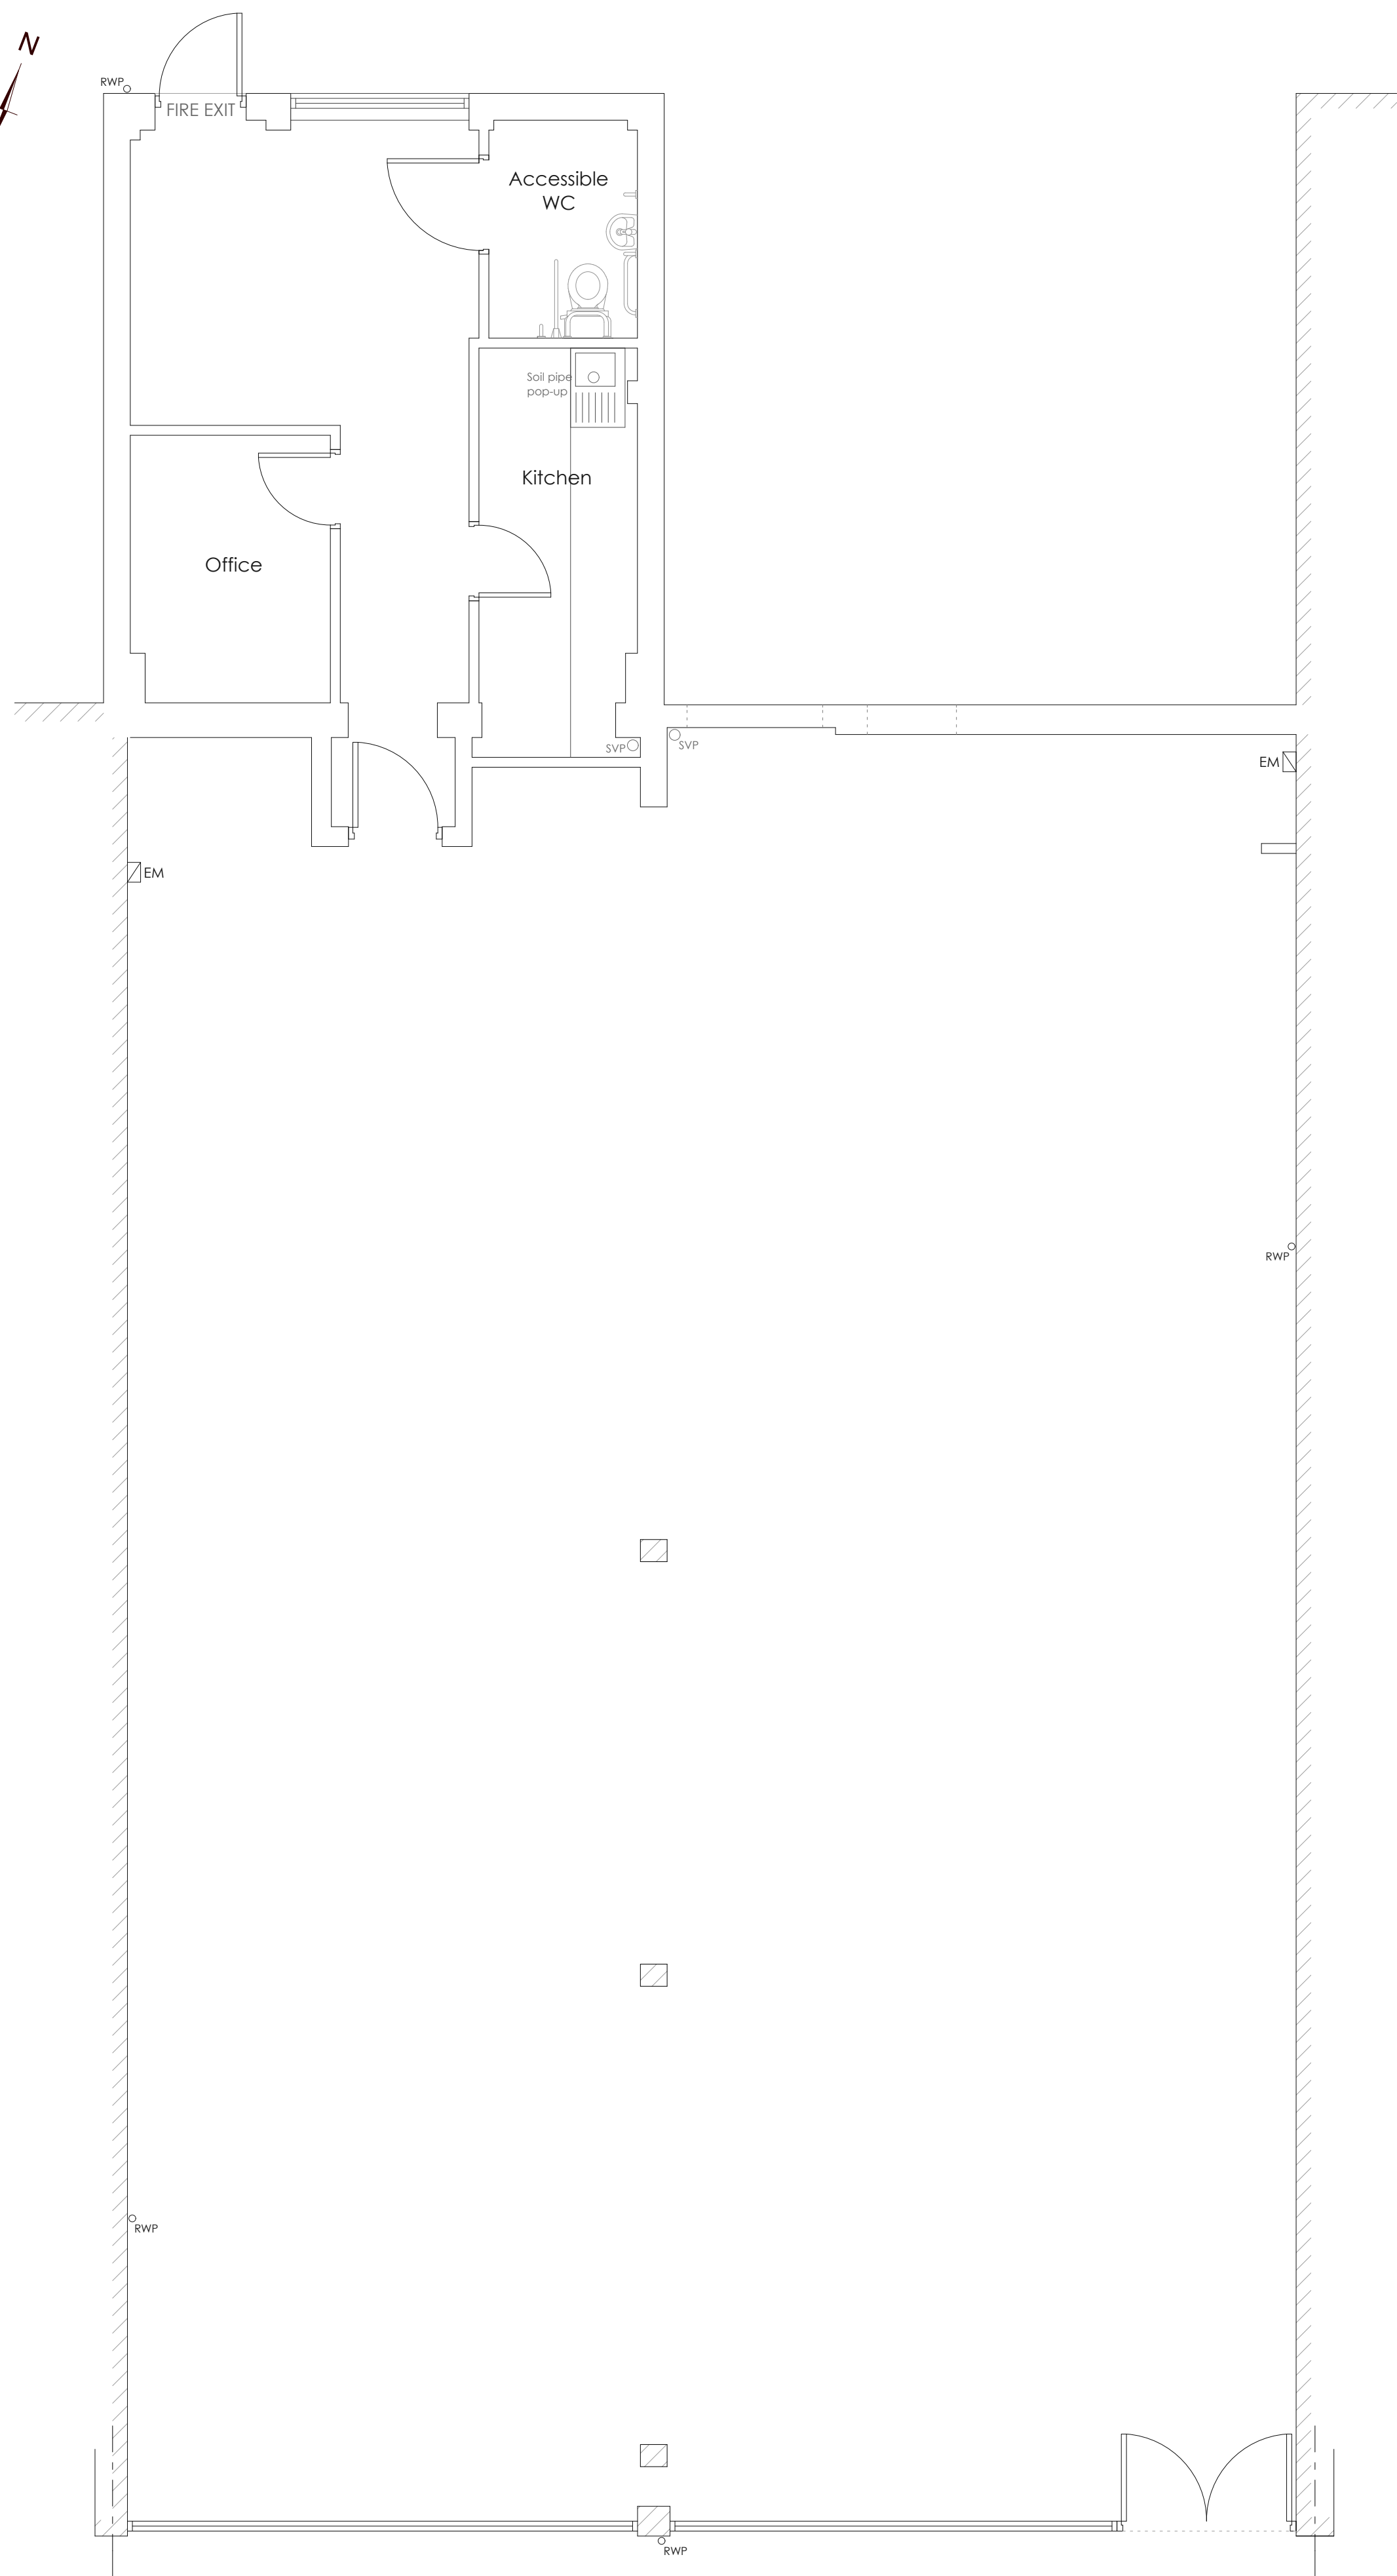


Ground Floor Plan as Existing
Scale 1:50


Gross Internal floor area: GF: 246m²



Line of external canopy

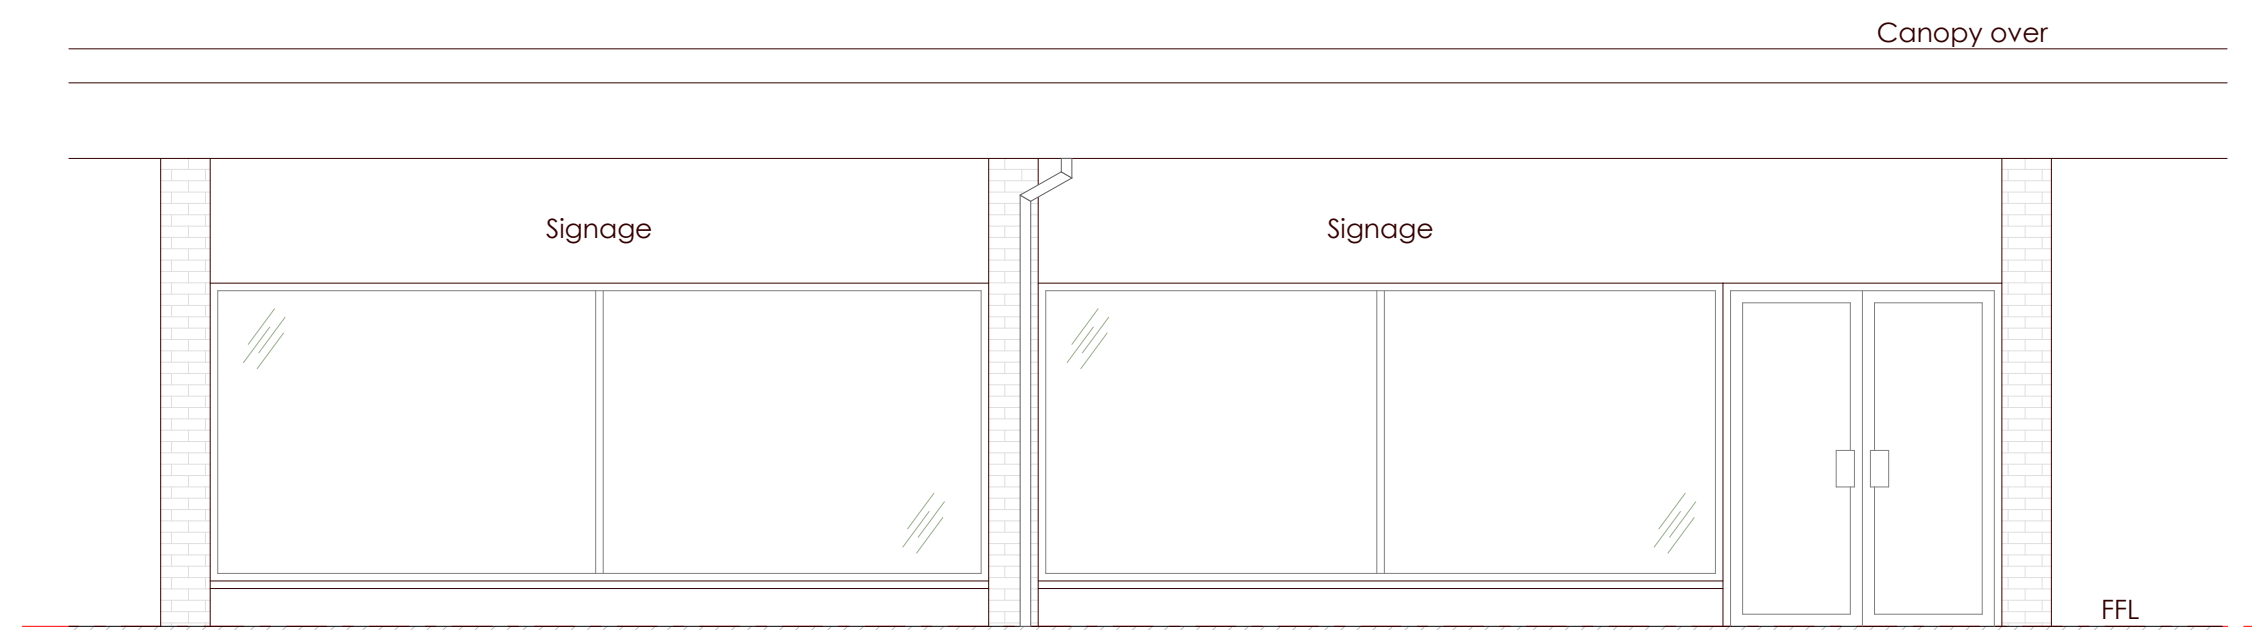

Front Elevation as Existing
Scale 1:50

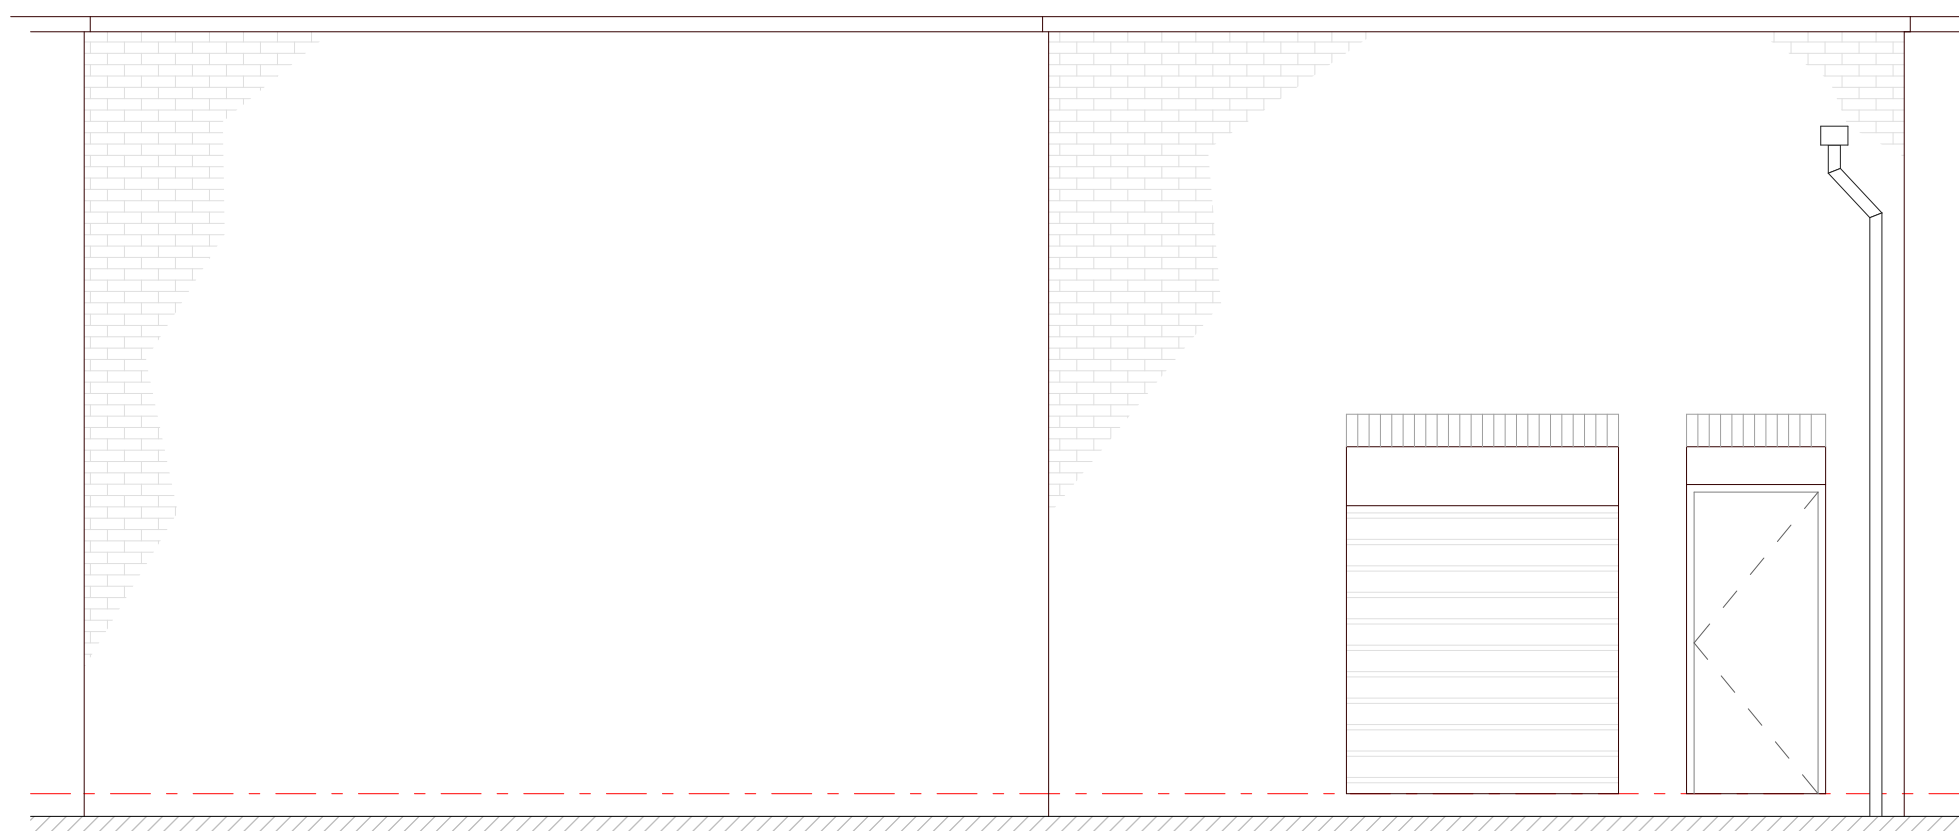

Rear Elevation as Existing
Scale 1:50



All dimensions to be checked on site and the Architects notified of any discrepancies prior to commencement of work.
All materials and workmanship to relevant British Standards Codes of practice and manufacturers recommendations.

This drawing is copyright

Revision	Date	Description	Initials
----------	------	-------------	----------



matrixarchitecture Ltd

Matrix Architecture Ltd, 8-9 Brenkley Way,
Blezard Business Park, Seaton Burn, NE13 6DS
T: 0191 2368955 M: 07948 275164
E: sms@matrixarchitecture.co.uk
W: www.matrixarchitecture.co.uk



CLIENT

LUXURY LEISURE LTD

JOB TITLE

3-5 PRINCESS PARADE, BURY

SHEET TITLE

FLOOR PLANS & ELEVATIONS AS EXISTING

SCALES

1:50 @ A1

SHEET NUMBER

3543(B)01

REVISION

DATE
12/12/2023

CHECKED

DRAWN
S.STEEL