



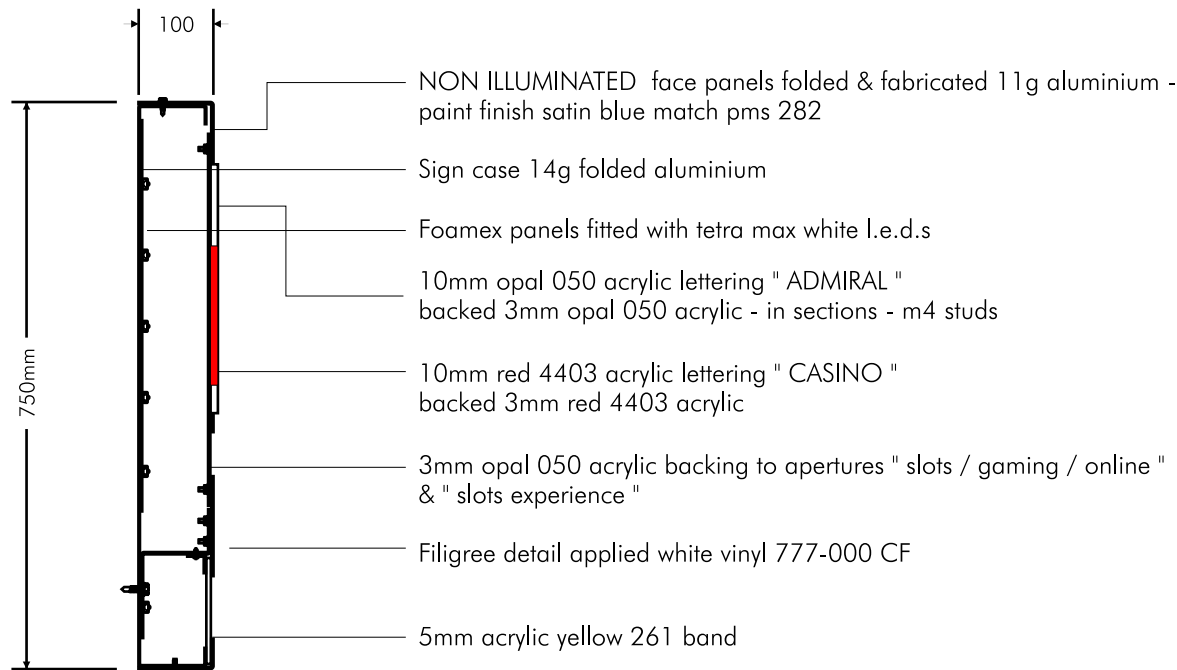

Section Thru Fascia Box.  
Scale 1:10 @ A1.


Letter Heights & Light Levels:

Fascia Box:  
Admiral - 351 - 266mm / approx 460 cd/m2.  
Slots / Gaming / Online - 61mm / approx 620 cd/m2.  
Casino - 199mm / approx 150 cd/m2.  
Slots Experience - 72mm / approx 620 cd/m2.  
Yellow Band - 75mm / approx 550 cd/m2.

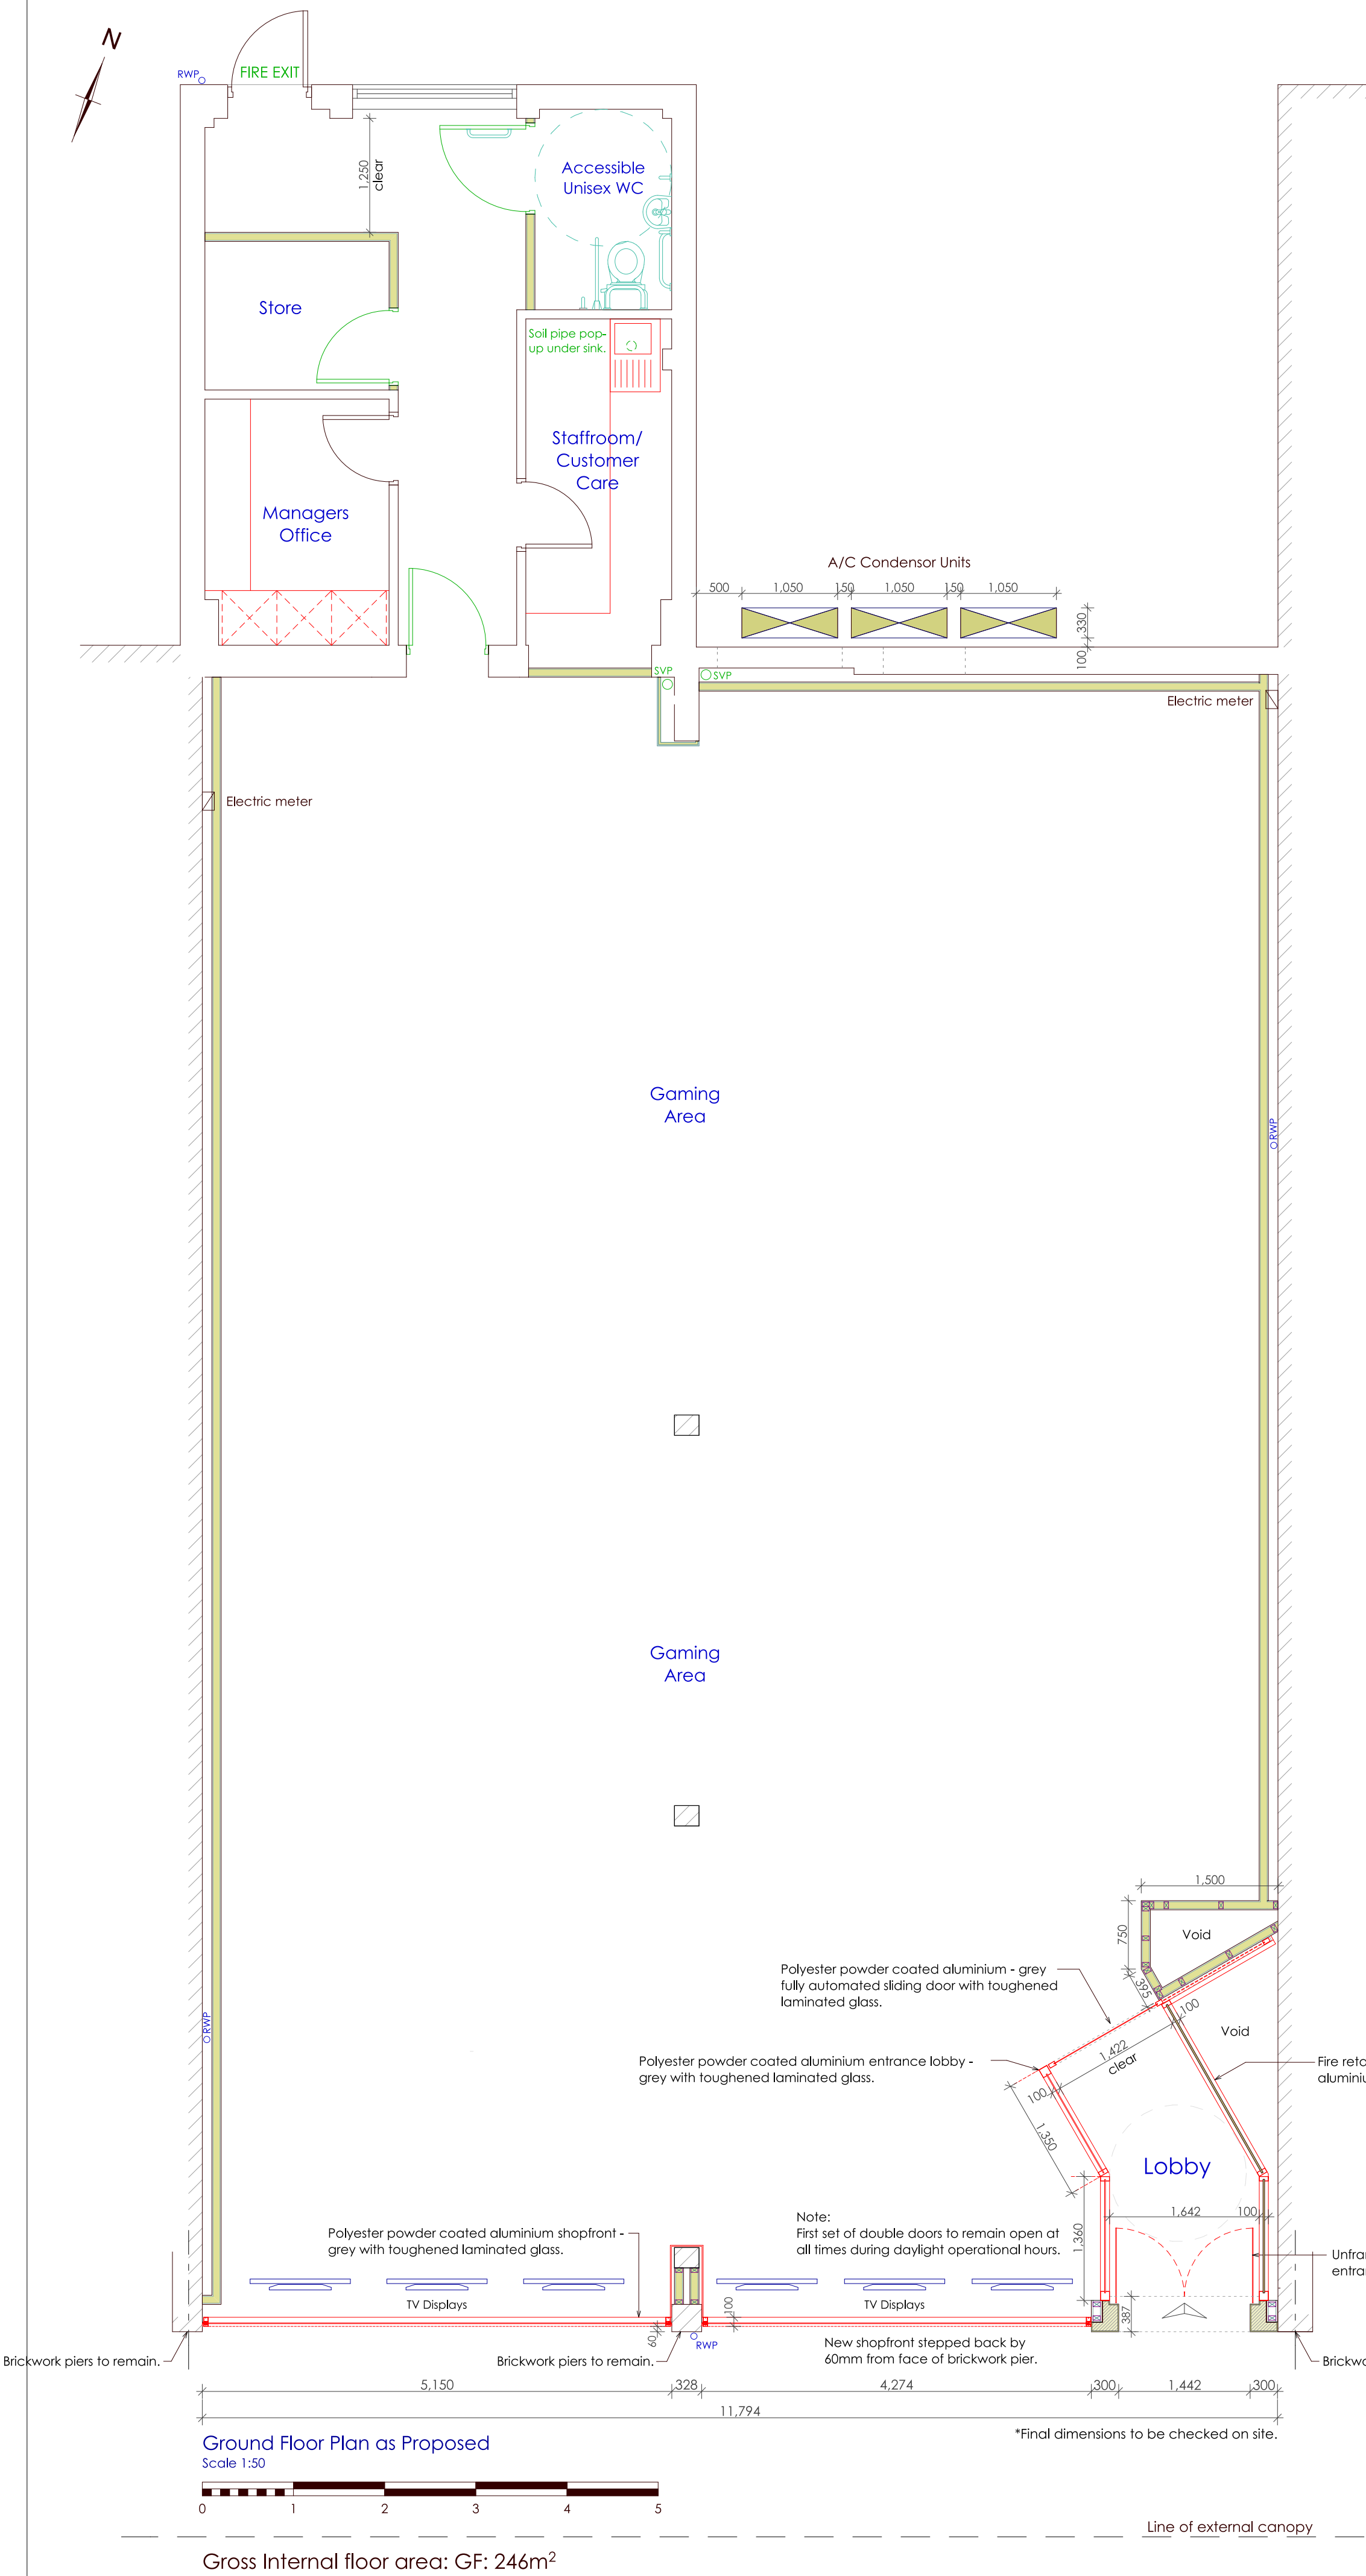

2no Double Sided Suspended Boxes  
Scale 1:10 @ A1.

Suspended Boxes  
Admiral - 145 - 110mm / approx 460 cd/m2.  
Slots / Gaming / Online - 25mm - Vinyl.  
Yellow Band - 42mm / approx 550 cd/m2.

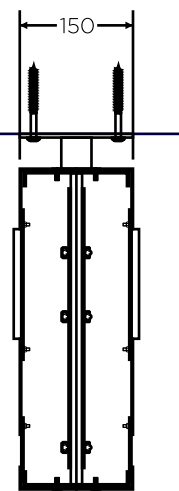

Section Thru Suspended Box.  
Scale 1:10 @ A1.

All dimensions to be checked on site and the Architects notified of any discrepancies prior to commencement of work.  
All materials and workmanship to relevant British Standards Codes of practice and manufacturers recommendations.

This drawing is copyright

| Revision | Date     | Description             | Initials            |
|----------|----------|-------------------------|---------------------|
| A        | 14/12/23 | Addition of all signage | AW Harper Signs Ltd |


Folded aluminium box & stencil cut face panels  
powder coated Blue PMS 282.

'Admiral' - push through 10mm opal acrylic.


'Slots / Gaming / Online' - applied white vinyl.

Backed up Yellow acrylic underline.

Internal cool white led lighting giving 'Admiral' letter & line illumination only.

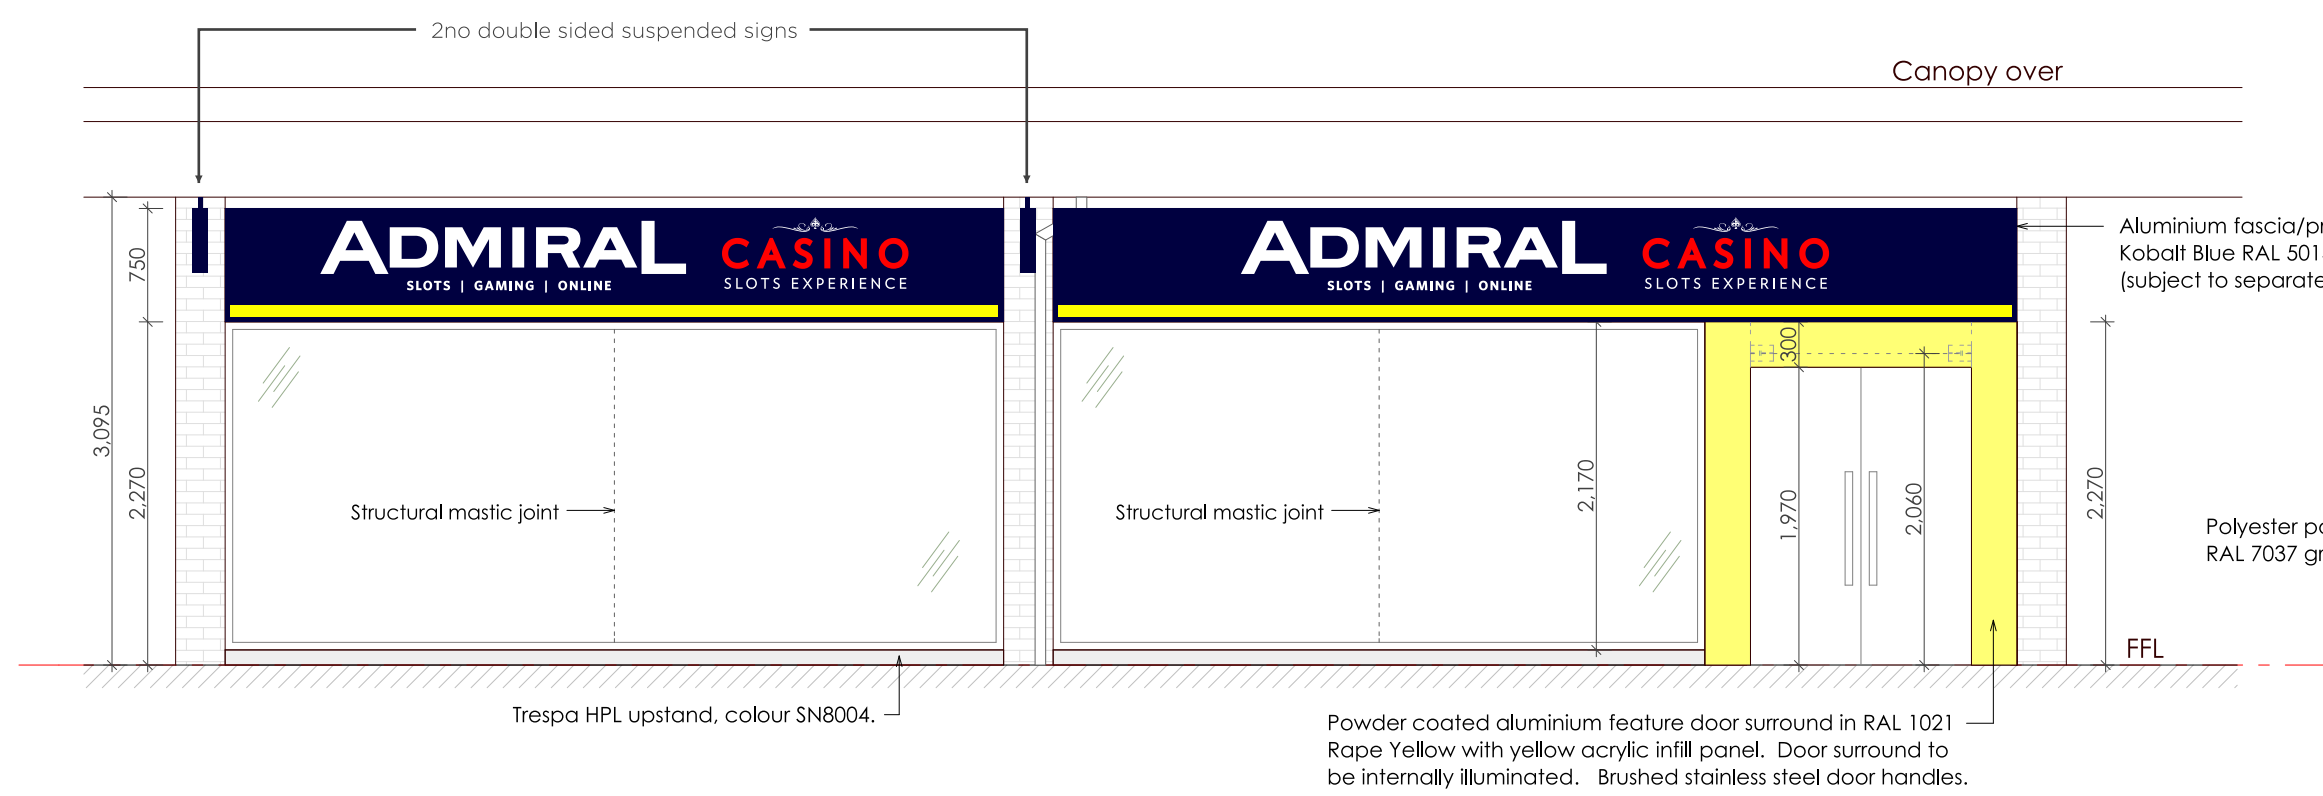


Front Elevation as Proposed  
Scale 1:50

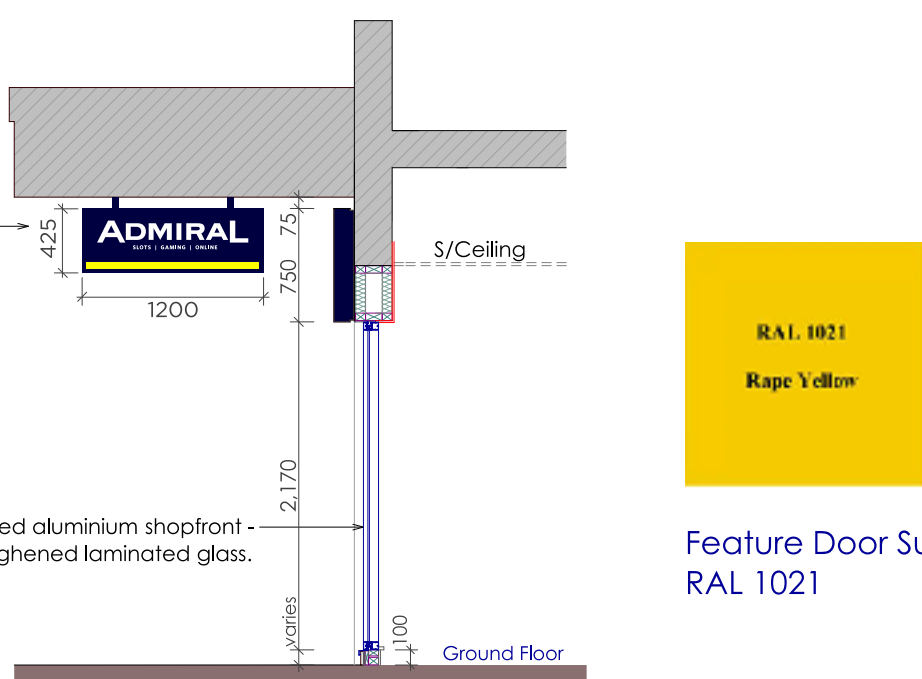

Section Thru Shopfront as Proposed  
Scale 1:50



Feature Door Surround Colour -  
RAL 1021

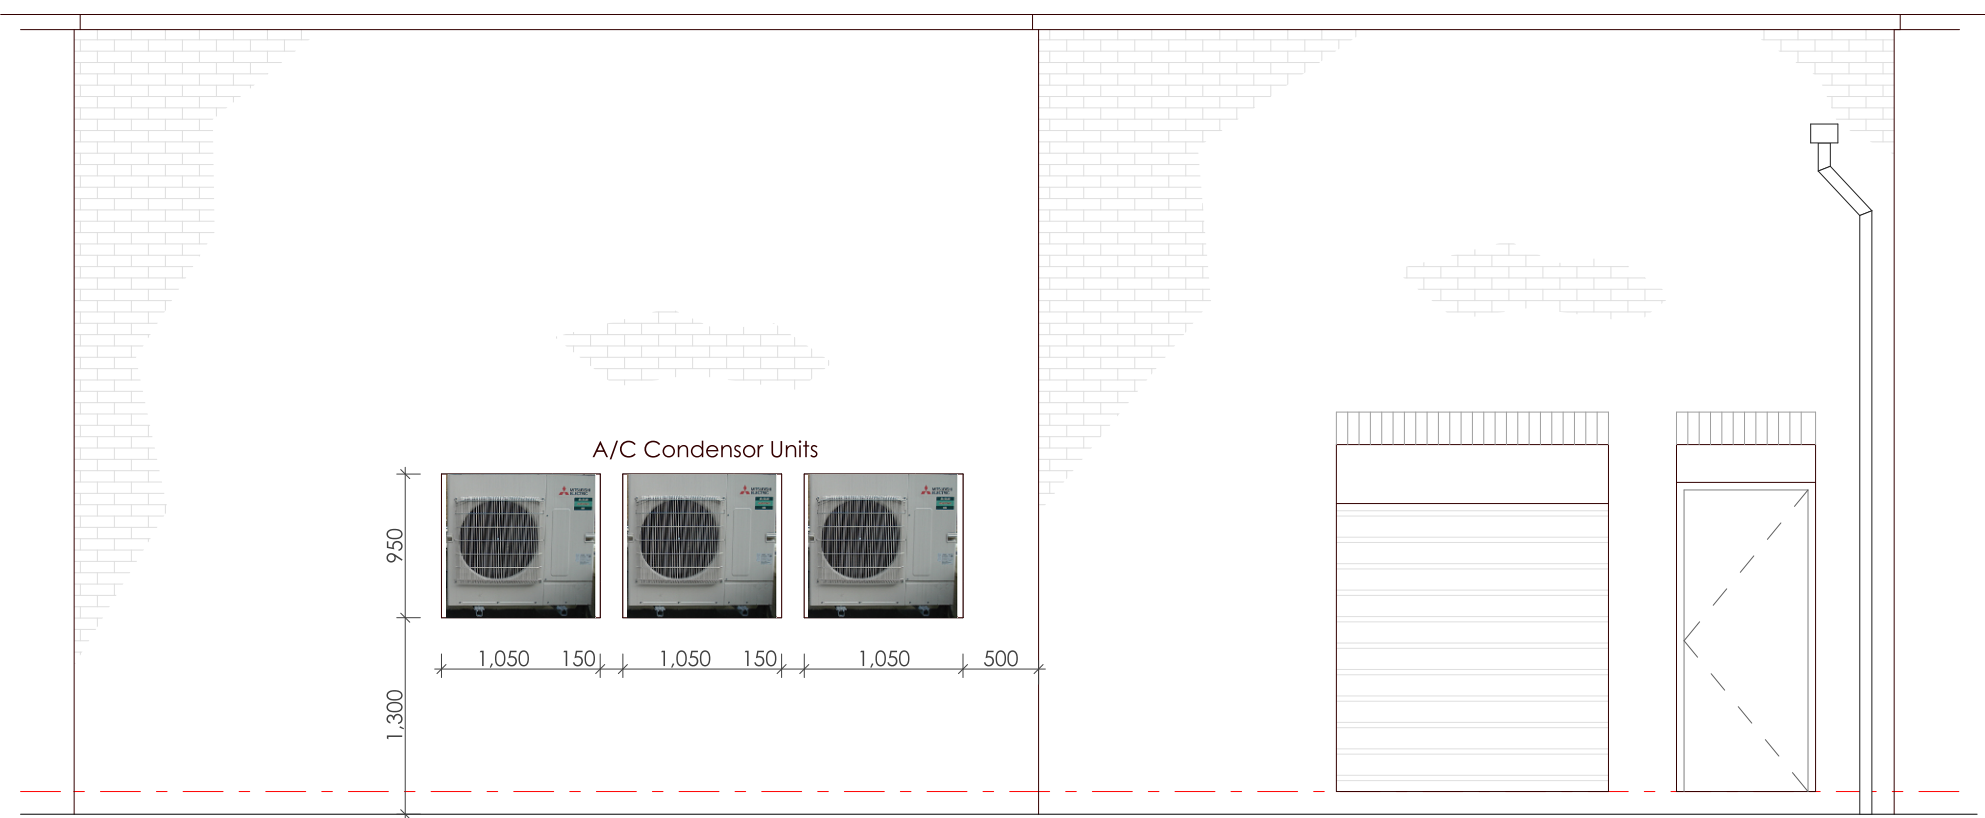

Rear Elevation as Proposed  
Scale 1:50



Matrix Architecture Ltd, 8-9 Brenkley Way,  
Bleazard Business Park, Seaton Burn, NE13 6DS  
T: 0191 2368955 M: 07948 275164  
E: sms@matrixarchitecture.co.uk  
W: www.matrixarchitecture.co.uk



CLIENT  
LUXURY LEISURE LTD

JOB TITLE  
3-5 PRINCESS PARADE, BURY

SHEET TITLE  
FLOOR PLANS & ELEVATIONS AS PROPOSED

Scale  
1:50 1:10 @ A1

SHEET NUMBER  
3543(C)01

REVISION  
A

DATE  
12/12/2023

CHECKED

DRAWN  
S.STEEL