

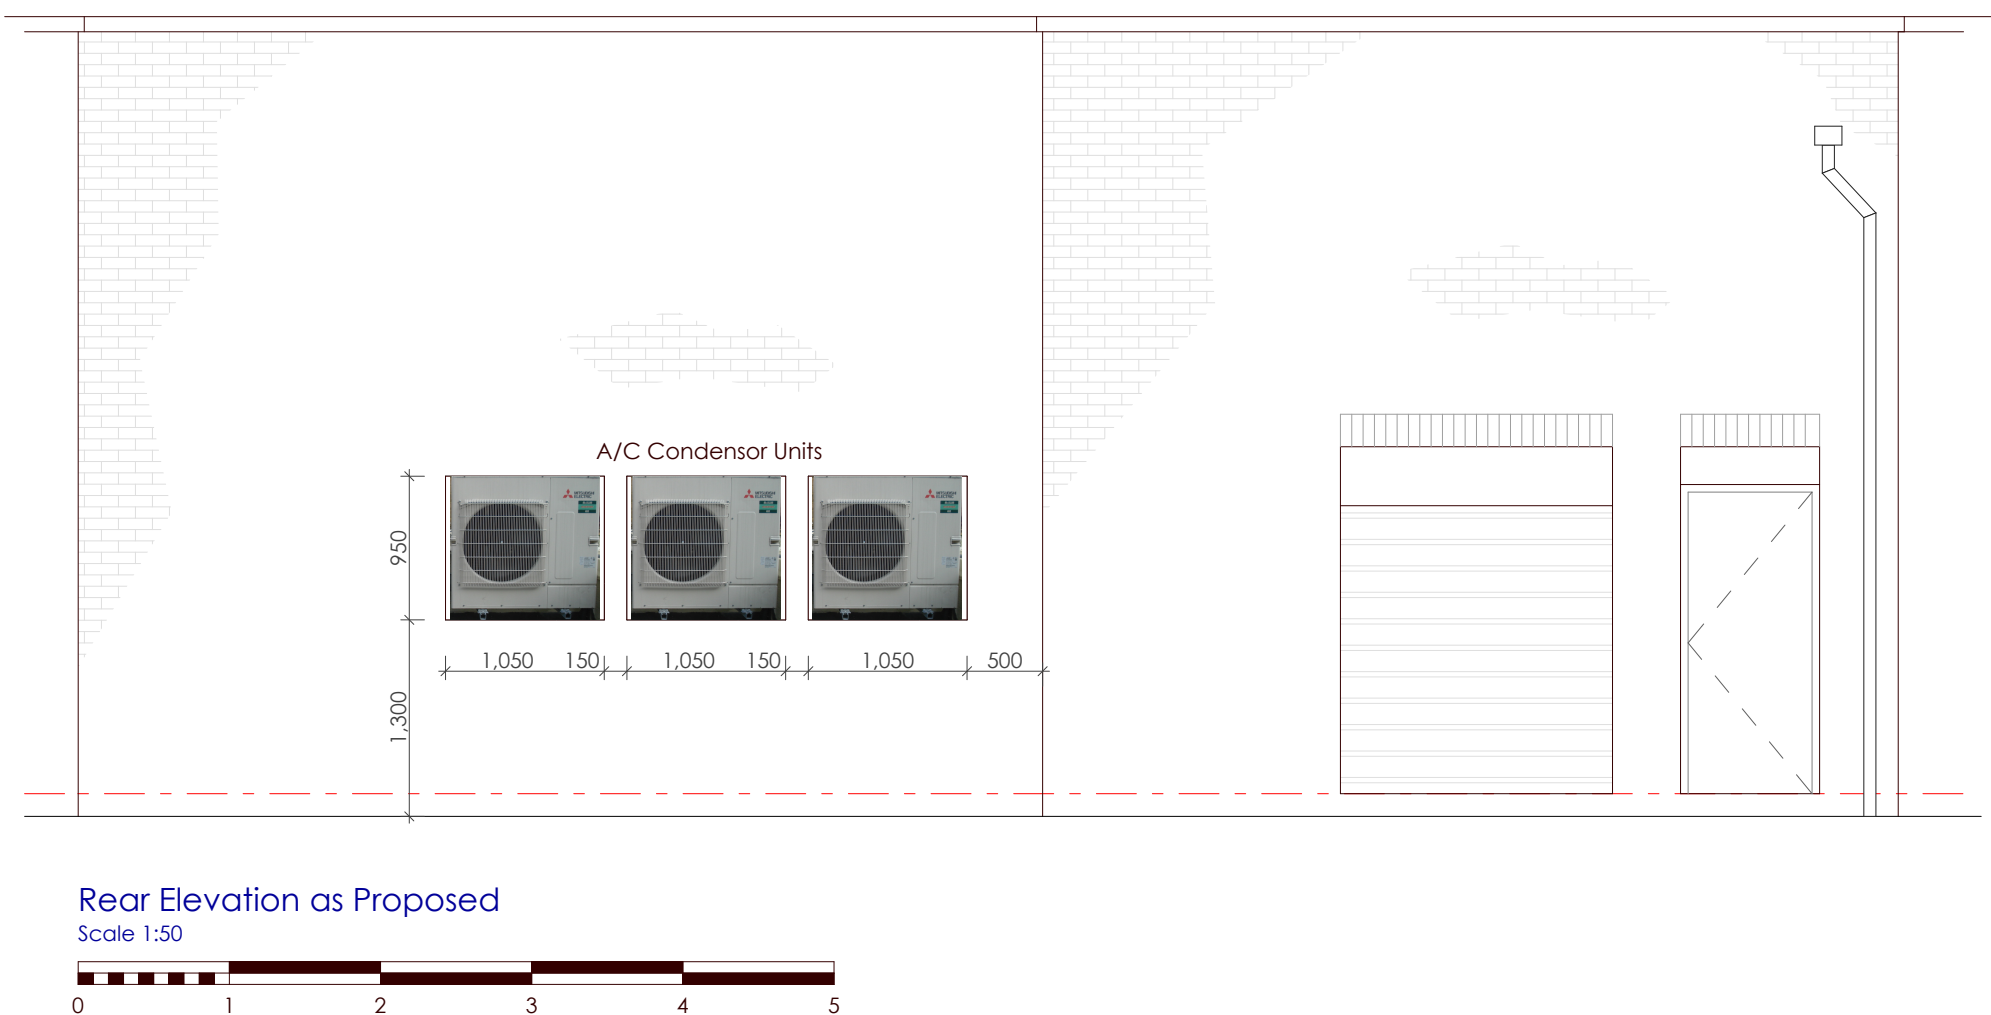
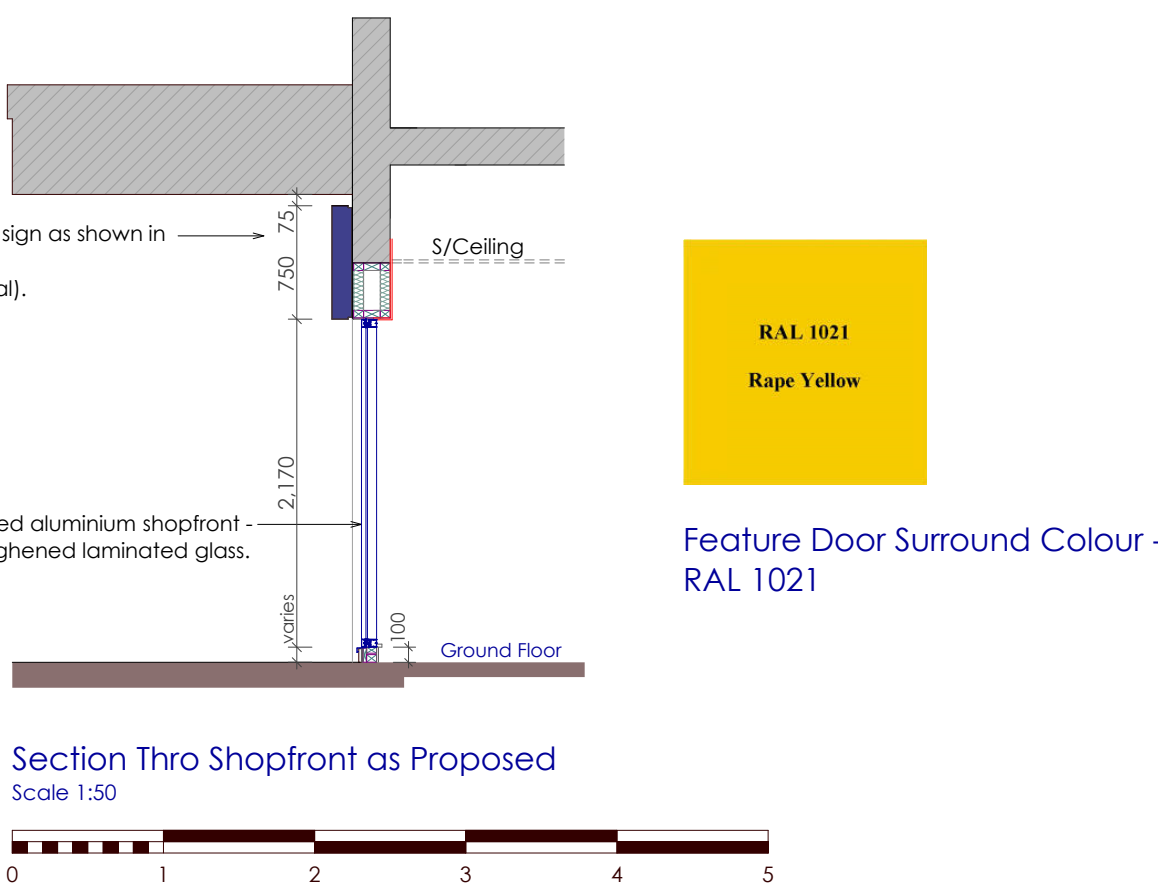


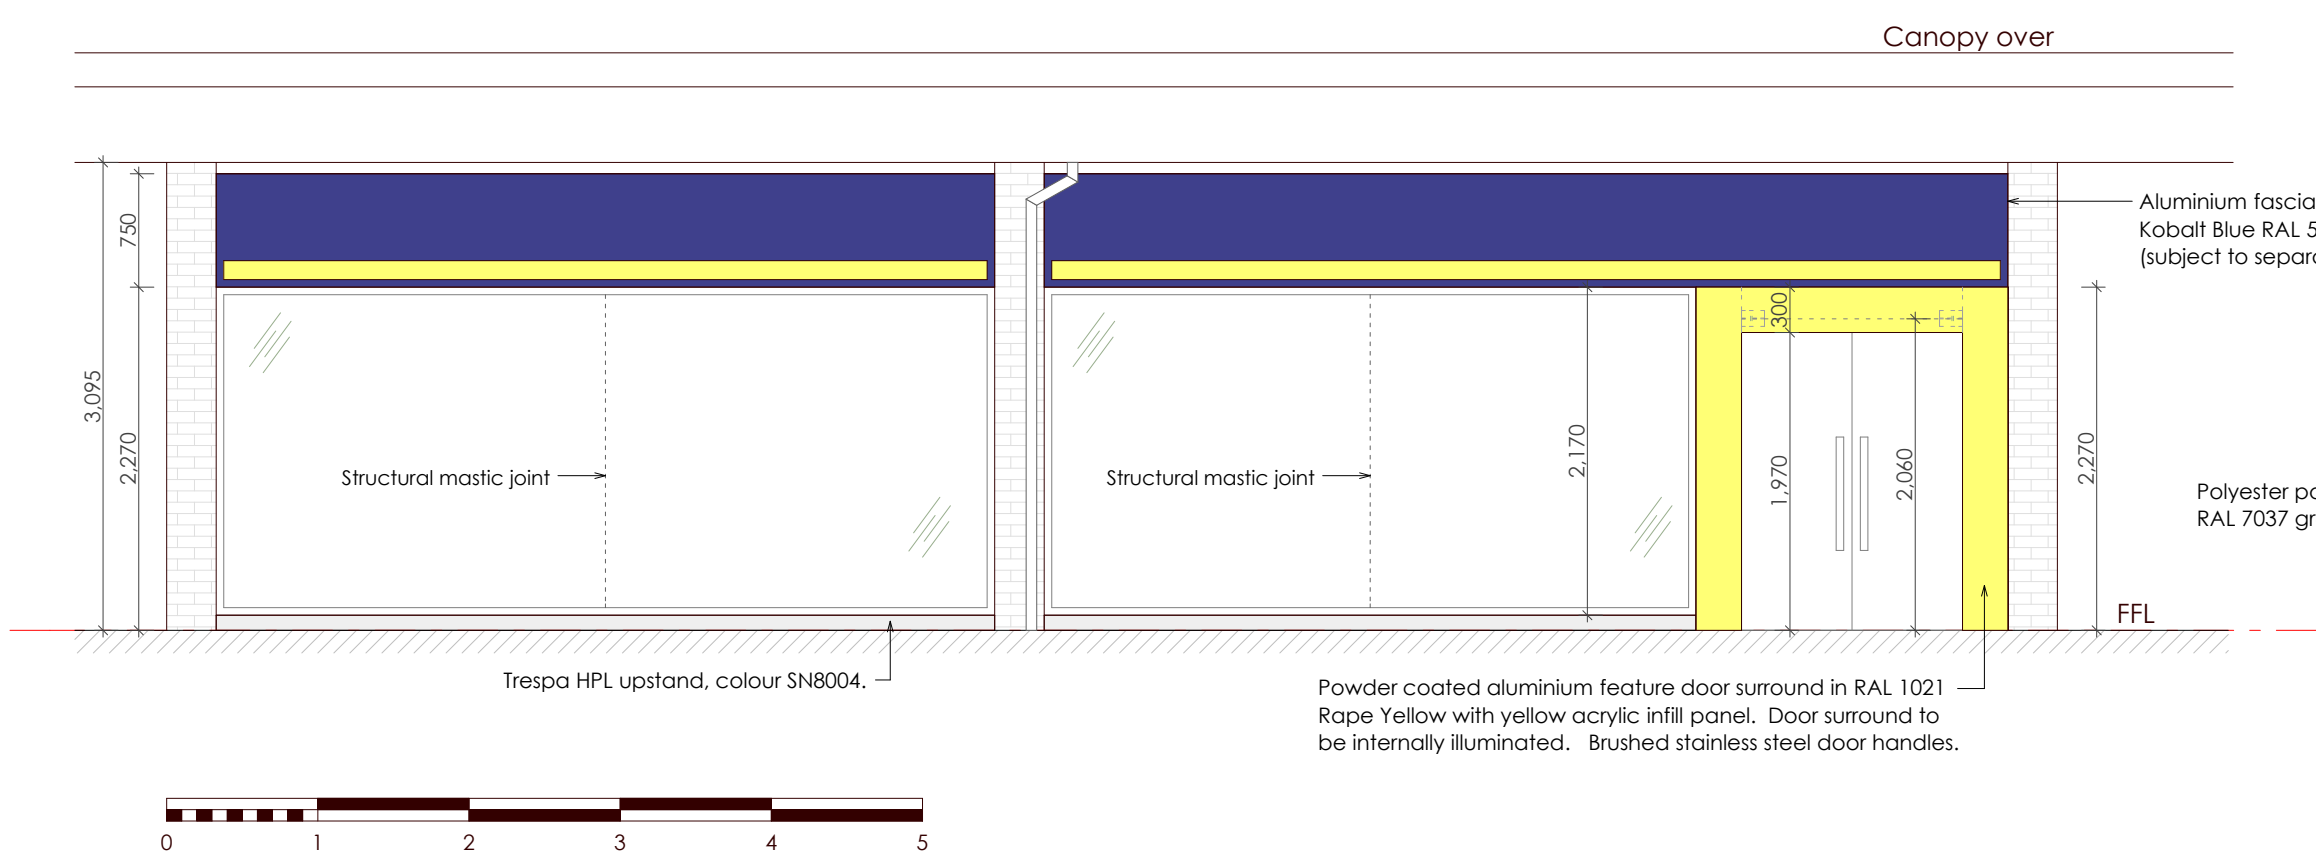

All dimensions to be checked on site and the Architects notified of any discrepancies prior to commencement of work.  
All materials and workmanship to relevant British Standards Codes of practice and manufacturers recommendations.

This drawing is copyright

| Revision | Date | Description | Initials |
|----------|------|-------------|----------|
|----------|------|-------------|----------|

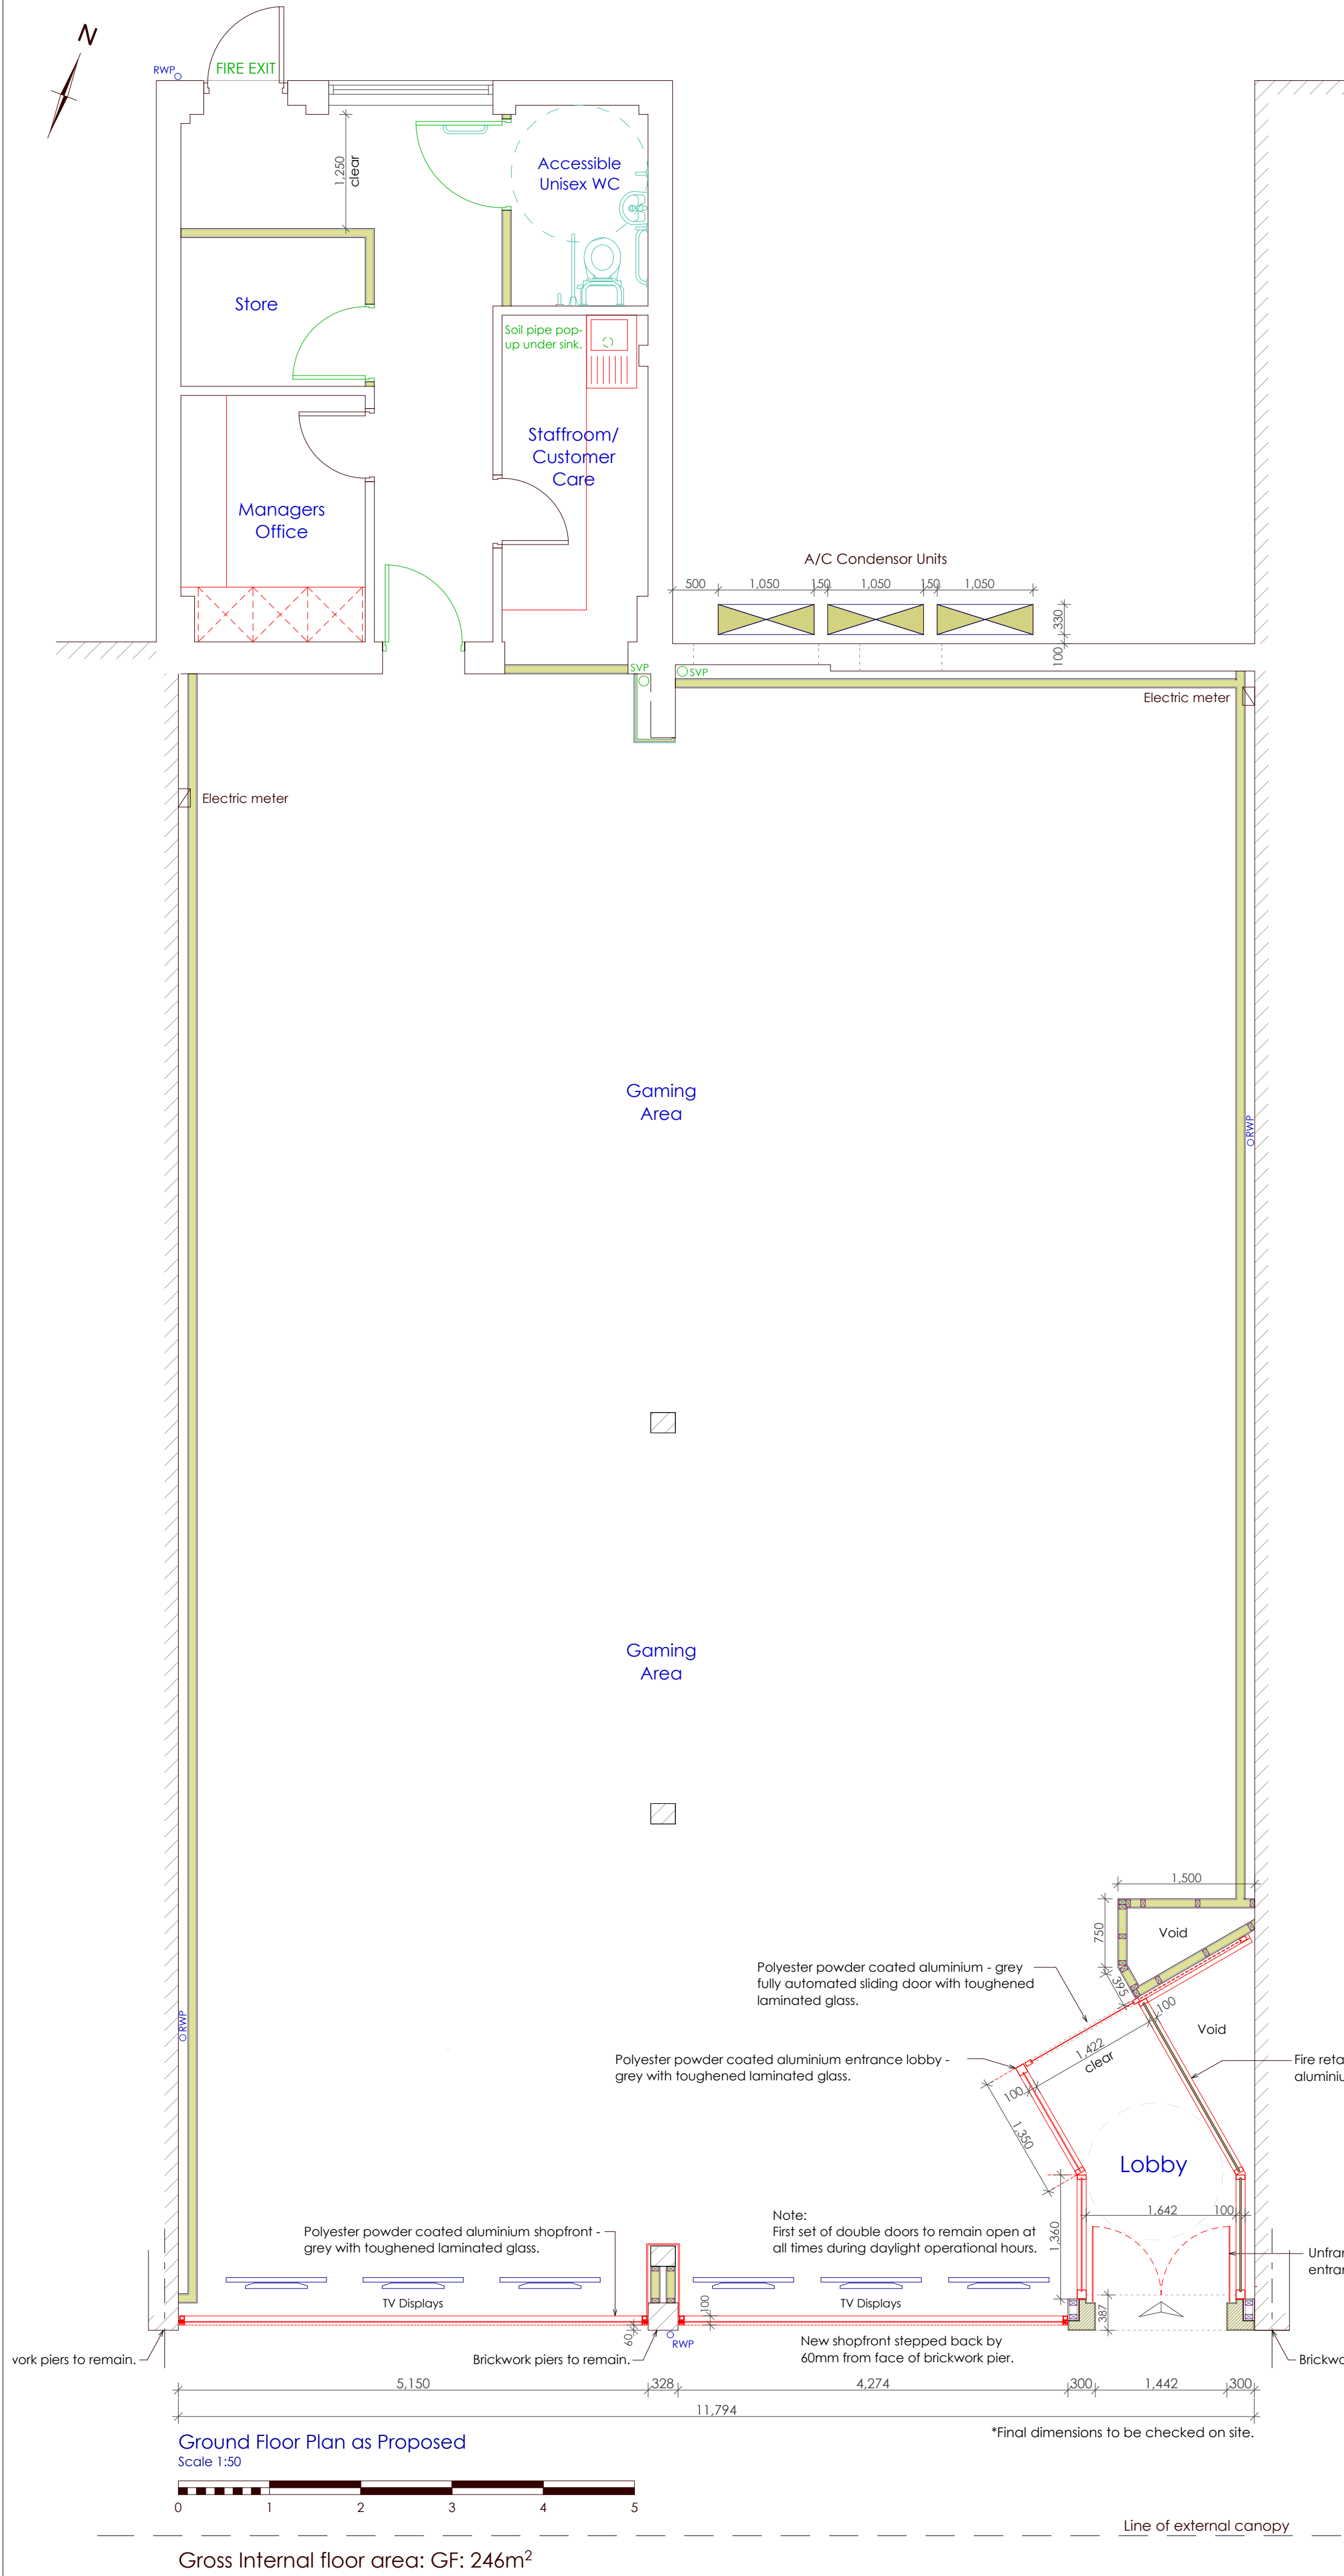

**matrix**architecture ltd

Matrix Architecture Ltd, 8-9 Brenkley Way,  
Blezard Business Park, Seaton Burn, NE13 6DS  
T: 0191 2368955 M: 07948 275164  
E: sms@matrixarchitecture.co.uk  
W: www.matrixarchitecture.co.uk



CLIENT  
**LUXURY LEISURE LTD**

JOB TITLE  
**3-5 PRINCESS PARADE, BURY**

SHEET TITLE  
**FLOOR PLANS & ELEVATIONS AS PROPOSED**

|                                  |                  |
|----------------------------------|------------------|
| SCALES<br><b>1:50 @ A1</b>       |                  |
| SHEET NUMBER<br><b>3543(C)01</b> | CHECKED          |
| REVISION                         |                  |
| DATE<br>12/12/2023               | DRAWN<br>S.STEEL |