




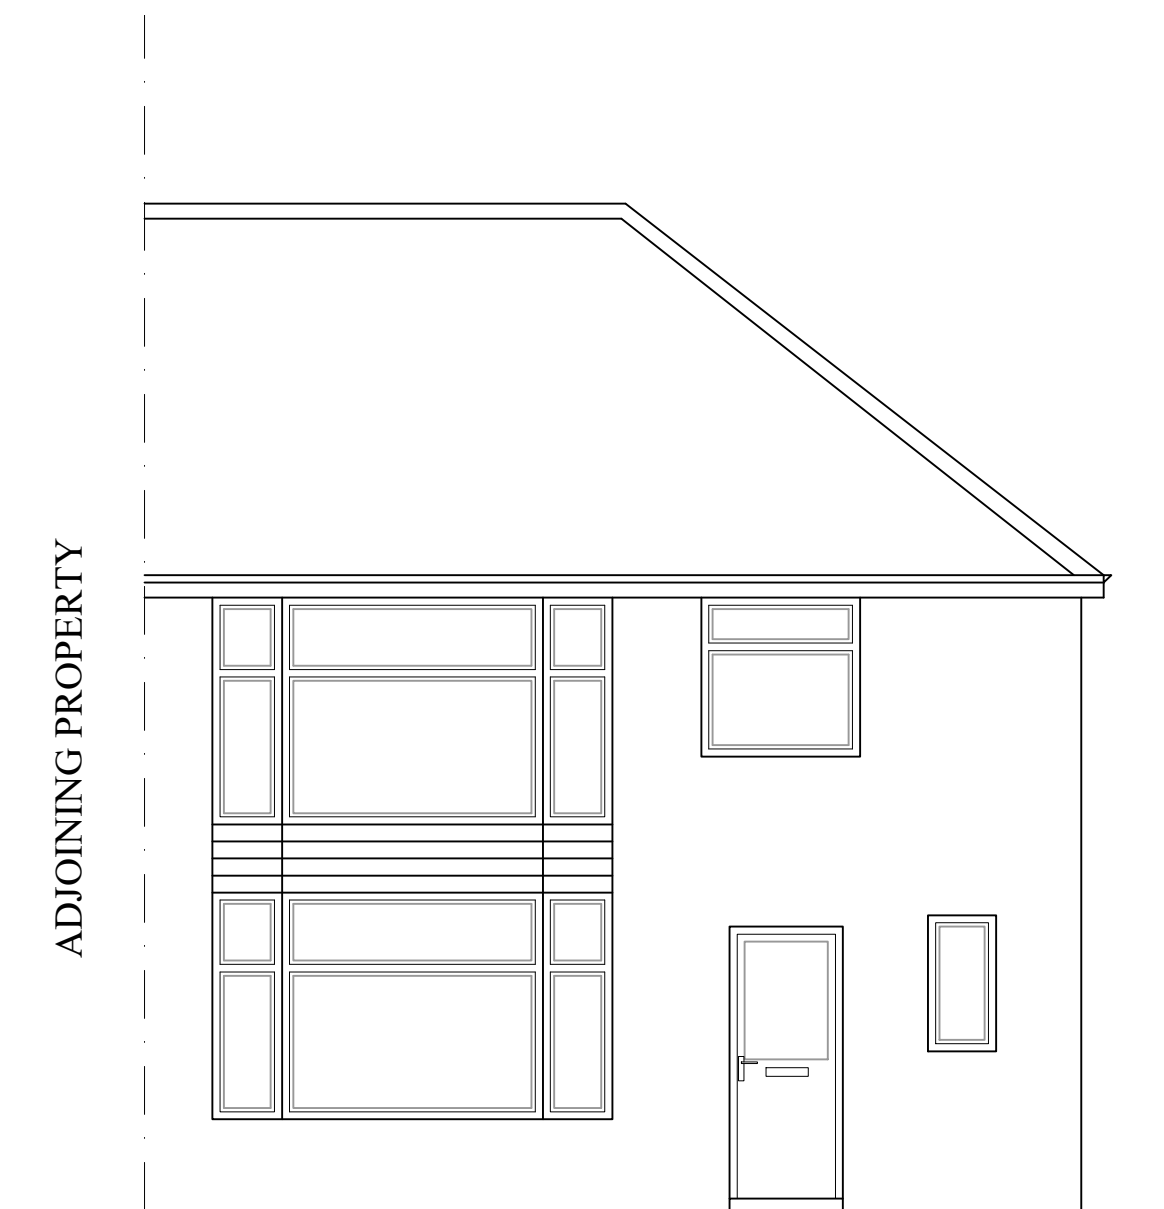


EXISTING FRONT ELEVATION
(SCALE 1:50)

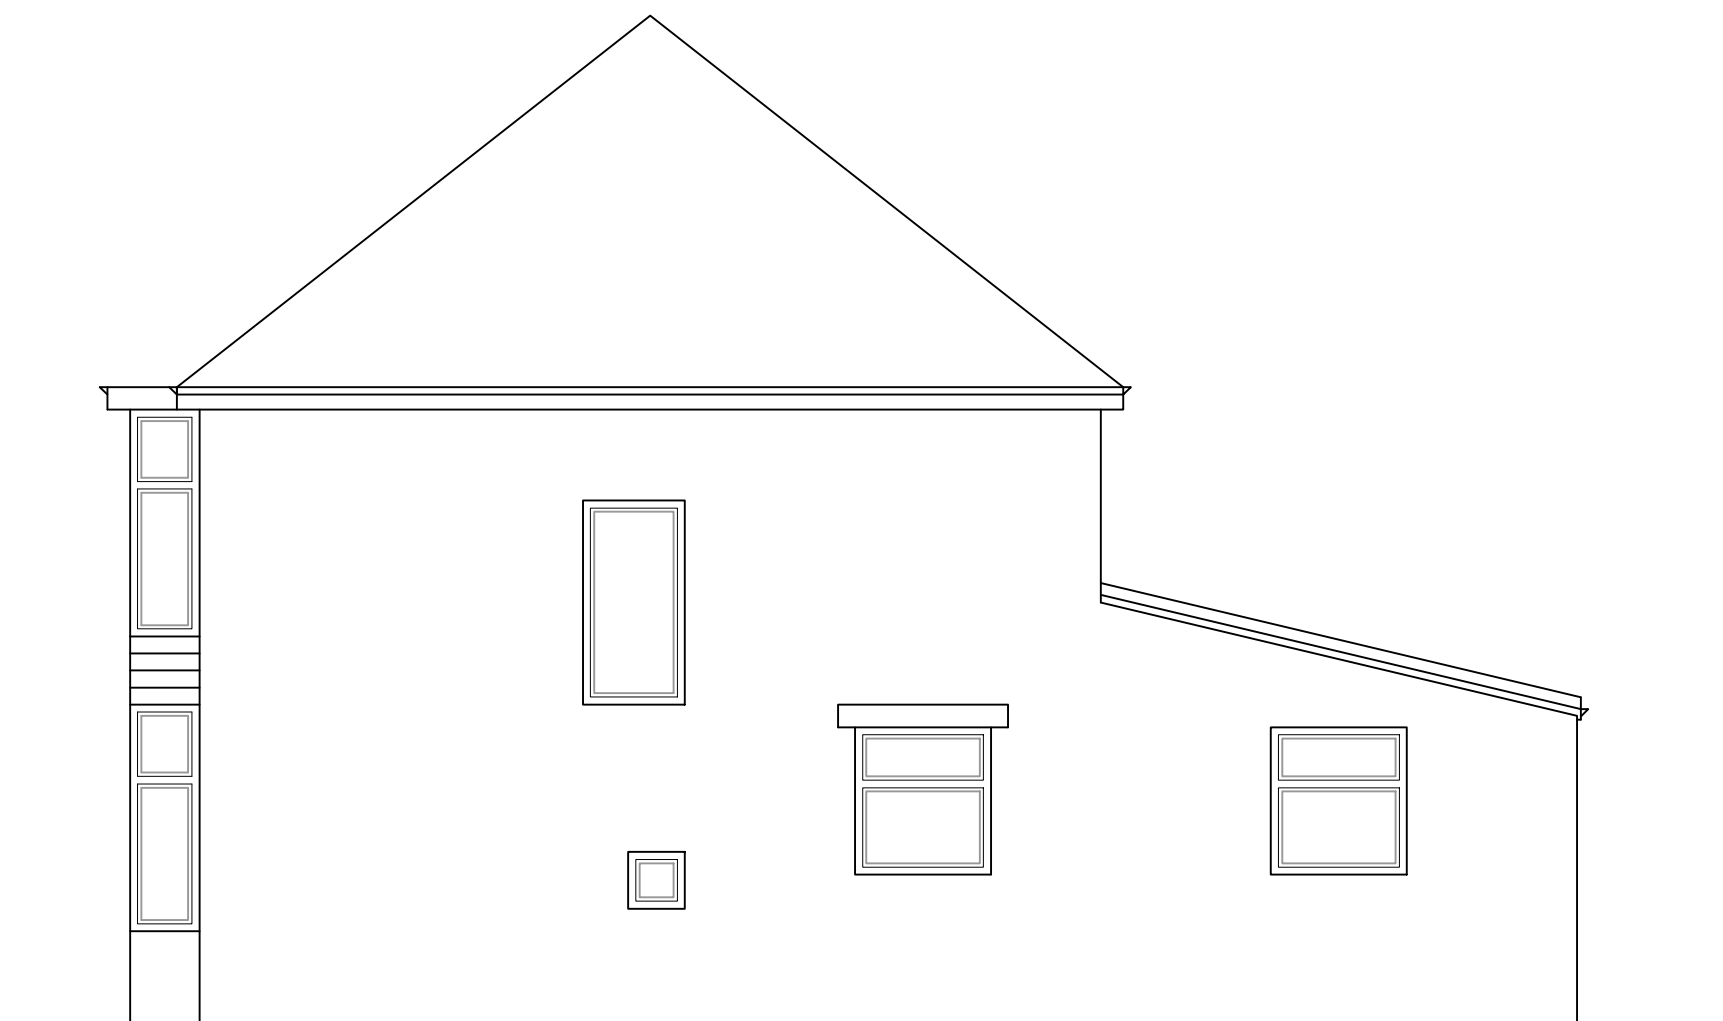


EXISTING RIGHT SIDE ELEVATION
(SCALE 1:50)

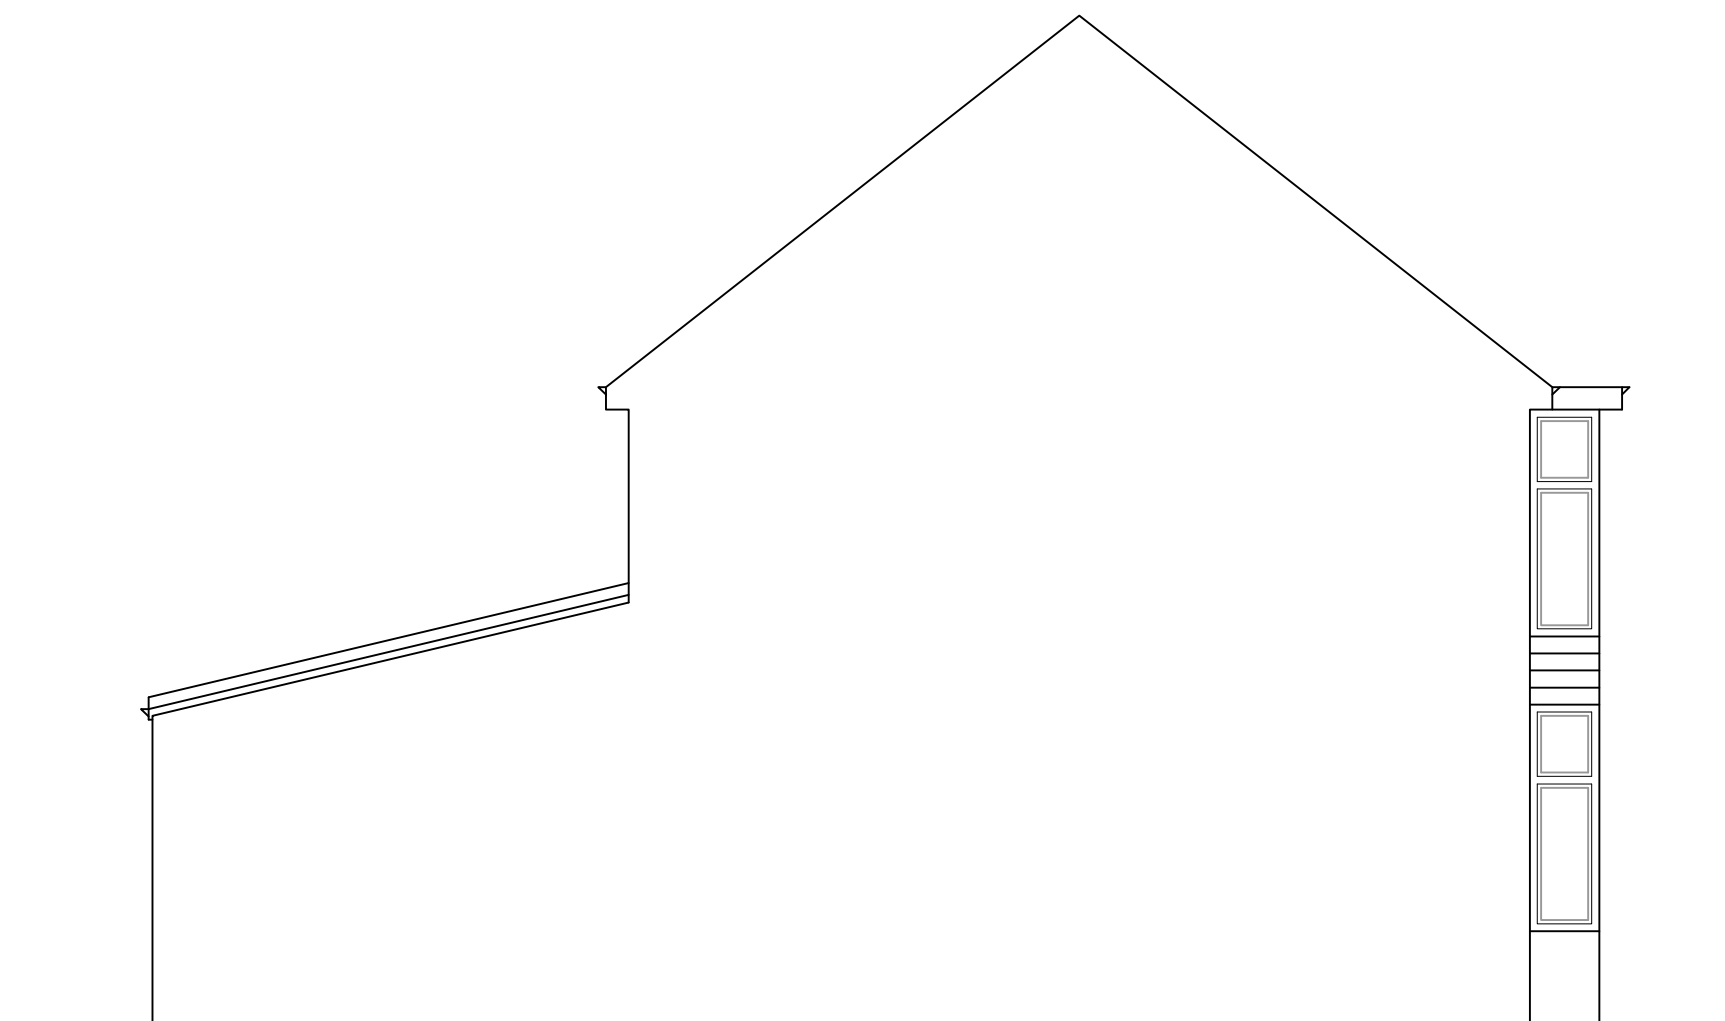


EXISTING LEFT SIDE ELEVATION
(SCALE 1:50)

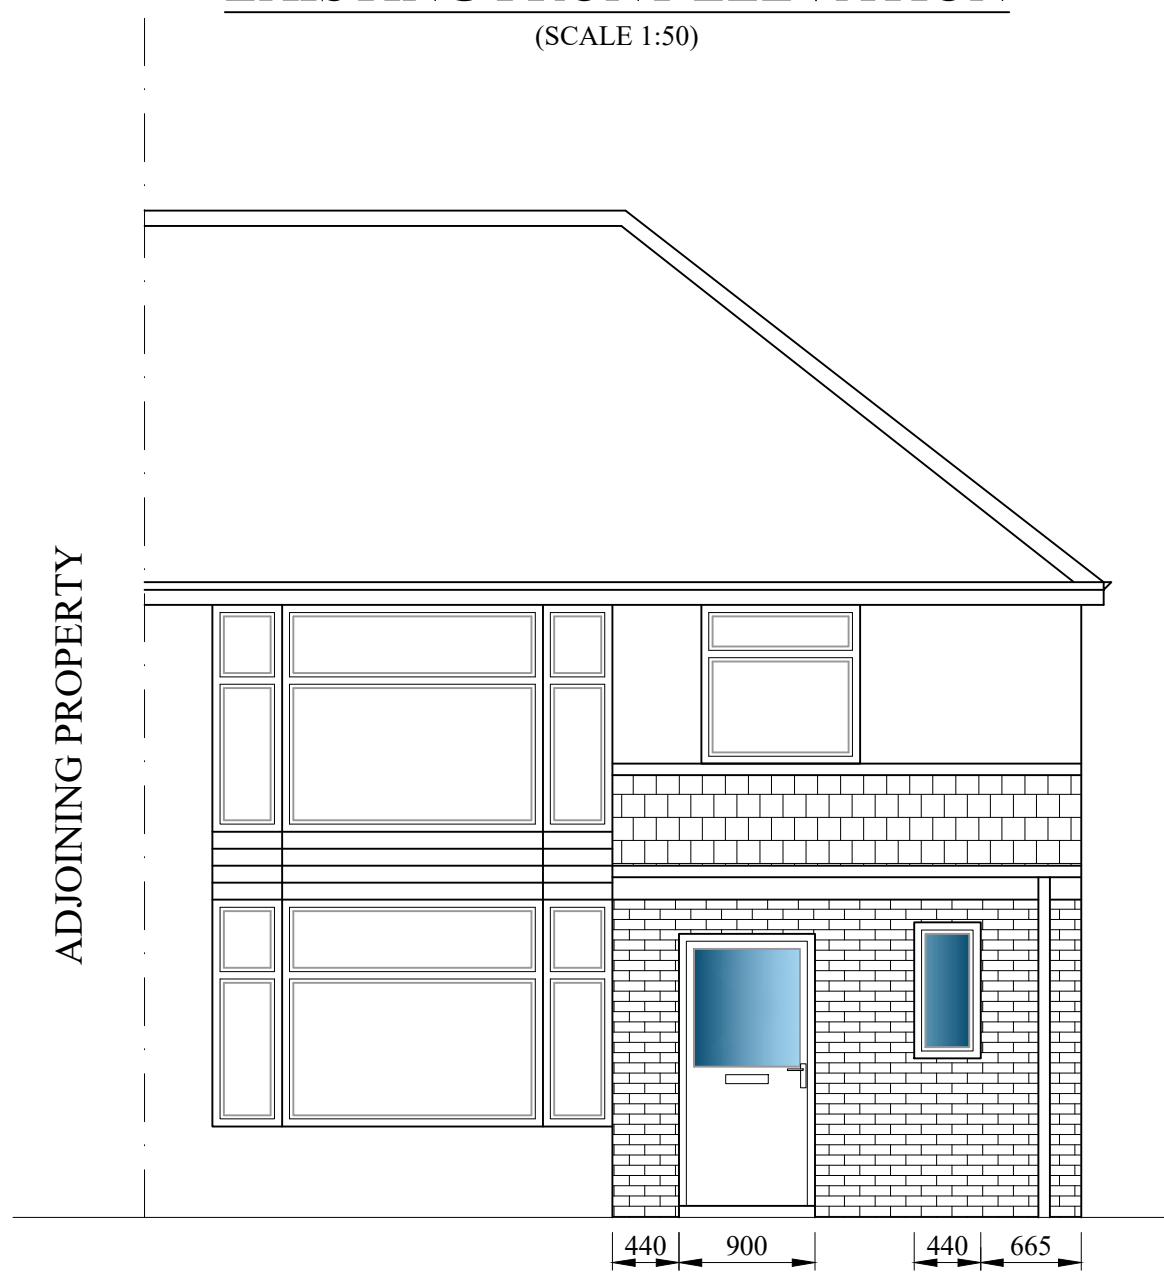

PROPOSED FRONT ELEVATION
(SCALE 1:50)

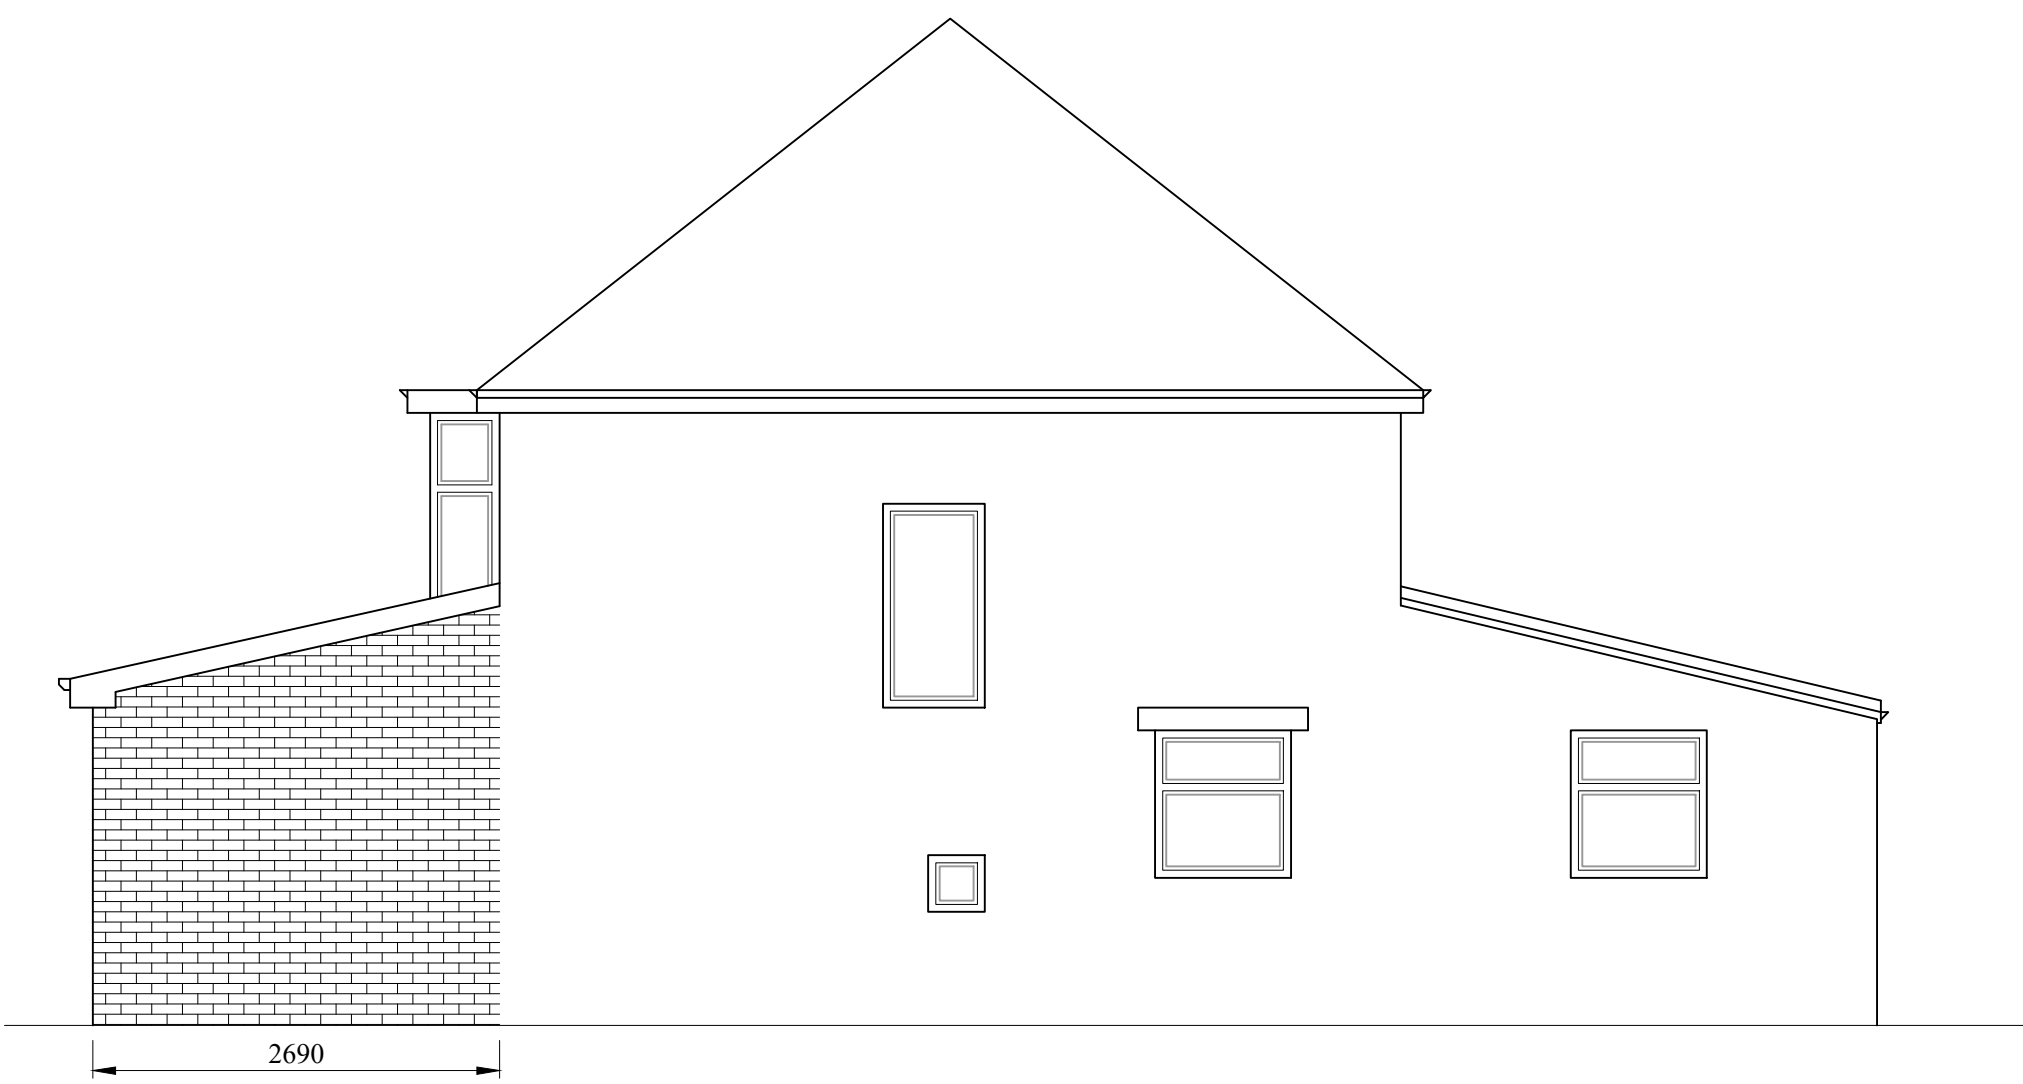

PROPOSED RIGHT SIDE ELEVATION
(SCALE 1:50)

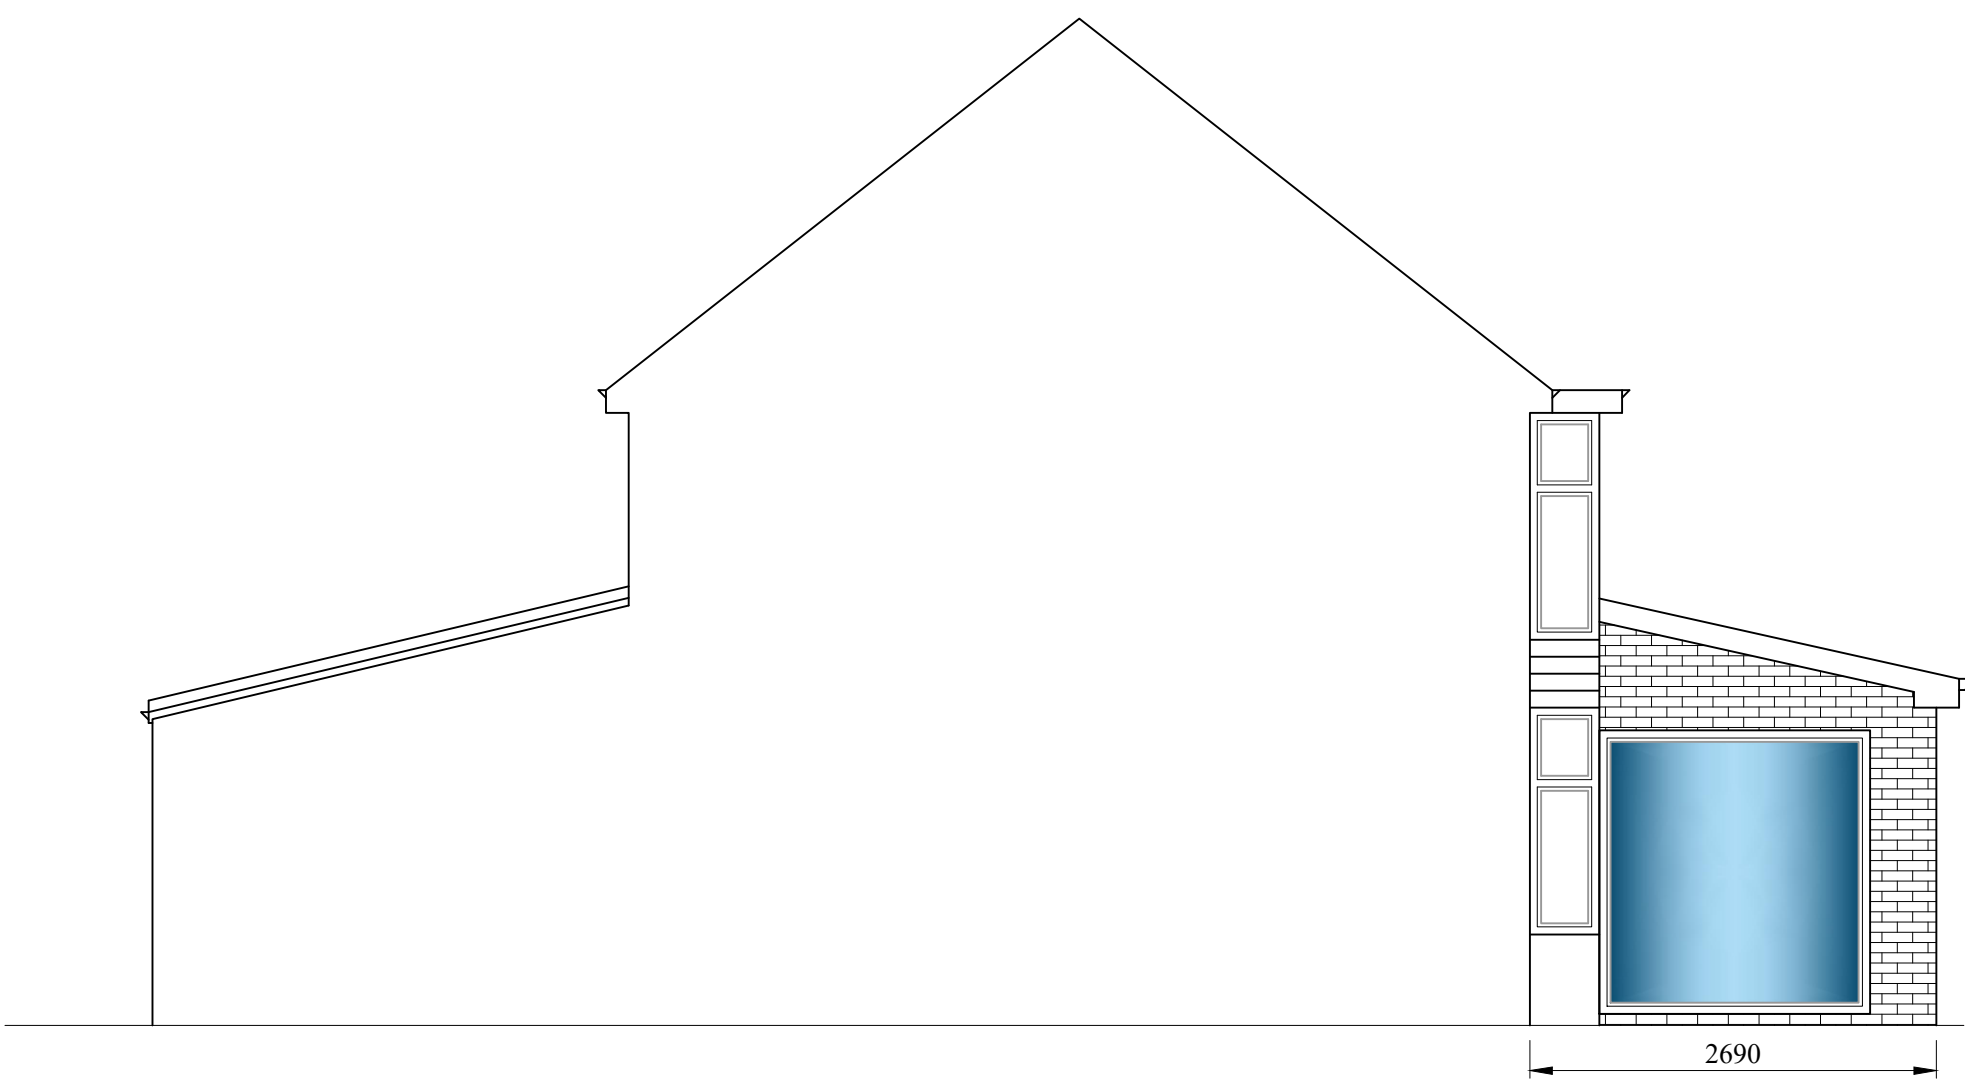

PROPOSED LEFT SIDE ELEVATION
(SCALE 1:50)

A	11.01.24	ISSUED FOR PLANNING APPROVAL	
DRAWING STATUS:		PLANNING APPROVAL	
PROJECT:		15 RUSKIN ROAD PRESTWICH	
TITLE:		PROPOSED SINGLE STOREY FRONT EXTENSION	
SCALE @ SIZE:	STATUS:	DATE:	
1:50 @ A1 U.N.O	PLANNING APP.	JAN, '24	
PROJECT No:	DRAWING No:	REV:	
FB-001	002	A	