



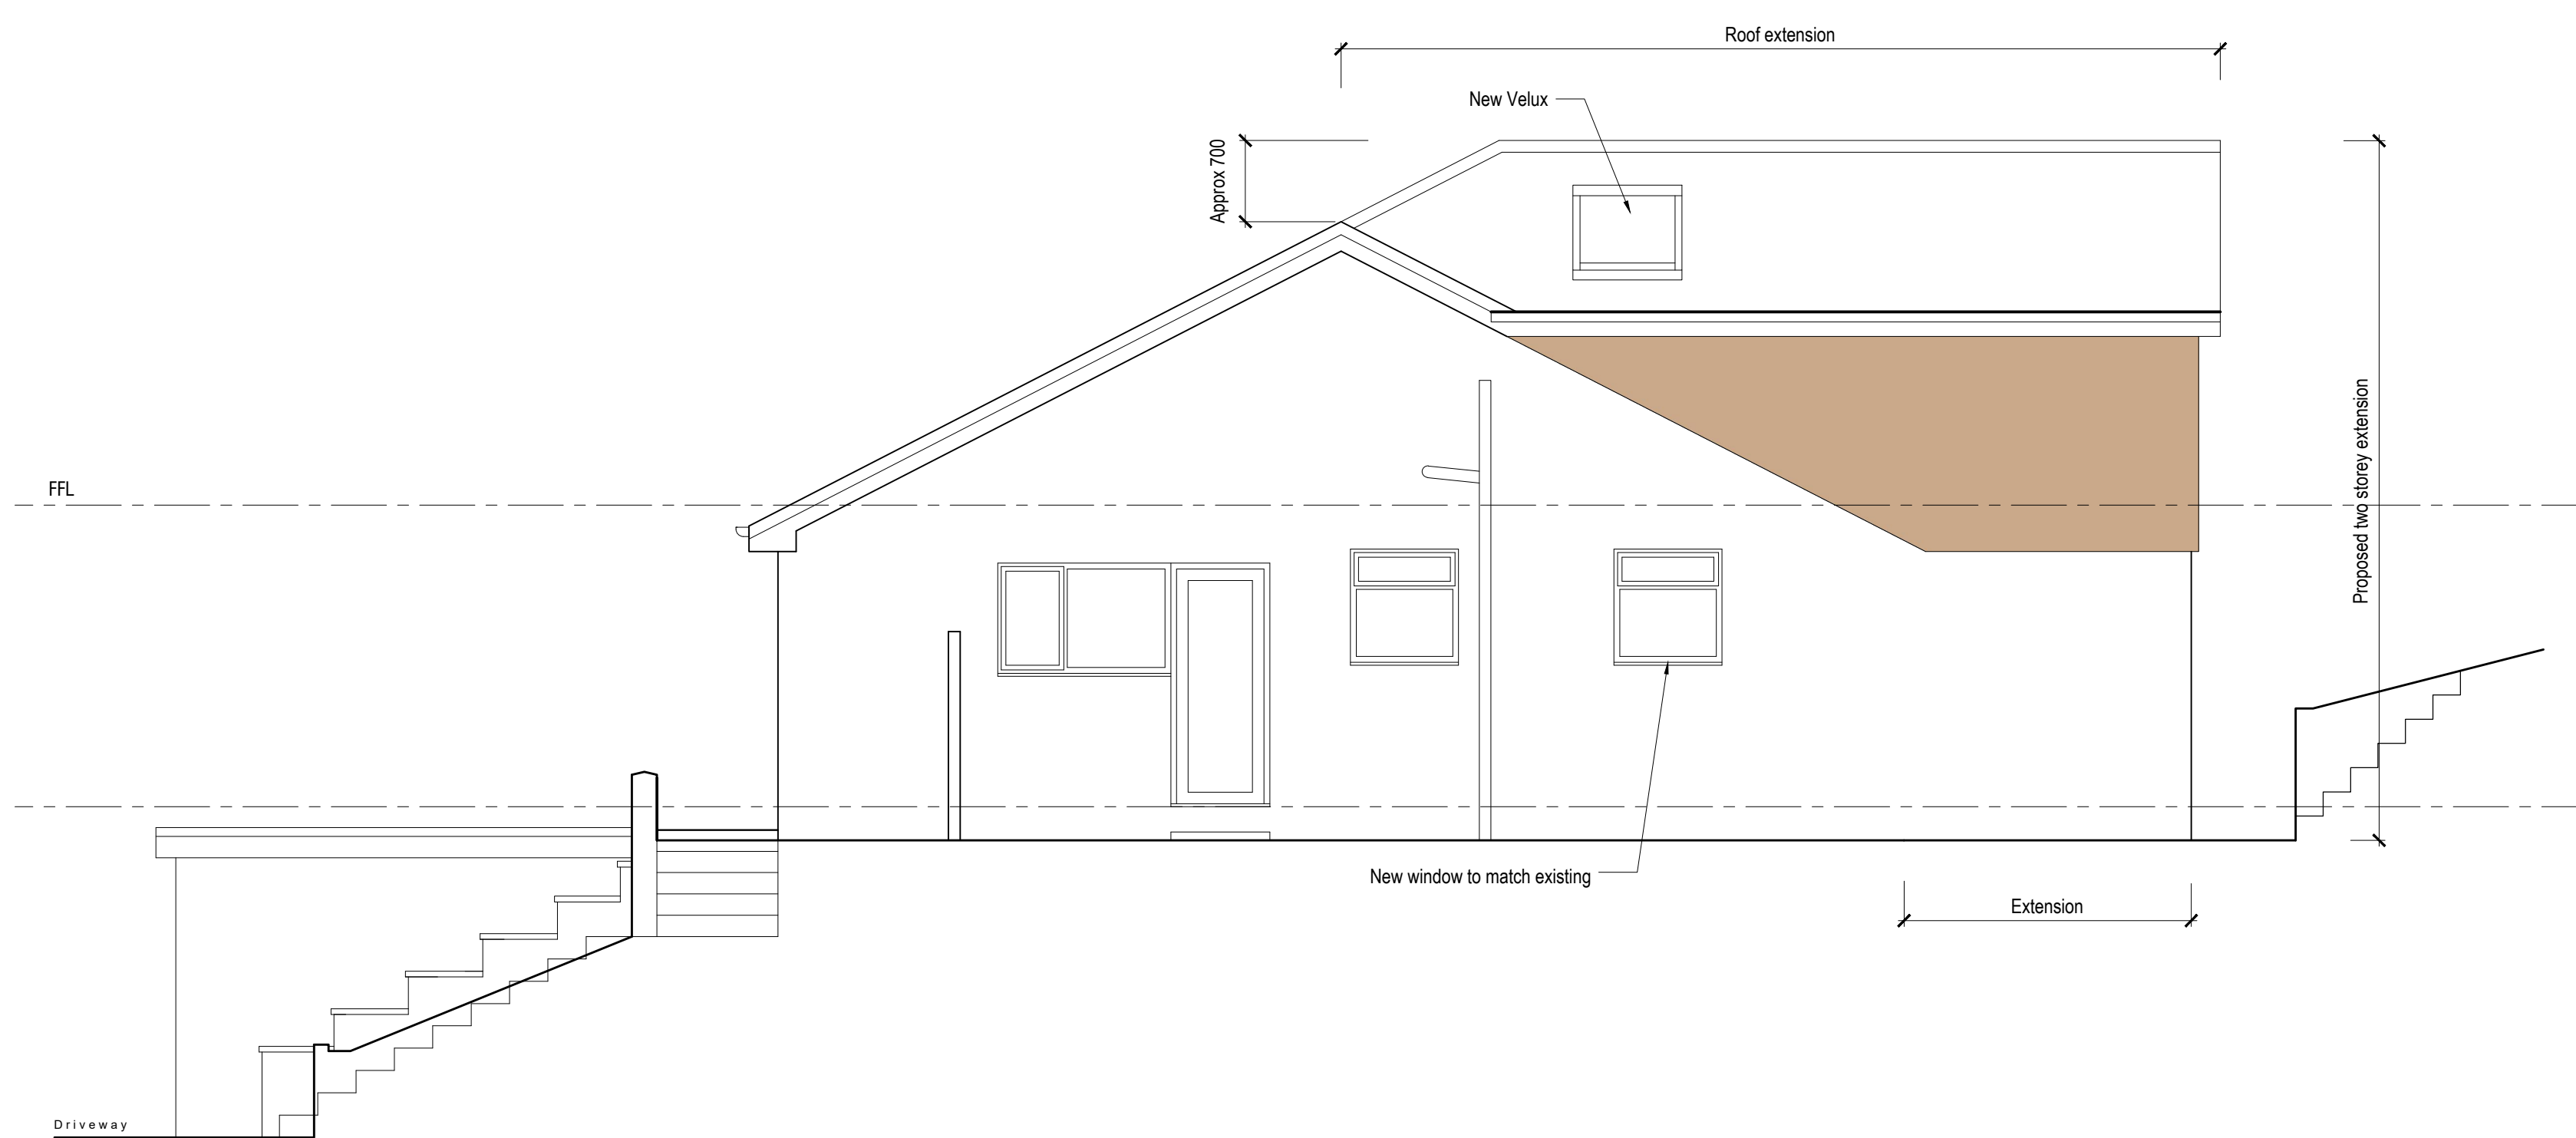

Proposed North East Elevation
Scale 1:50




Proposed Section A-A
Scale 1:50

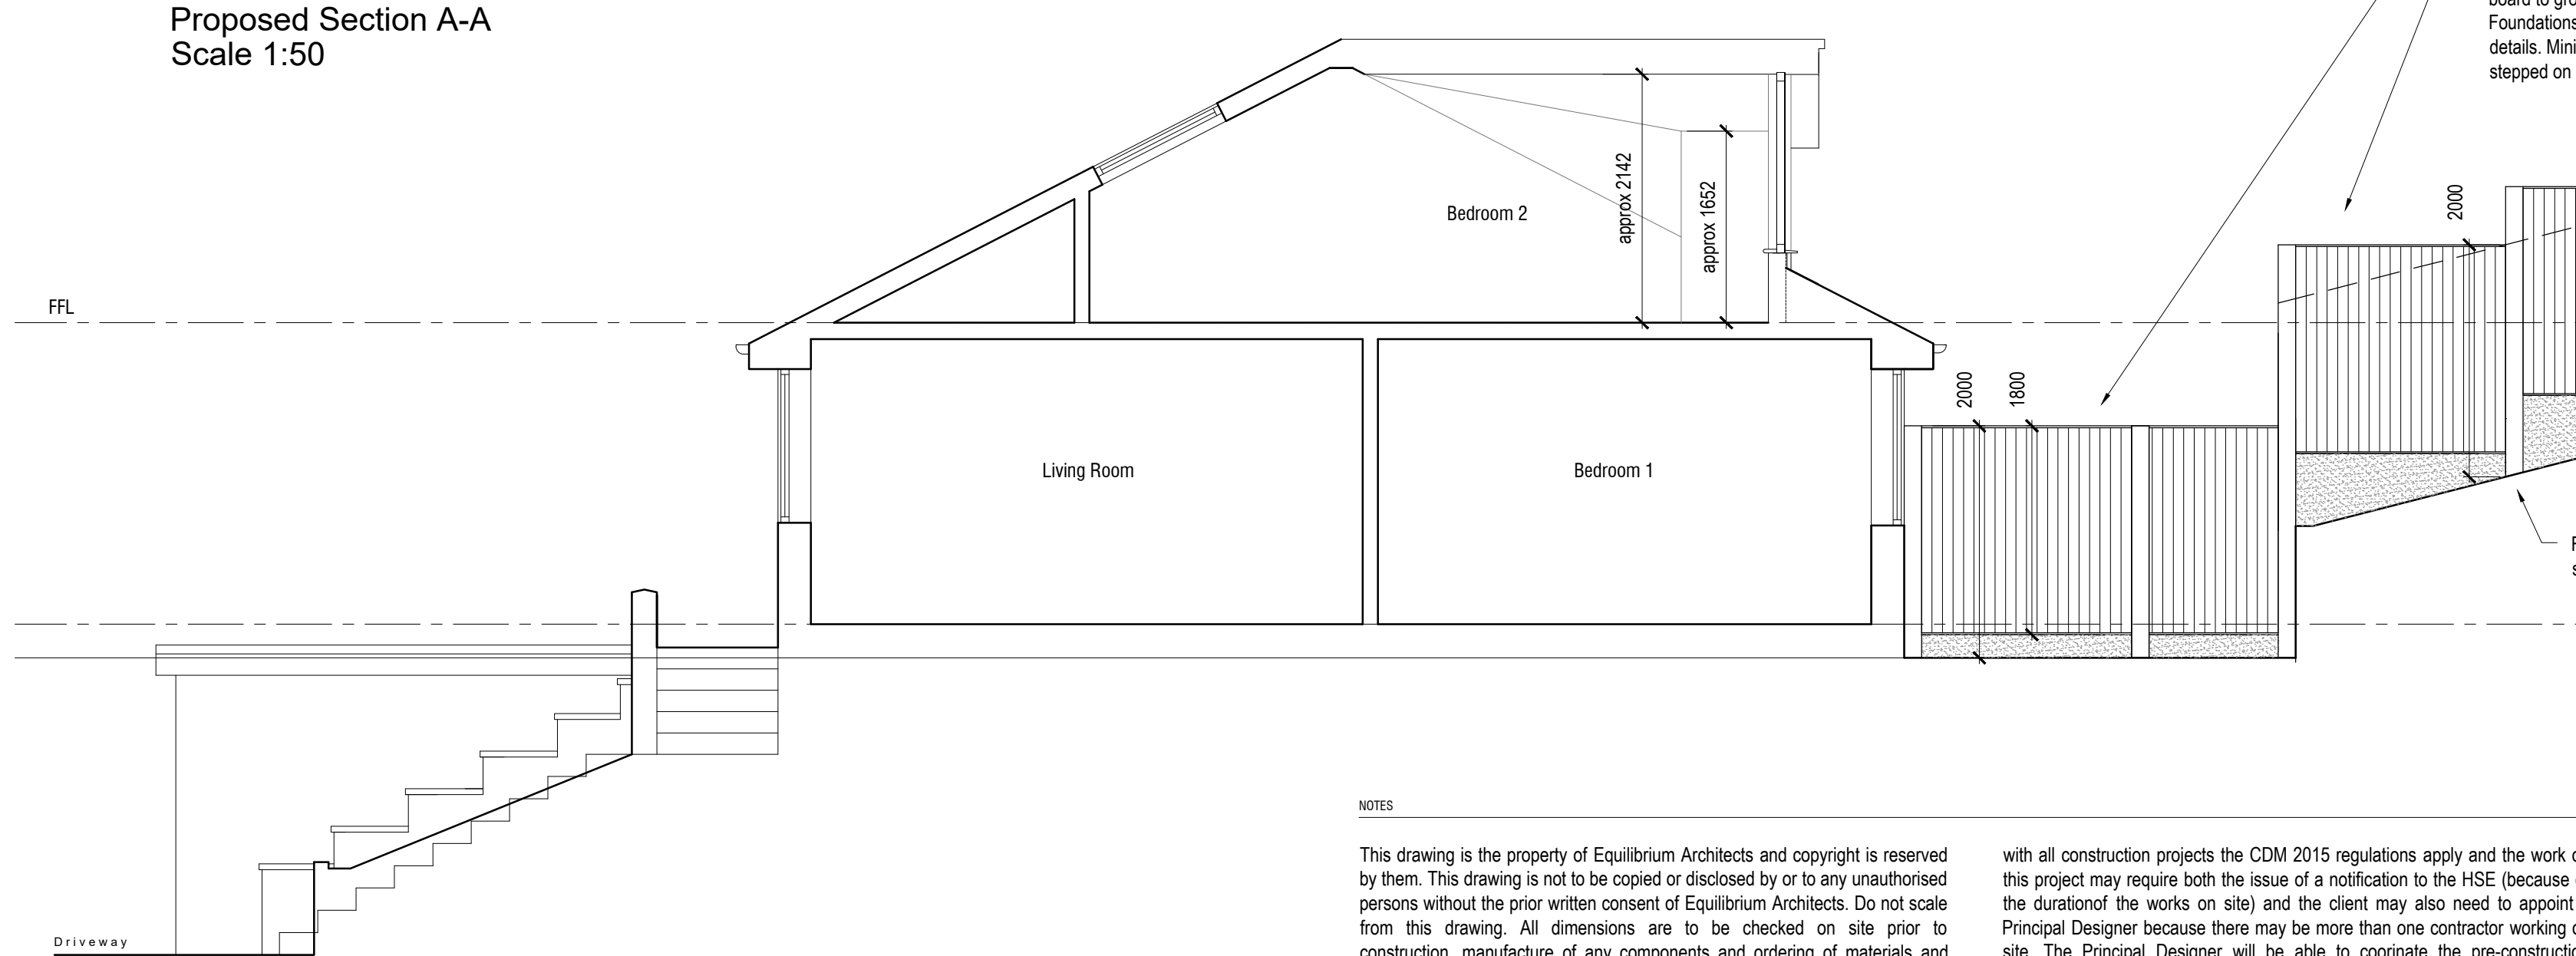


Proposed Section B-B
Scale 1:50

NOTES


This drawing is the property of Equilibrium Architects and copyright is reserved by them. This drawing is not to be copied or disclosed by or to any unauthorised persons without the prior written consent of Equilibrium Architects. Do not scale from this drawing. All dimensions are to be checked on site prior to construction, manufacture of any components and ordering of materials and equipment. Any discrepancies are to be reported to the architect for clarification. All materials and workmanship to be in accordance with the current British Standards and codes of practice. This drawing is to be read in conjunction with all relevant Architectural, Structural Engineers, Mechanical Engineers, Electrical Engineers and Specialists drawings and specifications. As with all construction projects the CDM 2015 regulations apply and the work on this project may require both the issue of a notification to the HSE (because of the duration of the works on site) and the client may also need to appoint a Principal Designer because there may be more than one contractor working on site. The Principal Designer will be able to coordinate the pre-construction information and also ensure that all duty holders under CDM comply with their relevant duties. The building owner is to serve a Party Wall Act Notice as applicable to adjoining property owners as outlined in The Party Wall Act 1996. The Building Contractor is to verify the thickness of the party walls prior to commencement of the proposed works.

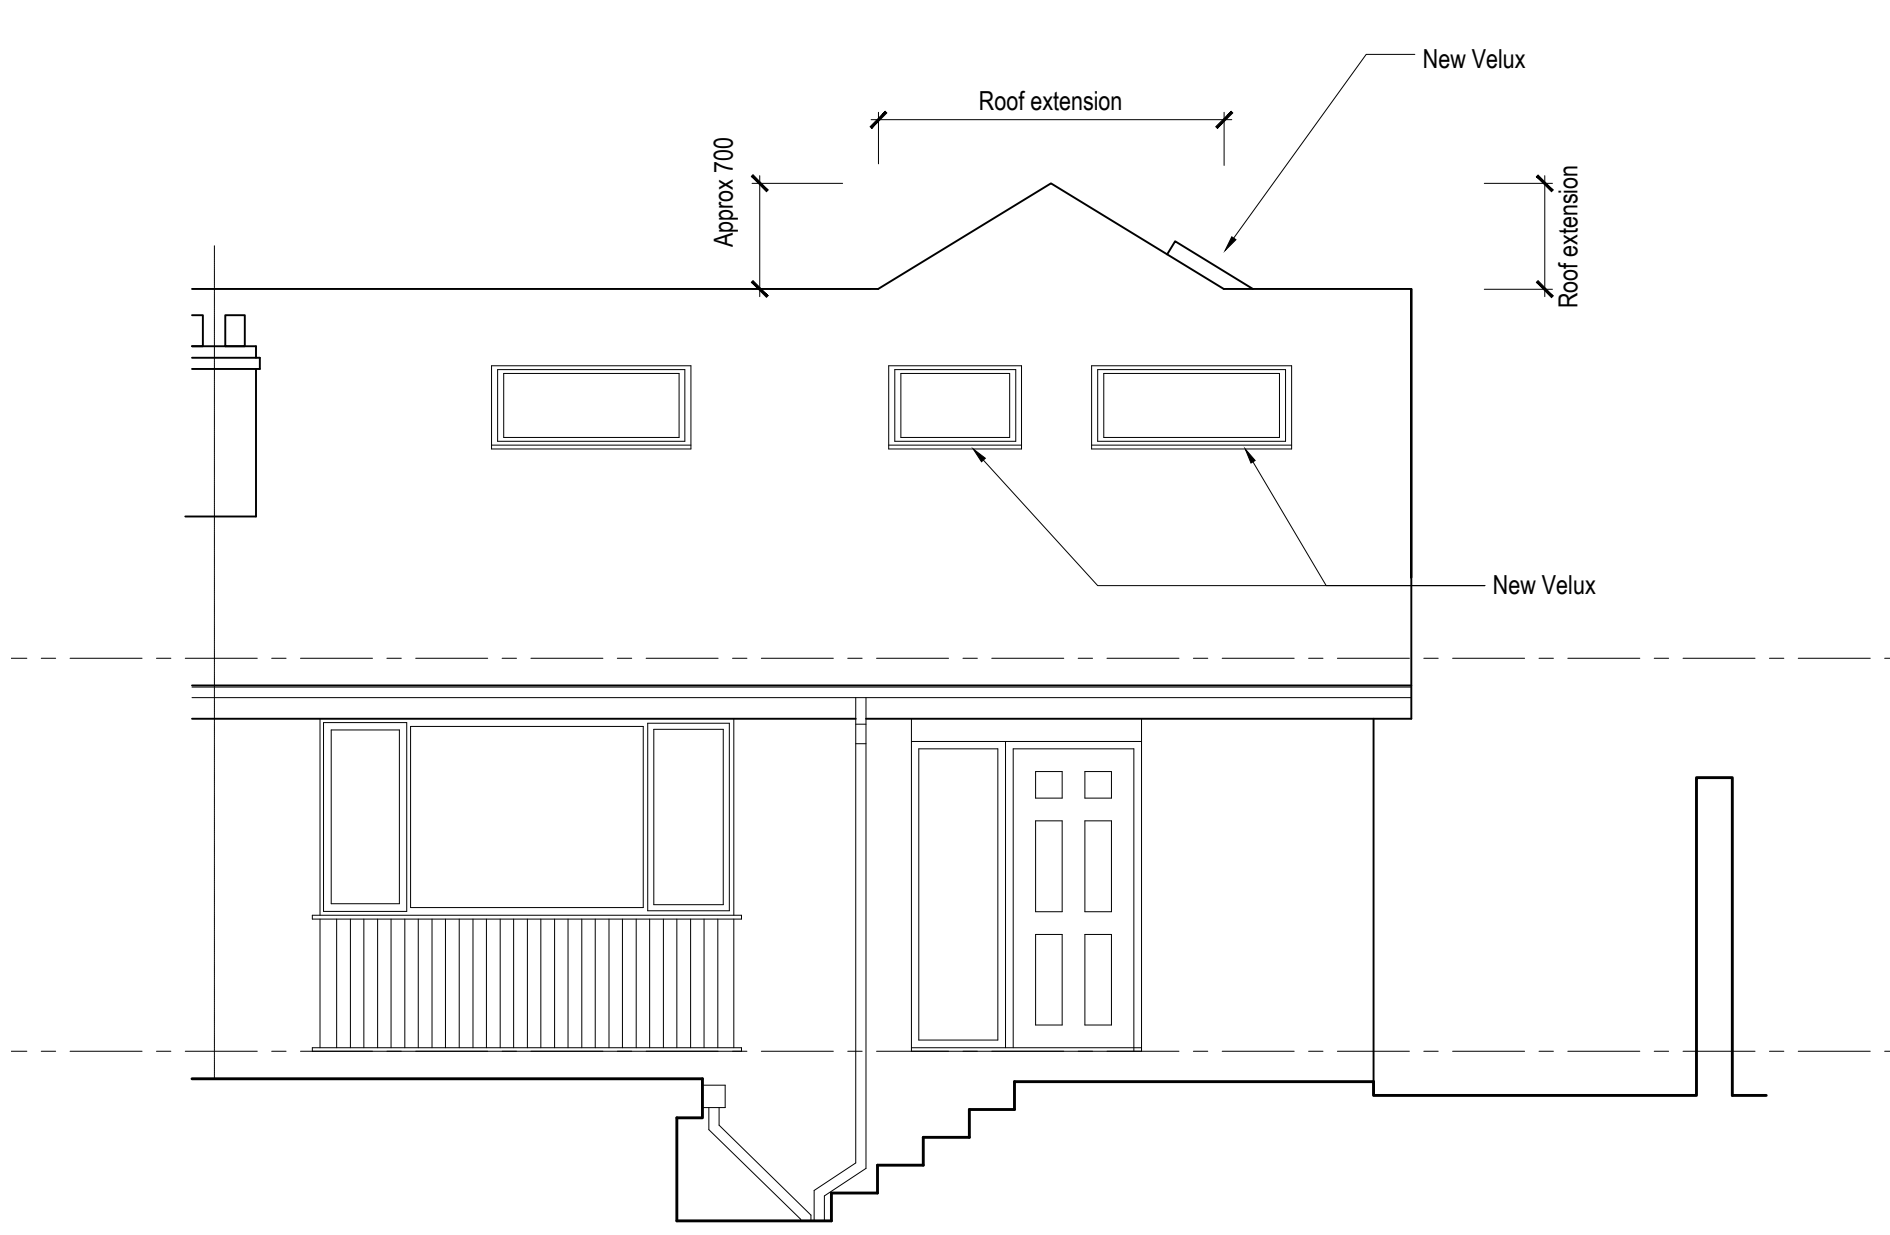


Proposed South East Elevation
Scale 1:50

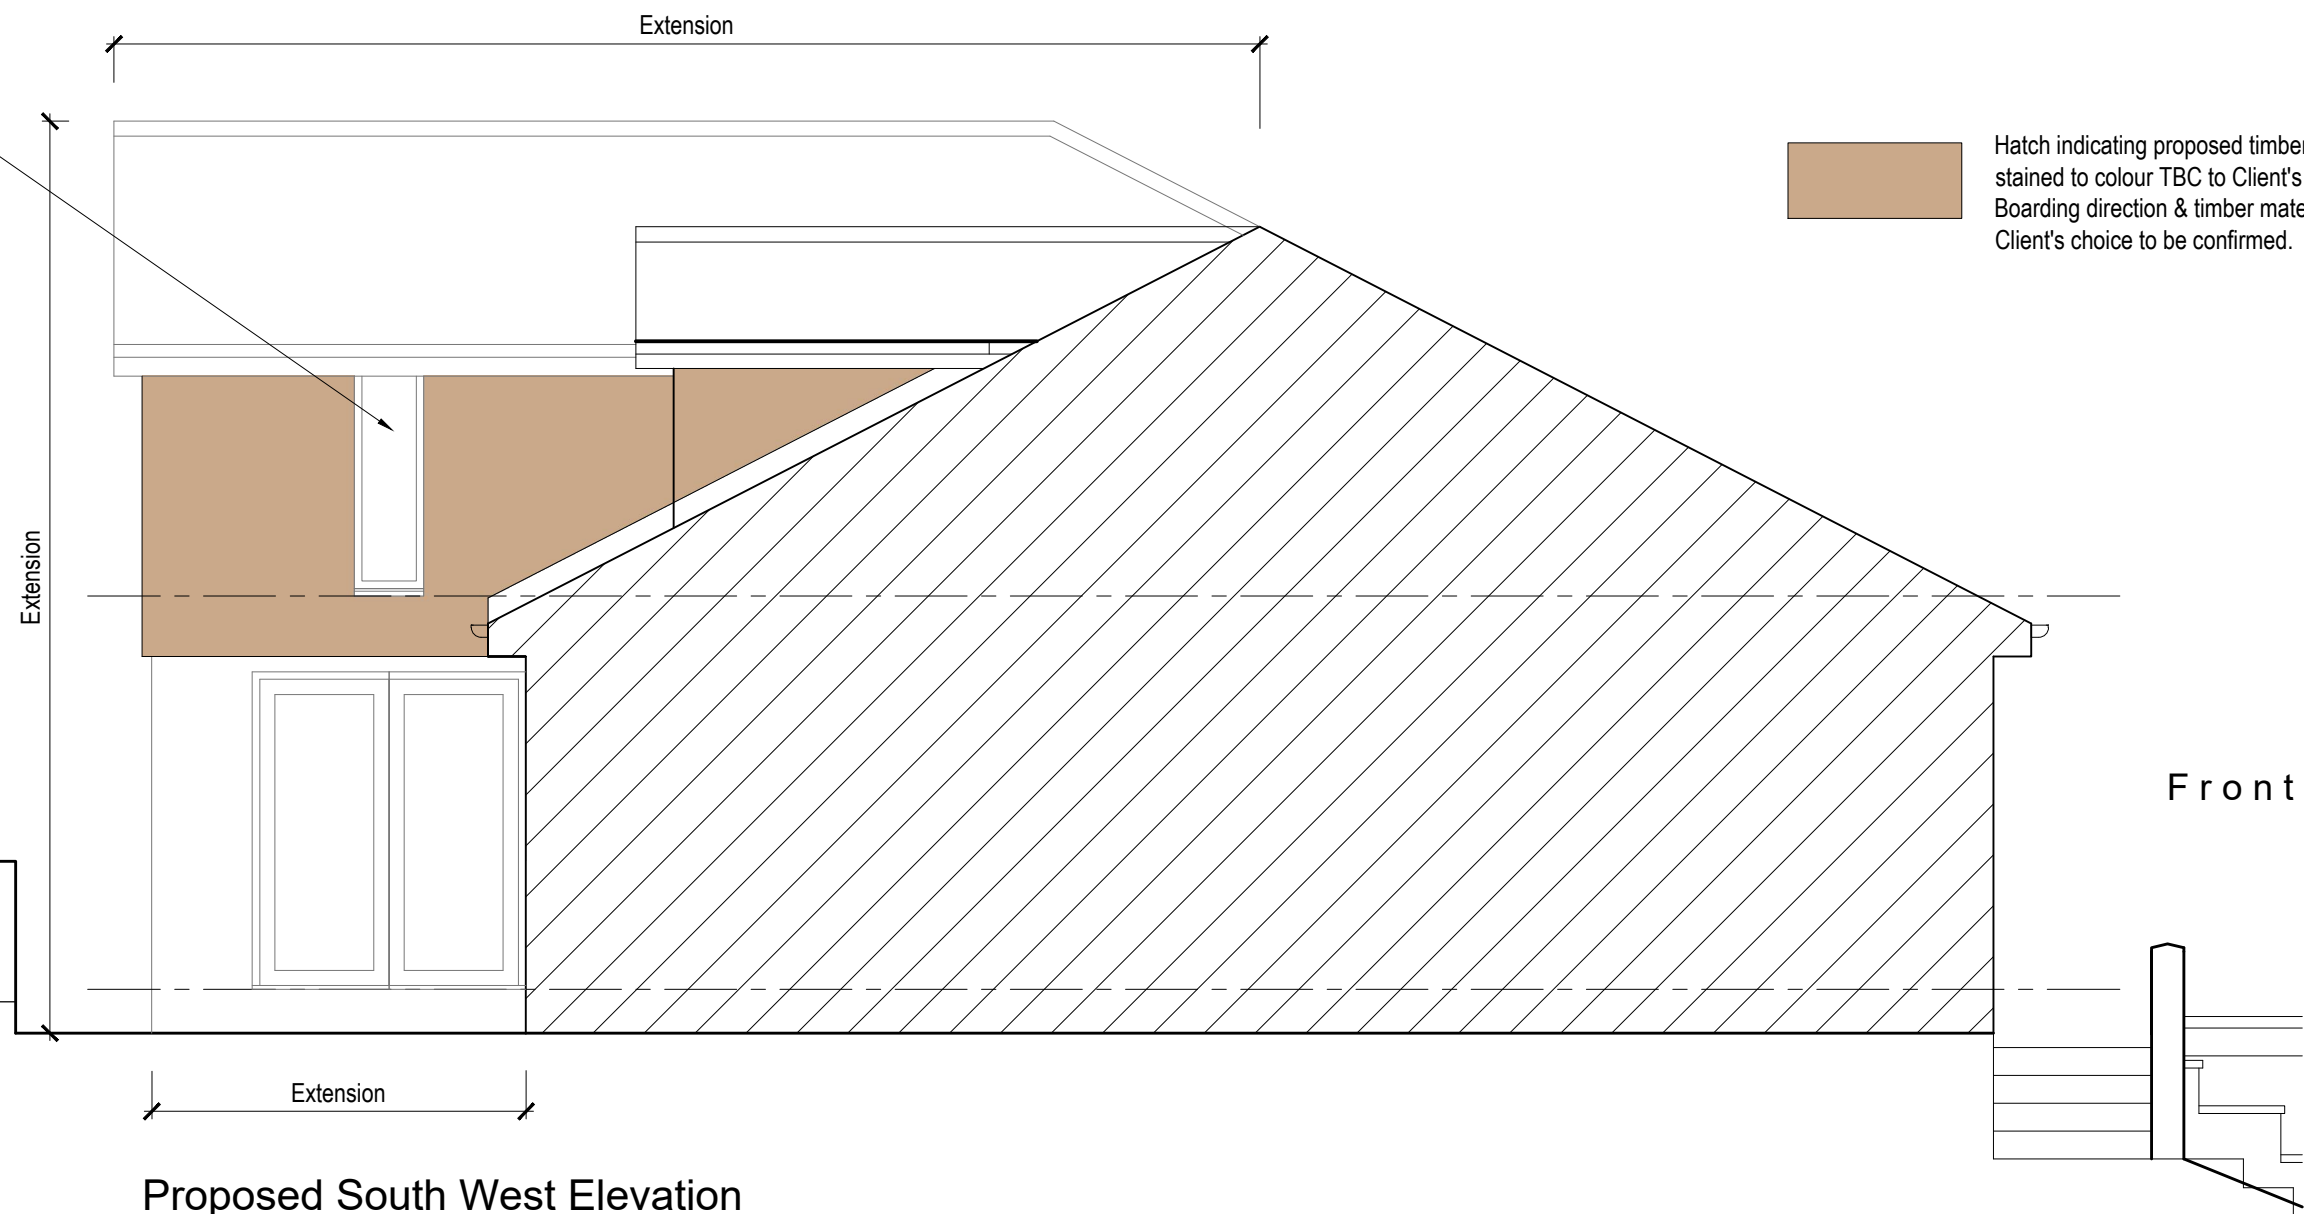

Proposed South West Elevation
Scale 1:50

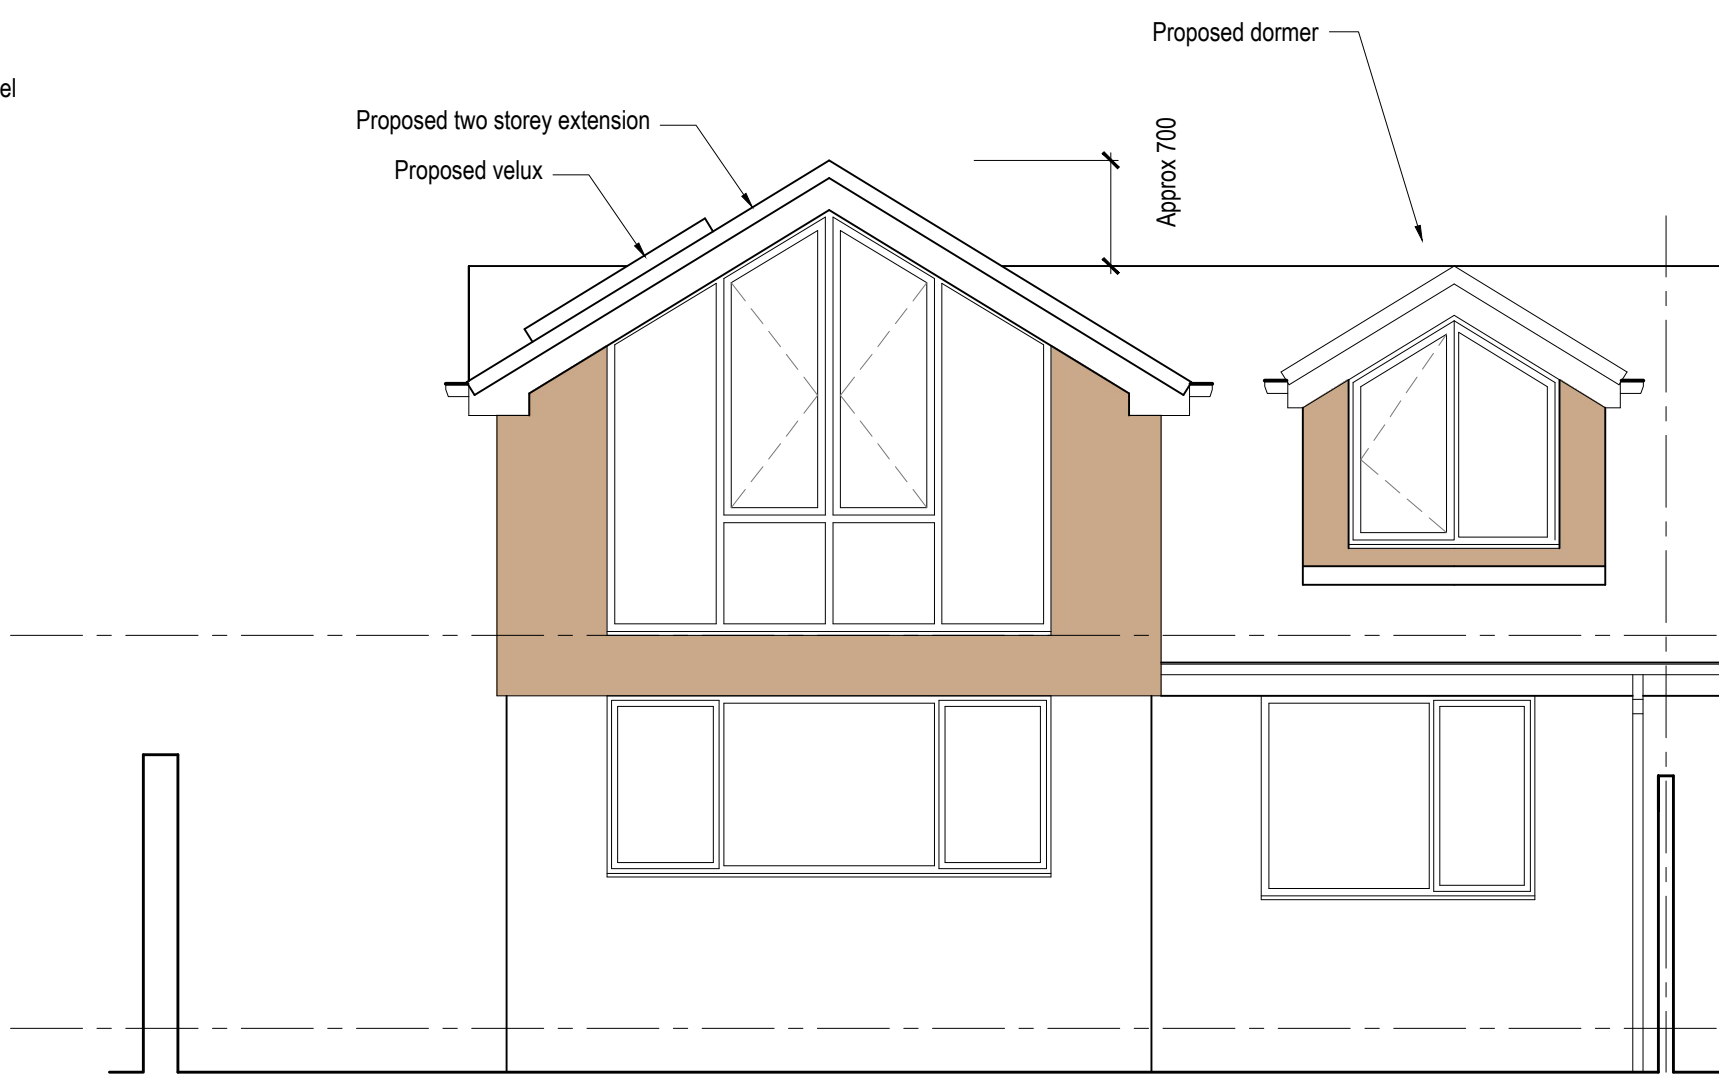

Proposed North West Elevation
Scale 1:50

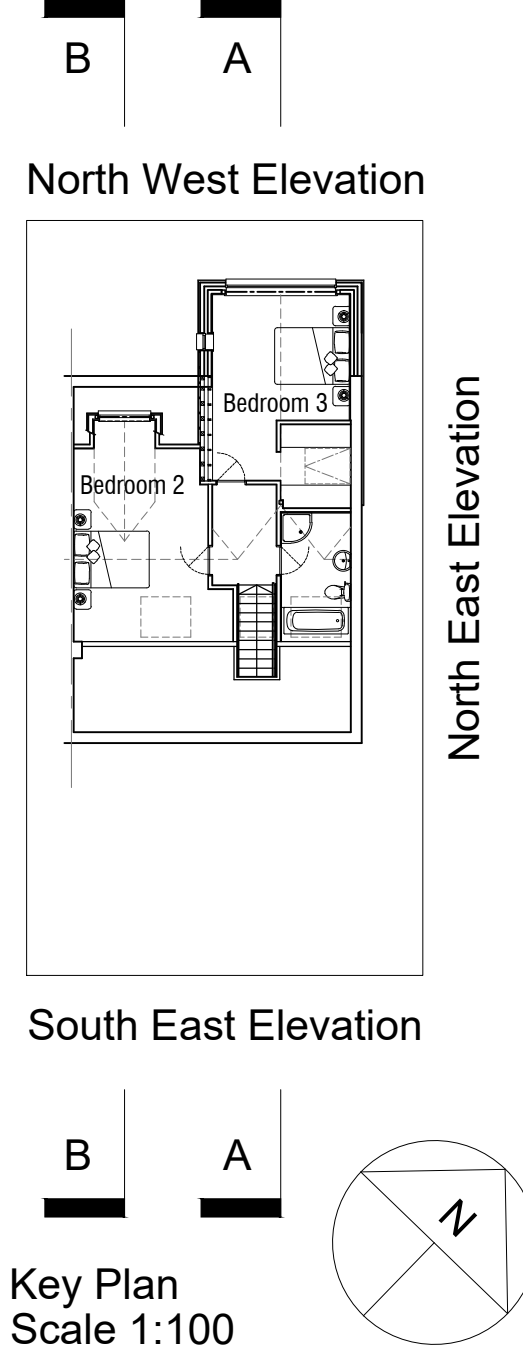

Hatch indicating proposed timber cladding stained to colour TBC to Client's choice. Boarding direction & timber material to Client's choice to be confirmed.

Drawing Status:		PLANNING	
H	Updated to Client's comments	18.11.2021	
G	Added obscure glazing to side window to Planning request	07.10.2021	
F	Added new fence between properties to Planning request	15.09.2021	
E	Updated to Client's comments	09.09.2021	
D	Updated as requested by Planning	23.08.2021	
C	Added Elevation to Planning request	14.07.2021	
B	Updated to Client's request	18.06.2021	
A	Updated to Client's request	17.06.2021	
REV	DESCRIPTION	CHECK	DATE
CLIENT			
Becky Wensley			
PROJECT			
Remodelling Works at 10 Heapworth Avenue, Ramsbottom, BL0 9EH			
DRAWING			
Proposed Elevations & Sections			
SCALE	DATE	DRAWN	CHECKED
1:50 @A1	May 2021	PB	
DRAWING NO.	CAD REFERENCE NO.	REVISION	
R-0654-10		H	
			
435-437 Walmsley Road Bury Lancashire BL9 9EU T: 0161 797 2077 F: 0161 797 2088 info@equilibriumarchitects.co.uk www.equilibriumarchitects.co.uk			