



© This Drawing and Design is the copyright of M1NT studio and should not be reproduced without written consent.

Contractors are to check all levels and dimensions on site prior to site works commencing & report discrepancies to the Designers.

All works are to be undertaken in accordance with Building Regulations and the latest British Standards

DO NOT SCALE THIS DRAWING

CDM 2015

Client notified of duties: At Design Workshop

Principal Designer: Client


Unless noted below, all known hazards have been highlighted on this drawing

Furniture layout shown indicatively, client to specify and source products.

Demolition lines - - - - -

New construction —————

Possible steel (specialist to advise) - . - . - .

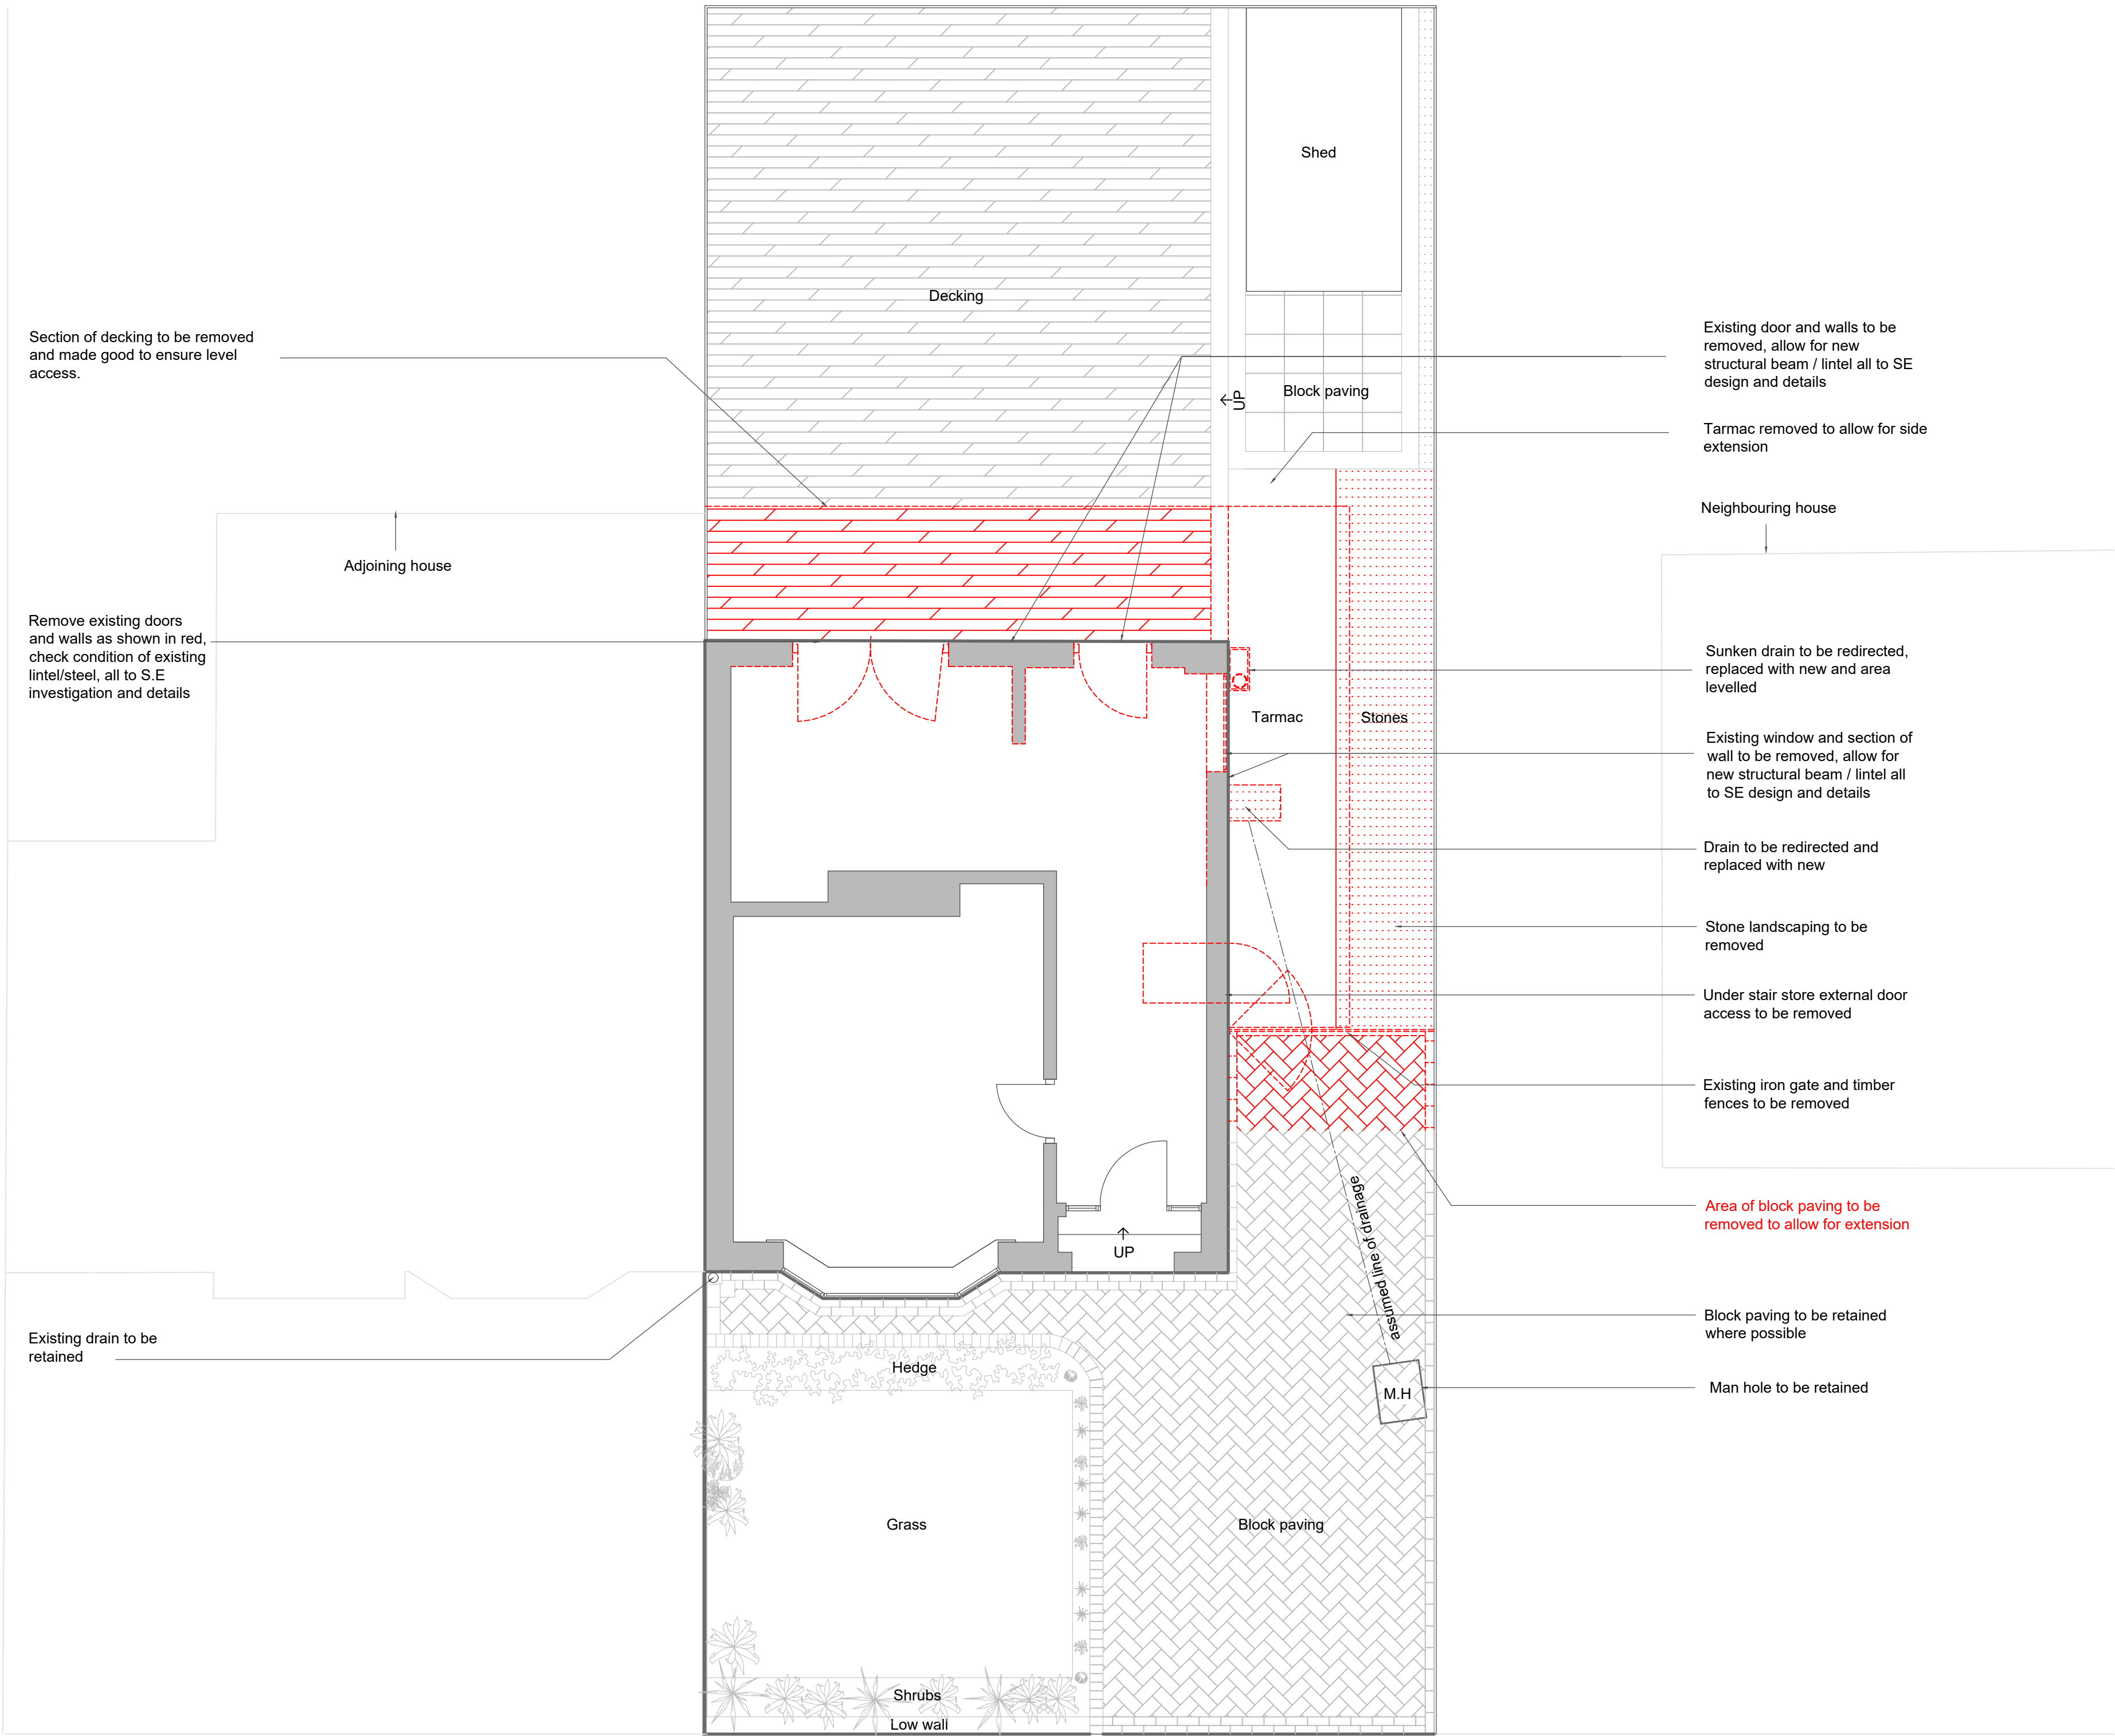

EXISTING SITE PLAN
Scale 1:50

Rev: P2	Date: 09.07.21	Drawn: HE	Checked: LG
STAGE 2 UPDATES			
- Based on client mark up sent 05.07.21 - Size of extension increased, block paving removed to suit			
Issue:	For Information	Stage:	S2
Client:	P. Shyvers		
Project:	3 Freshfield Avenue, Prestwich Manchester, M25 2GU		
Title:	Existing Site plan		
Date:	24.06.2021	Drawn:	HE
Scale:	1:50 @ A1	Checked:	LG
Dwg N°:	Rev		
202018_M1NT_XX_ZZ_A_DR_0003 P2			
M1NT STUDIO. www.m1ntstudio.com hello@m1ntstudio.com			