



Castle Leisure Centre - Replacement Of Existing Chimney Flues

NO DIMENSIONS TO BE SCALED FROM THIS DRAWING

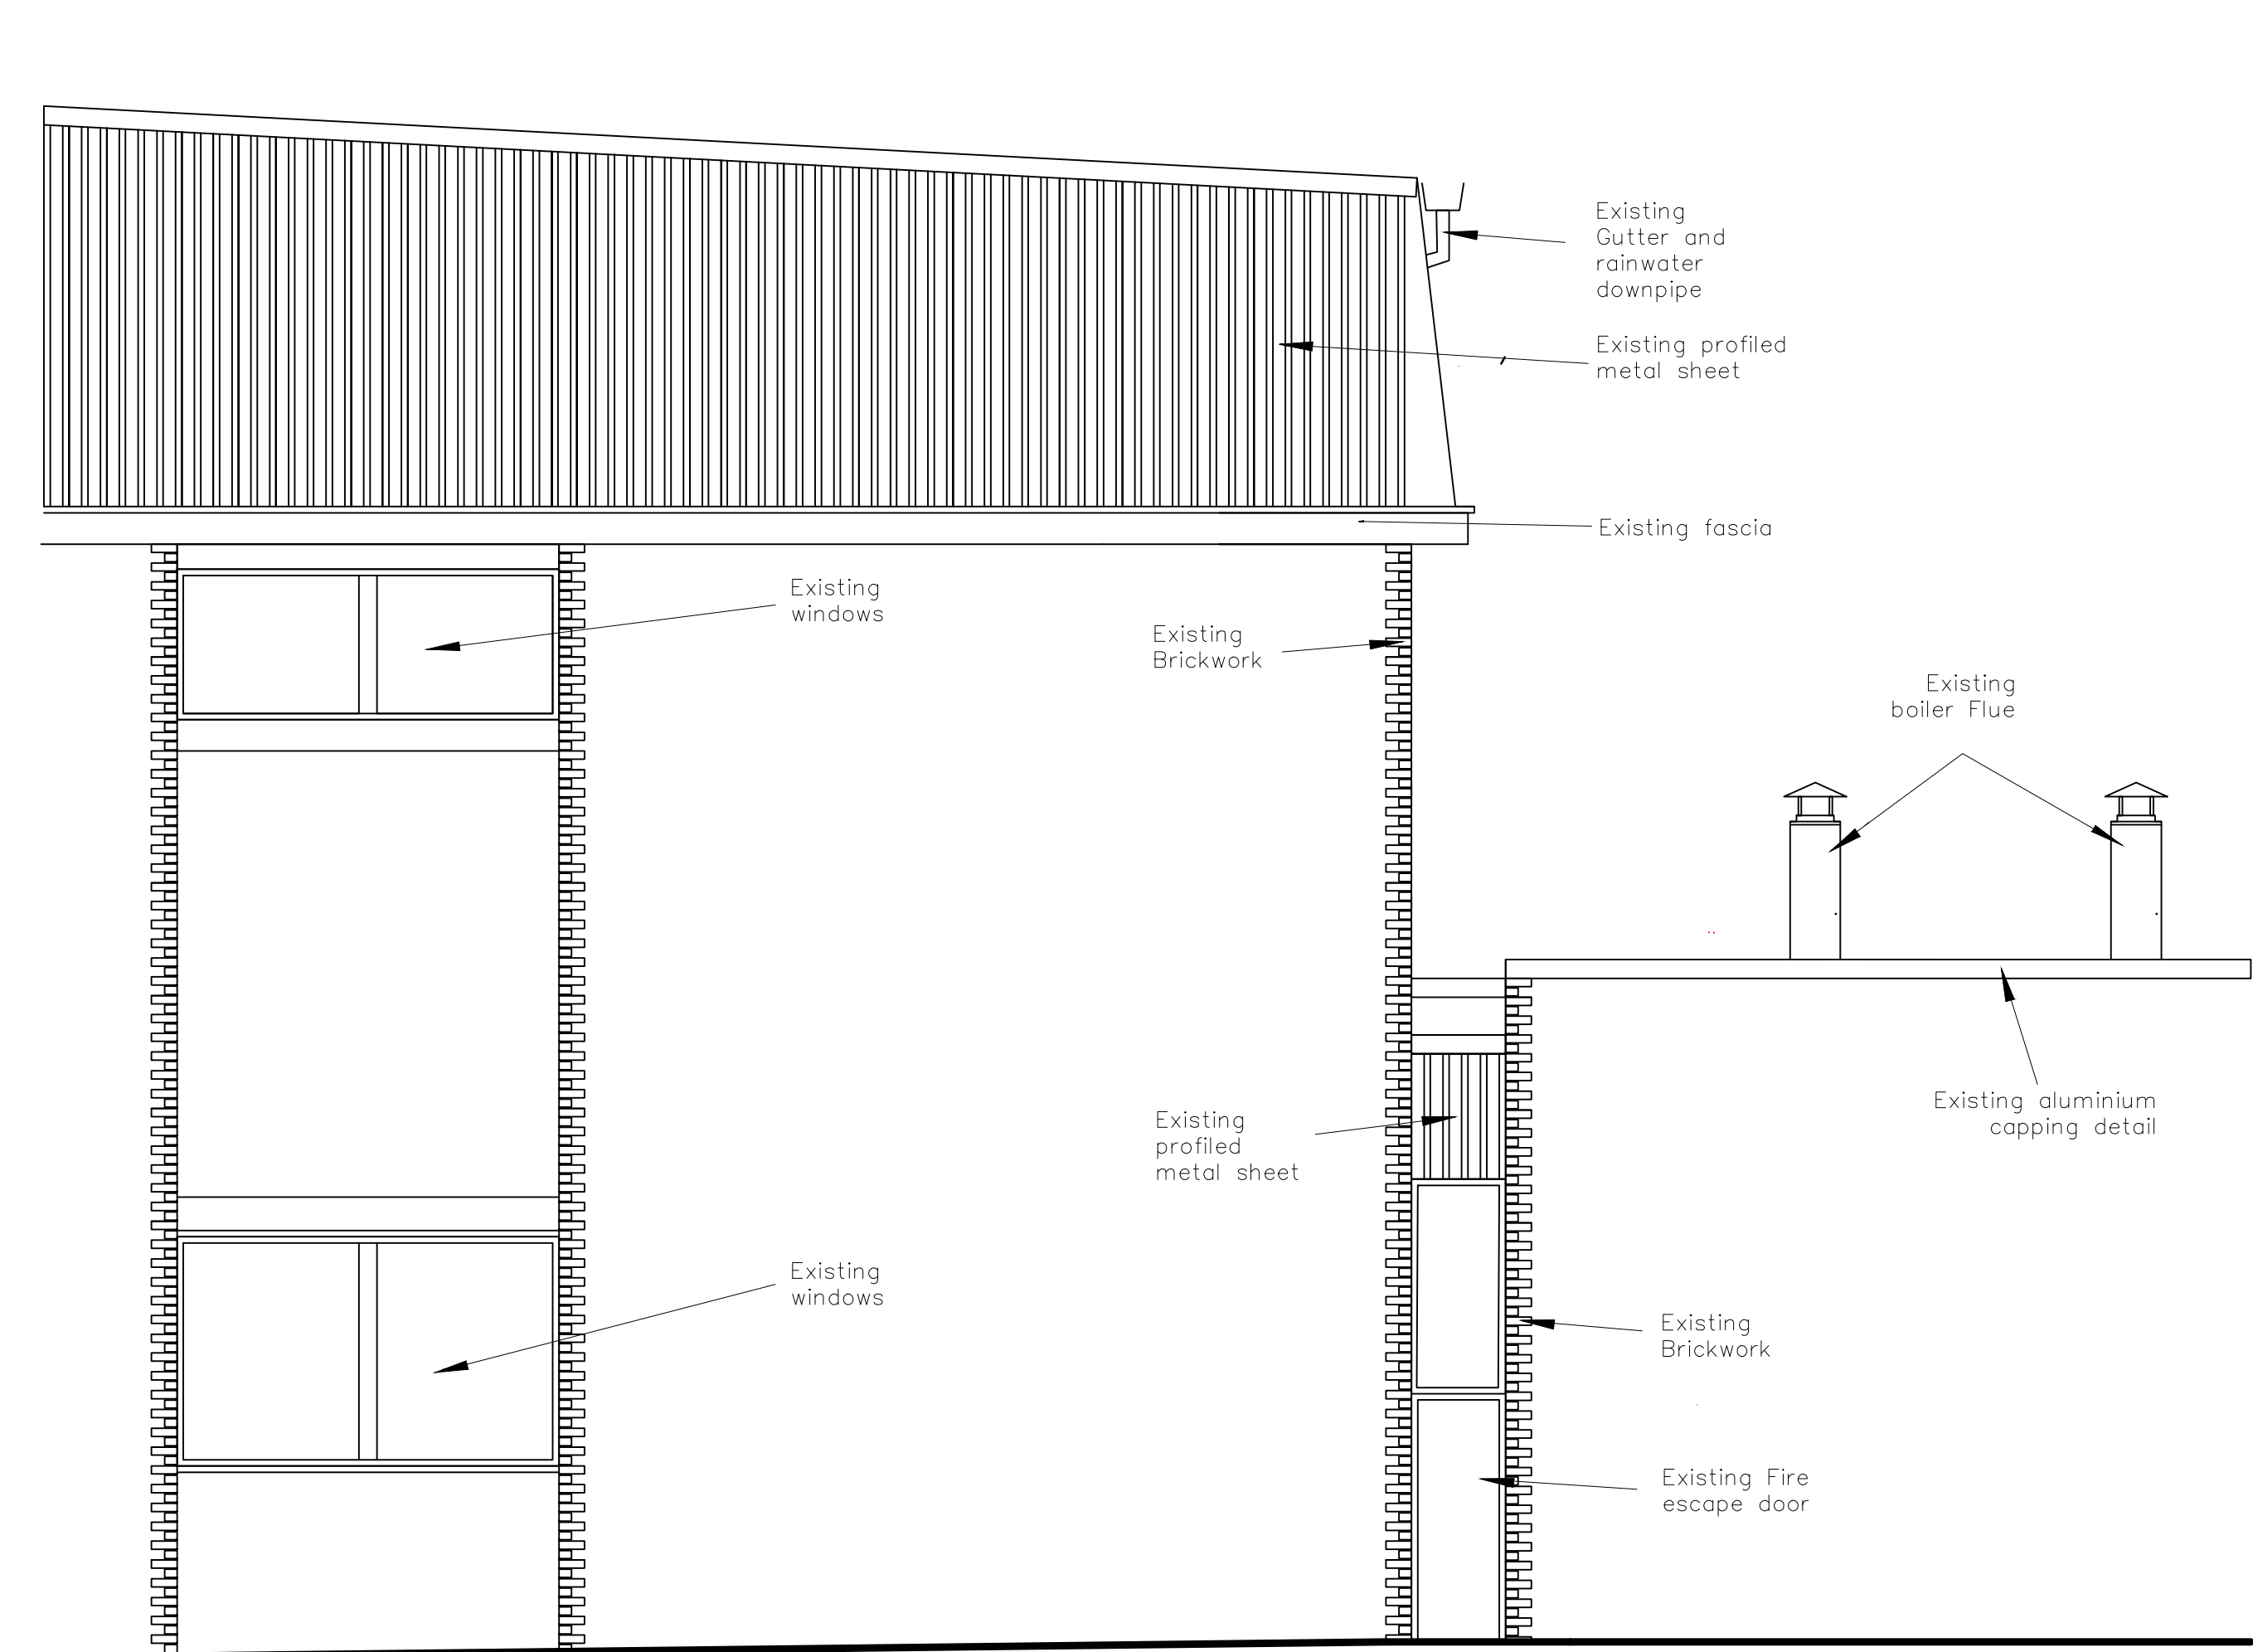


Existing Elevation

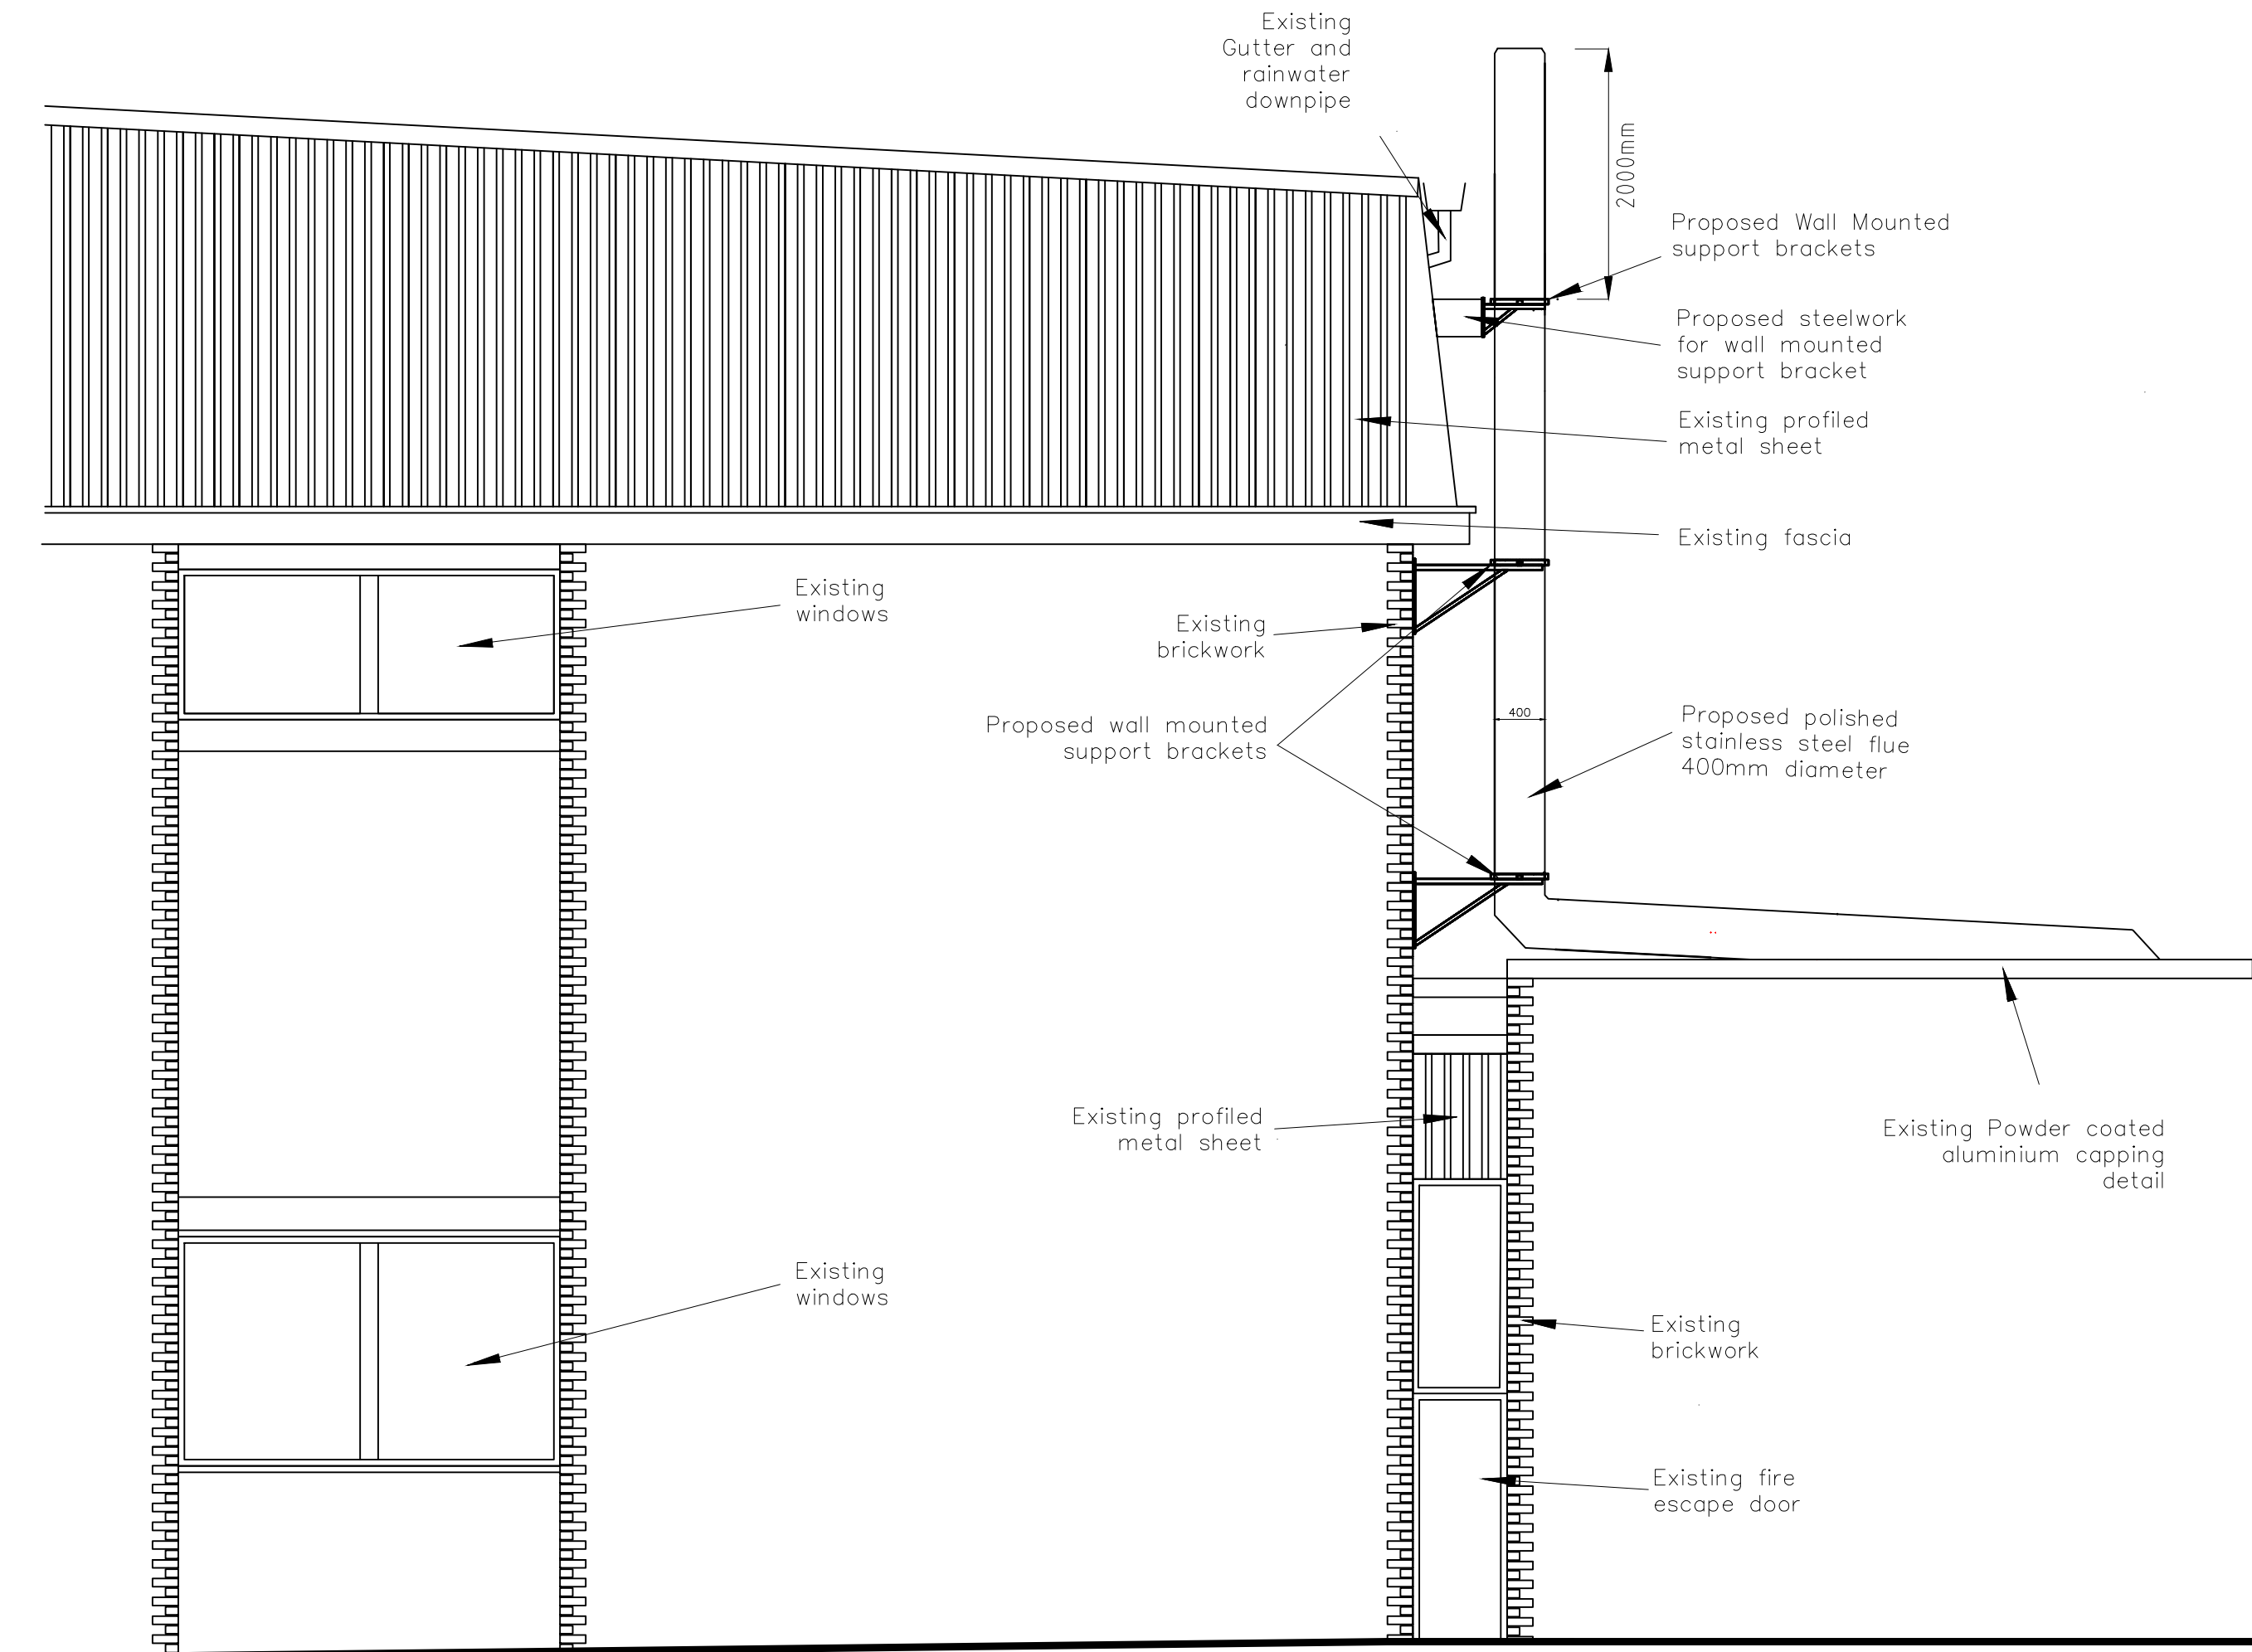

Proposed Elevation



Photograph of Existing East Facing Elevation

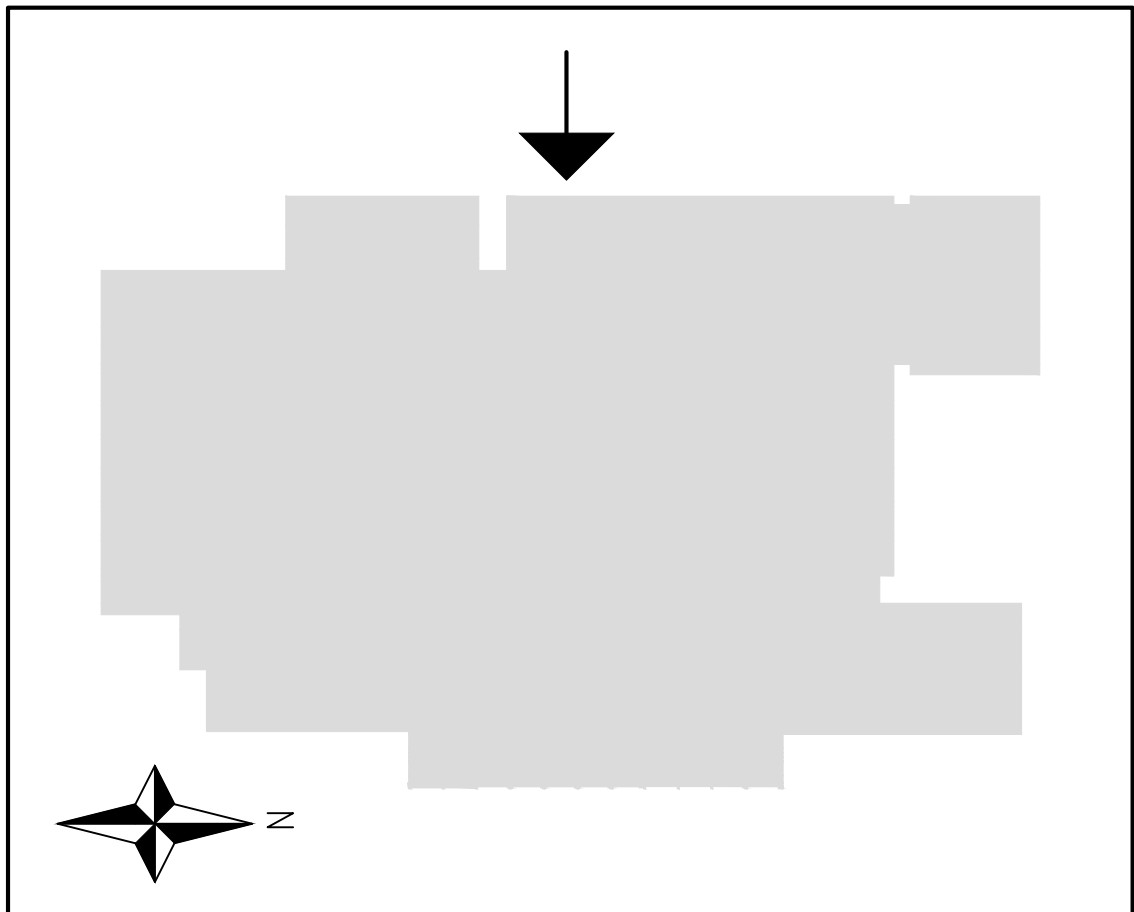

Elevation Key Plan

Revision		Date		Drn	Chk
Client					
BURY MBC					
Project					
Castle Leisure Centre, Bolton Street, Bury, BL9 0EZ					
Drawing Title					
INSTALLATION / REPLACEMENT OF BOILER FLUE EAST ELEVATION					
Suitability Status					
S2 - Suitable for Information					
Job No.	Scale	Size		Rev	
220972	1:50	A1			
Drawing Number					
220972-PEV-XX-ZZ-DR-B-0002					
Project Code - Originator - Zone - Level - Type - Role - Number					

PICK
EVERARD

T 0345 045 0050 www.pickeverard.co.uk
This drawing is issued for the sole and exclusive use of the intended recipient and is subject to copyright in favour of Pick Everard. Pick Everard does not accept any responsibility or liability whatsoever for its use by a person other than the intended recipient.

Existing and Proposed East Facing Elevation