

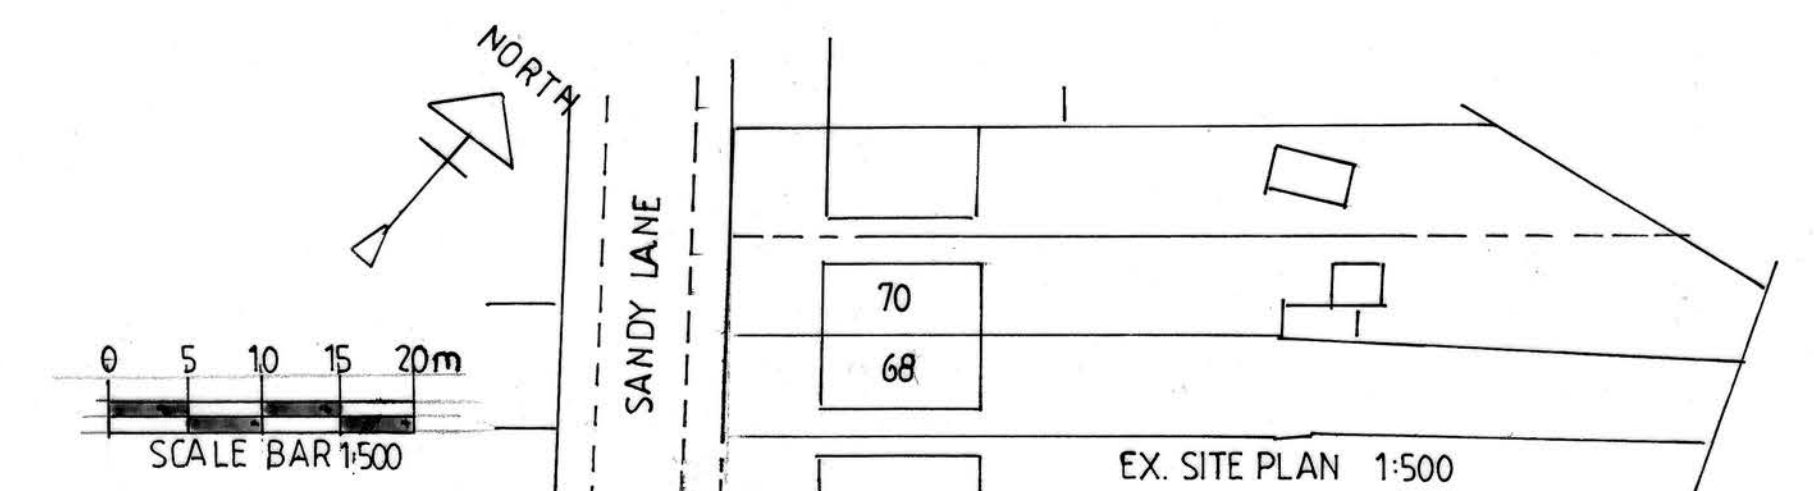
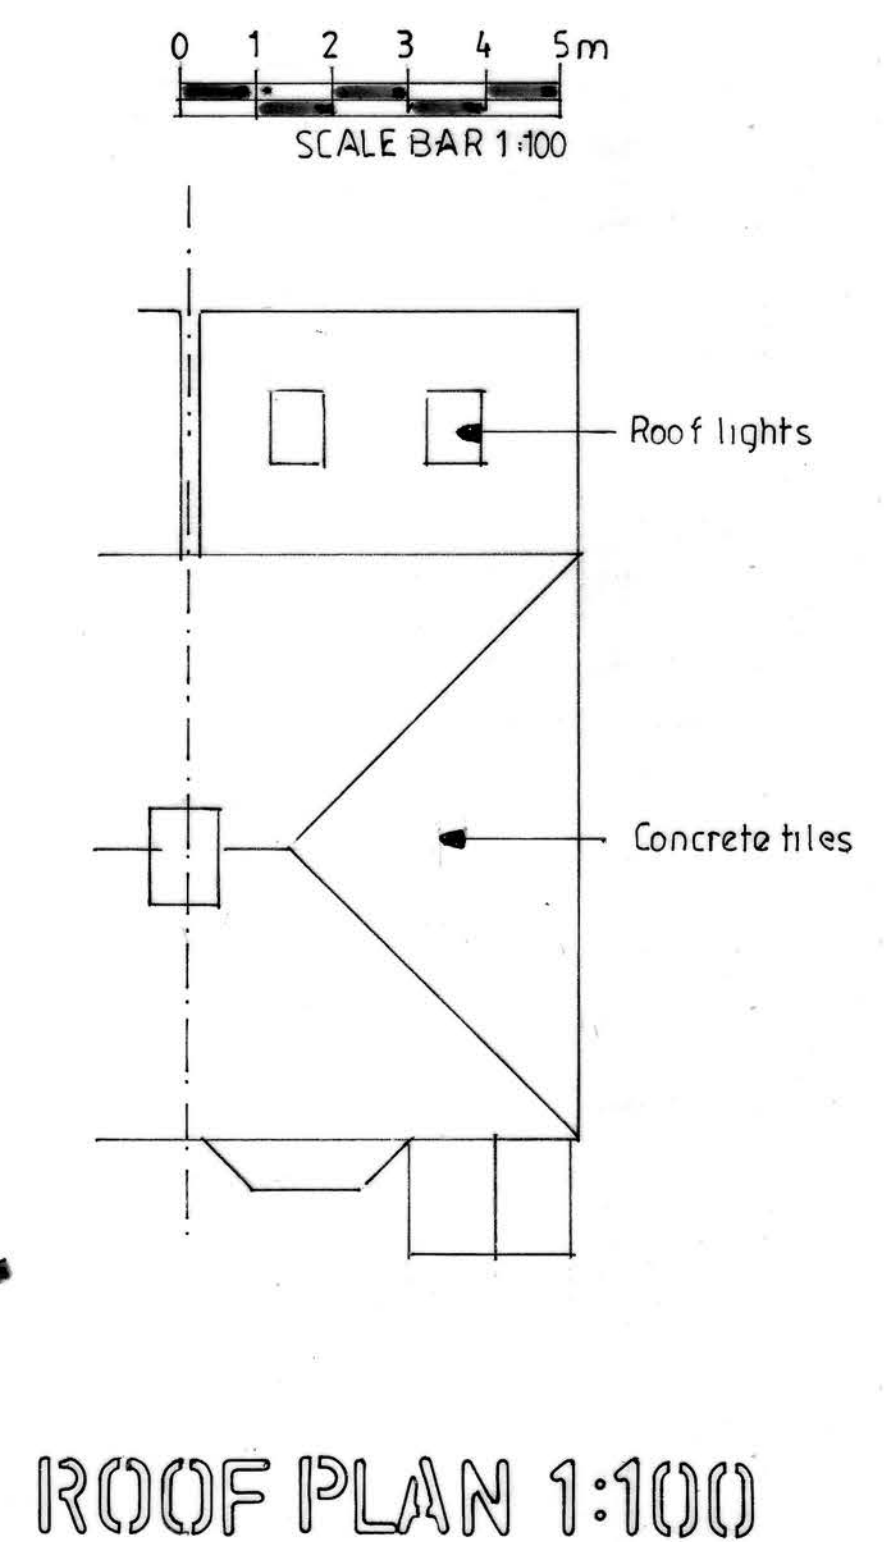
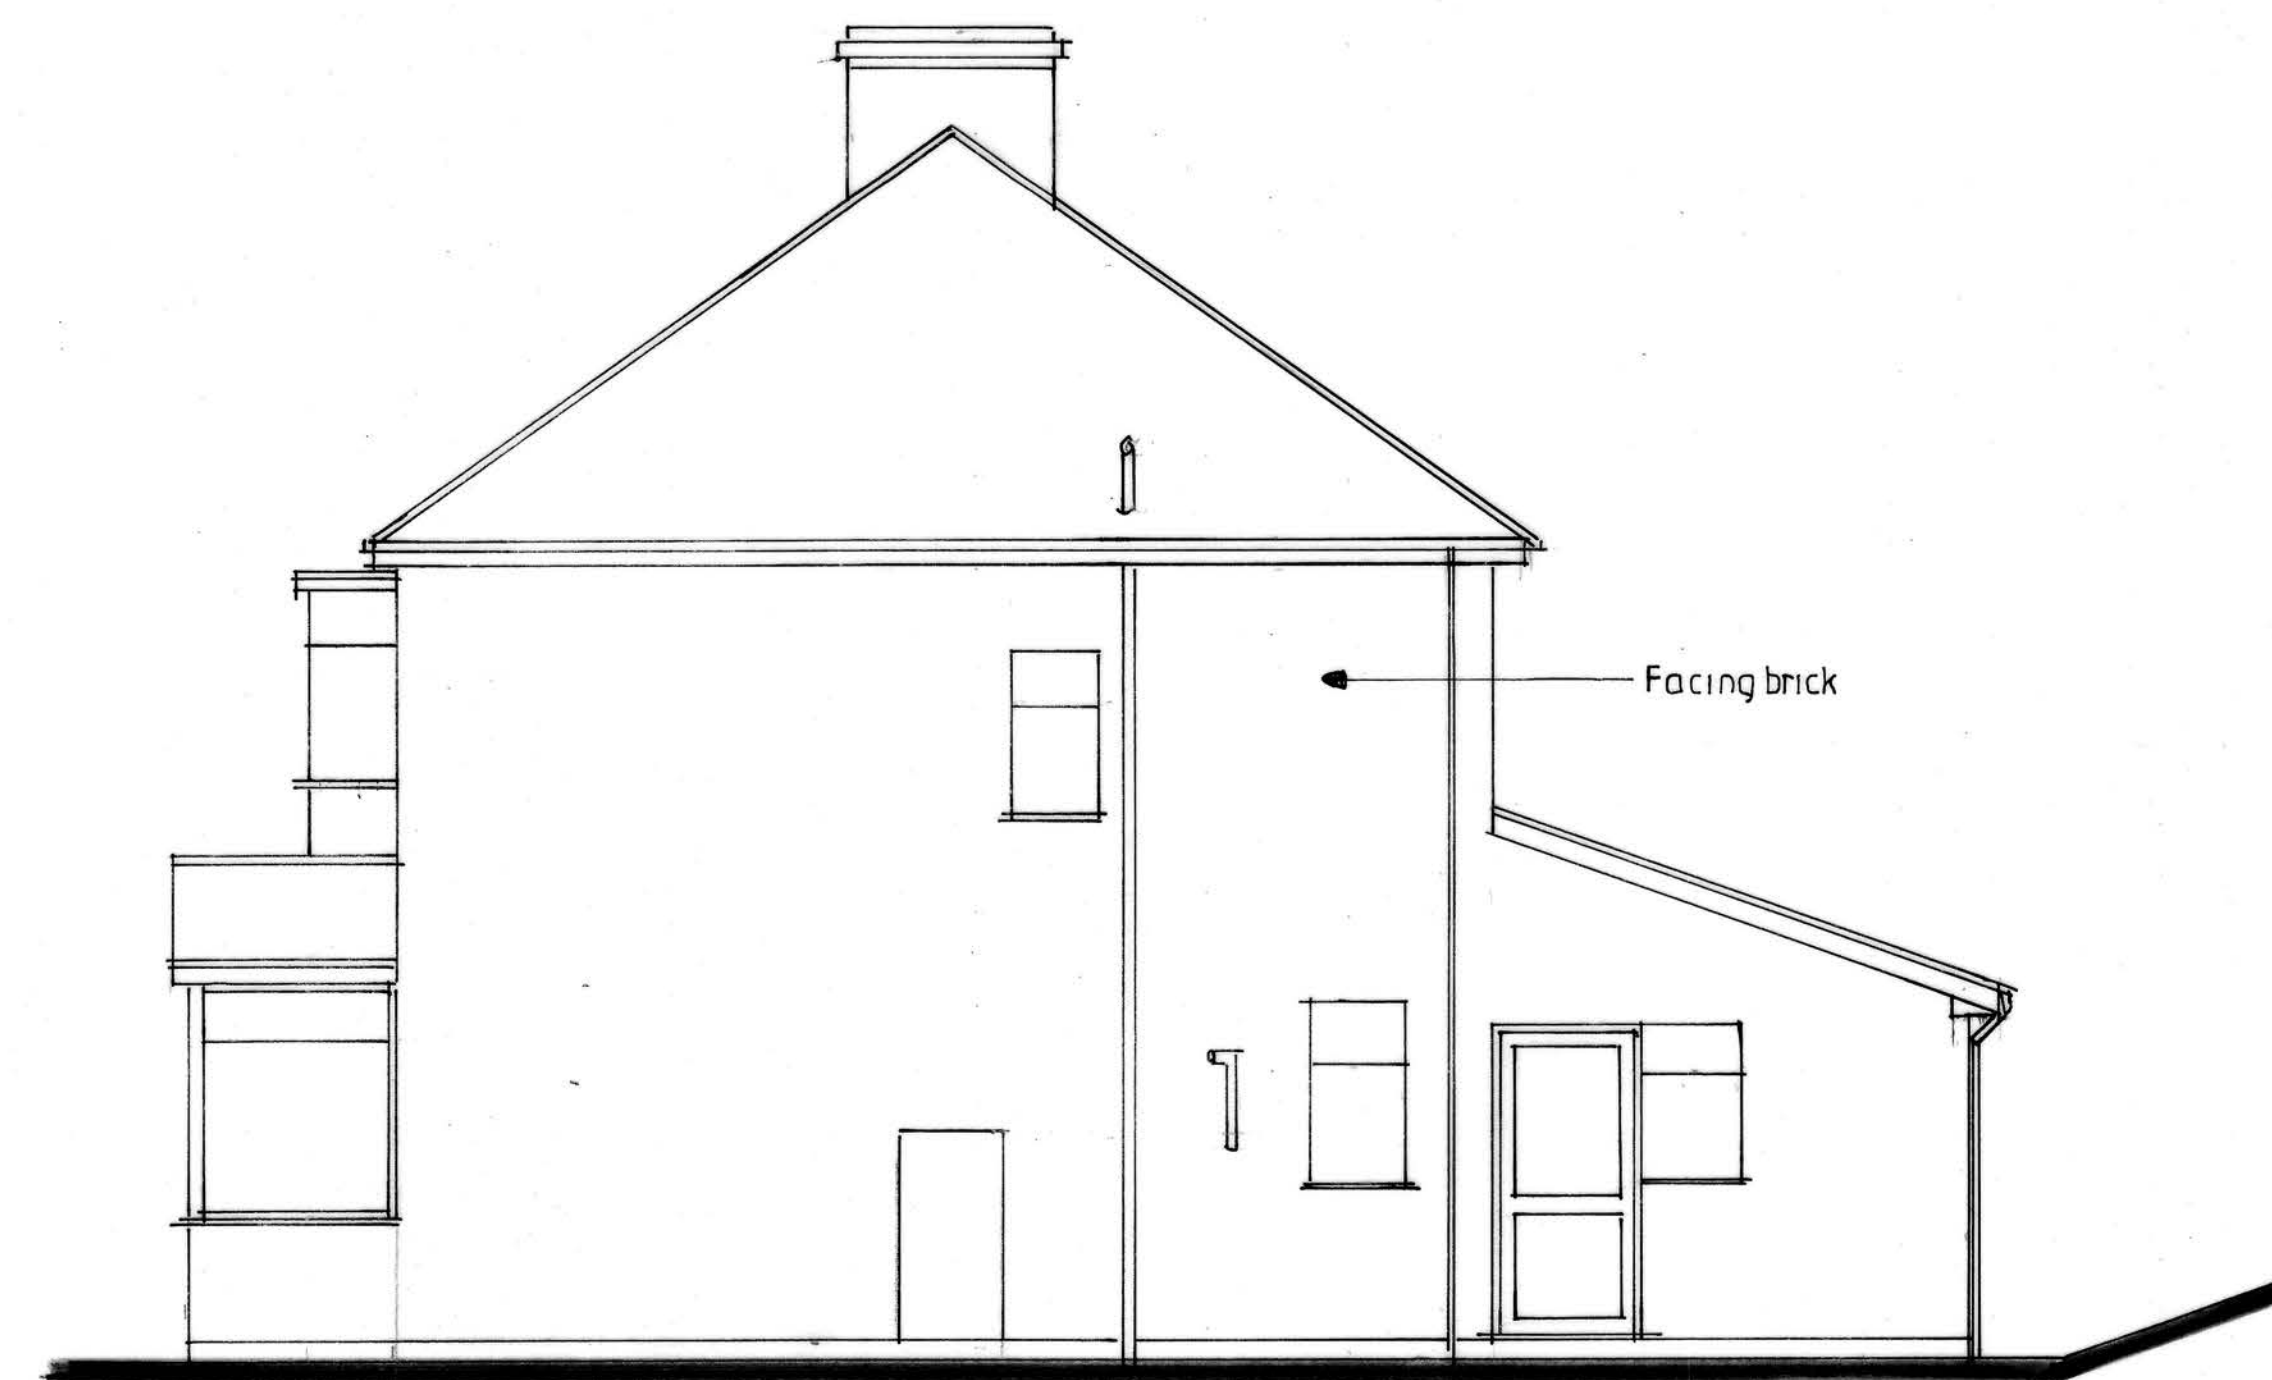
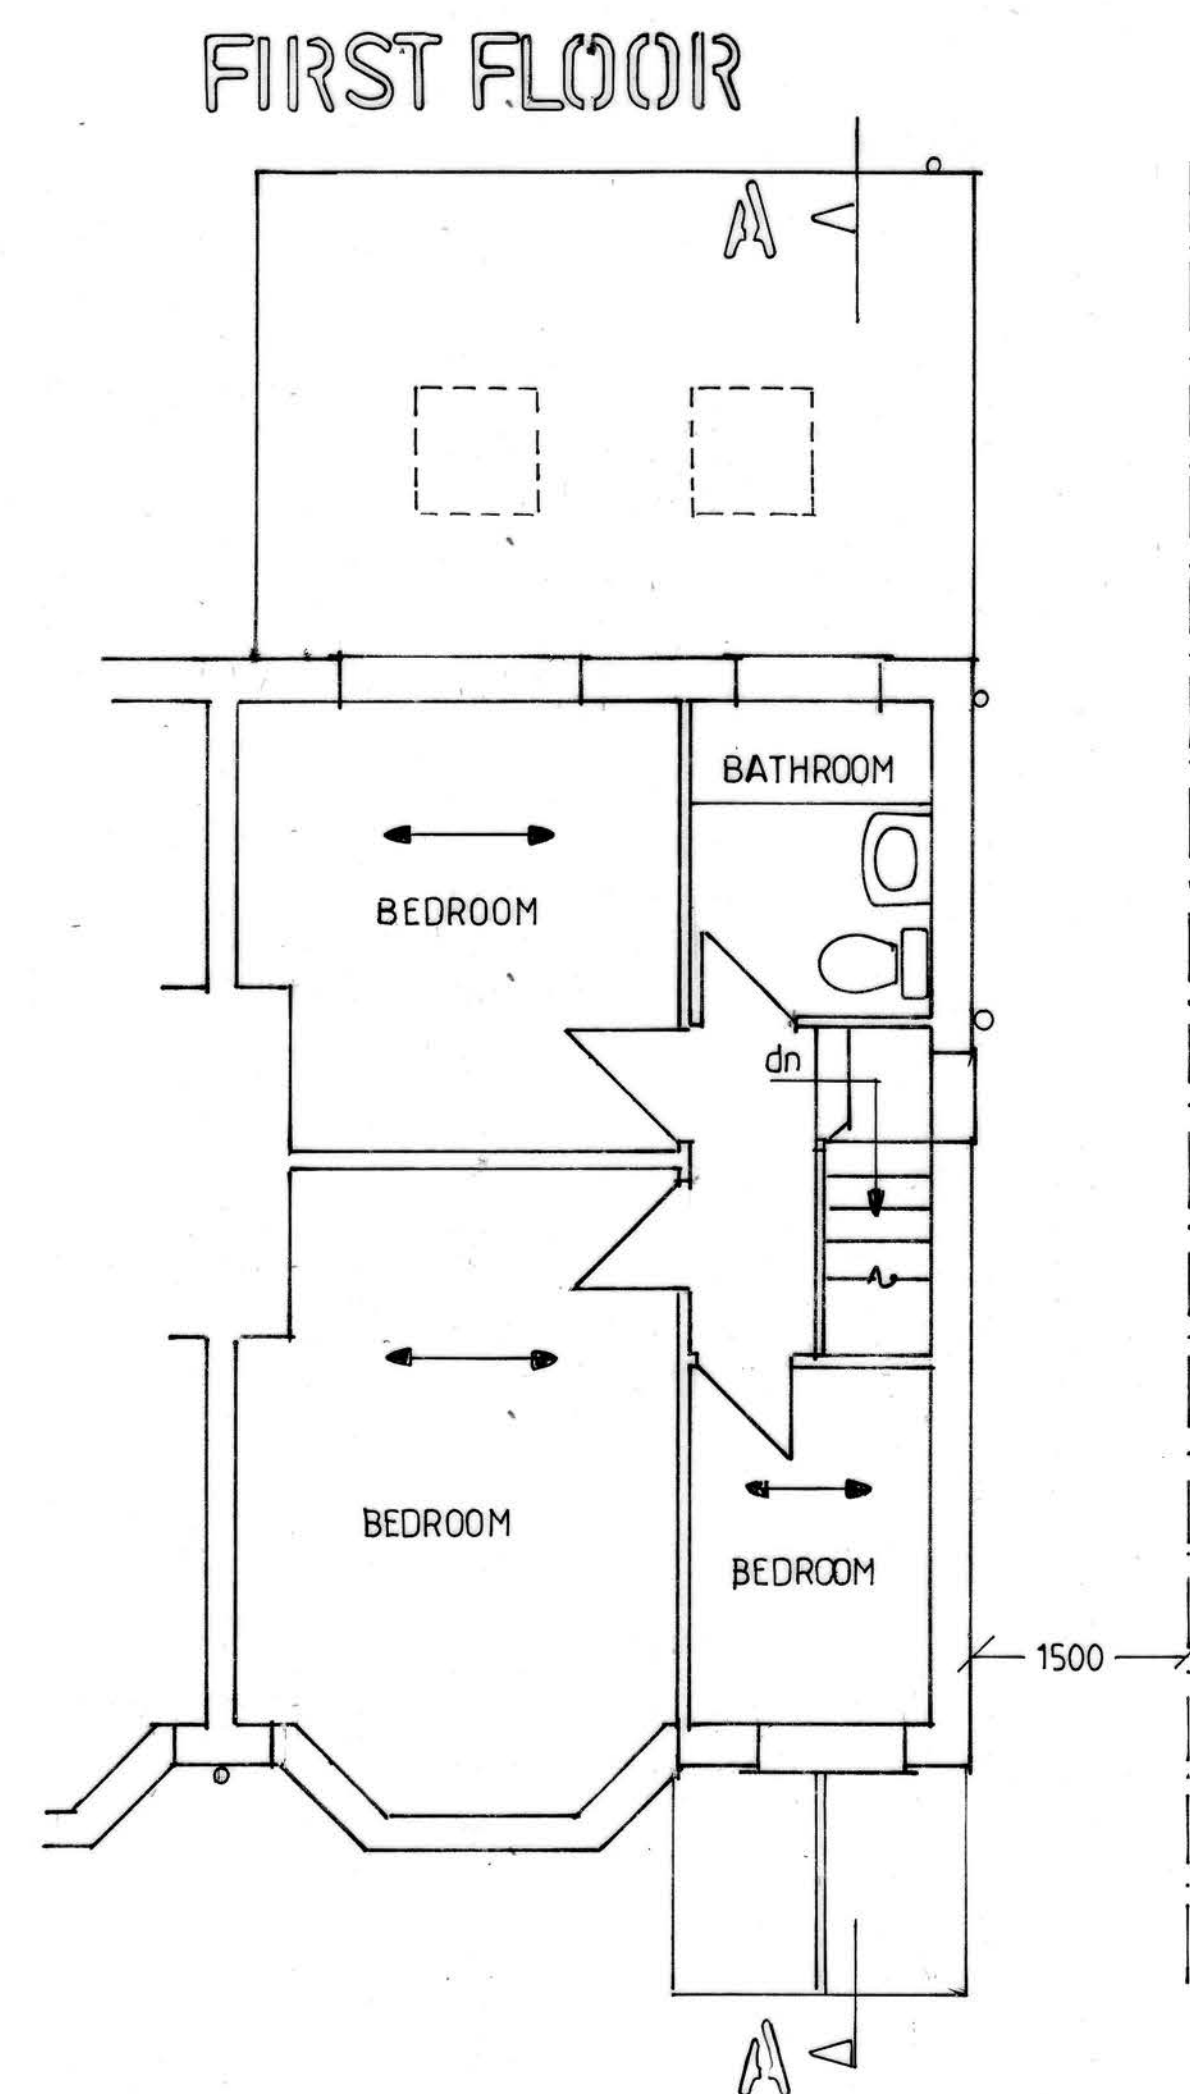
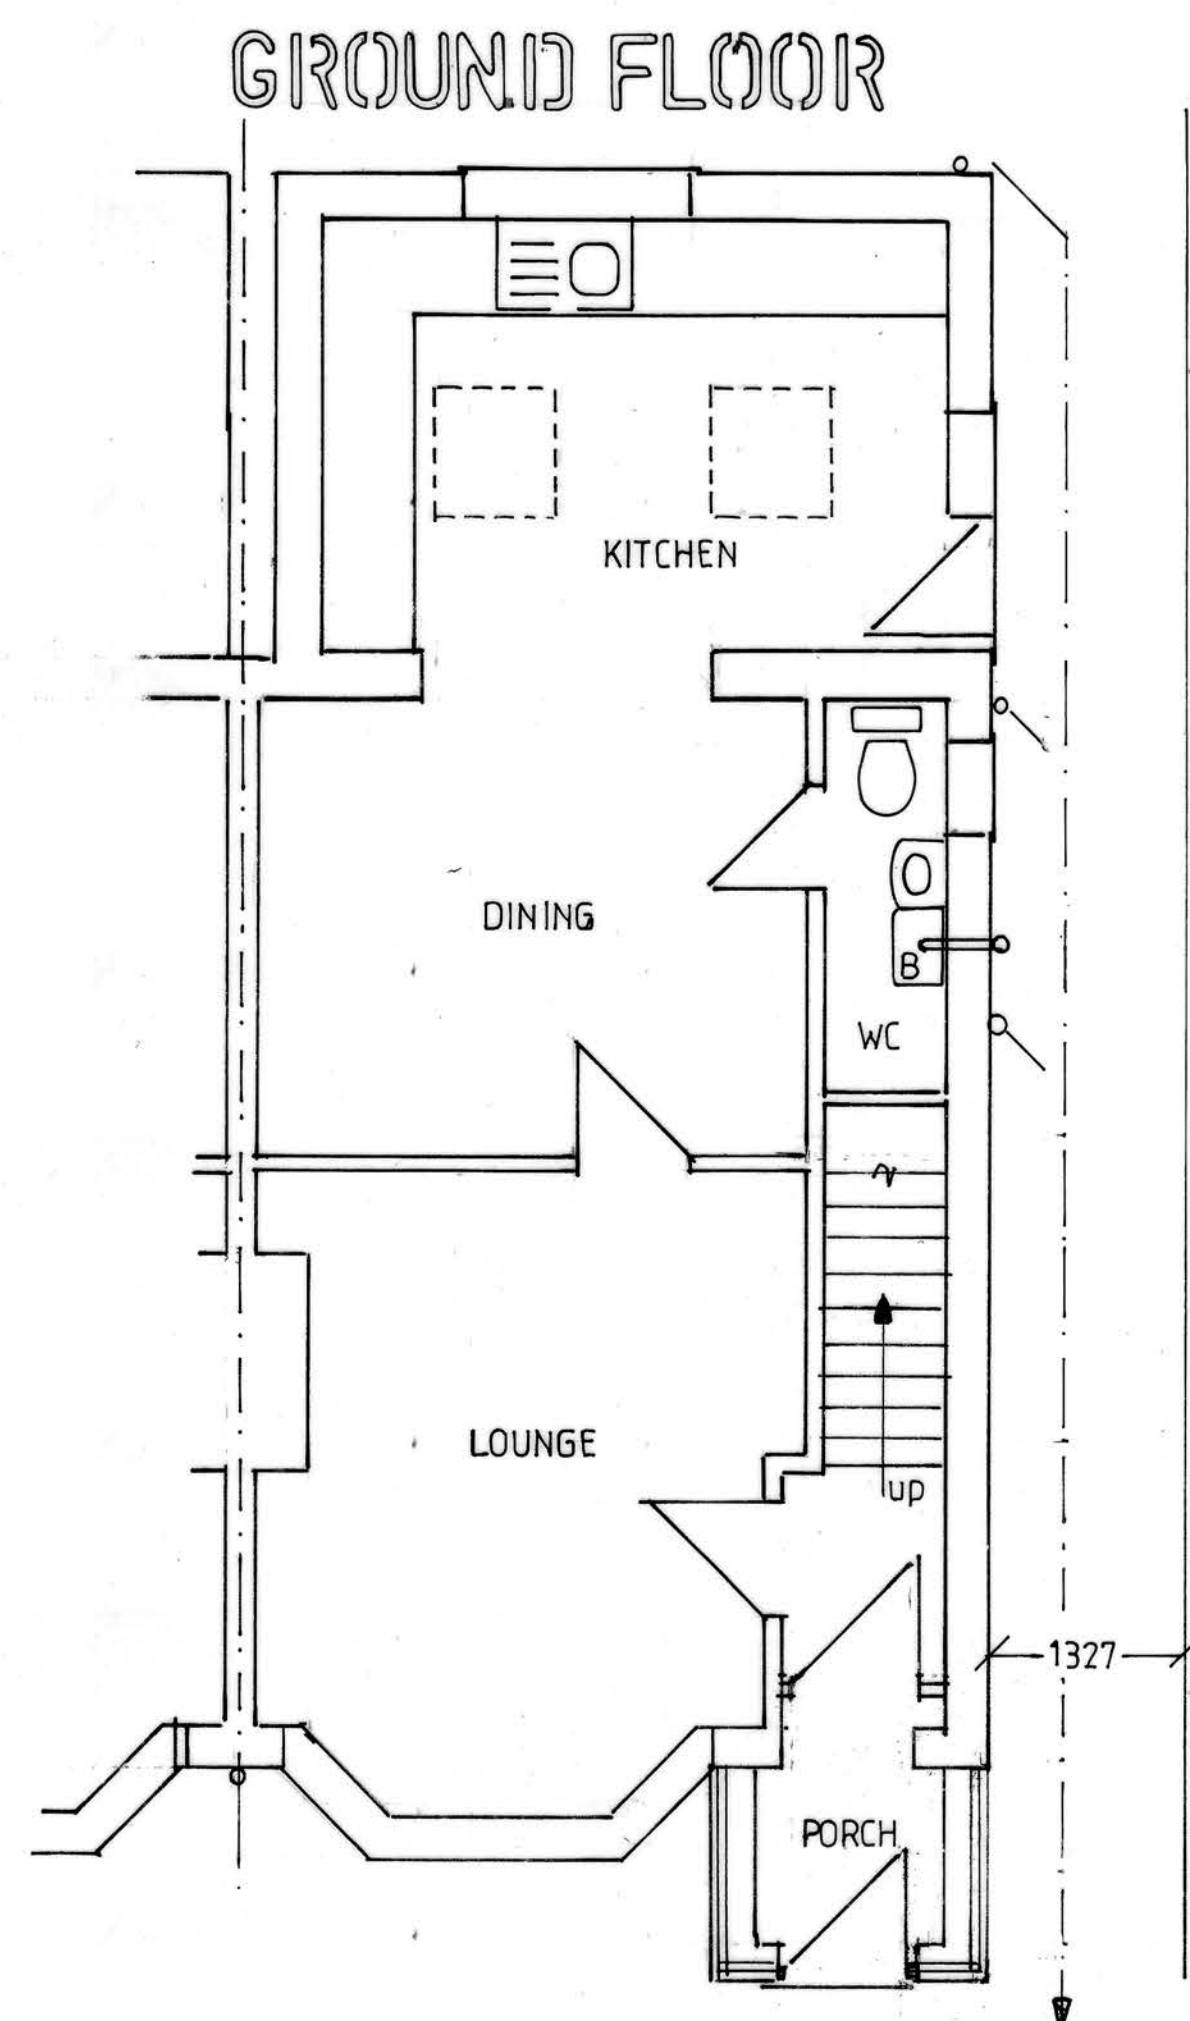
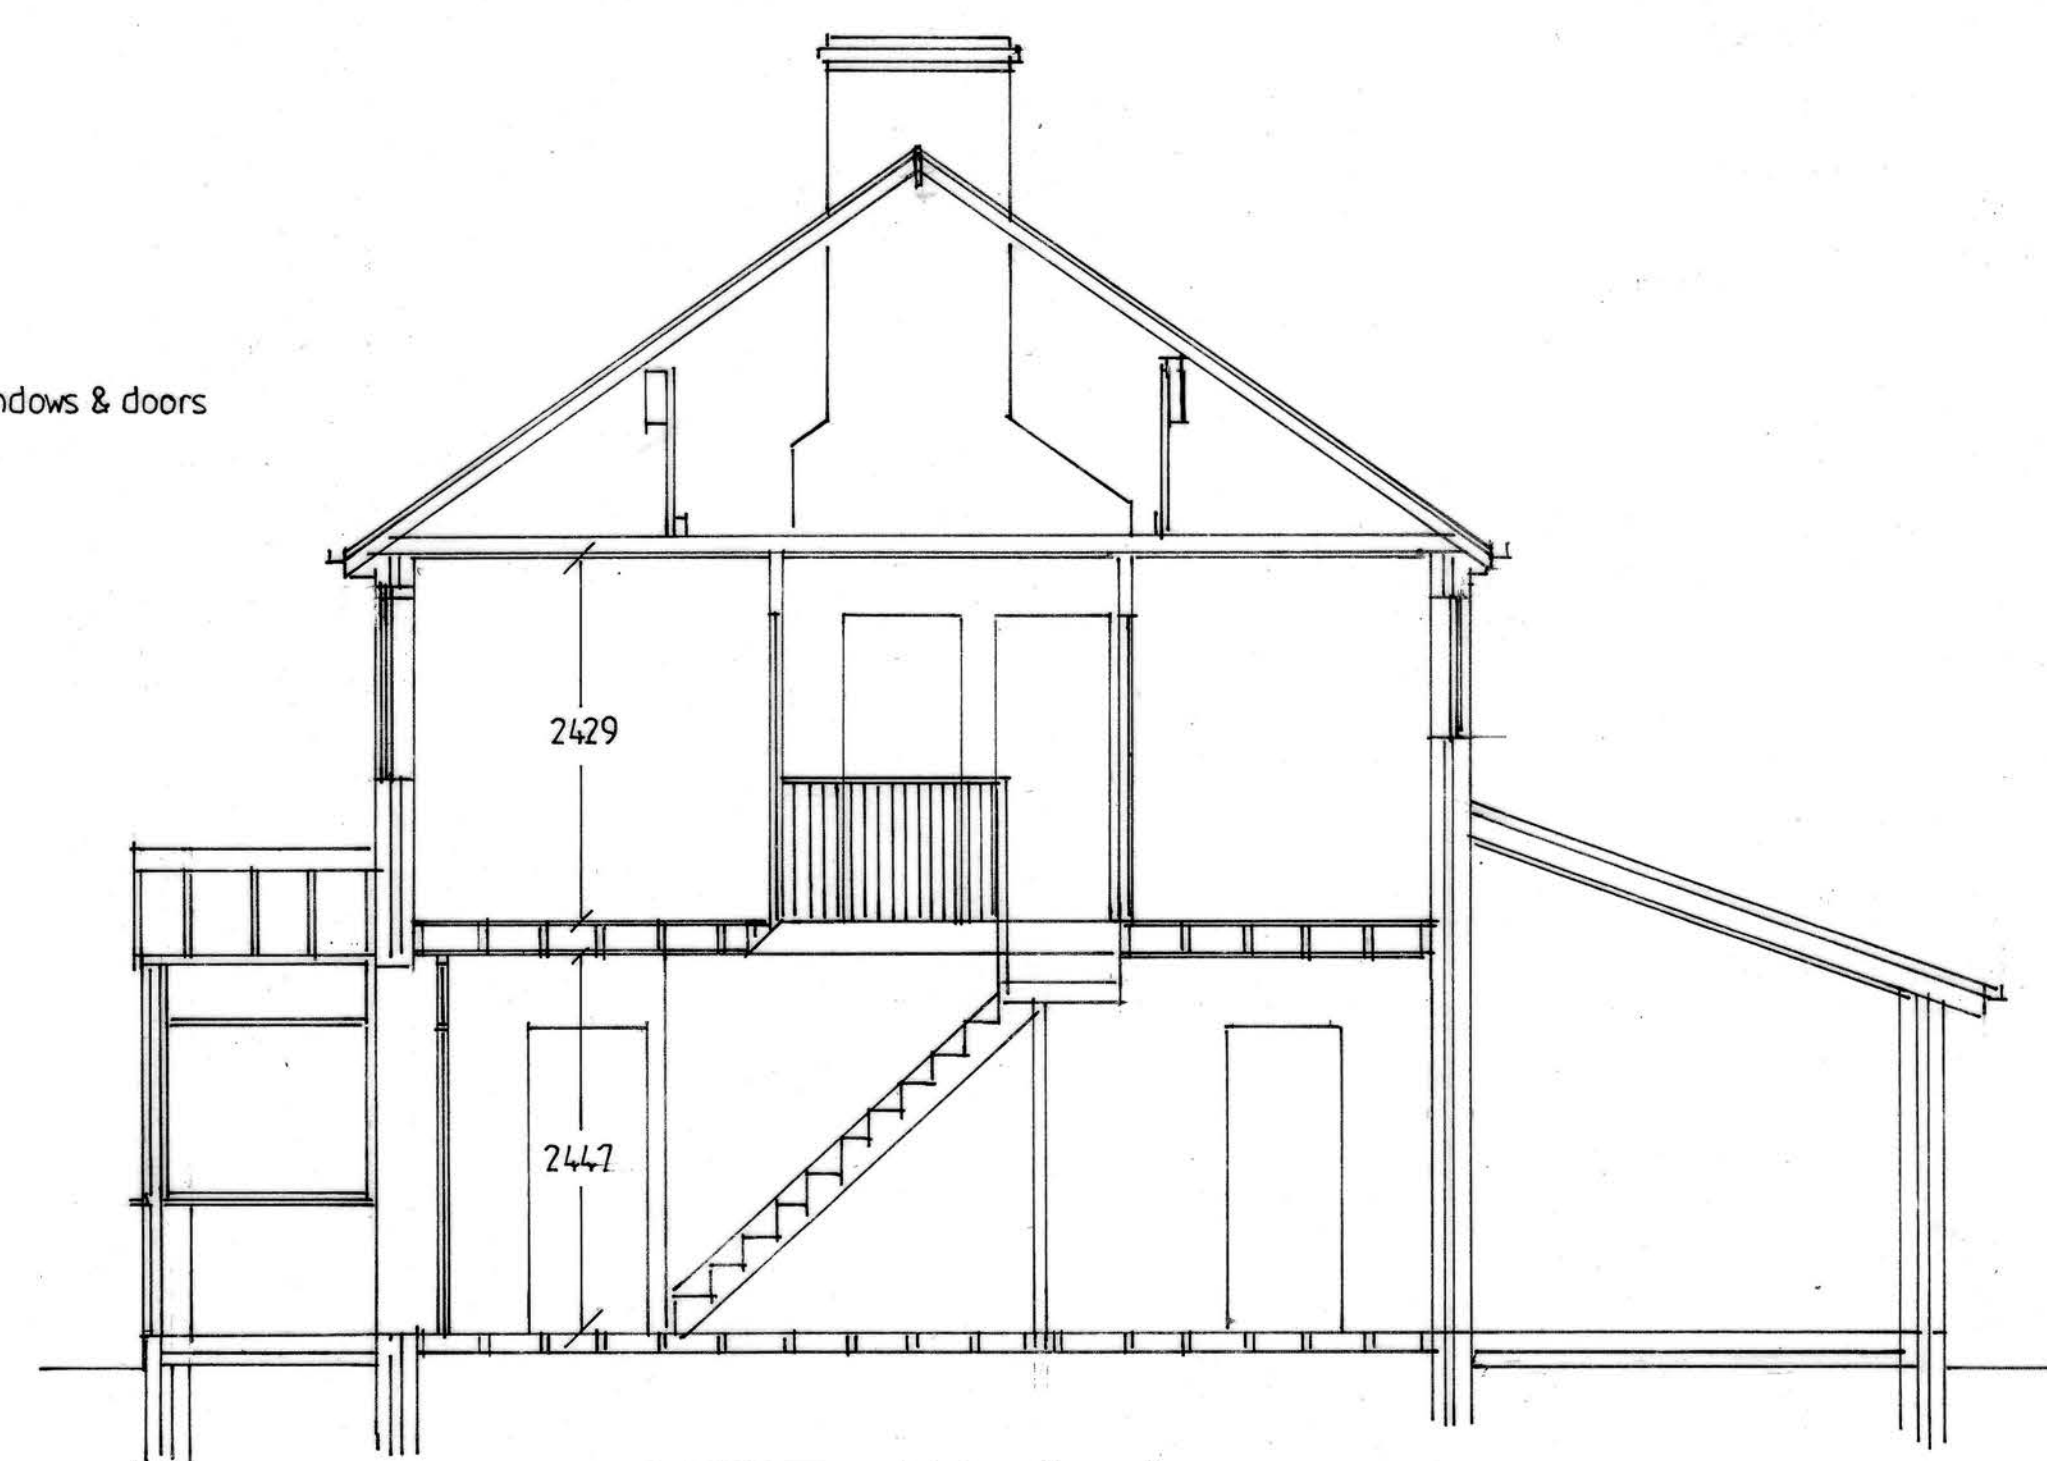


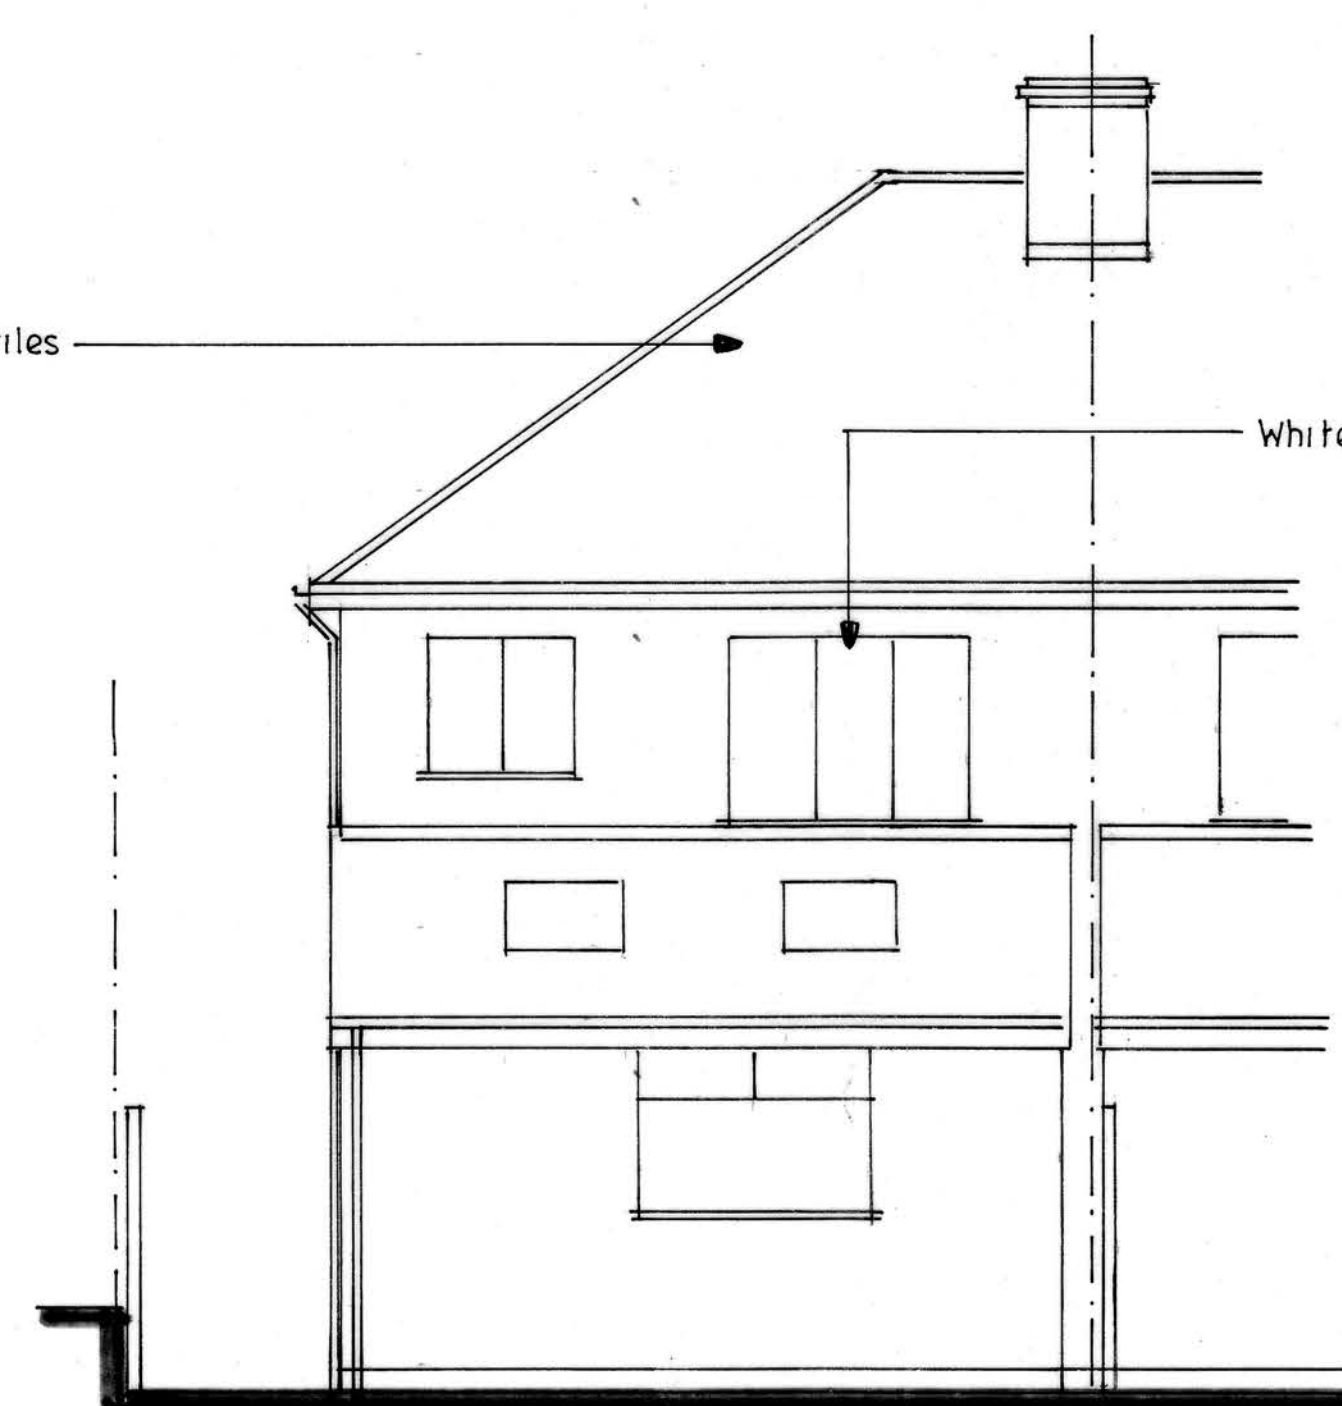

EXISTING FLOOR PLANS, ELEVATIONS AND SECTION

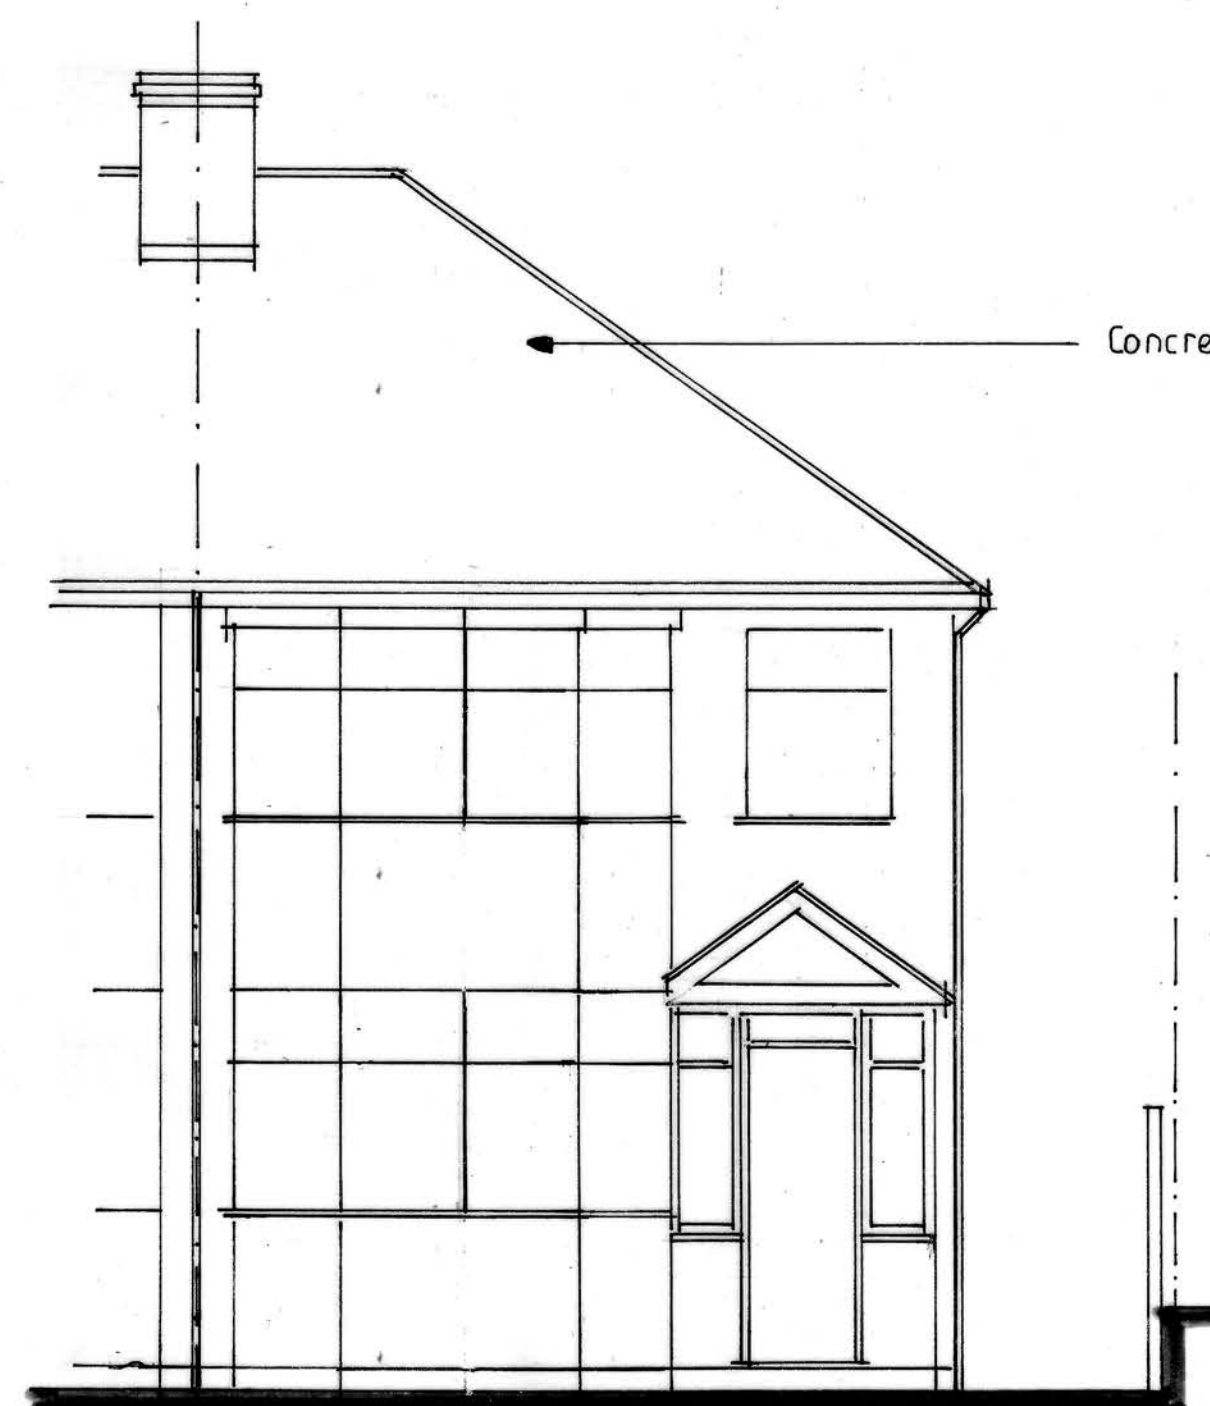

PROPOSED TWO -
STOREY EXTENSION
TO SIDE AND REAR

FOR MR & MRS HUSSAIN
AT 68 SANDY LANE
PRESTWICH
M25 9NB

ADRIAN HUGHES
ARCHITECTURAL SERVICES

SCALE 1:50 1:100 1:500

DATE OCT. 2020

DRAWING NO.

1/25/2020