


WATER CALCULATION TO BE PROVIDED CONFIRMING MAXIMUM USE 125 LITRES PER PERSON PER DAY.
 TEMPERATURE OF BATH WATER LIMITED TO 48°C
 ENERGY PERFORMANCE CERTIFICATE TO BE ISSUED
 POSTAL ADDRESS TO BE CONFIRMED WITH BURY MBC BUILDING CONTROL

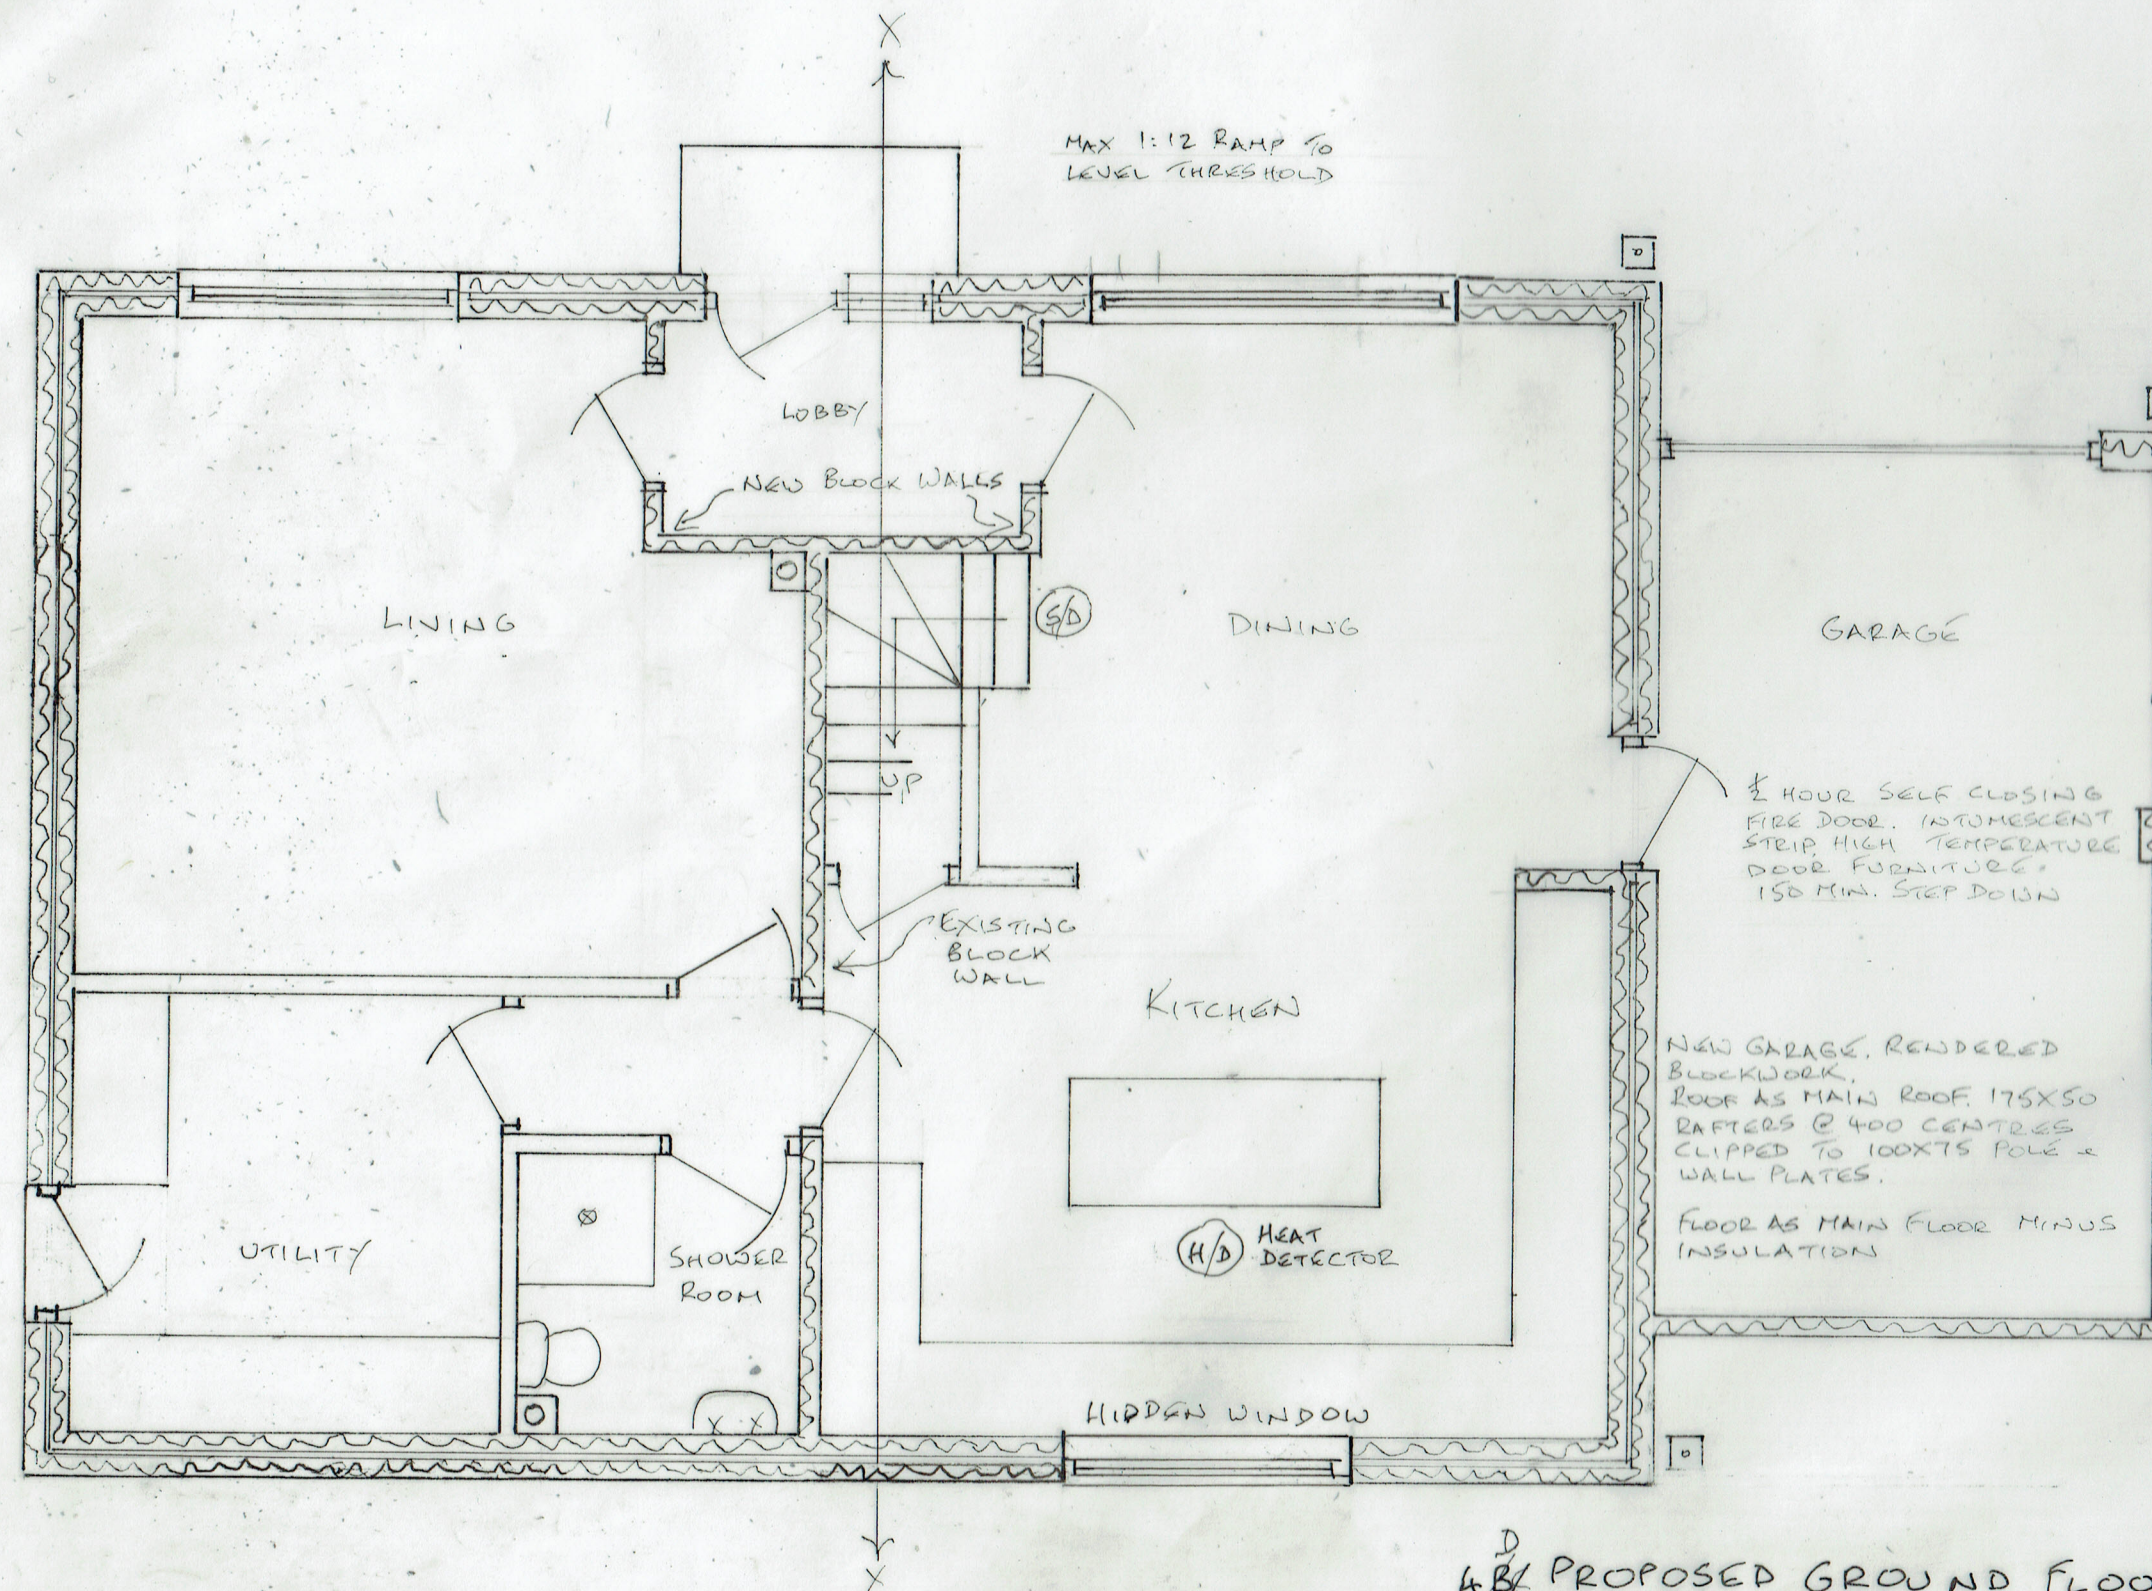

^D ~~4B~~ PROPOSED GROUND FLOOR PLAN

21/09/2023 - OPENINGS MODIFIED. 10/12/2023 - WINDOWS AMENDED
 REGS DETAILS ADDED
 07/11/2019 - INTERNAL LAYOUT AMENDED

16/248/04B/D

SCALE 1:50 @ A3

DETACHED DWELLING

LOE FARM, REDISHER LANE, RAMSBOTTOM BL8 4HX