



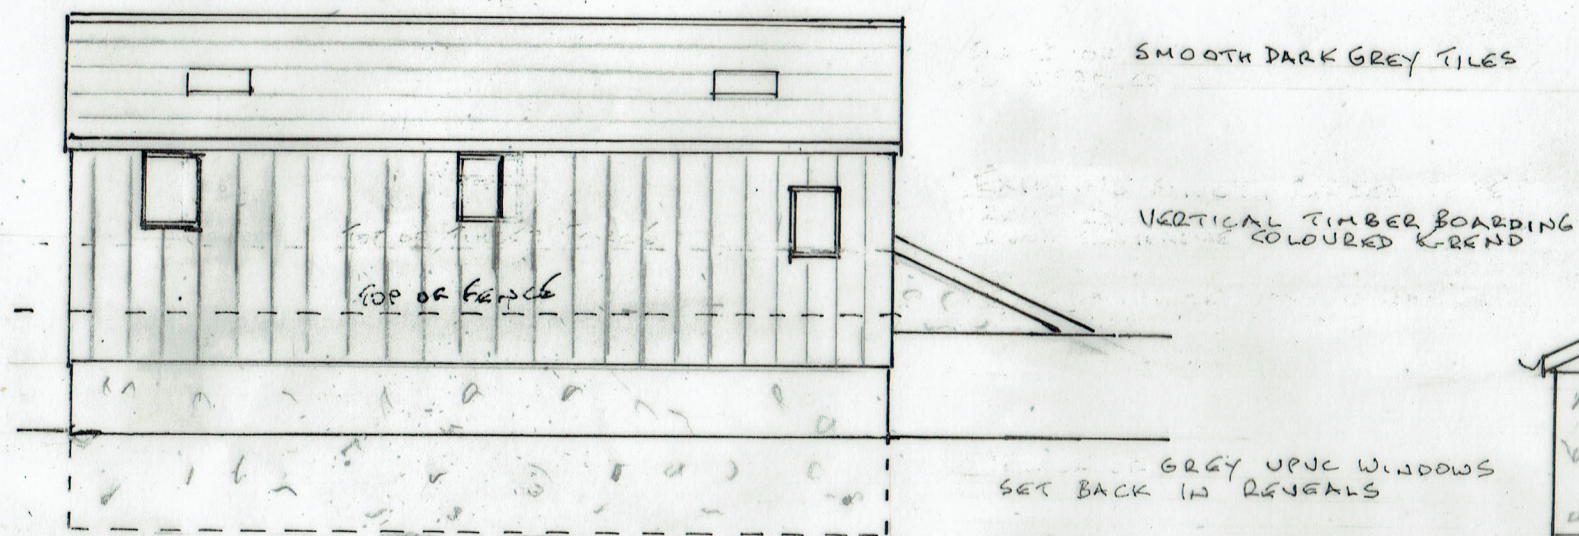


NORTH ELEVATION

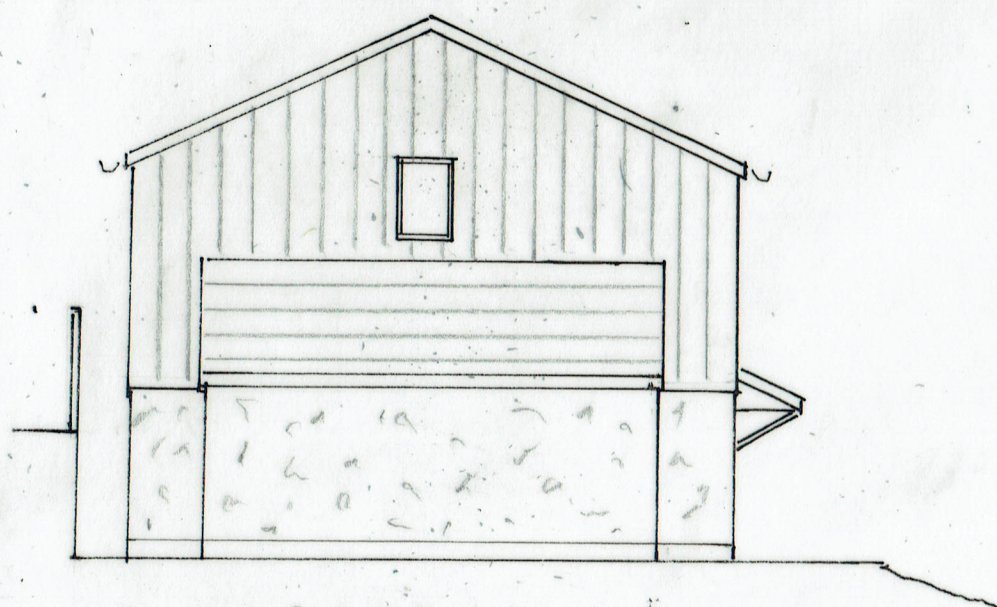

SOUTH ELEVATION



WEST ELEVATION

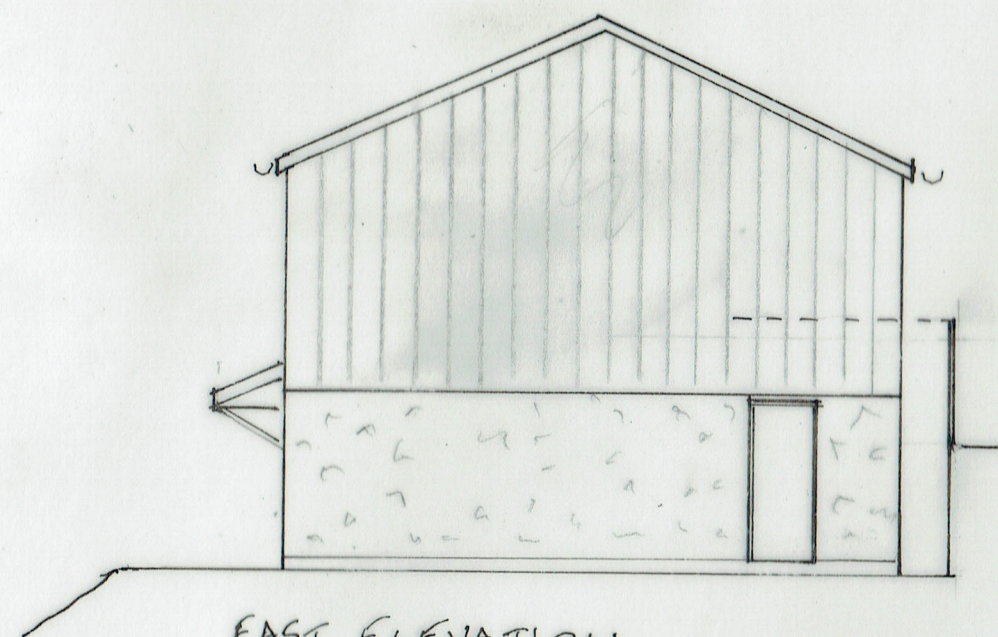

EAST ELEVATION

6th PROPOSED ELEVATIONS

10/12/2023 - WINDOWS AMENDED
04/07/2023

16/248/06AD

0 METRES 5
SCALE 1:100 @ A3

DETACHED DWELLING

LOE FARM, REDISHER LANE, RAMSBOTTOM BL8 4HX