




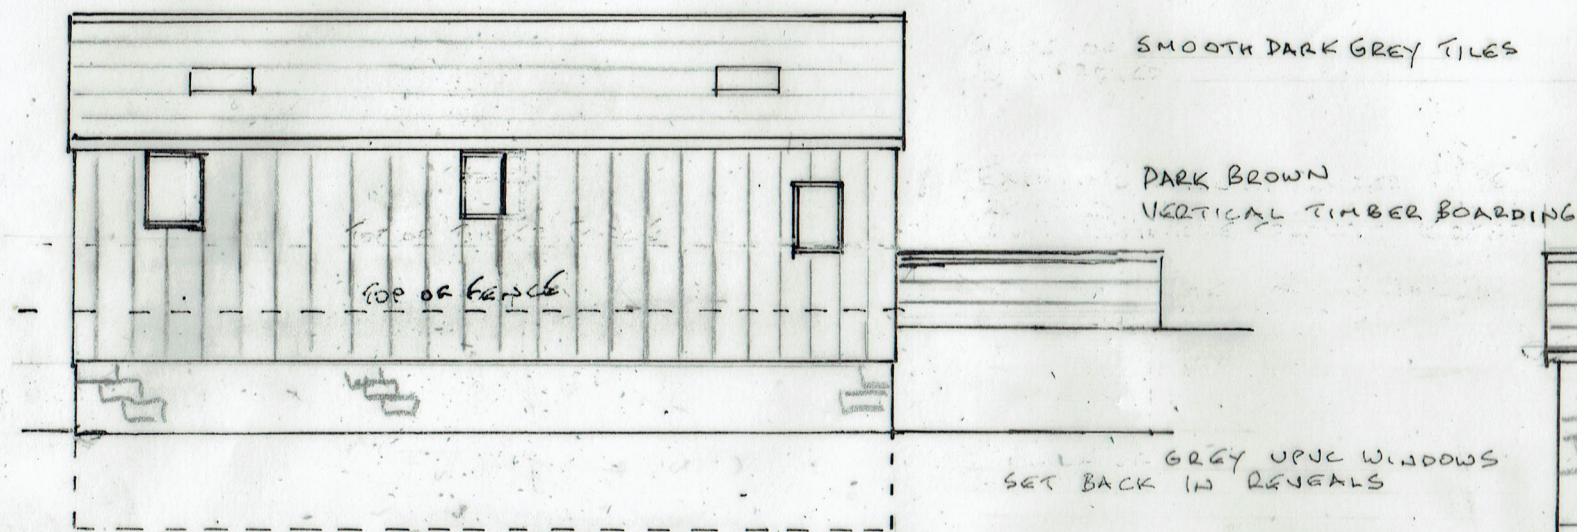


NORTH ELEVATION

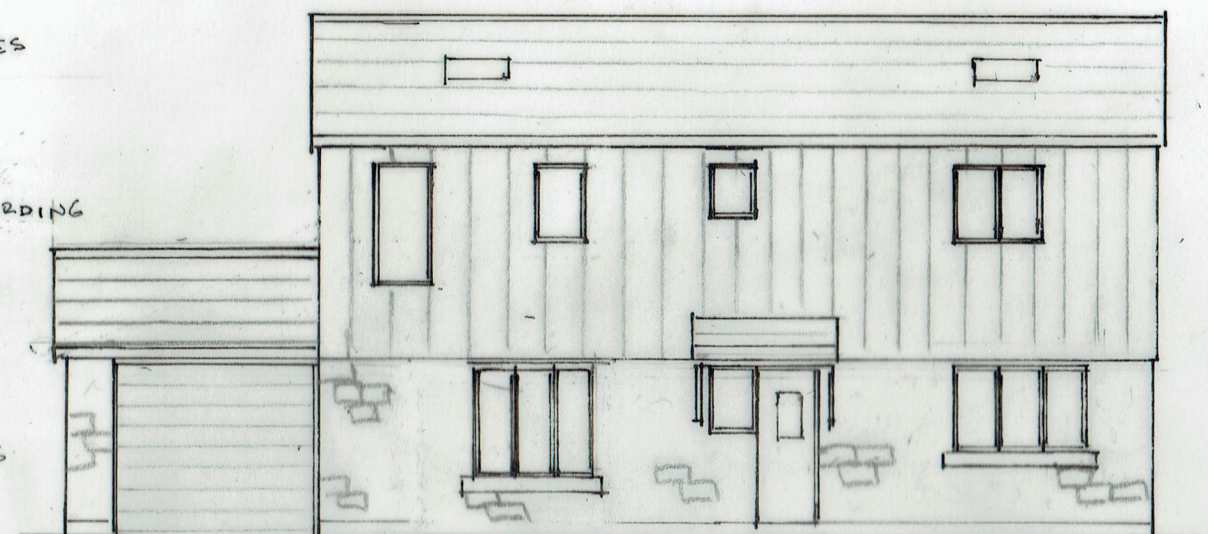

SOUTH ELEVATION

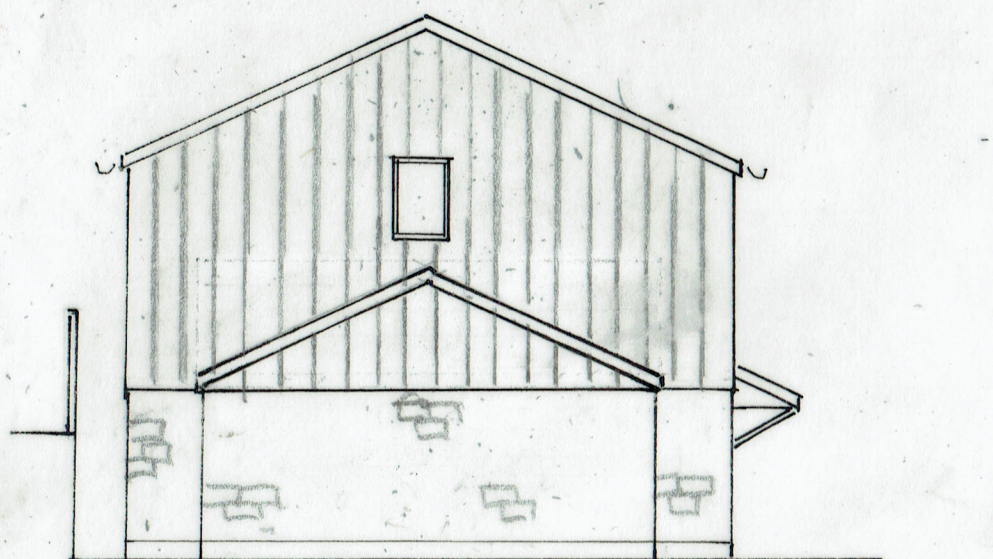

WEST ELEVATION

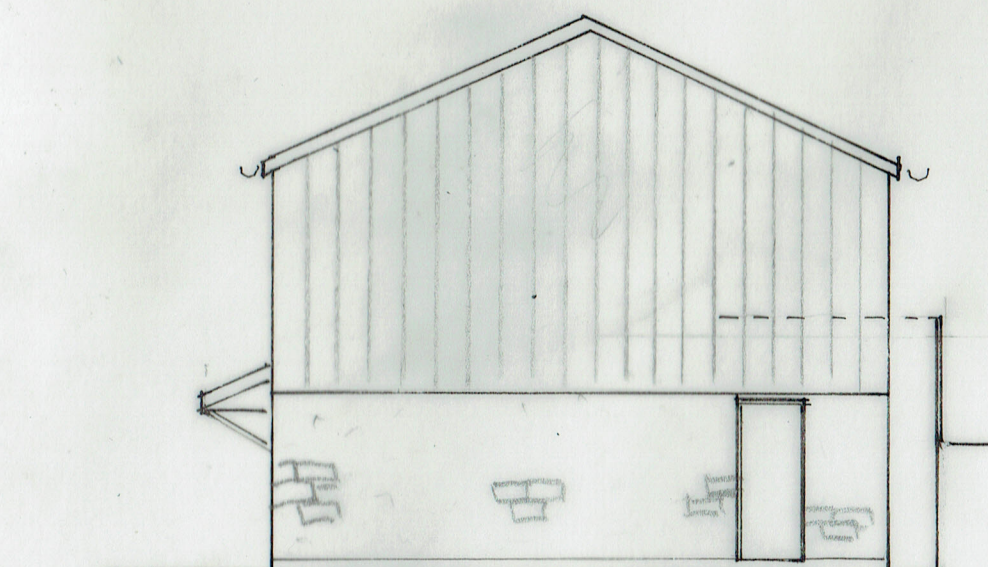

EAST ELEVATION

6th PROPOSED ELEVATIONS

10/12/2023 - WINDOWS AMENDED
04/07/2023

10/12/2023 - GARAGE ROOF
& MATERIALS AMENDED

16/248/064X

0 ————— 5
METRES
SCALE 1:100 @ A3

DETACHED DWELLING

LOE FARM, REDISHER LANE, RAMSBOTTOM BL8 4HX