



EXISTING SIDE ELEVATION TOWARDS NO.5




EXISTING REAR ELEVATION



EXISTING FRONT ELEVATION




EXISTING SIDE ELEVATION TOWARDS NO.1

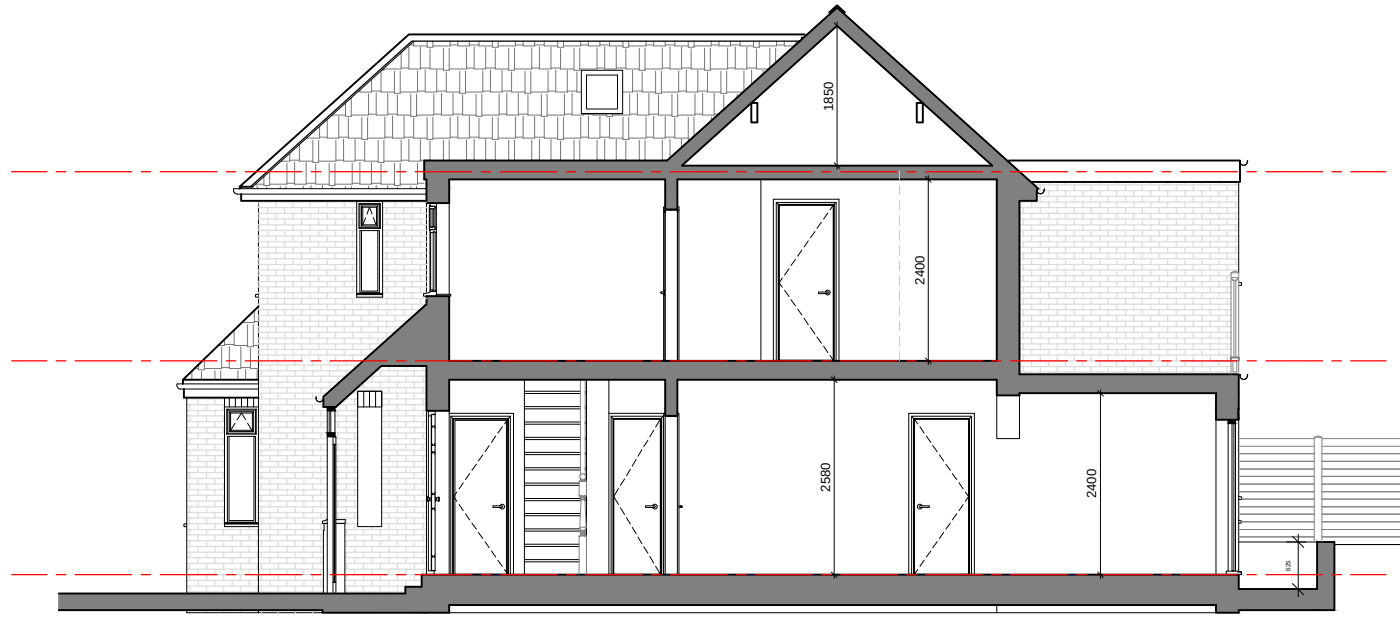


EXISTING SECTION I




EXISTING STREET SCENE

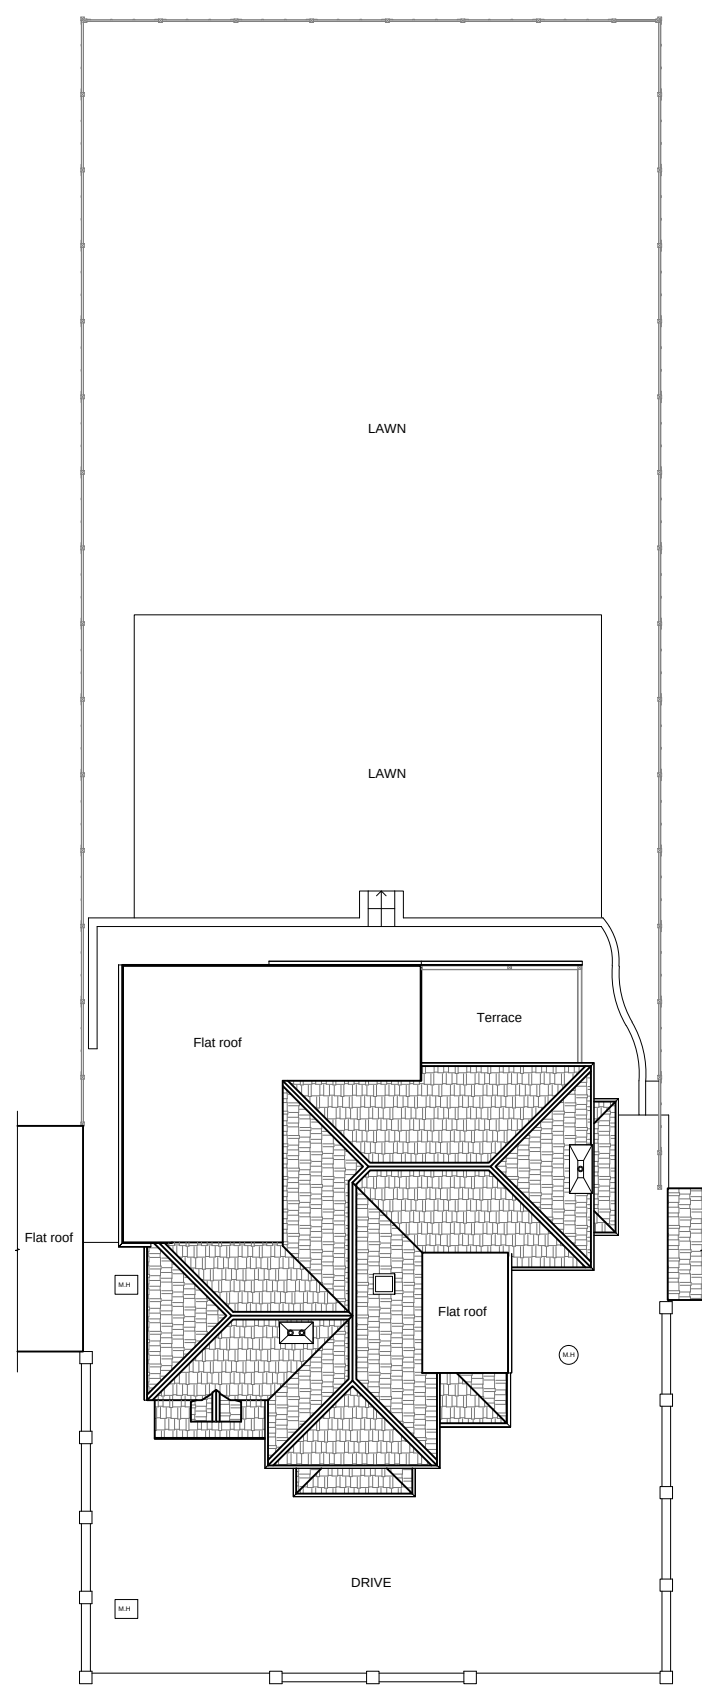


EXISTING SITE / ROOF PLAN

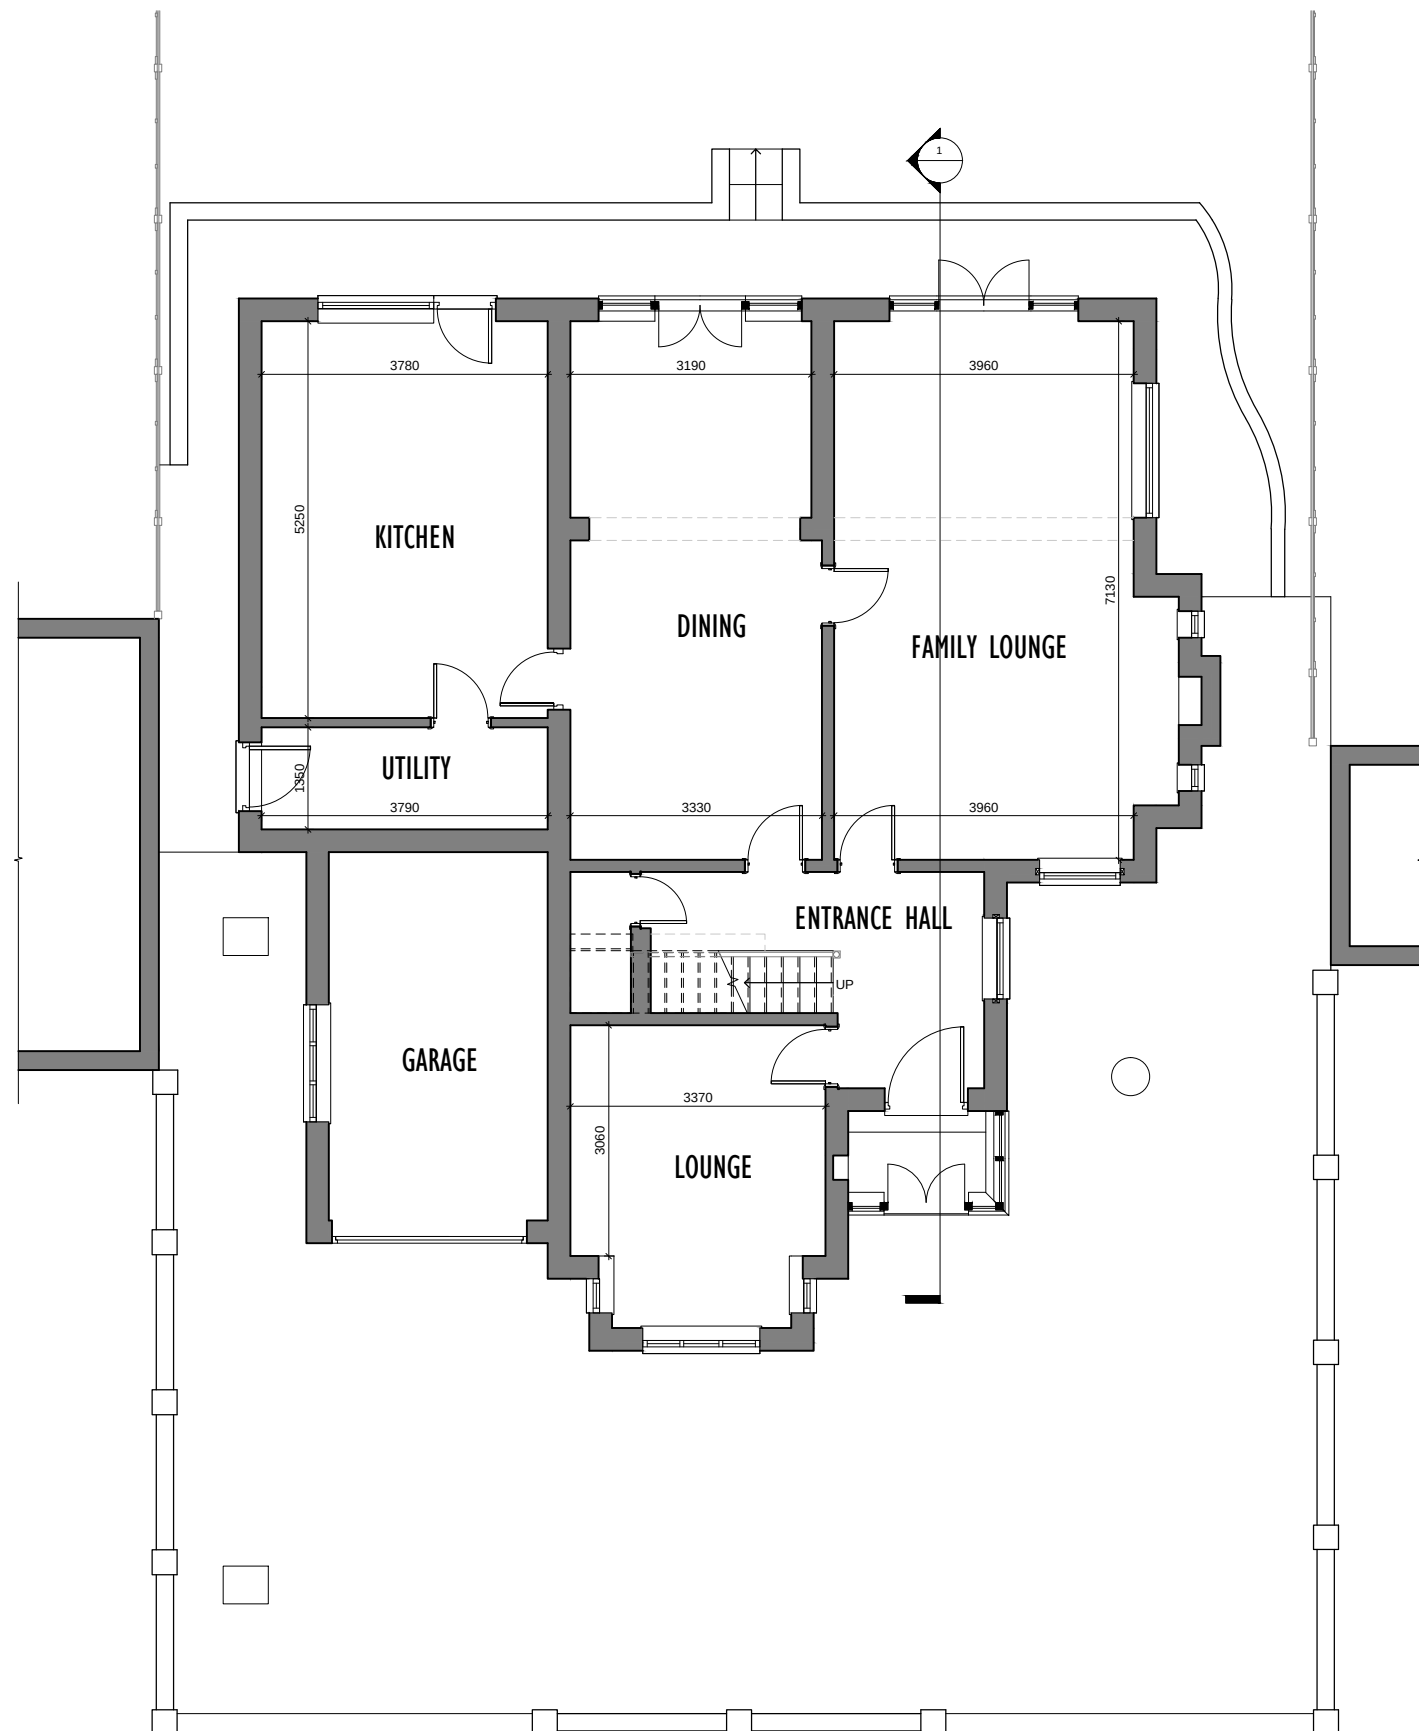

EXISTING GROUND FLOOR PLAN

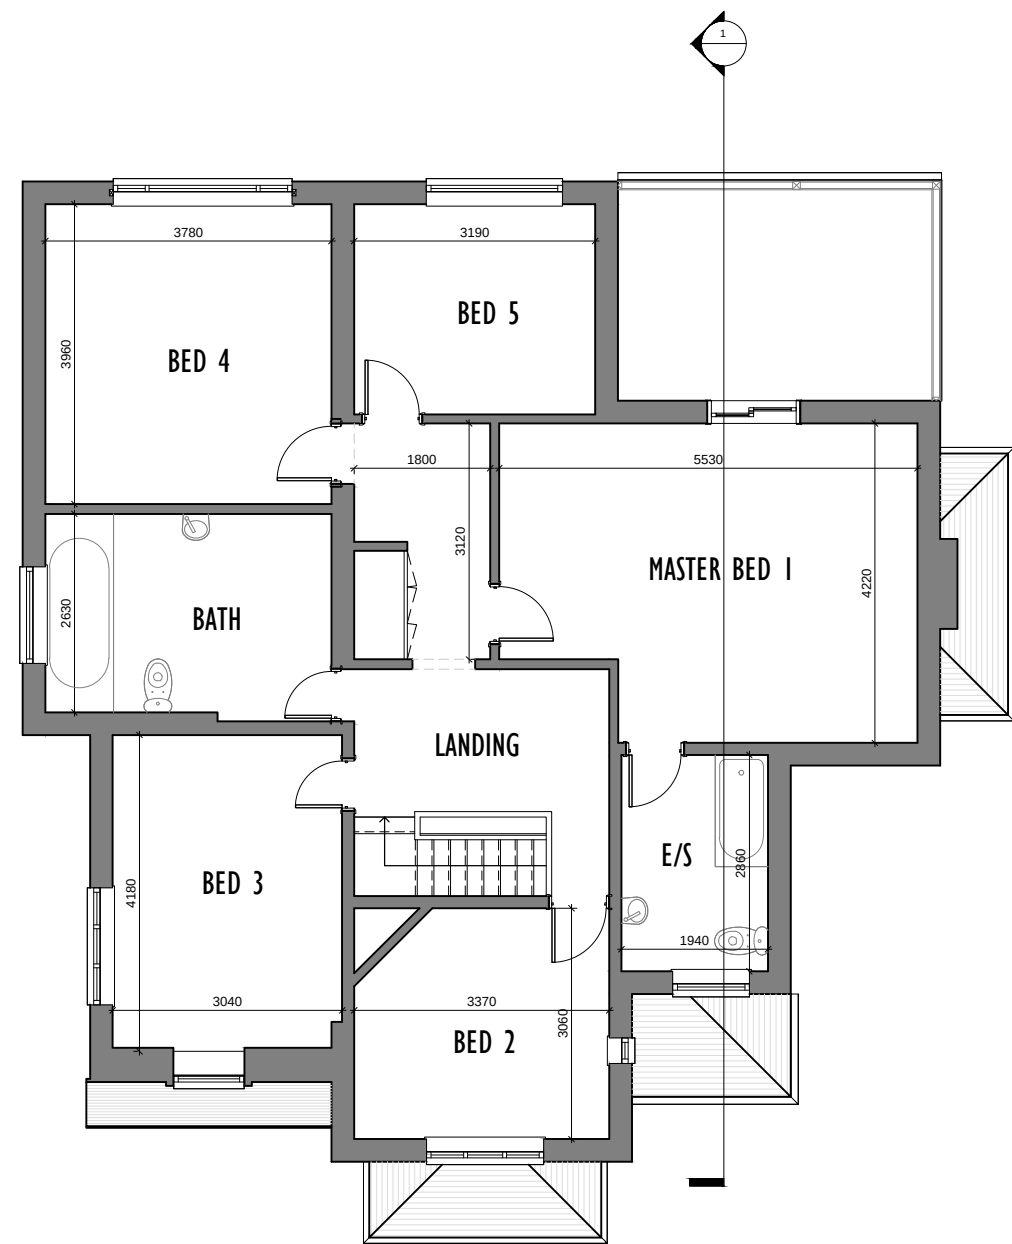

EXISTING FIRST FLOOR PLAN

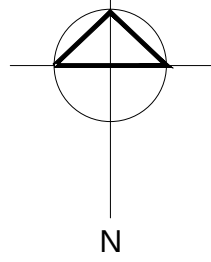

LOCATION PLAN 1:1250

0m 1.5m 4m 6m 8m 10m
Scale 1:100 @ A1

Rev.	Date	Description
A		
B		
C		
D		
E		

archirama Architecture & project management Archirama Ltd 3 Park Gate Avenue, Withington, Manchester M20 3BZ Tel: 07976 171 006 email:mail@archirama.co.uk					
Client	Mr Usman Ali				
Project / Site	3 Sunningdale Avenue Whitefield				
Drawing Title	Proposed extensions and new roof over property with higher ridge and accomm' within				
Drawn By	FR	Date	06/04/2022	Stage	Existing
Checked by		Scale	1 : 100@A1		
Drawing No	PL01	Revision	-		