



SLATE OR SMOOTH GRAY CONCRETE TILES


NATURAL STONE & ZINC CLADDING

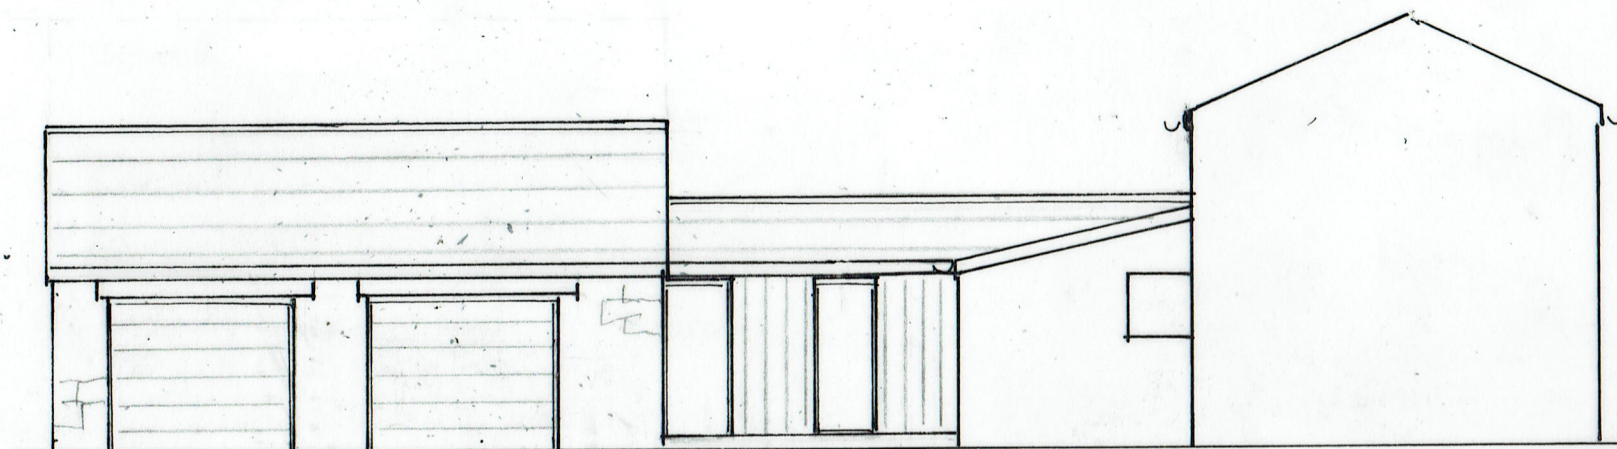


FRONT ELEVATION

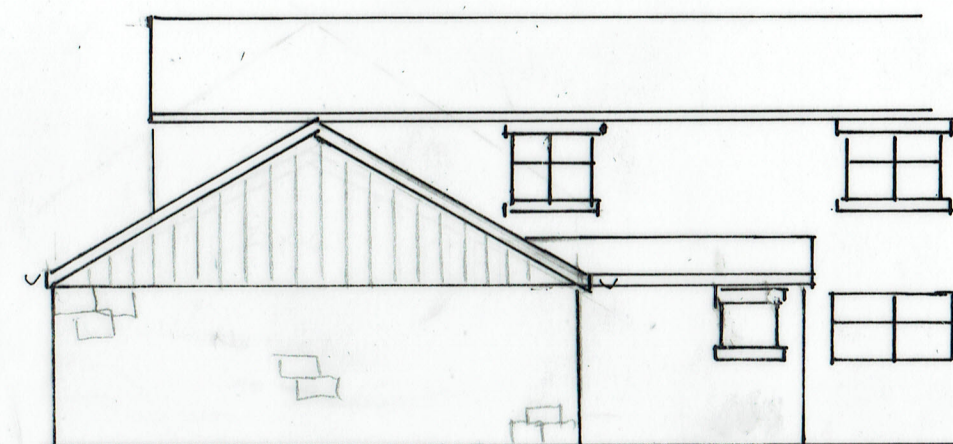

SIDE

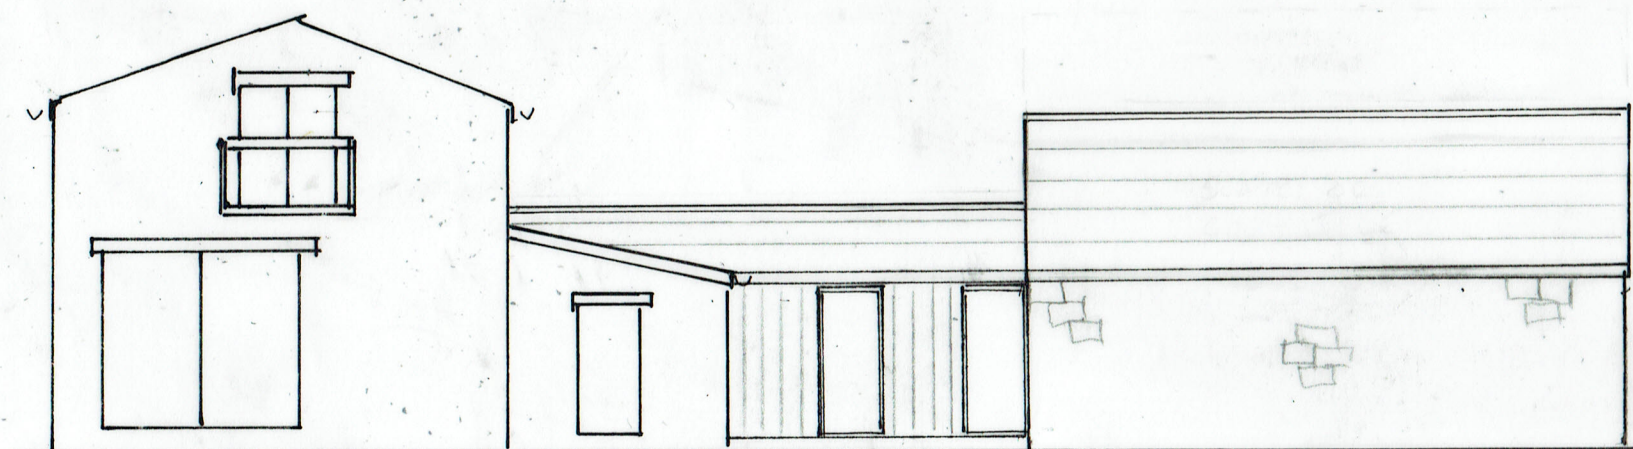

REAR

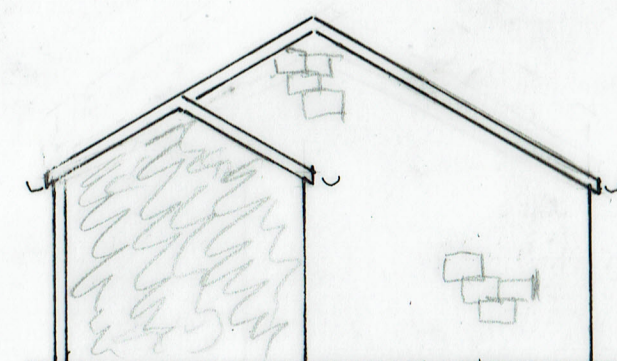

SIDE (INTERNAL)

9A PROPOSED ELEVATIONS

0 METRES 5

SCALE 1:100 @ A3

25/4/2022 - REDRAWN, FIRST FLOOR DELETED

21/674/09A

PROPOSED GARAGE

BIRCHEN BOWER FARM, HARWOOD ROAD, TOTTINGTON