



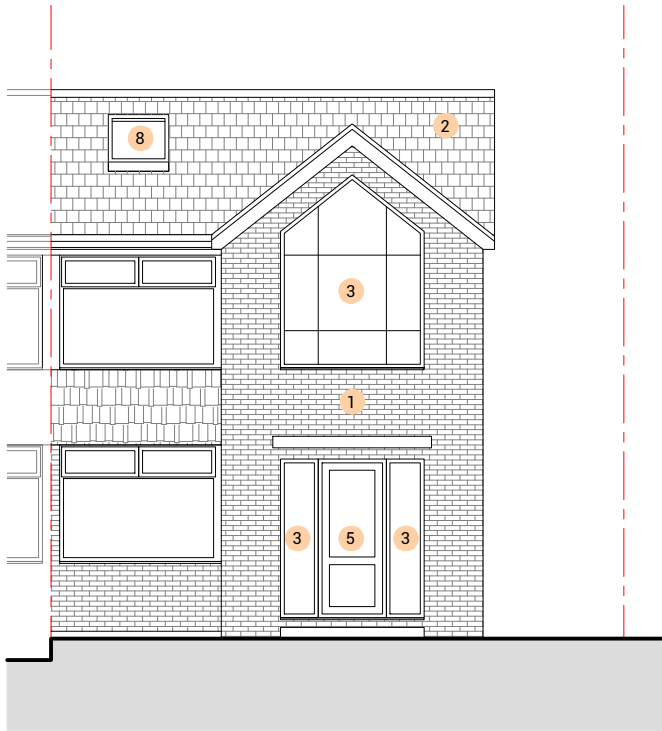

PROPOSED FRONT ELEVATION
1:100 @ A3




- Key
- 1 Brickwork to match existing
 - 2 Roof Tiles to match existing
 - 3 PVC Windows to match existing
 - 4 PVC Windows to match existing (Obscure Glazed)
 - 5 Composite Door
 - 6 Glazed Bifold Door
 - 7 Roof Lantern
 - 8 Rooflights
 - 9 Juliet Balcony

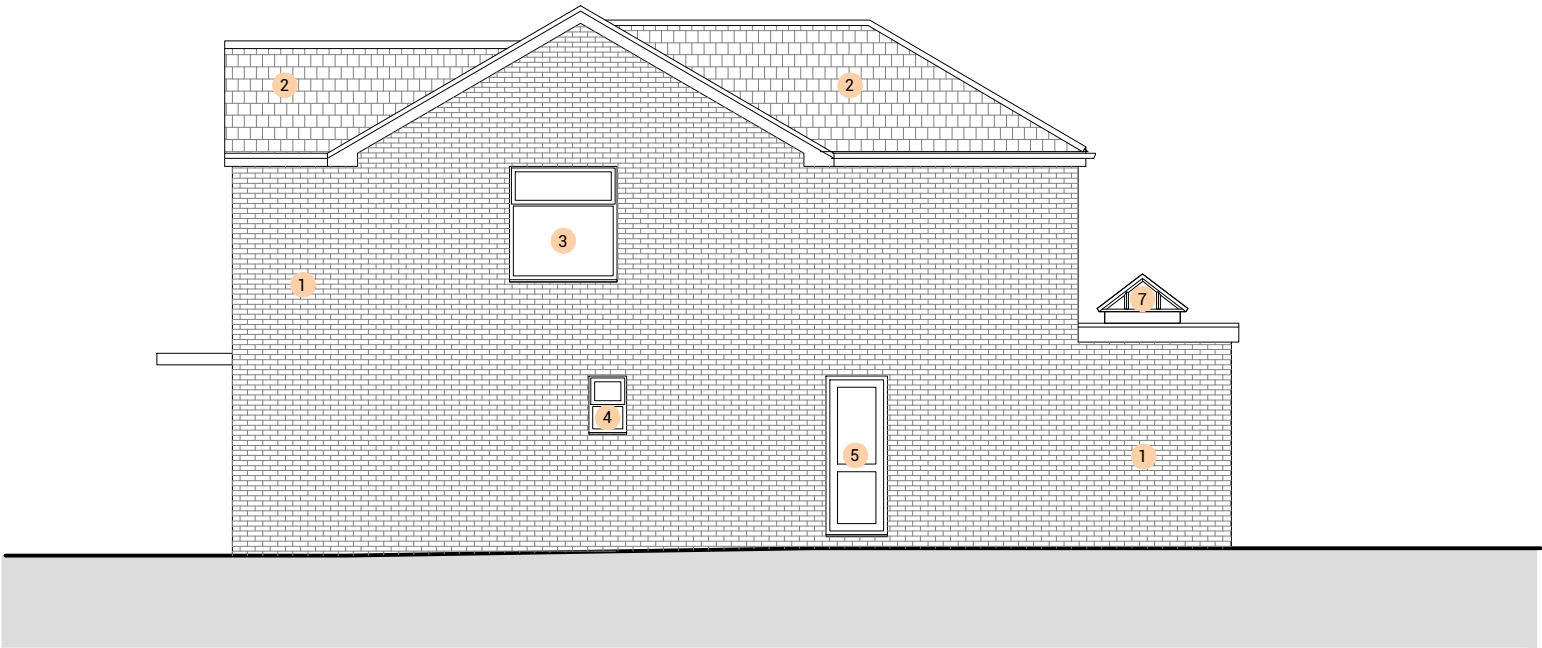

PROPOSED SIDE ELEVATION
1:100 @ A3



PROPOSED REAR ELEVATION
1:100 @ A3

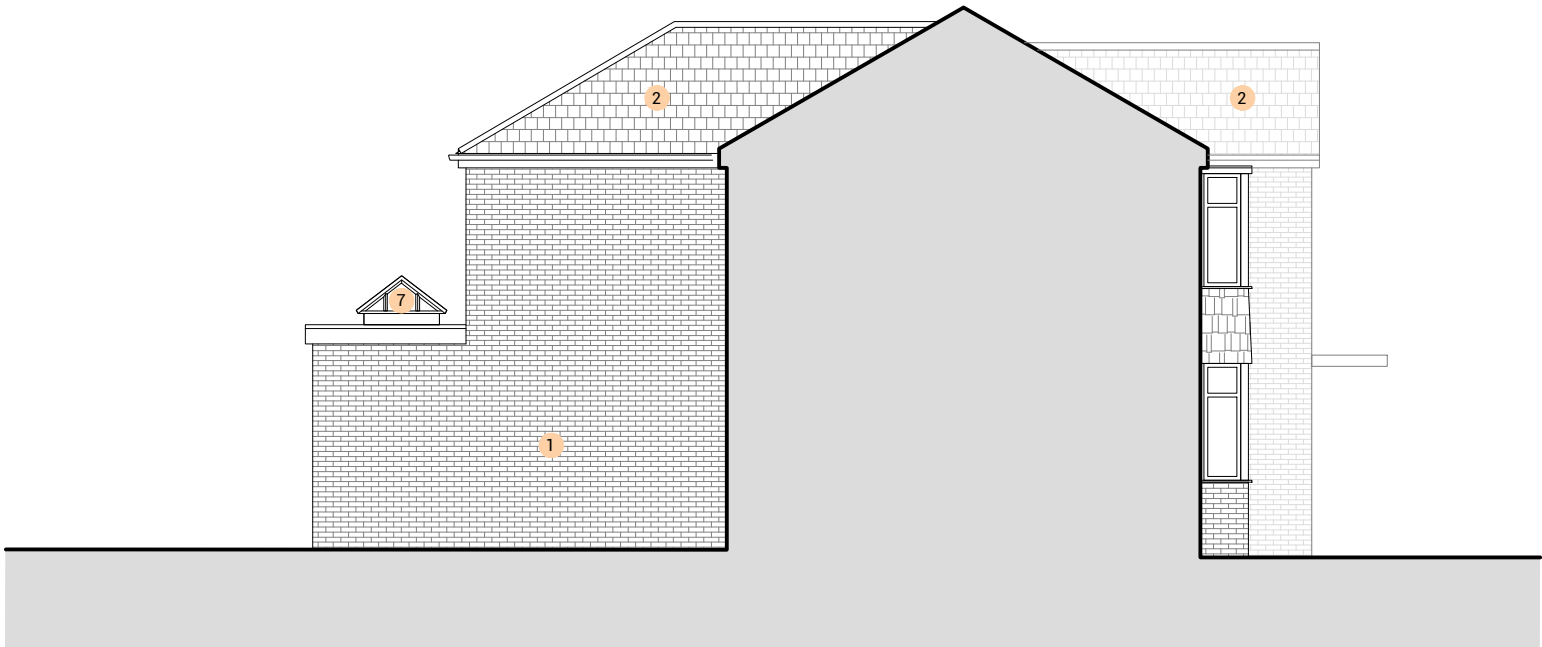

PROPOSED SIDE ELEVATION
1:100 @ A3

Dimensioning

Figured dimensions only to be taken from these designs and drawings. Work to annotated dimensions only. All dimensions to be checked on site. Architectural designers to be informed immediately of any discrepancies before work proceeds. Drawings are to be read in conjunction with relevant specifications, structural engineers and service engineers' drawings.

Rev	Date	Description
-	30/04/26	Issued to client for comments



SALEEM
ARCHITECTS

Architecture | Masterplanning | Graphics

CLIENT:
Property Owner

PROJECT:
3 Lyndhurst Ave
Prestwich,
M25 0GF

TITLE: REV:
Proposed Elevations

SCALE: DATE:
1:100 @ A3 April 2026

DRAWING NO. REV:
Sheet 5