




NORTH EAST ELEVATION

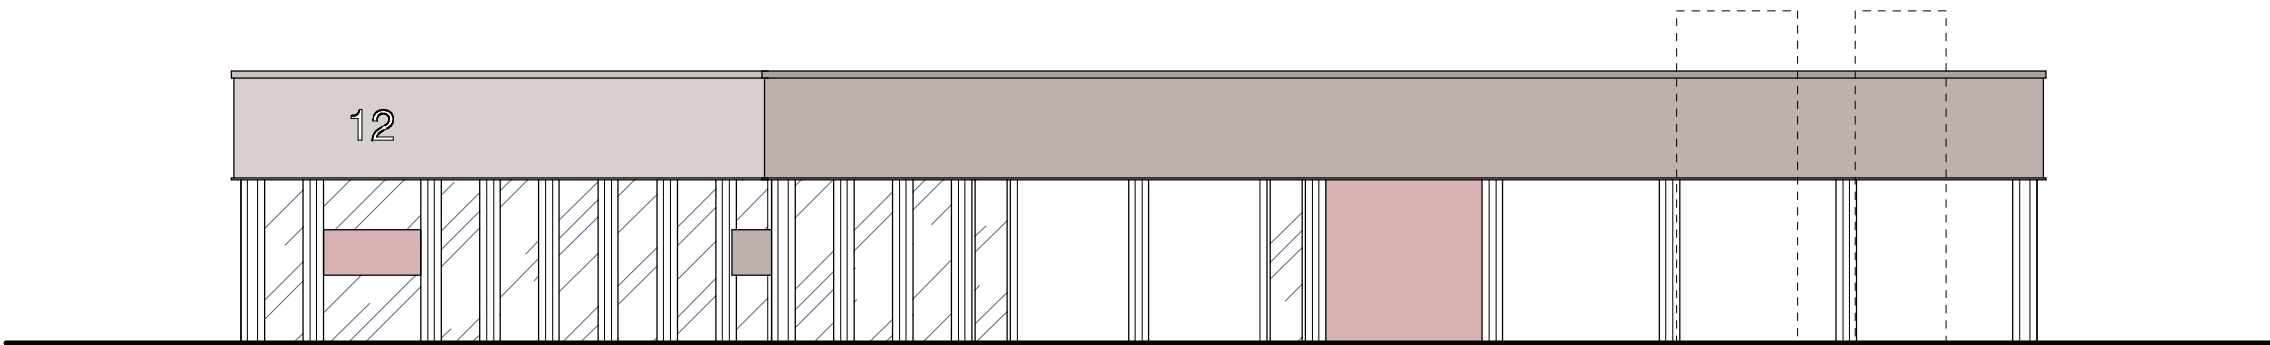

NORTH WEST ELEVATION

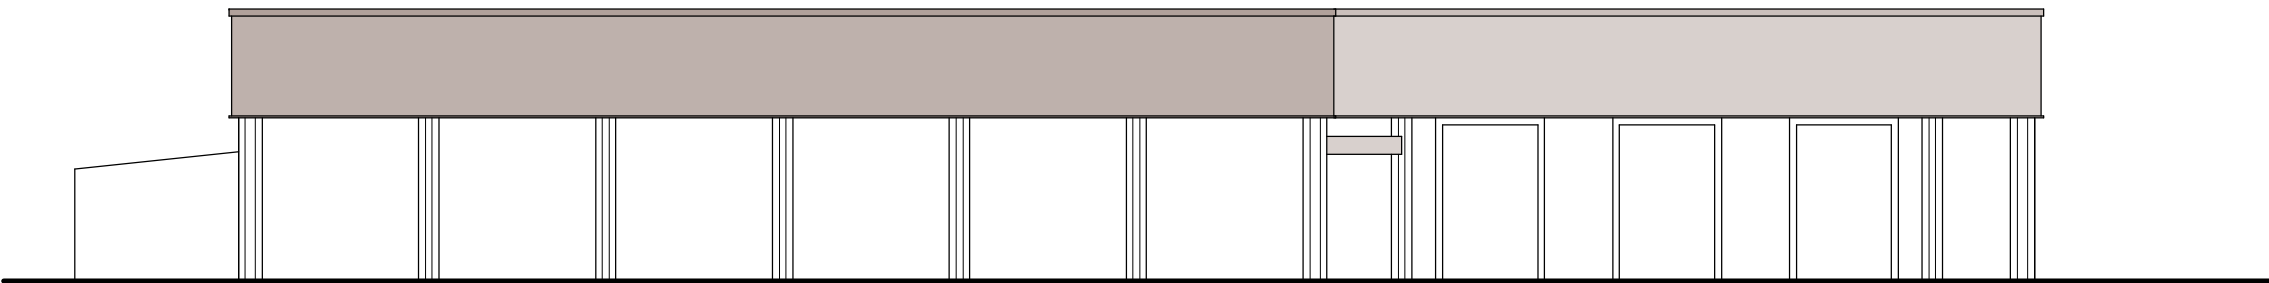

SOUTH EAST ELEVATION

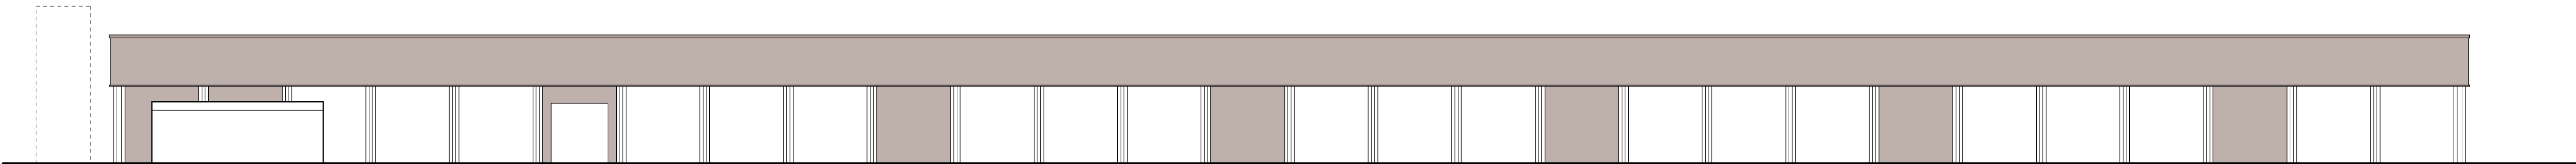


SOUTH WEST ELEVATION



ROOF PLAN

COPYRIGHT IN THIS DRAWING REMAINS WITH KITSON ARCHITECTURE LIMITED		
DO NOT SCALE TO ASCERTAIN DIMENSIONS		
Rev.	Description	Date
A	Formatting changes.	25 08 2020

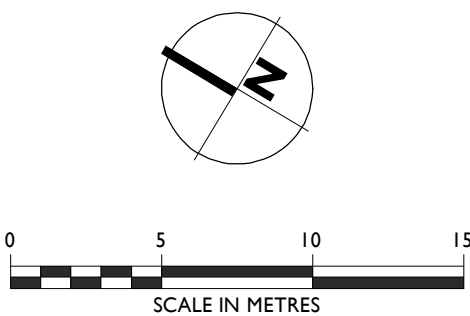

Client JLL for FINSBURY FOOD GROUP	
Project UNIT 12, PARK SEVENTEEN ROOF REFURBISHMENT	
Drawing Title PLANS & ELEVATIONS AS EXISTING	
Drawing Number 421-004	Revision A
Status PLANNING	Author DMP
Scale @ A1 1:250	Date 20 08 2020