

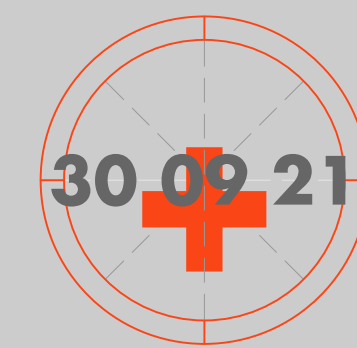


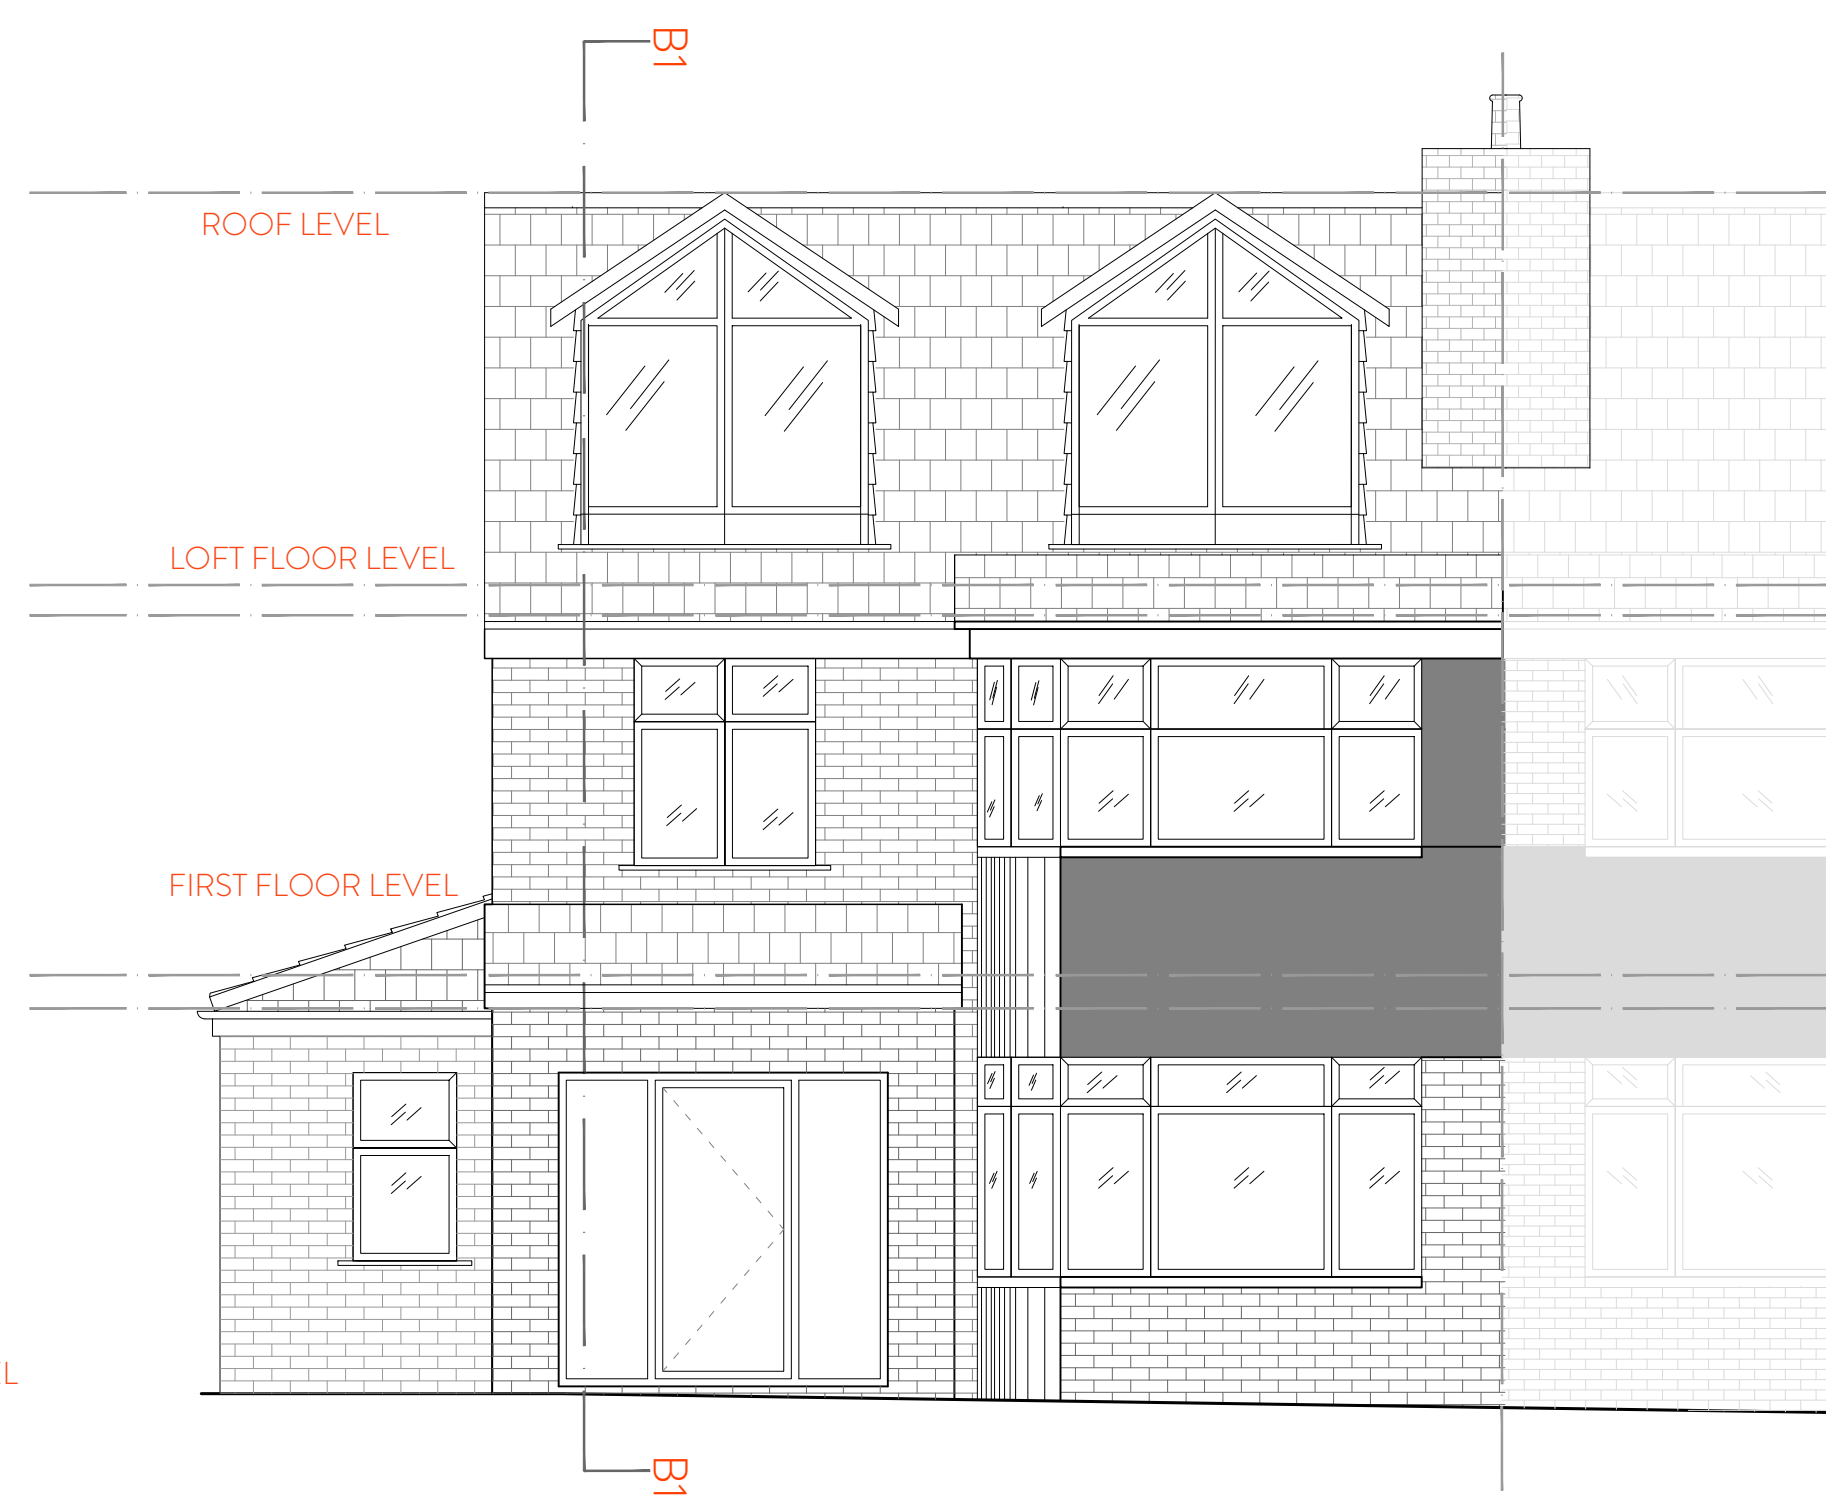


PLANNING NOTES

- THE SINGLE STOREY SIDE EXTENSION MEETS GPDO, CLASS A. THE REAR DORMER AND AND HIP TO GABLE CONVERSION MEET GPDO, CLASS B
- ALL MATERIALS ARE TO MATCH THOSE OF THE EXISTING BUILDING
- GABLE/SIDE WALLS TO BE LOCATED ENTIRELY WITHIN THE PROPERTY OF No. 10
- FOUNDATIONS TO BE ENTIRELY WITHIN THE PROPERTY OF No. 10
- GUTTERING, FASCIA AND RAINWATER PIPES TO BE LOCATED ENTIRELY WITHIN THE PROPERTY OF No. 10

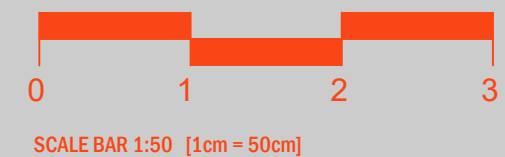


1 PROPOSED FRONT ELEVATION
SCALE: 1/50

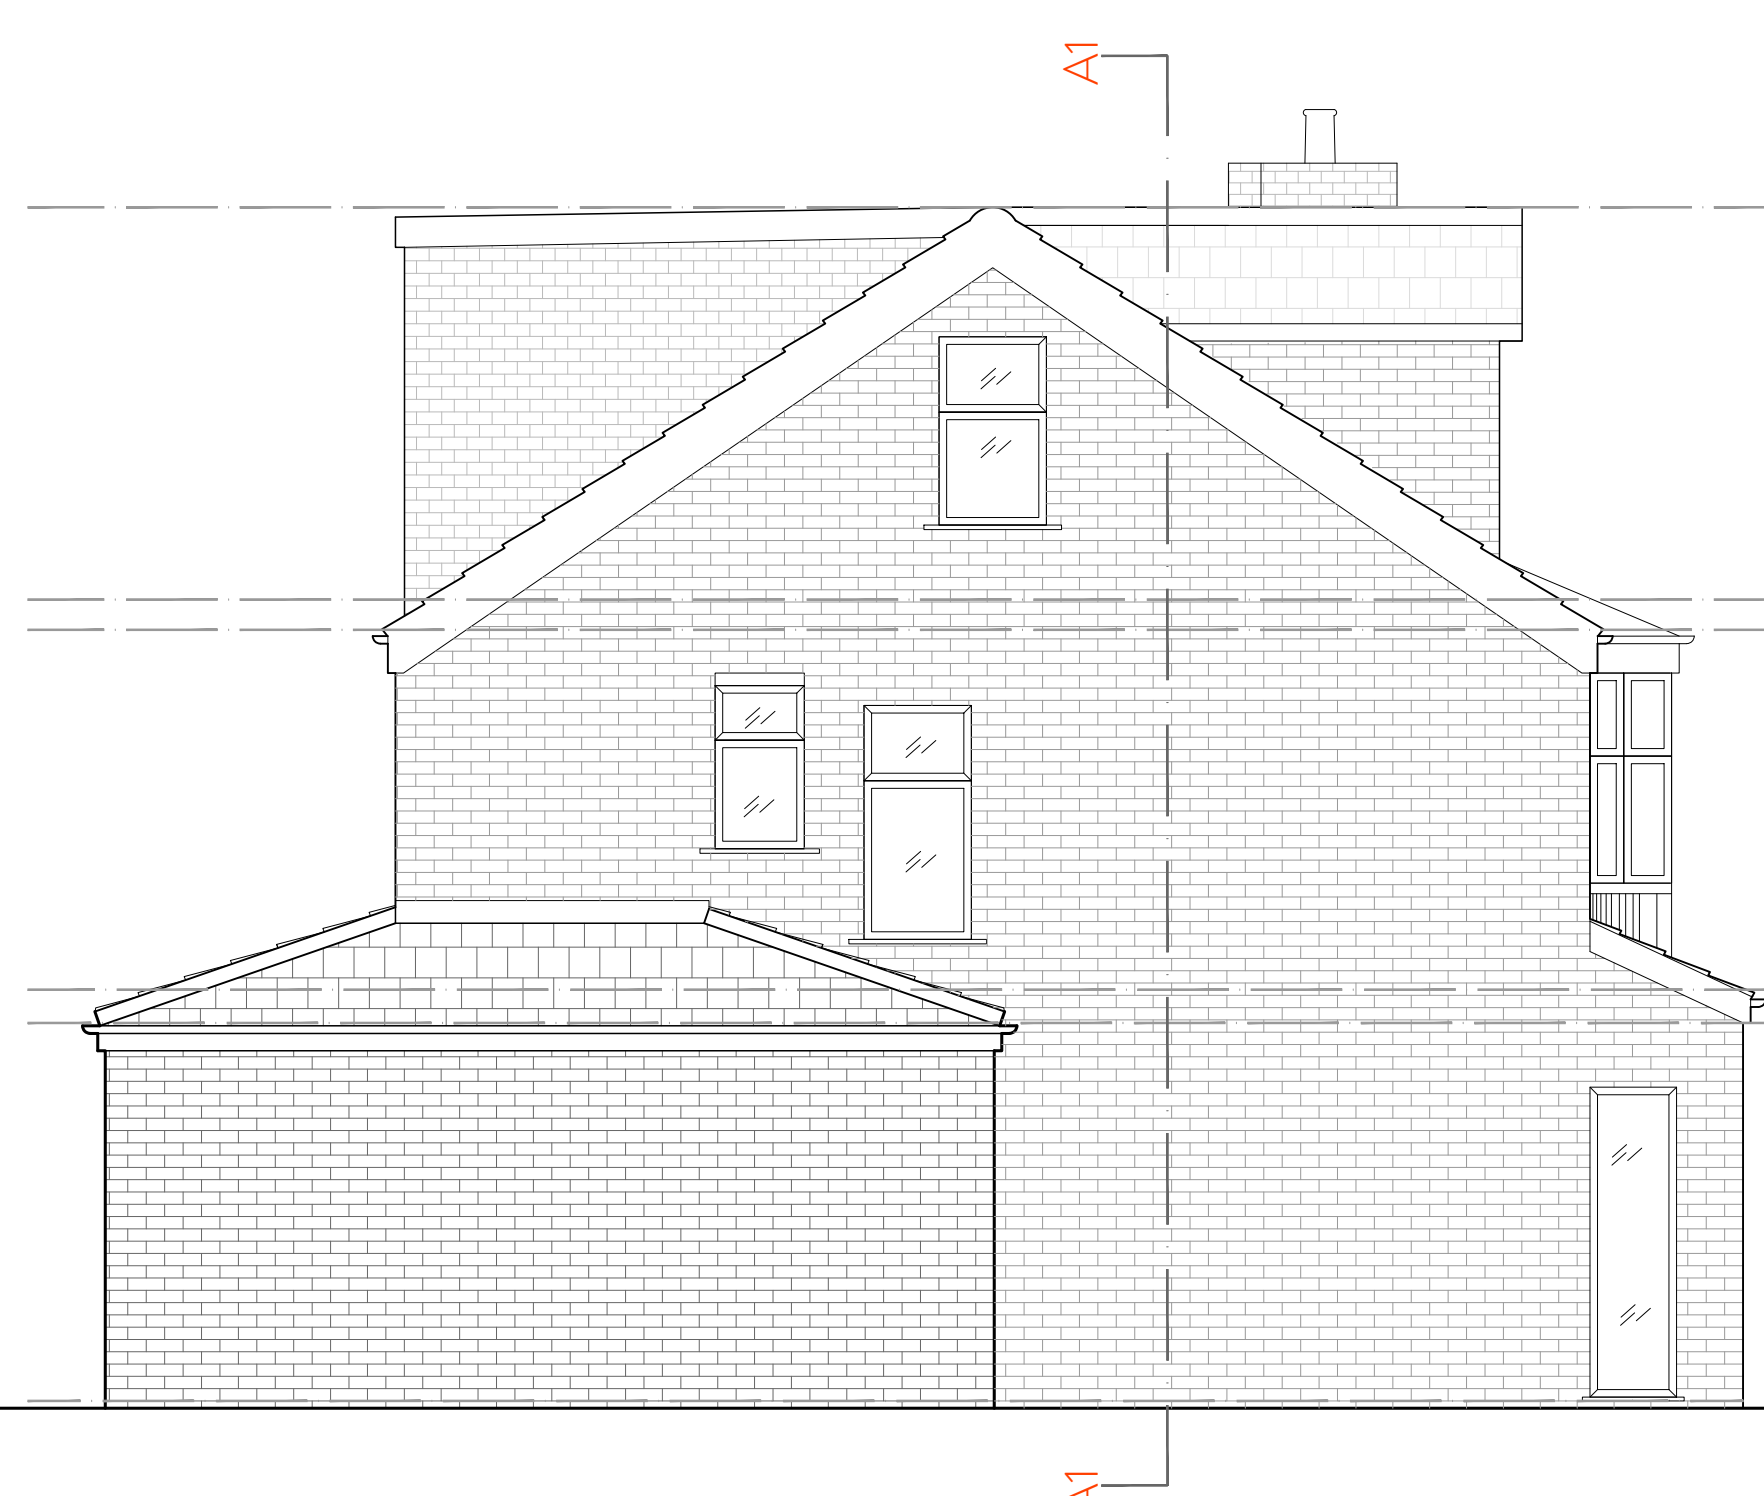


2 PROPOSED LEFT SIDE ELEVATION
SCALE: 1/50




3 PROPOSED REAR ELEVATION
SCALE: 1/50

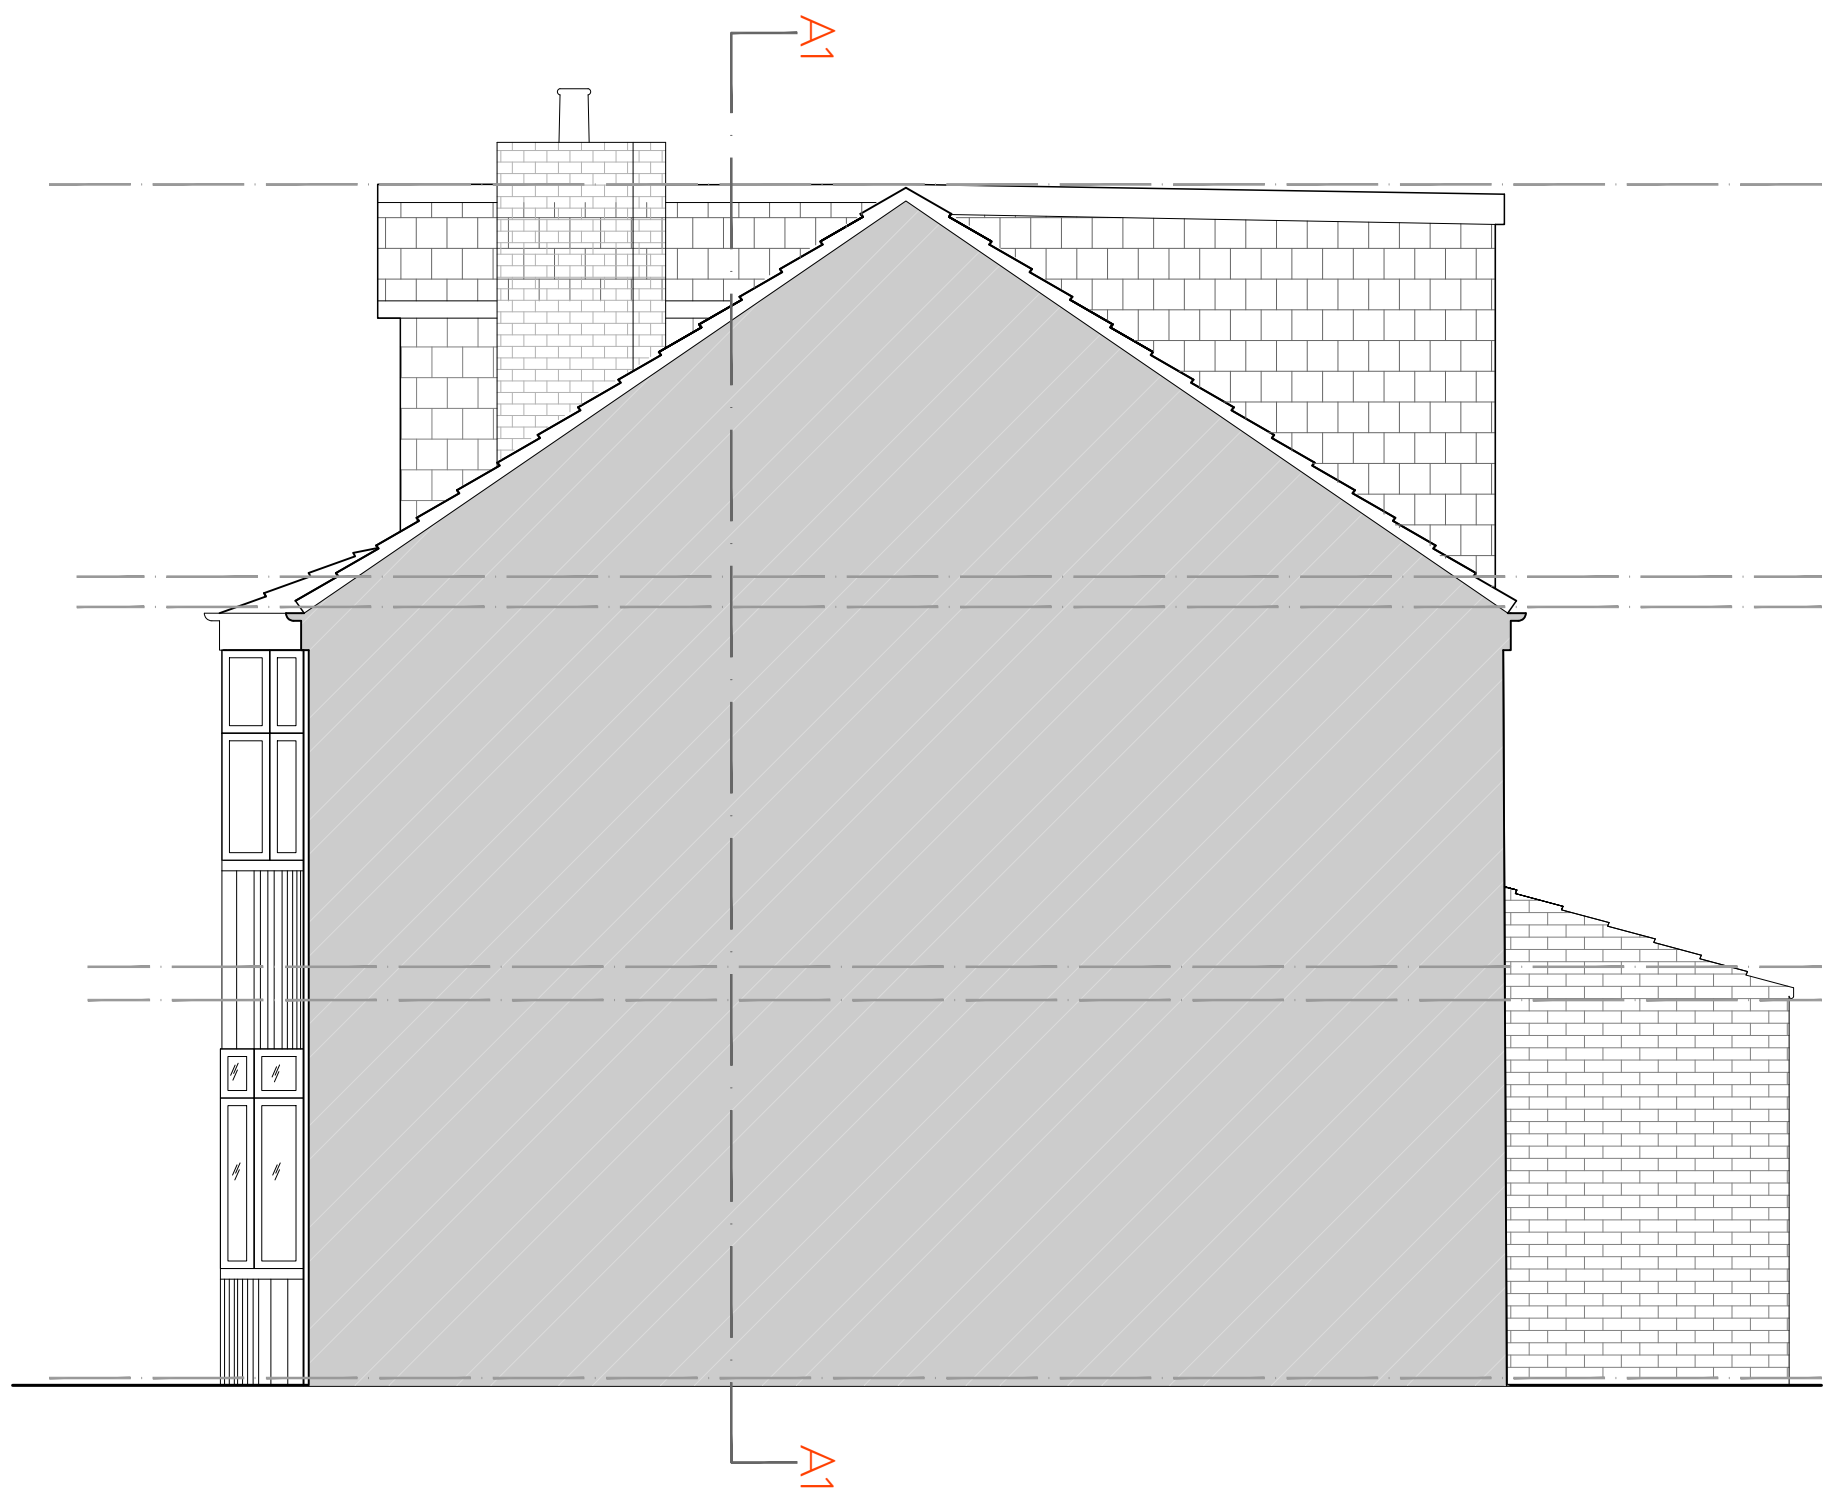

4 PROPOSED RIGHT SIDE ELEVATION
SCALE: 1:50

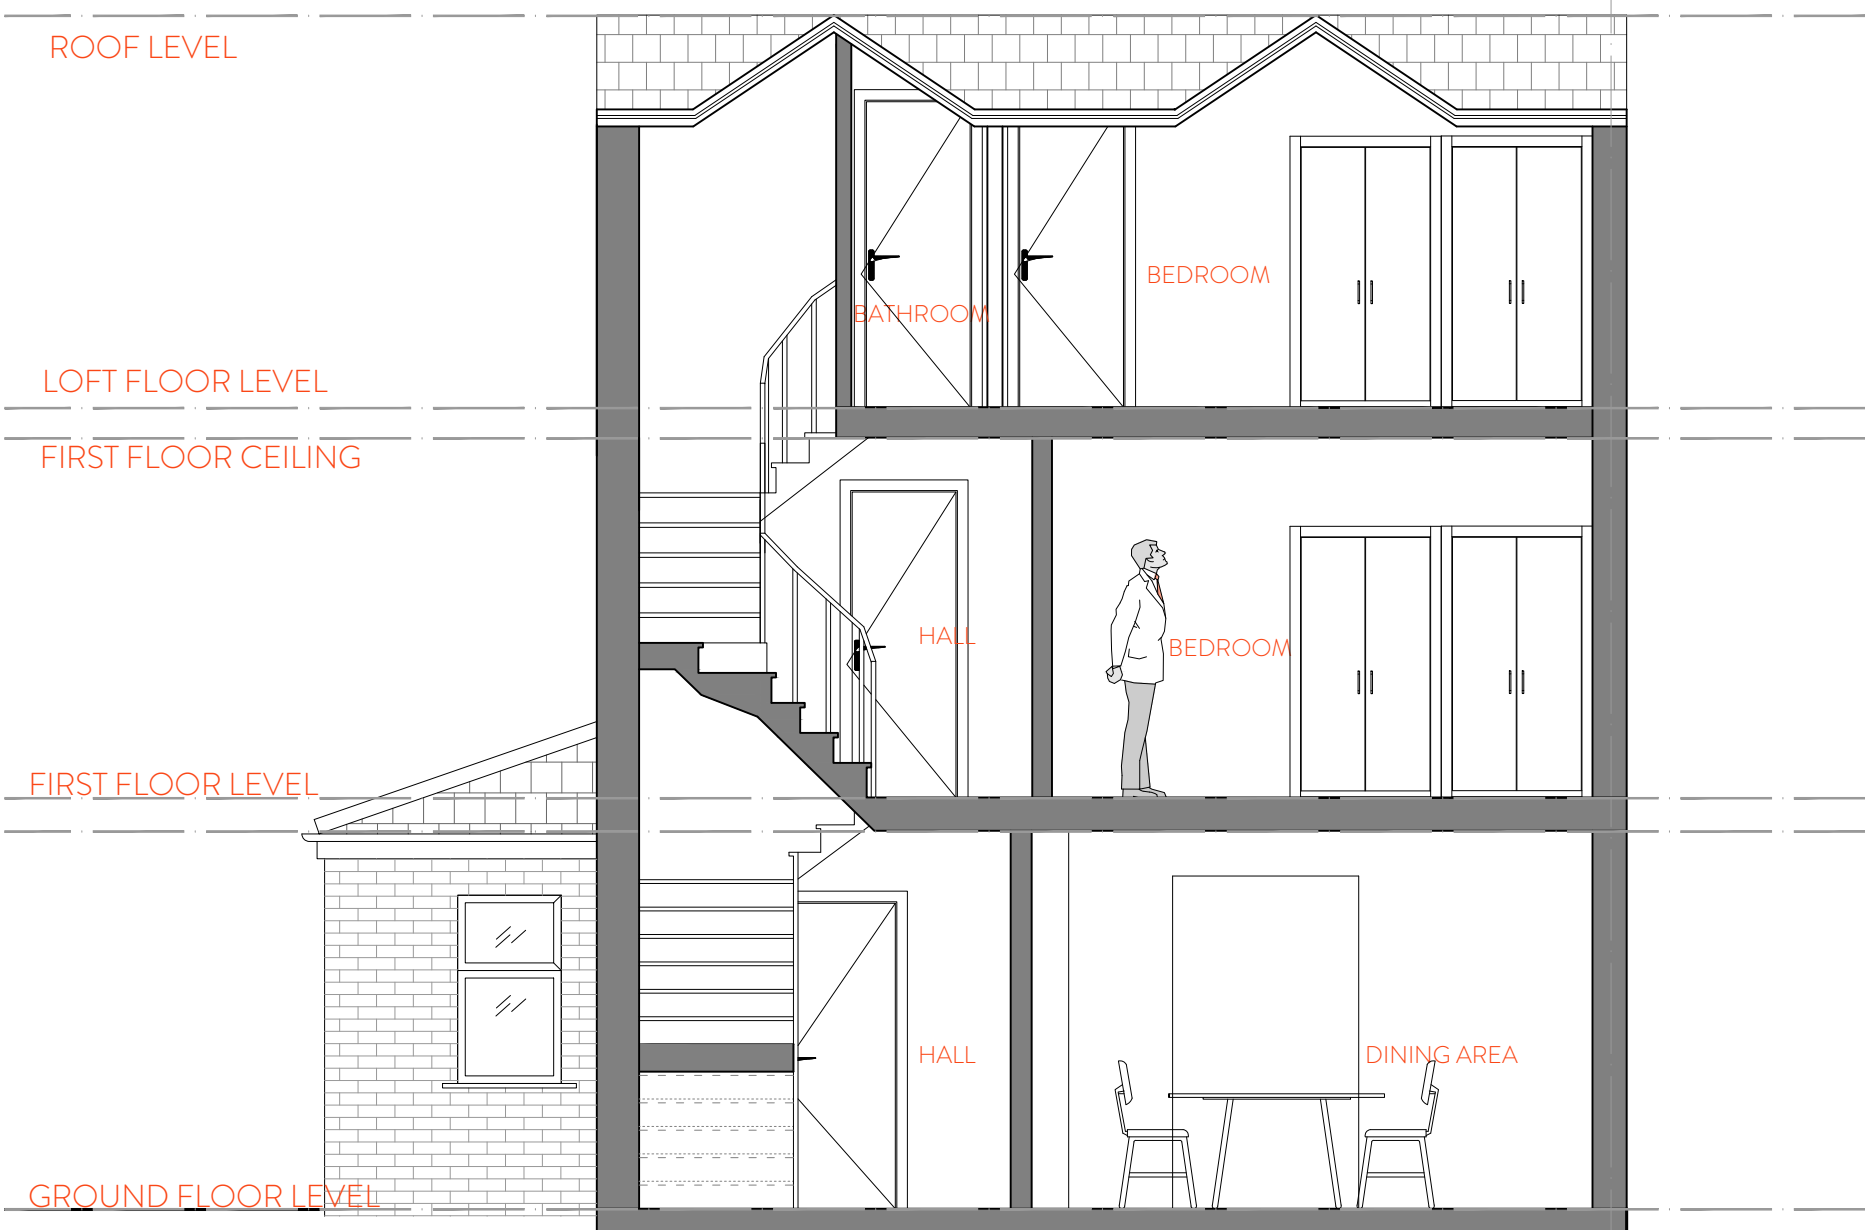

5 SECTION A
SCALE: 1:50

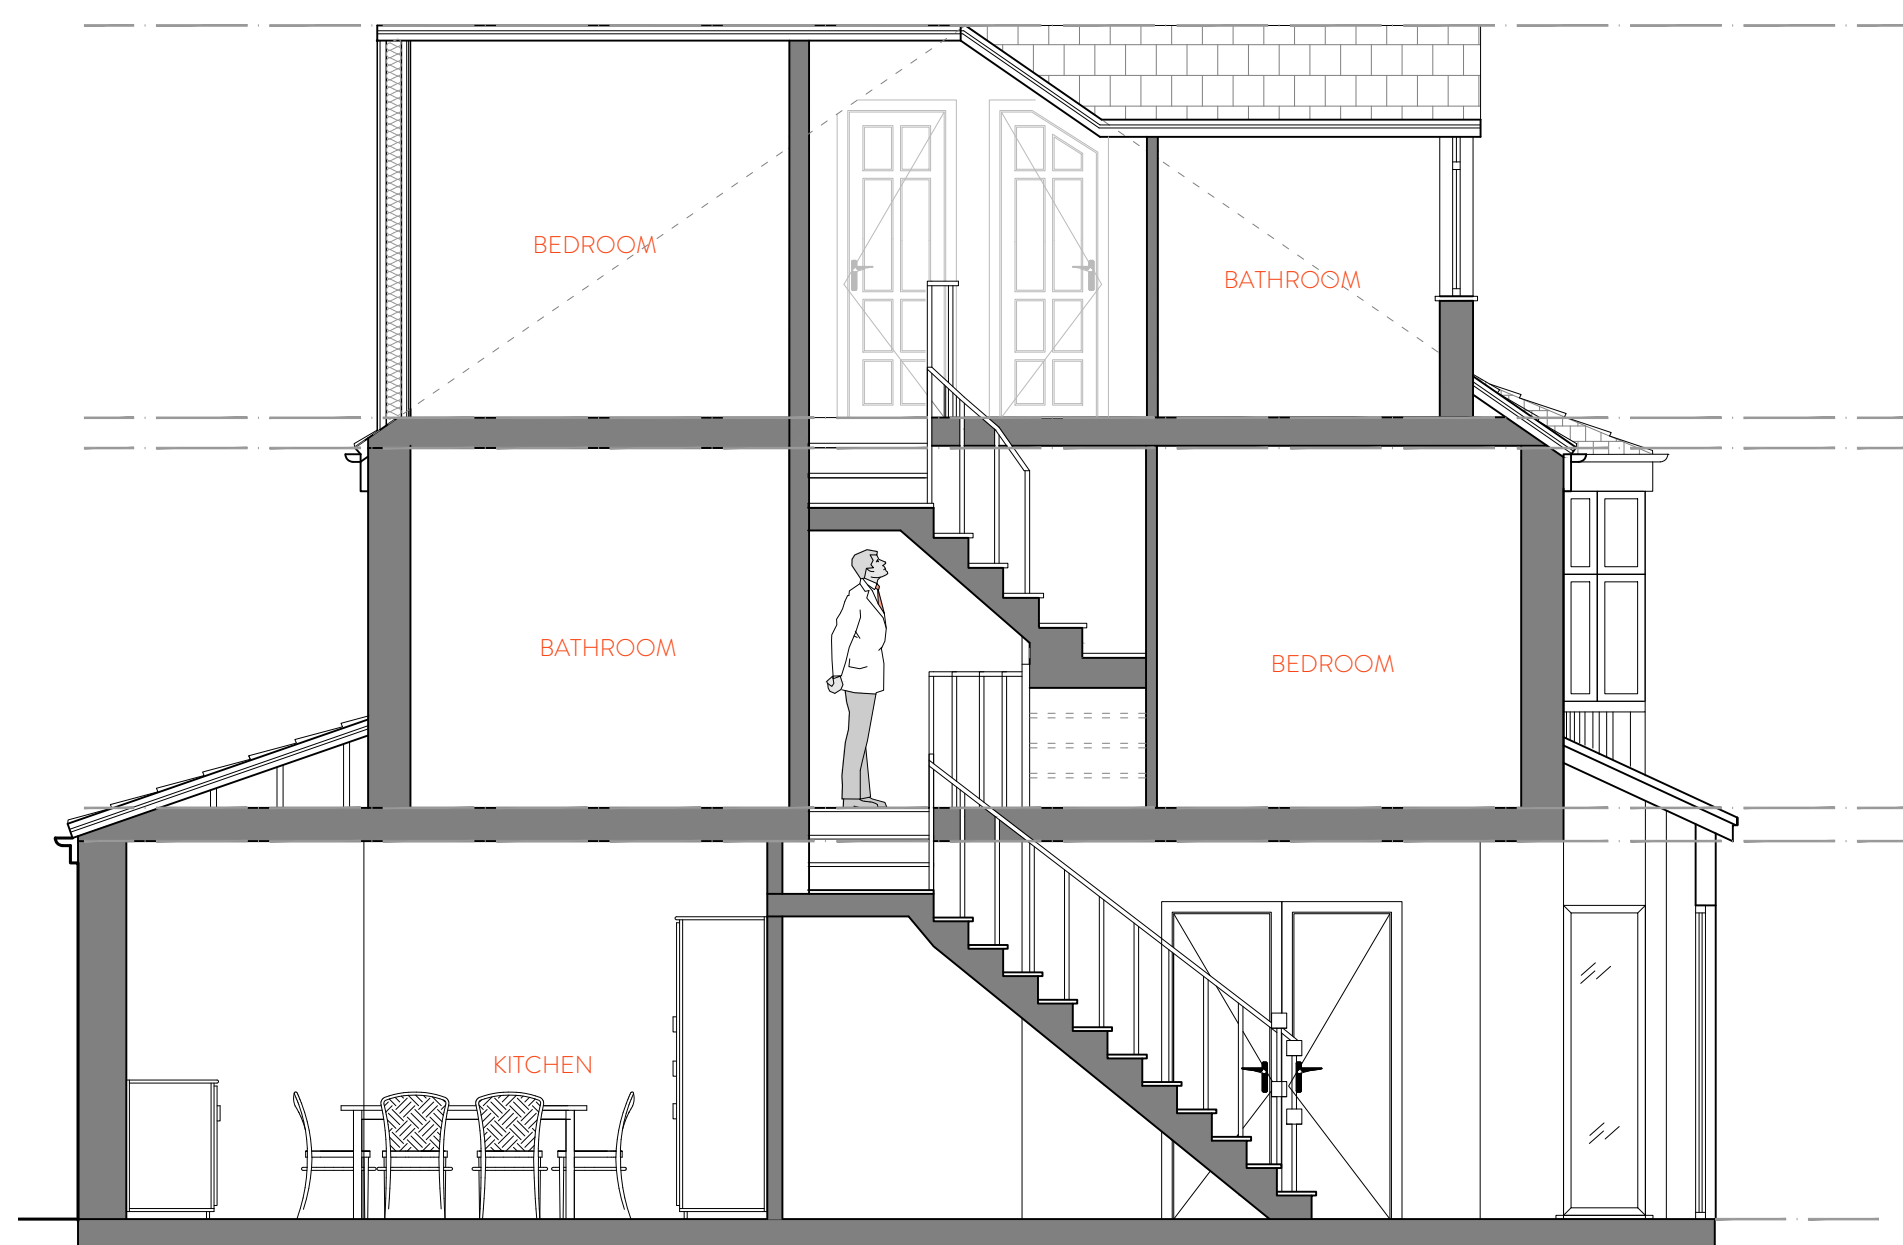

6 SECTION B
SCALE: 1:50