
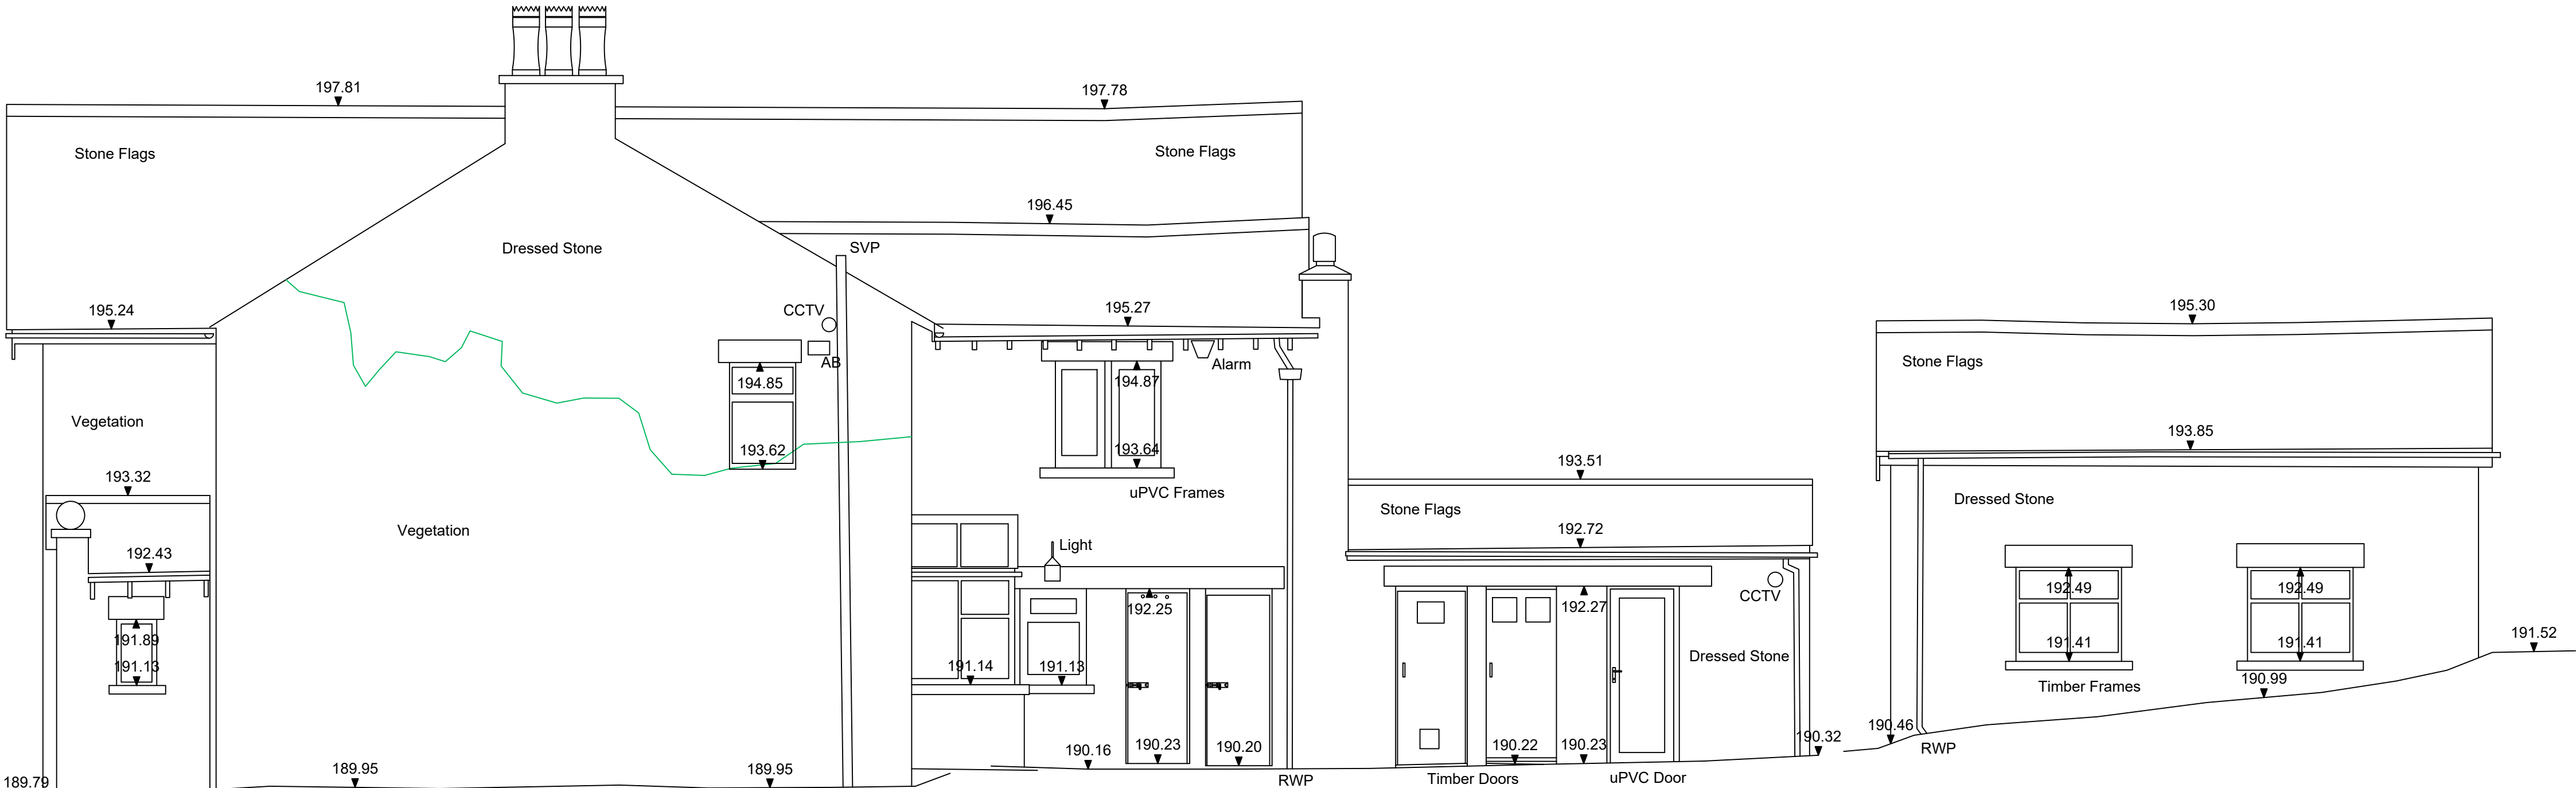
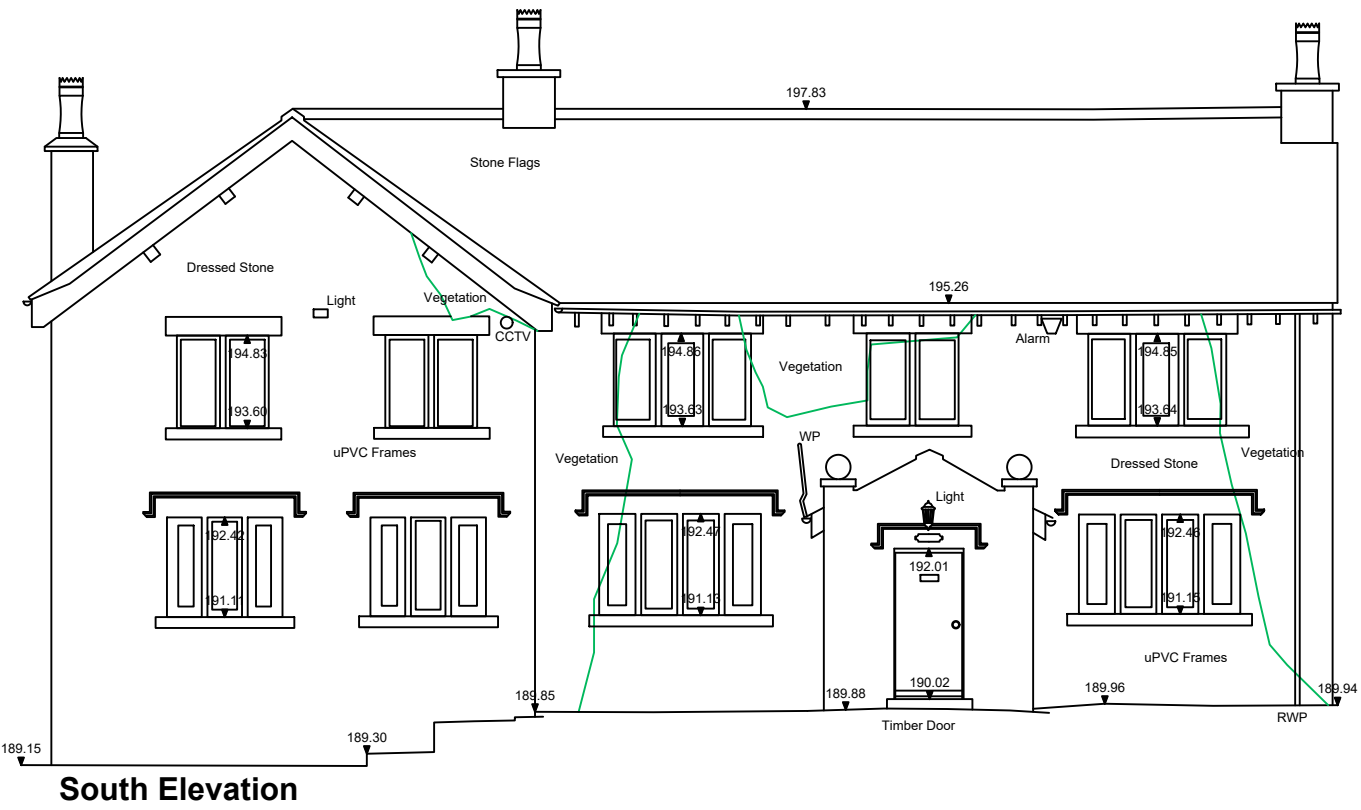



NOTES

- This drawing is copyright. No unauthorised copying of drawing without the express permission of the architect.
- Do not scale from prints. Use figure dimensions only.
- Contractors to check all dimensions on site prior to commencement of works.
- All works to be carried out in accordance with current statutory Health and Safety Regulations.
- This drawing is to be read in conjunction with all relevant consultants' and / or specialists' drawings / documents and any discrepancies or variations are to be notified to the architect before affected work commences.

REV.	AMENDMENTS	DATE
------	------------	------

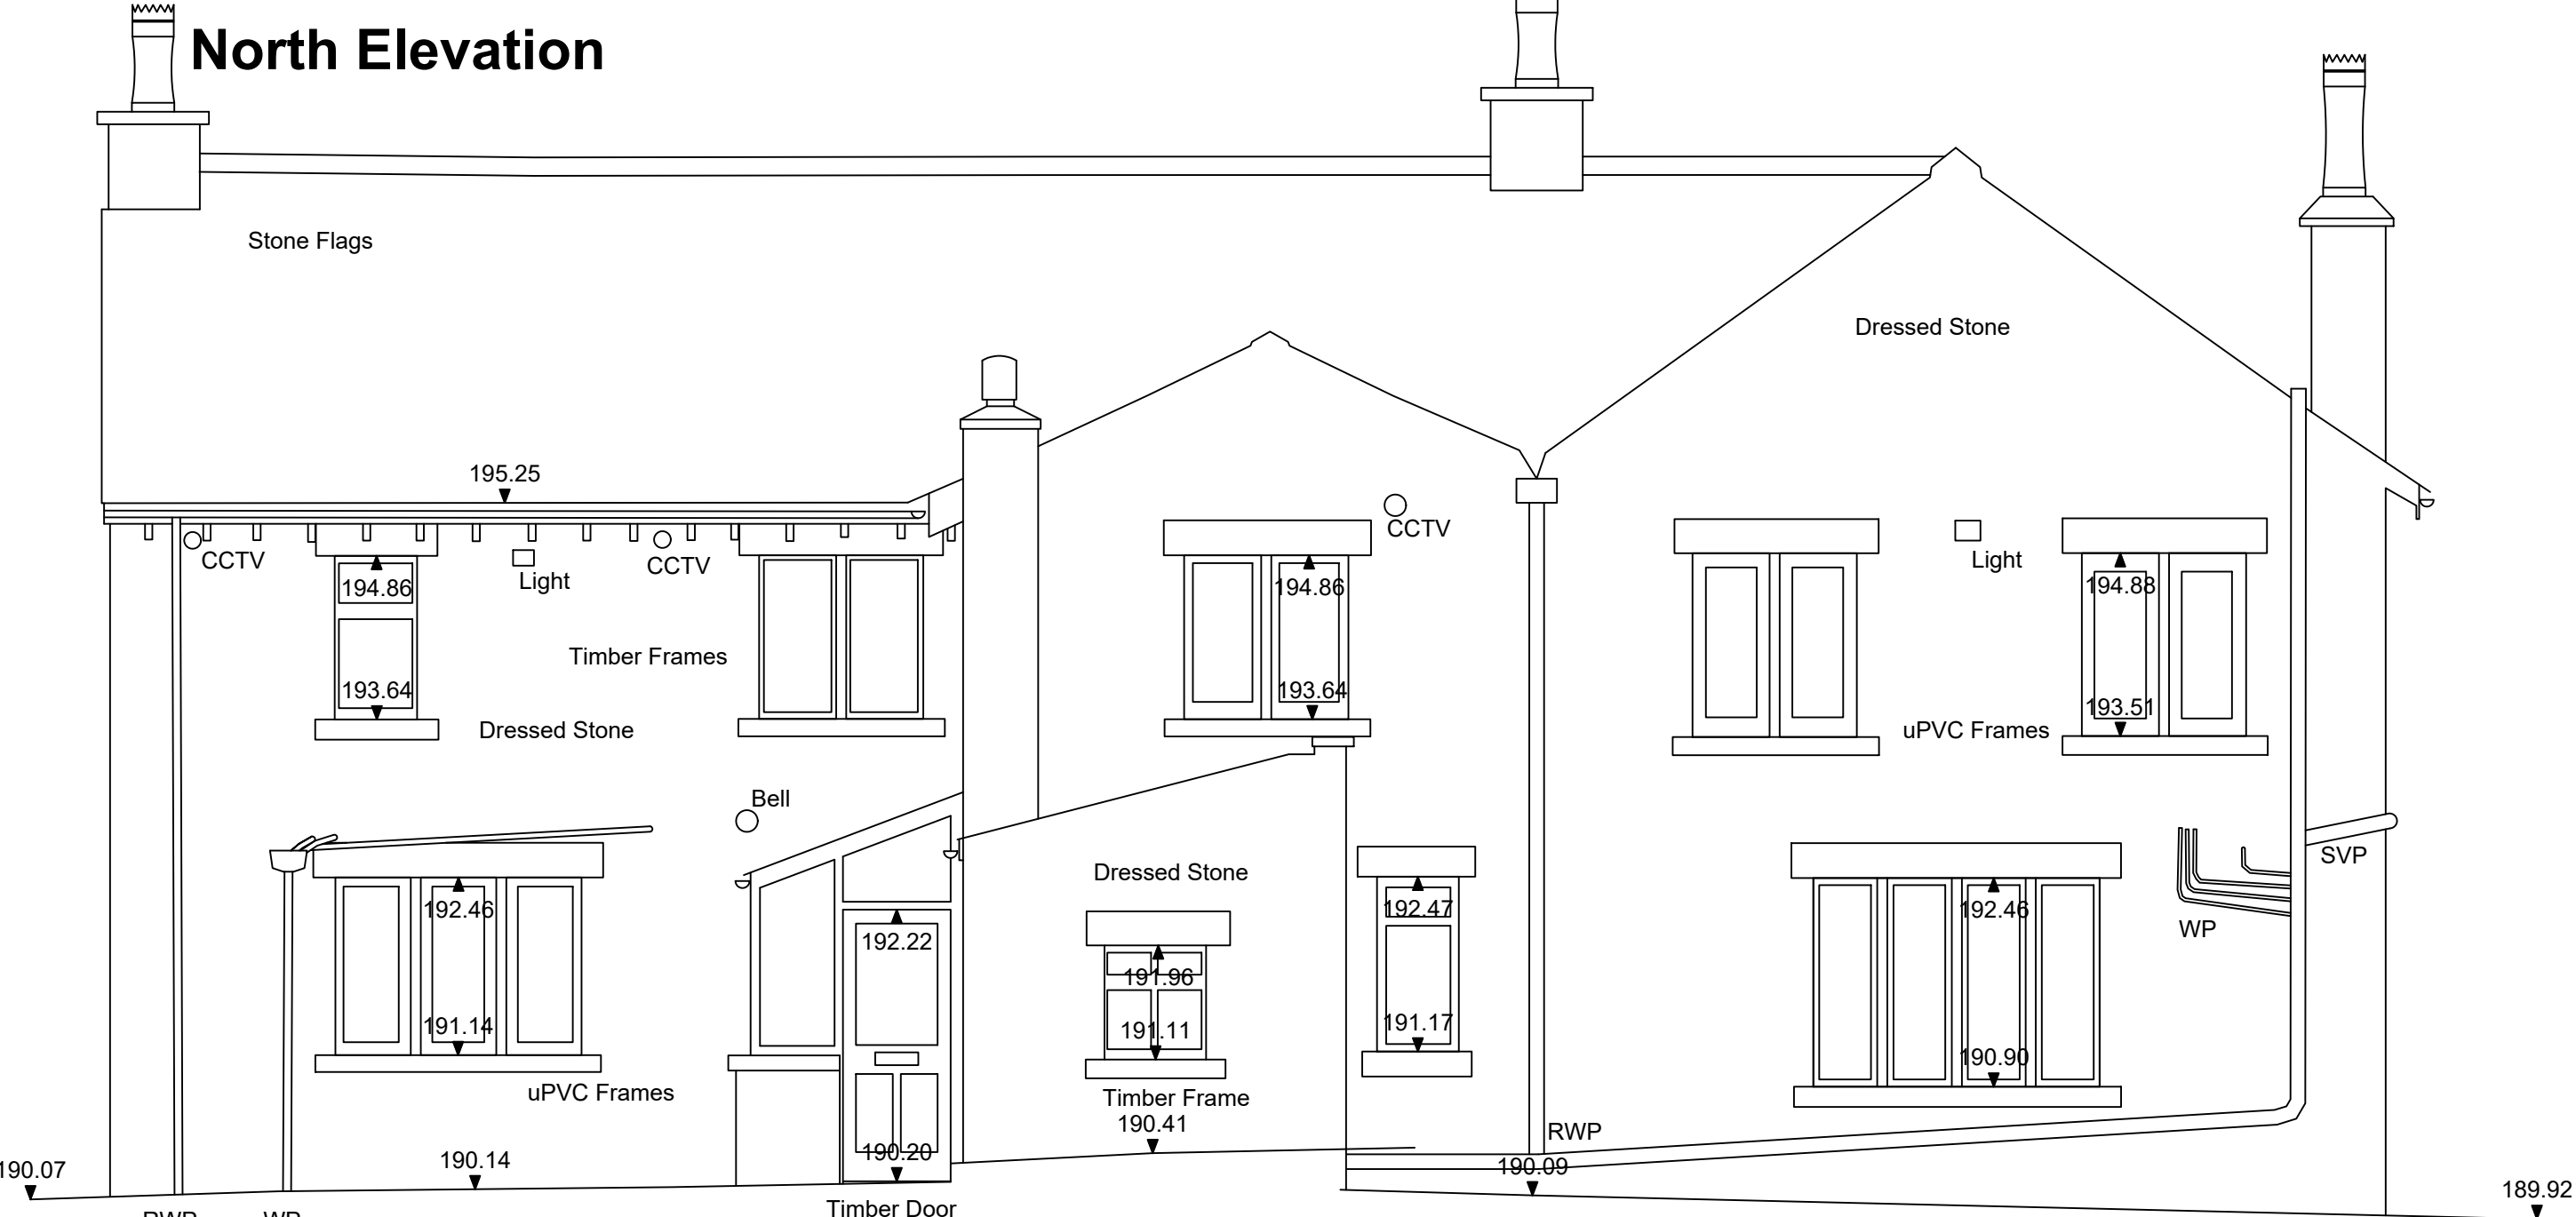

East Elevation

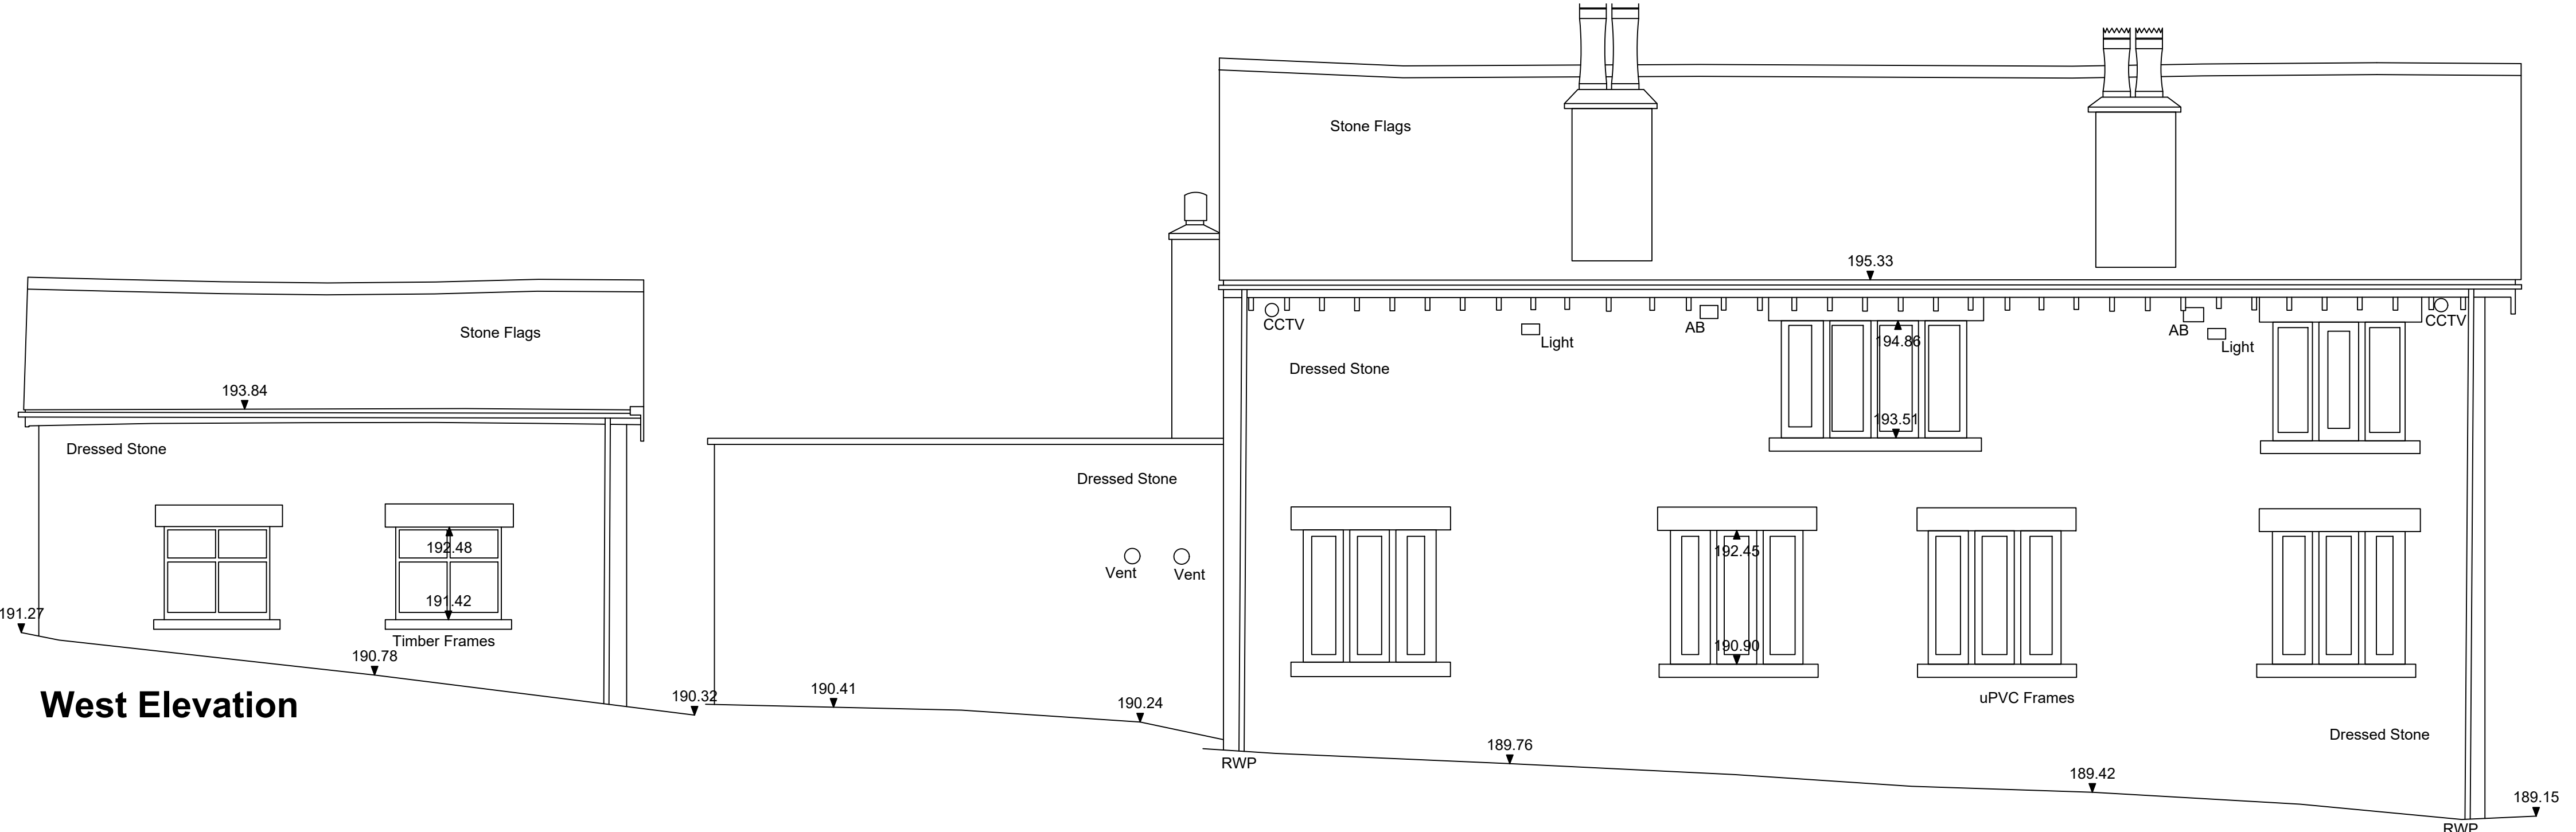

West Elevation

Project	Greystones, Holcombe Brook
Drawing	Existing Elevations
Client	
Dwn. By	RH
Scale	1:50/100
Drg. No.	17.477.11
Drg. Size	A1
Date	JUNE 2021

JOHN HOLT ARCHITECTS LTD.