
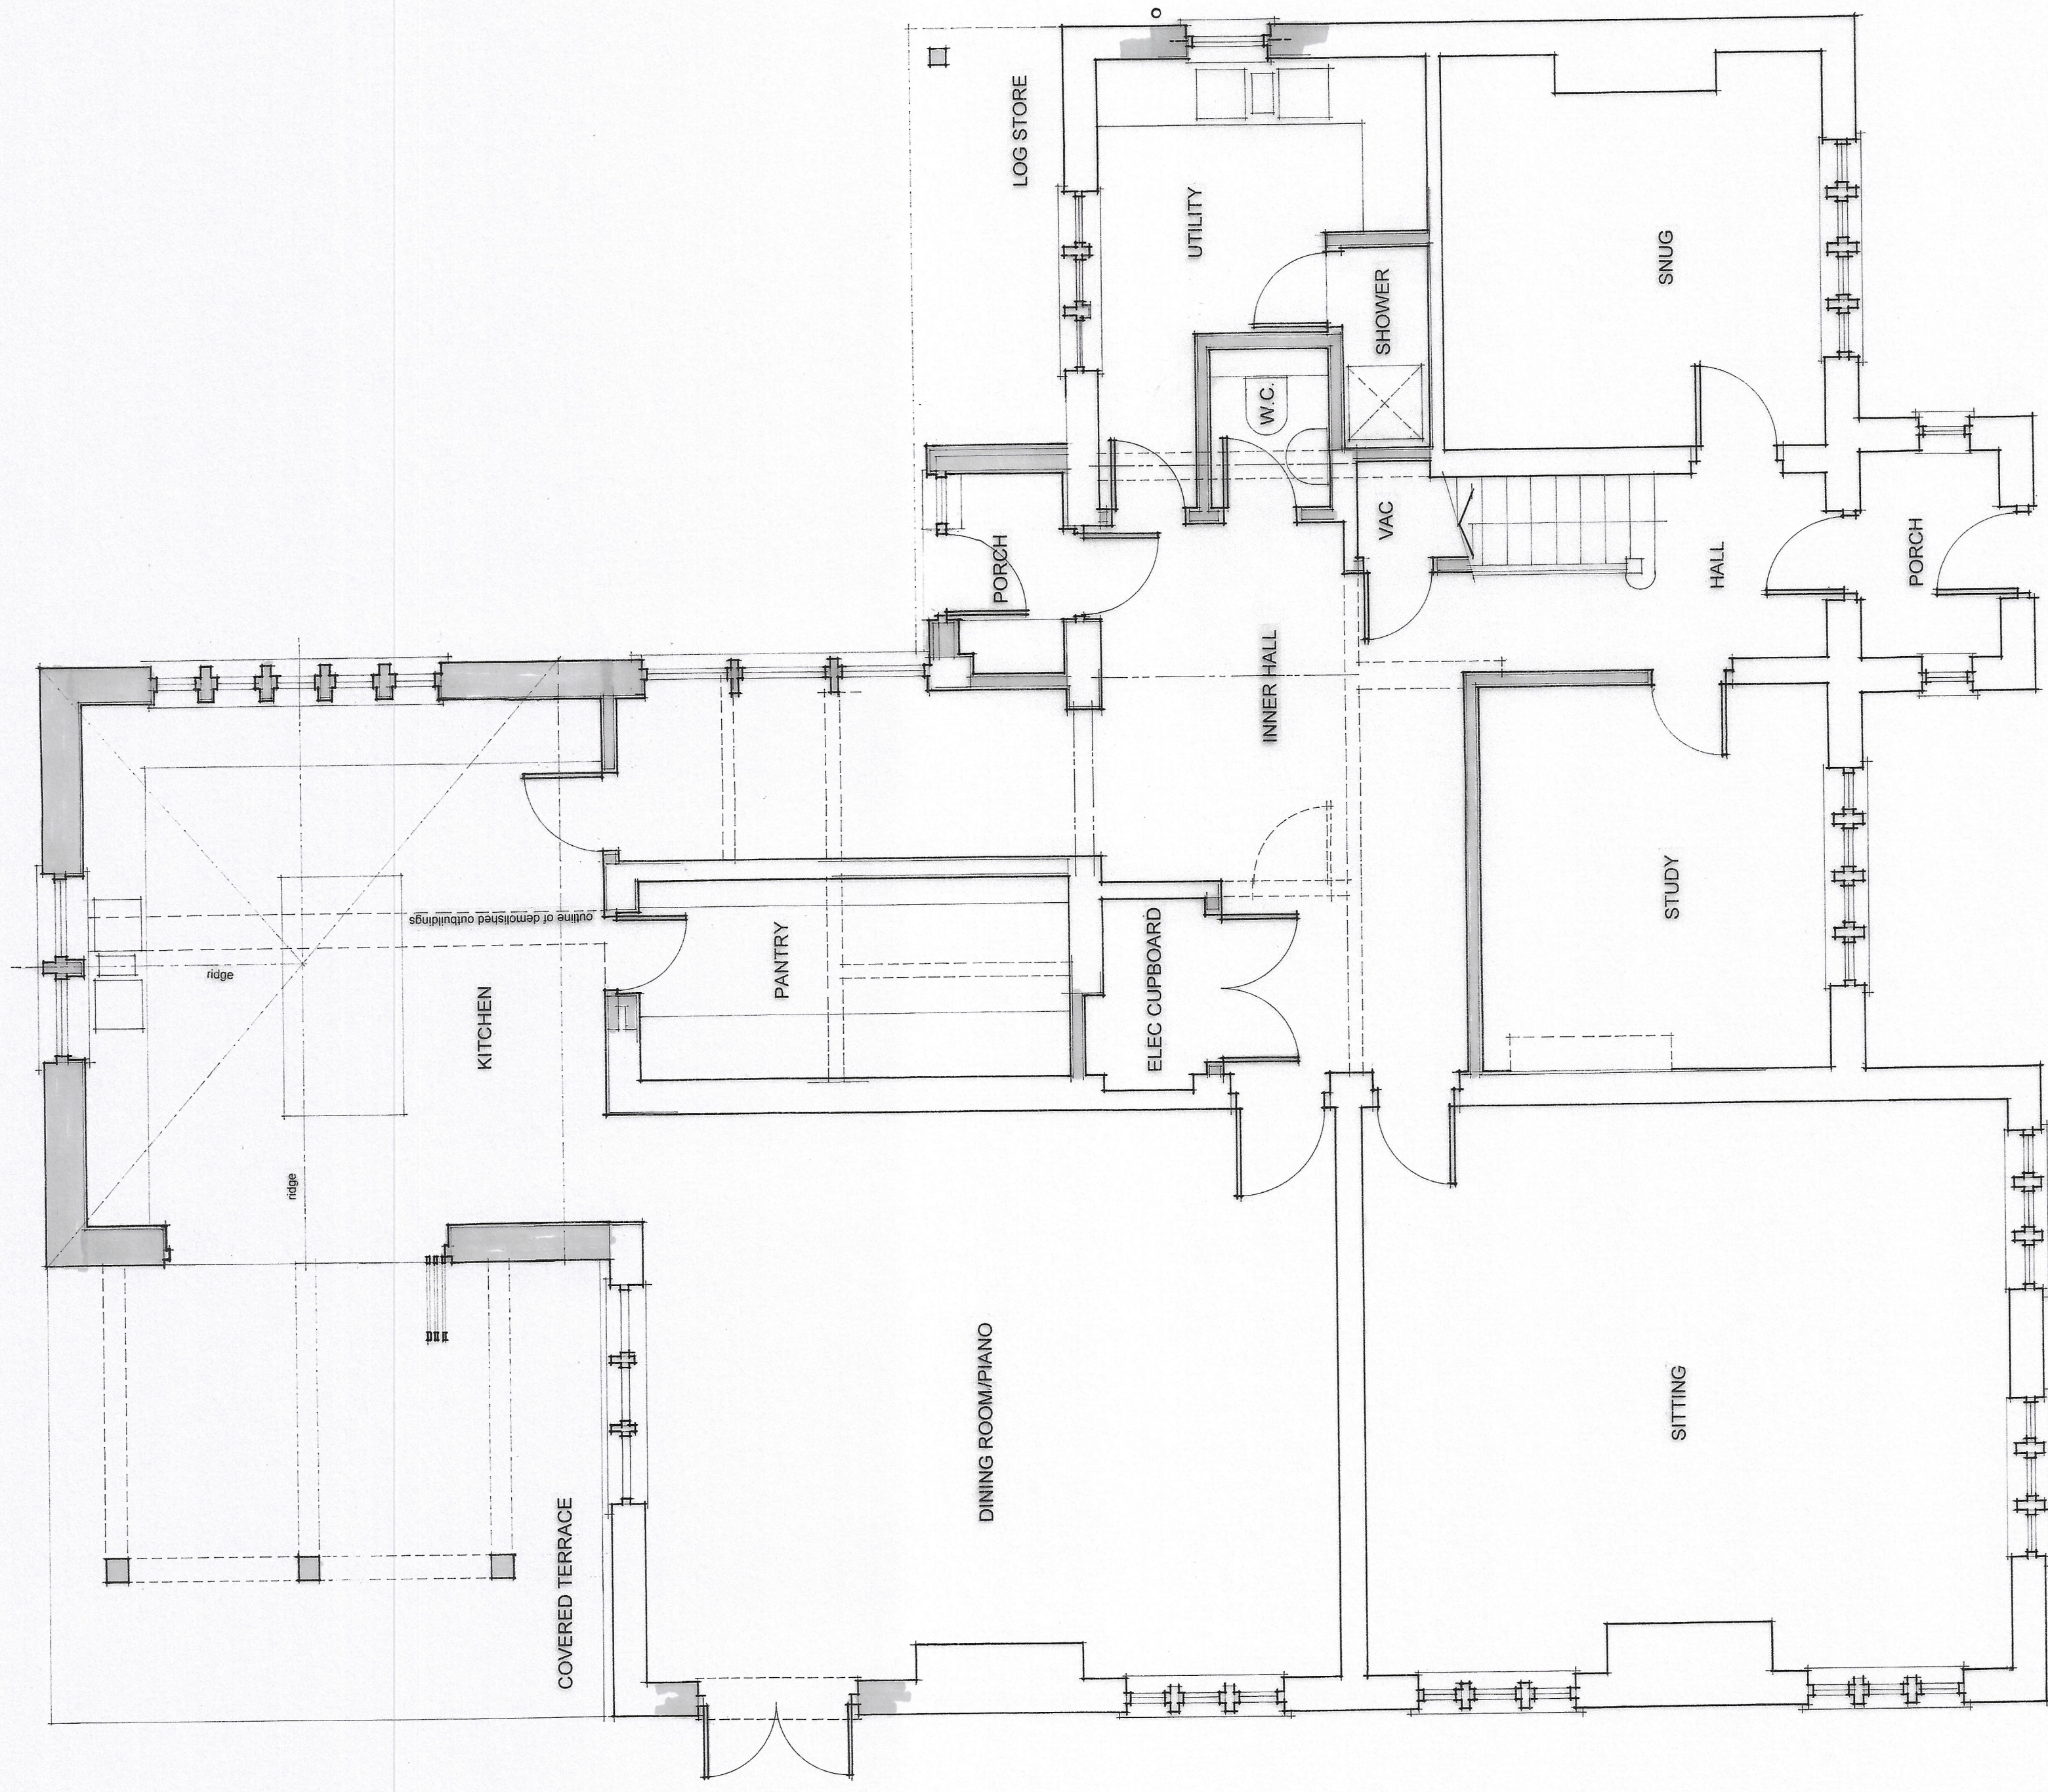


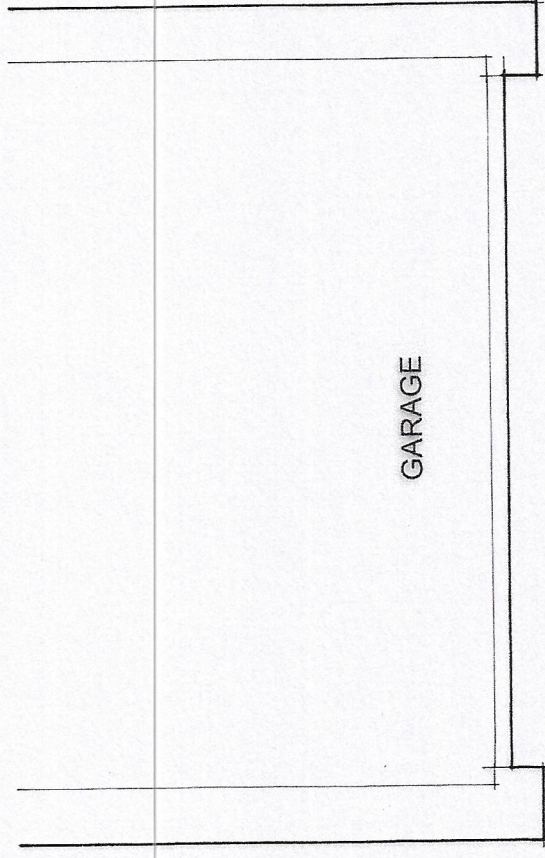

GROUND FLOOR LAYOUT

NOTES

- This drawing is copyright. No unauthorised copying or drawing without the express permission of the architect.
- Do not scale from prints. Use figure dimensions only.
- Contractors to check all dimensions on site prior to commencement of work.
- All works to be carried out in accordance with current statutory Health and Safety Regulations.
- This drawing is to be read in conjunction with all relevant contracts and / or specifications. Any variations to the above must be agreed in writing before affected work commences.

REV. AMENDMENTS

REV.	AMENDMENTS	DATE
------	------------	------

Project	PROPOSED ALTERATIONS, GREYSTONES
Drawing	PROPOSED FLOOR PLAN
Client	MRS & MRS N DYKINS
Drawn By	NJH
Scale	1:50 @A1
Dwg. No.	1/1477/06 (A)
Dwg. Size	A1
Date	AUGUST 2021

JOHN HOLT ARCHITECTS LTD.

3 MANCHESTER ROAD BURY LANCASHIRE BL9 9DR
TELEPHONE 0161 754 8314 FACSIMILE 0161 754 8995
EMAIL mail@johnholt.co.uk
DO NOT SCALE DRAWING