


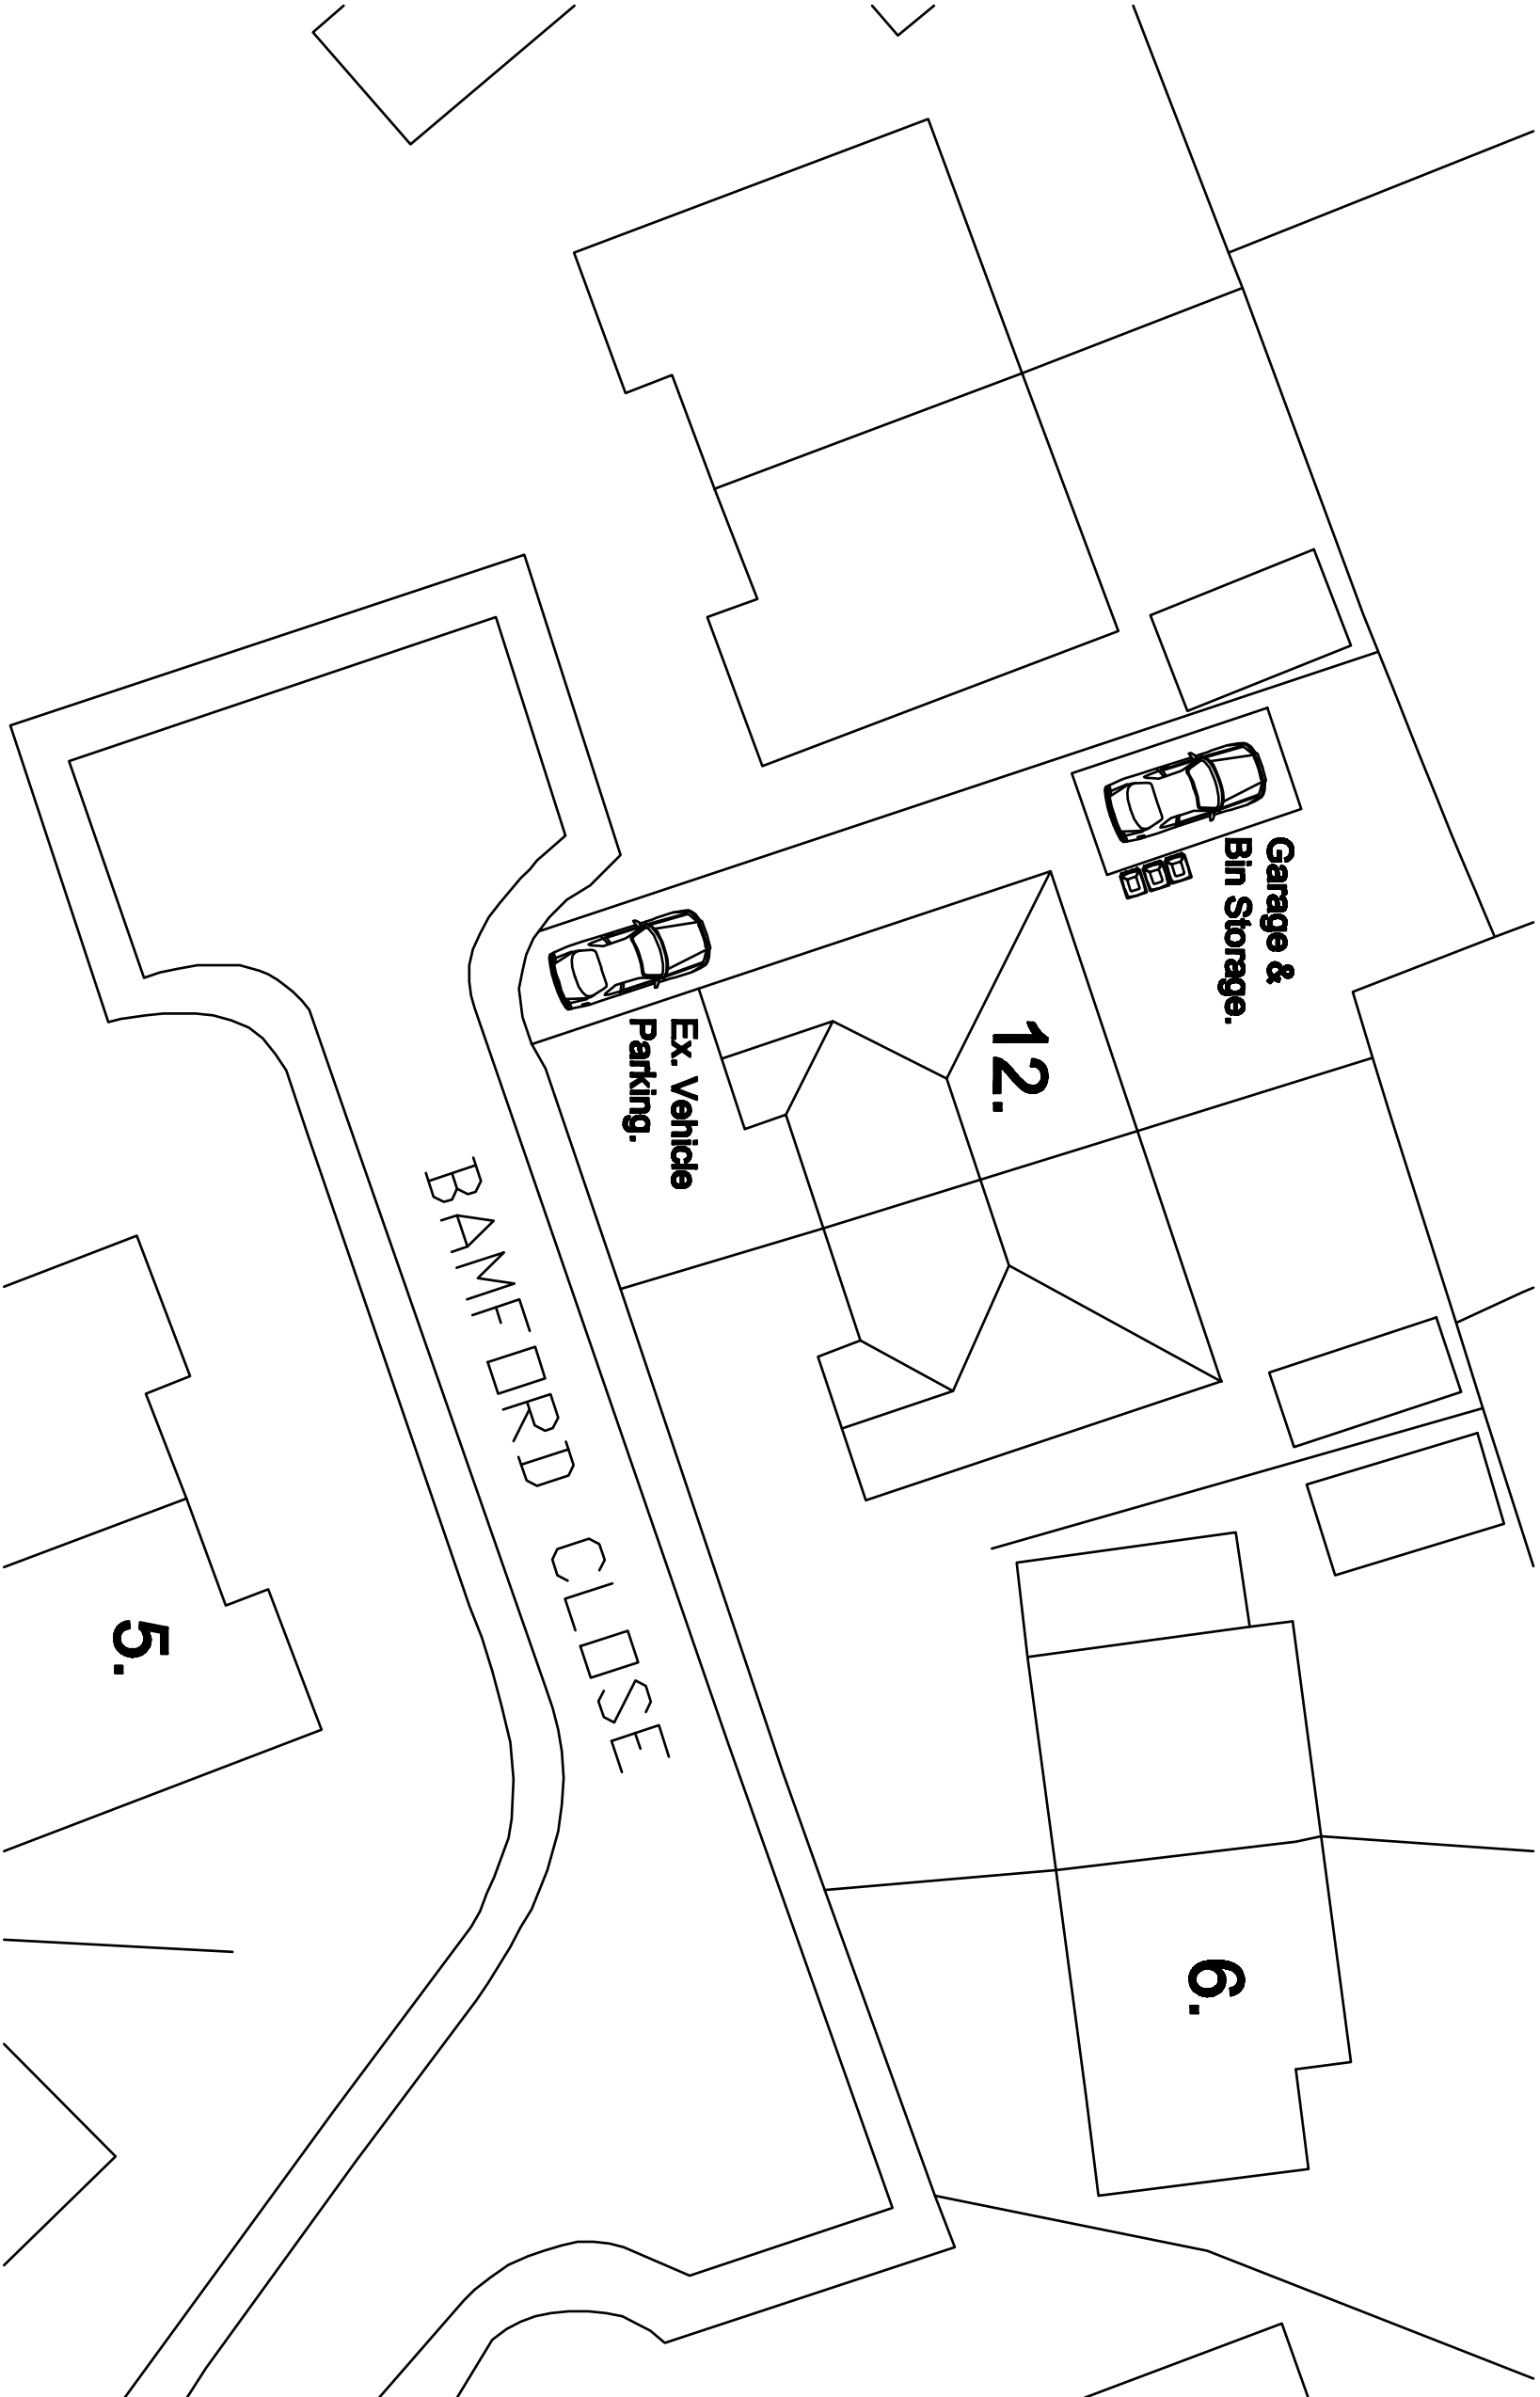

EXISTING SITE PLAN.

Revision.	Title : PROPOSED FRONT DORMER AND INTERNAL ALTERATIONS.	Project : 12, BRAMFORD CLOSE, BURY, BL9 7TR	MTC Designs Scale: 1:200 @ A3 Date: February 2022.	31 Eddard Drive Bolton BL2 6TB T: 01204 418714, M: 07700028914 Email: info@mtcdesigns.co.uk
			Drawing No: P05	