

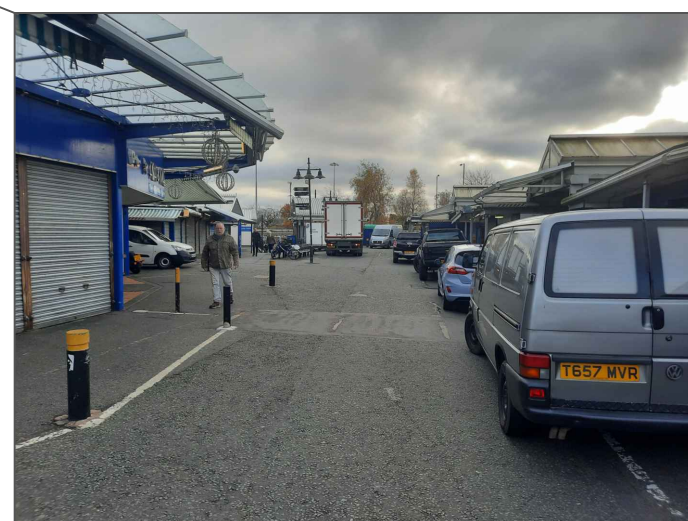
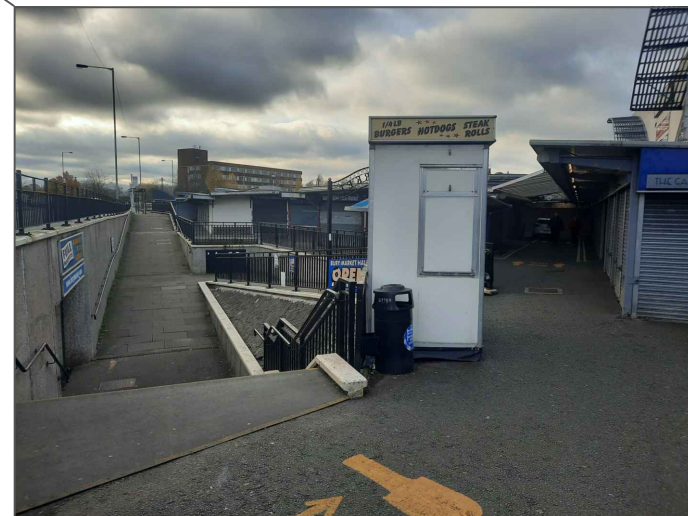
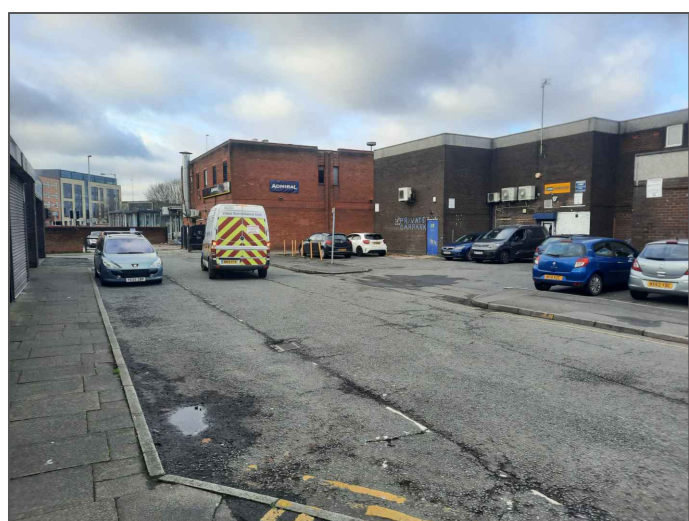
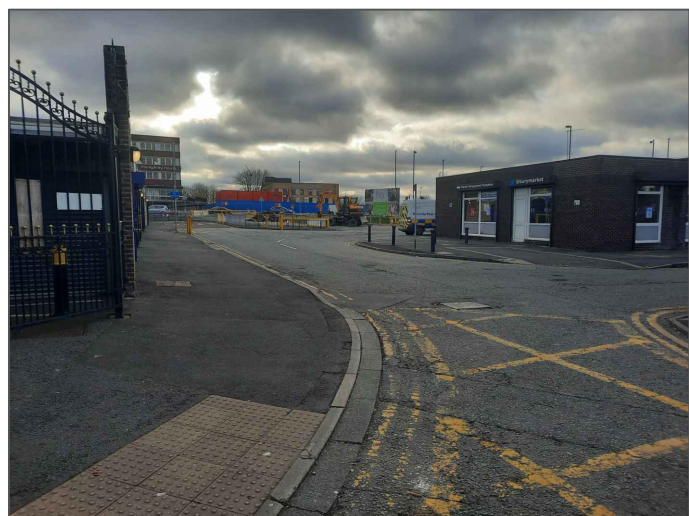
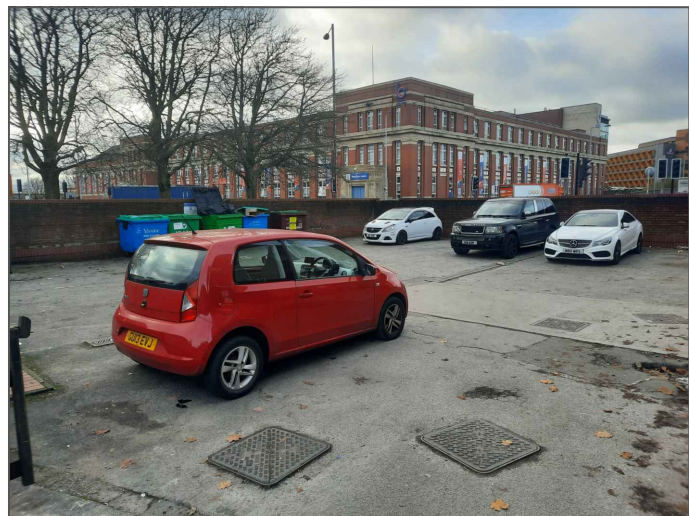
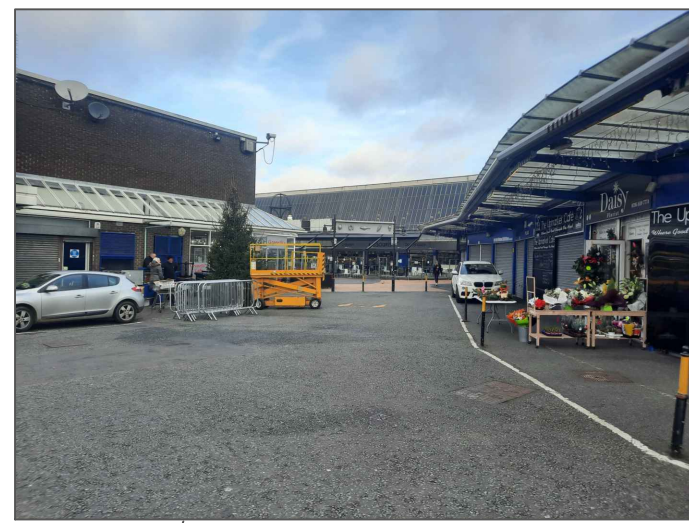


Appendix A

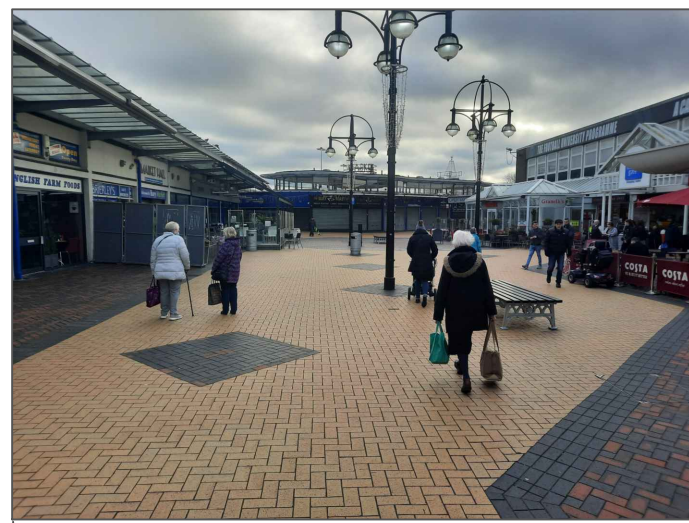

 www.id-geo.co.uk Caledonian House, Tatton Street, Knutsford, Cheshire, WA16 6AG email: info@id-geo.co.uk Tel: 01565 755557 Fax: 01565 740263	CLIENT BURY COUNCIL			
	JOB TITLE BURY MARKET			
	DRAWING TITLE SITE LOCATION PLAN			
DRAWN BY MJ	SIGNATURE	DATE 25/11/21	STATUS	
APPROVED BRB	SIGNATURE	DATE 25/11/21	SCALE 1:25,000@A4	DRG No. 5237-G-D001

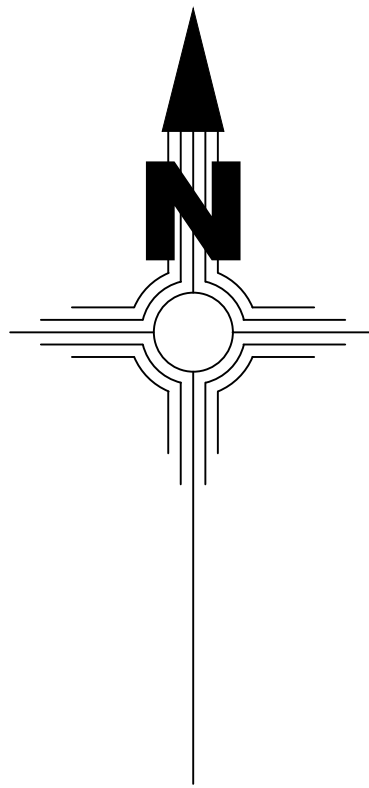

The Employer must not amend any drawing, design or other intellectual property produced by IDG, without permission in writing from IDG in advance of any amendments being made. In the event that such written permission is not obtained in advance of the amendments being made, IDG shall not be liable for any damage and/or losses occurring as a result of the amended drawing, design or other intellectual property.

Revision	Description	Date
----------	-------------	------



www.id-geo.co.uk
Caledonian House,
Tatton Street, Knutsford,
Cheshire, WA16 6AG
email: info@id-geo.co.uk
Tel: 01565 755557
Fax: 01565 740263

ID GeoEnvironmental Limited

CLIENT

BURY COUNCIL

JOB TITLE

BURY MARKET

DRAWING TITLE



SITE FEATURES PLAN

STATUS
FINAL

DRAWN BY MJ	SIGNATURE	DATE 25/11/21
----------------	-----------	------------------

APPROVED BRB	SIGNATURE	DATE 25/11/21
-----------------	-----------	------------------

SCALE N.T.S.	DRG No. 5237-G-D002
-----------------	------------------------

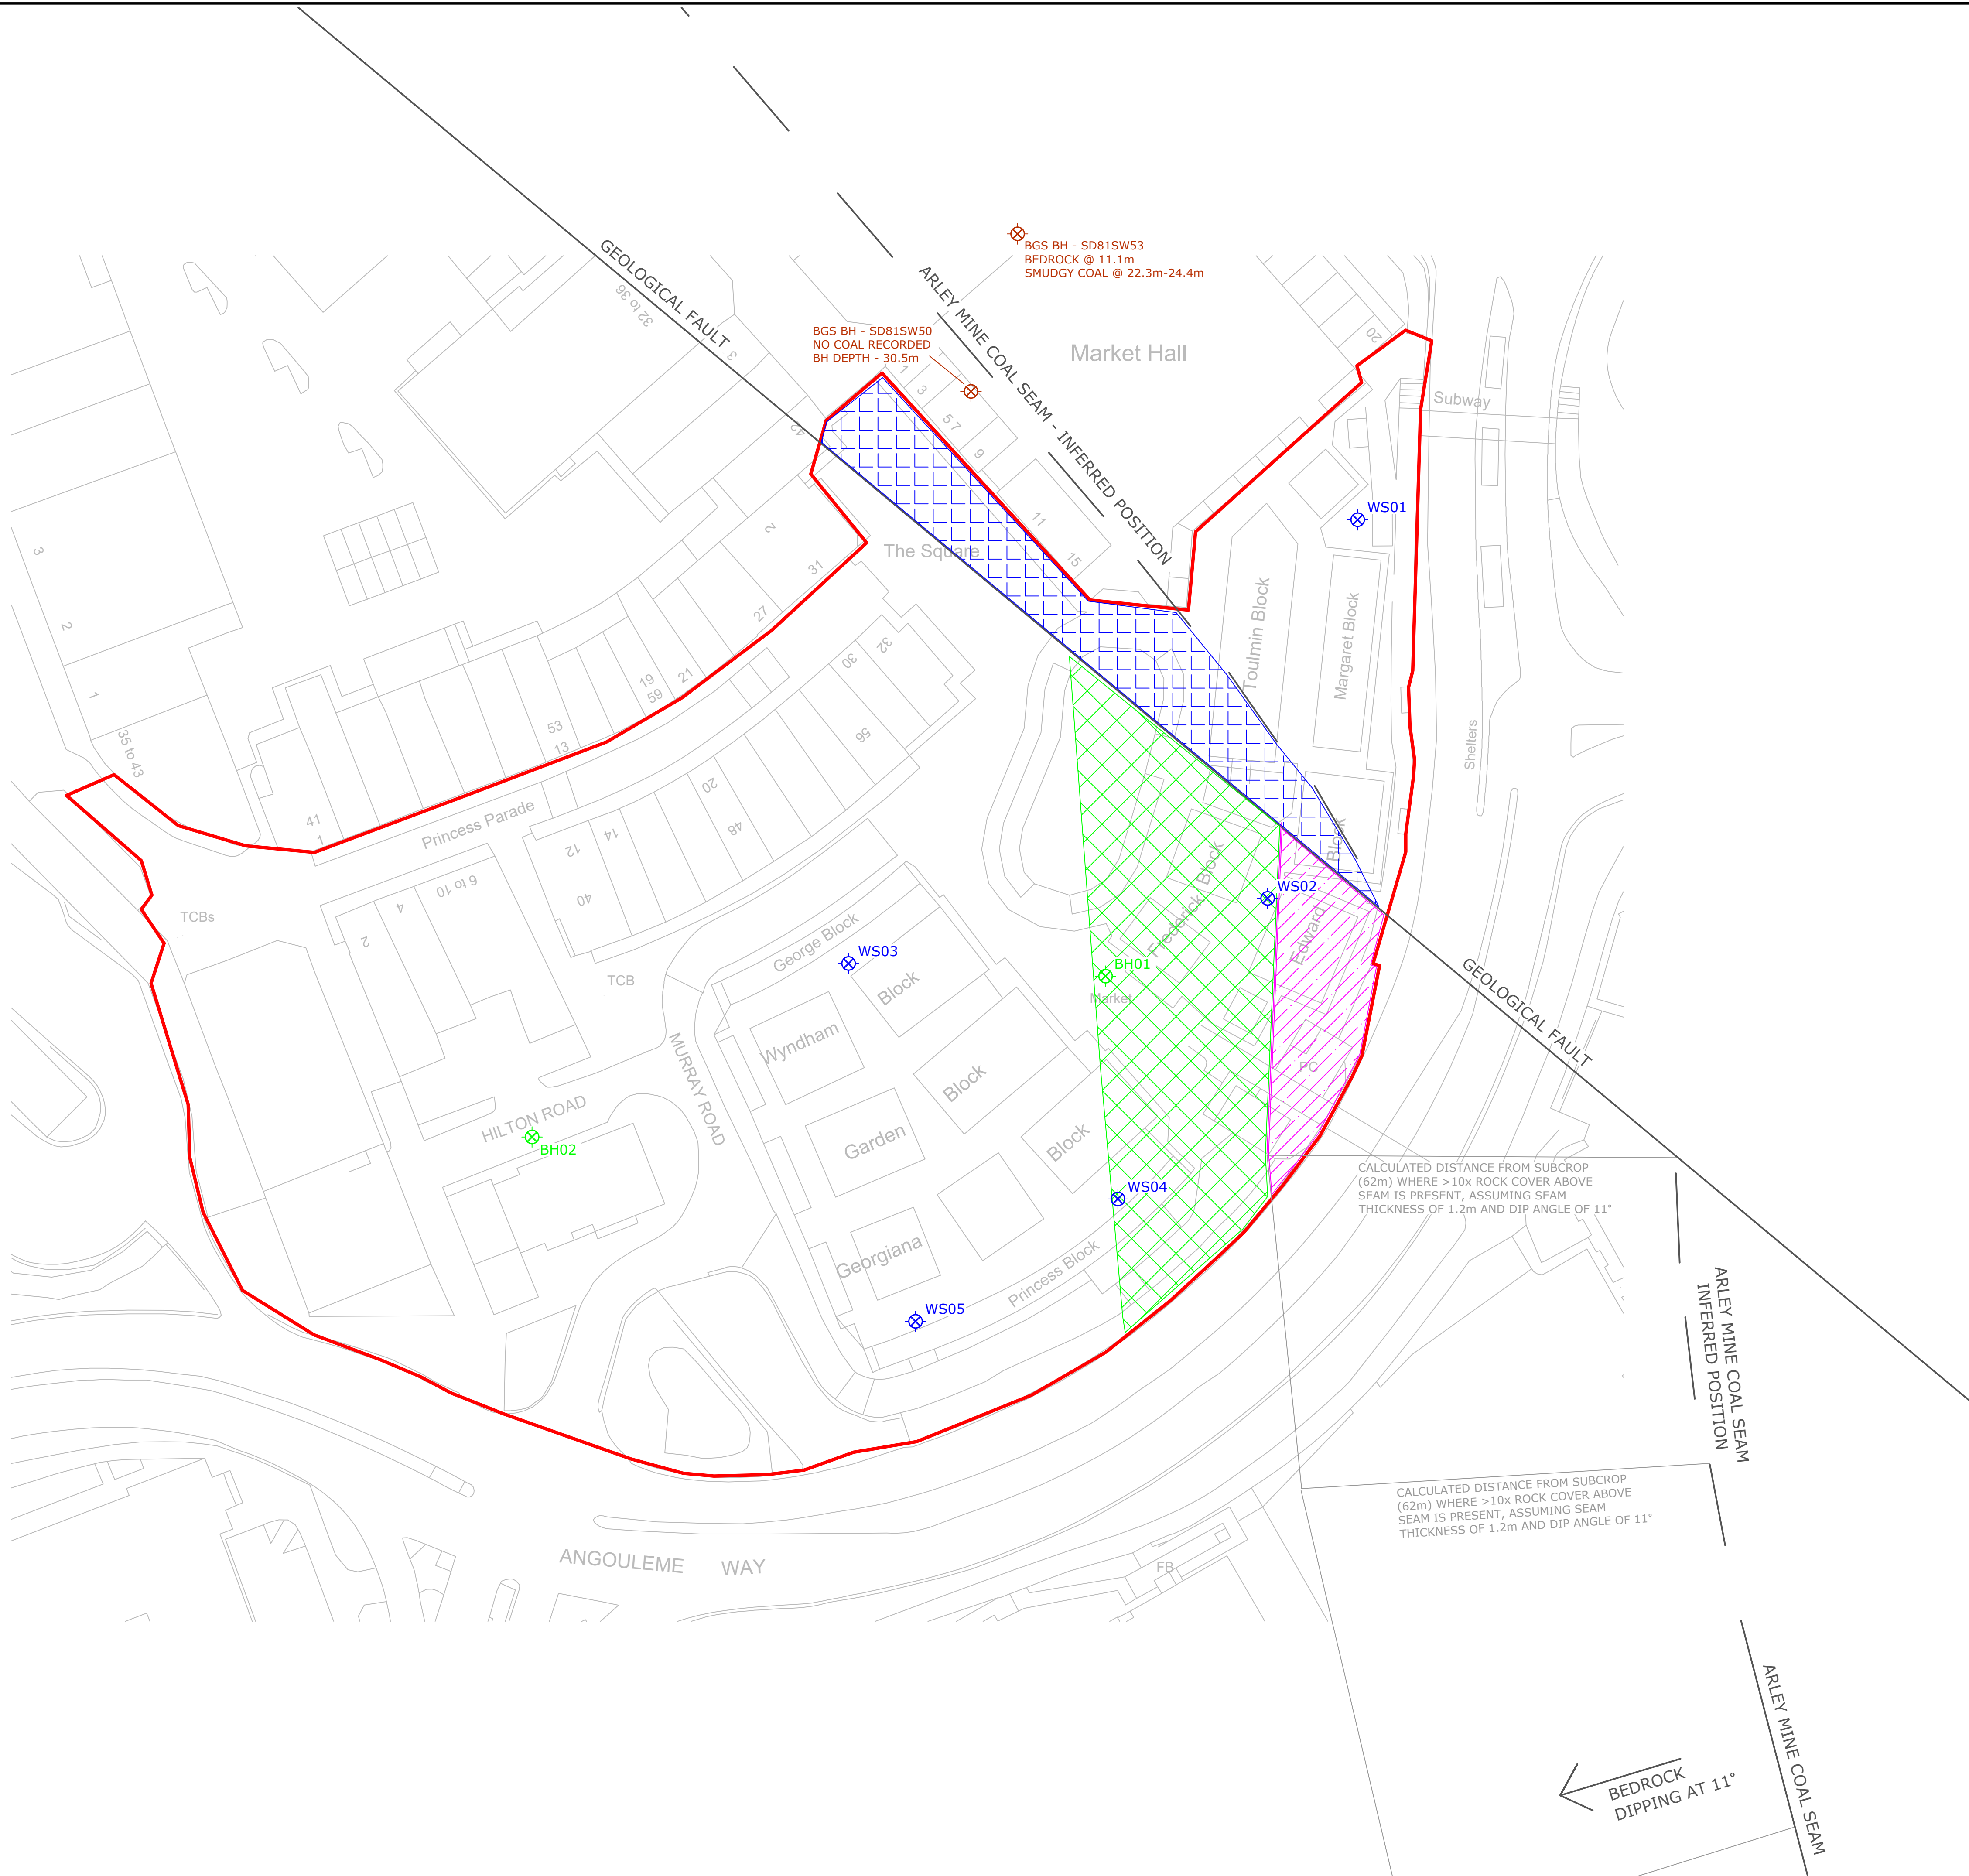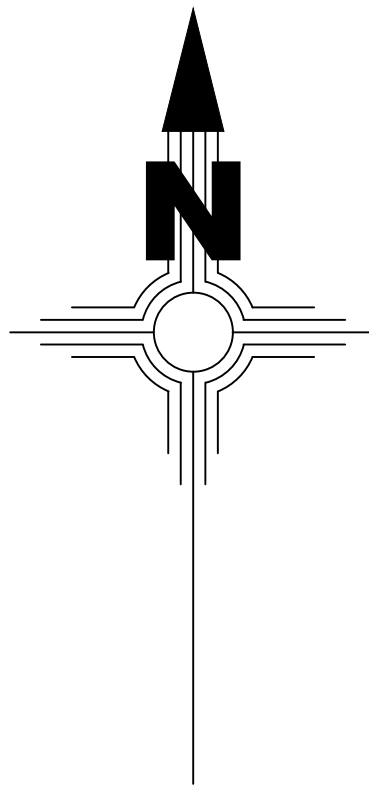

The Employer must not amend any drawing, design or other intellectual property produced by IDG, without permission in writing from IDG in advance of any amendments being made. In the event that such written permission is not obtained in advance of the amendments being made, IDG shall not be liable for any damage and/or losses occurring as a result of the amended drawing, design or other intellectual property.

- KEY**
- Site Boundary
 - IDG CP Borehole Location
 - IDG Window Sample Borehole Location
 - BGS Borehole Location
 - Area to north of fault shown as probable workings on Coal Authority interactive viewer - IDG assesment of risk - VERY LOW/NEGLIGIBLE
 - Area to south of fault shown as probable workings on Coal Authority interactive viewer but where more than 10x rock cover calculated to be present above the seam - IDG assesment of risk - NONE
 - Area to south of fault shown as probable workings on Coal Authority interactive viewer and where less than 10x rock cover calculated to be present above the seam - IDG assesment of risk - LOW

Revision	Description	Date
----------	-------------	------



www.id-geo.co.uk
Caledonian House,
Taiton Street, Knutsford,
Cheshire, WA16 6AG
email: info@id-geo.co.uk
Tel: 01565 755557
Fax: 01565 740263

ID GeoEnvironmental Limited

CLIENT

BURY COUNCIL


JOB TITLE

BURY MARKET

DRAWING TITLE

COAL MINING RISK ASSESSMENT

STATUS			FINAL
DRAWN BY	SIGNATURE	DATE	14/03/22
MJ			
APPROVED	SIGNATURE	DATE	14/03/22
BRB			
SCALE	1:1000@A1	DRG No.	5237-G-D003

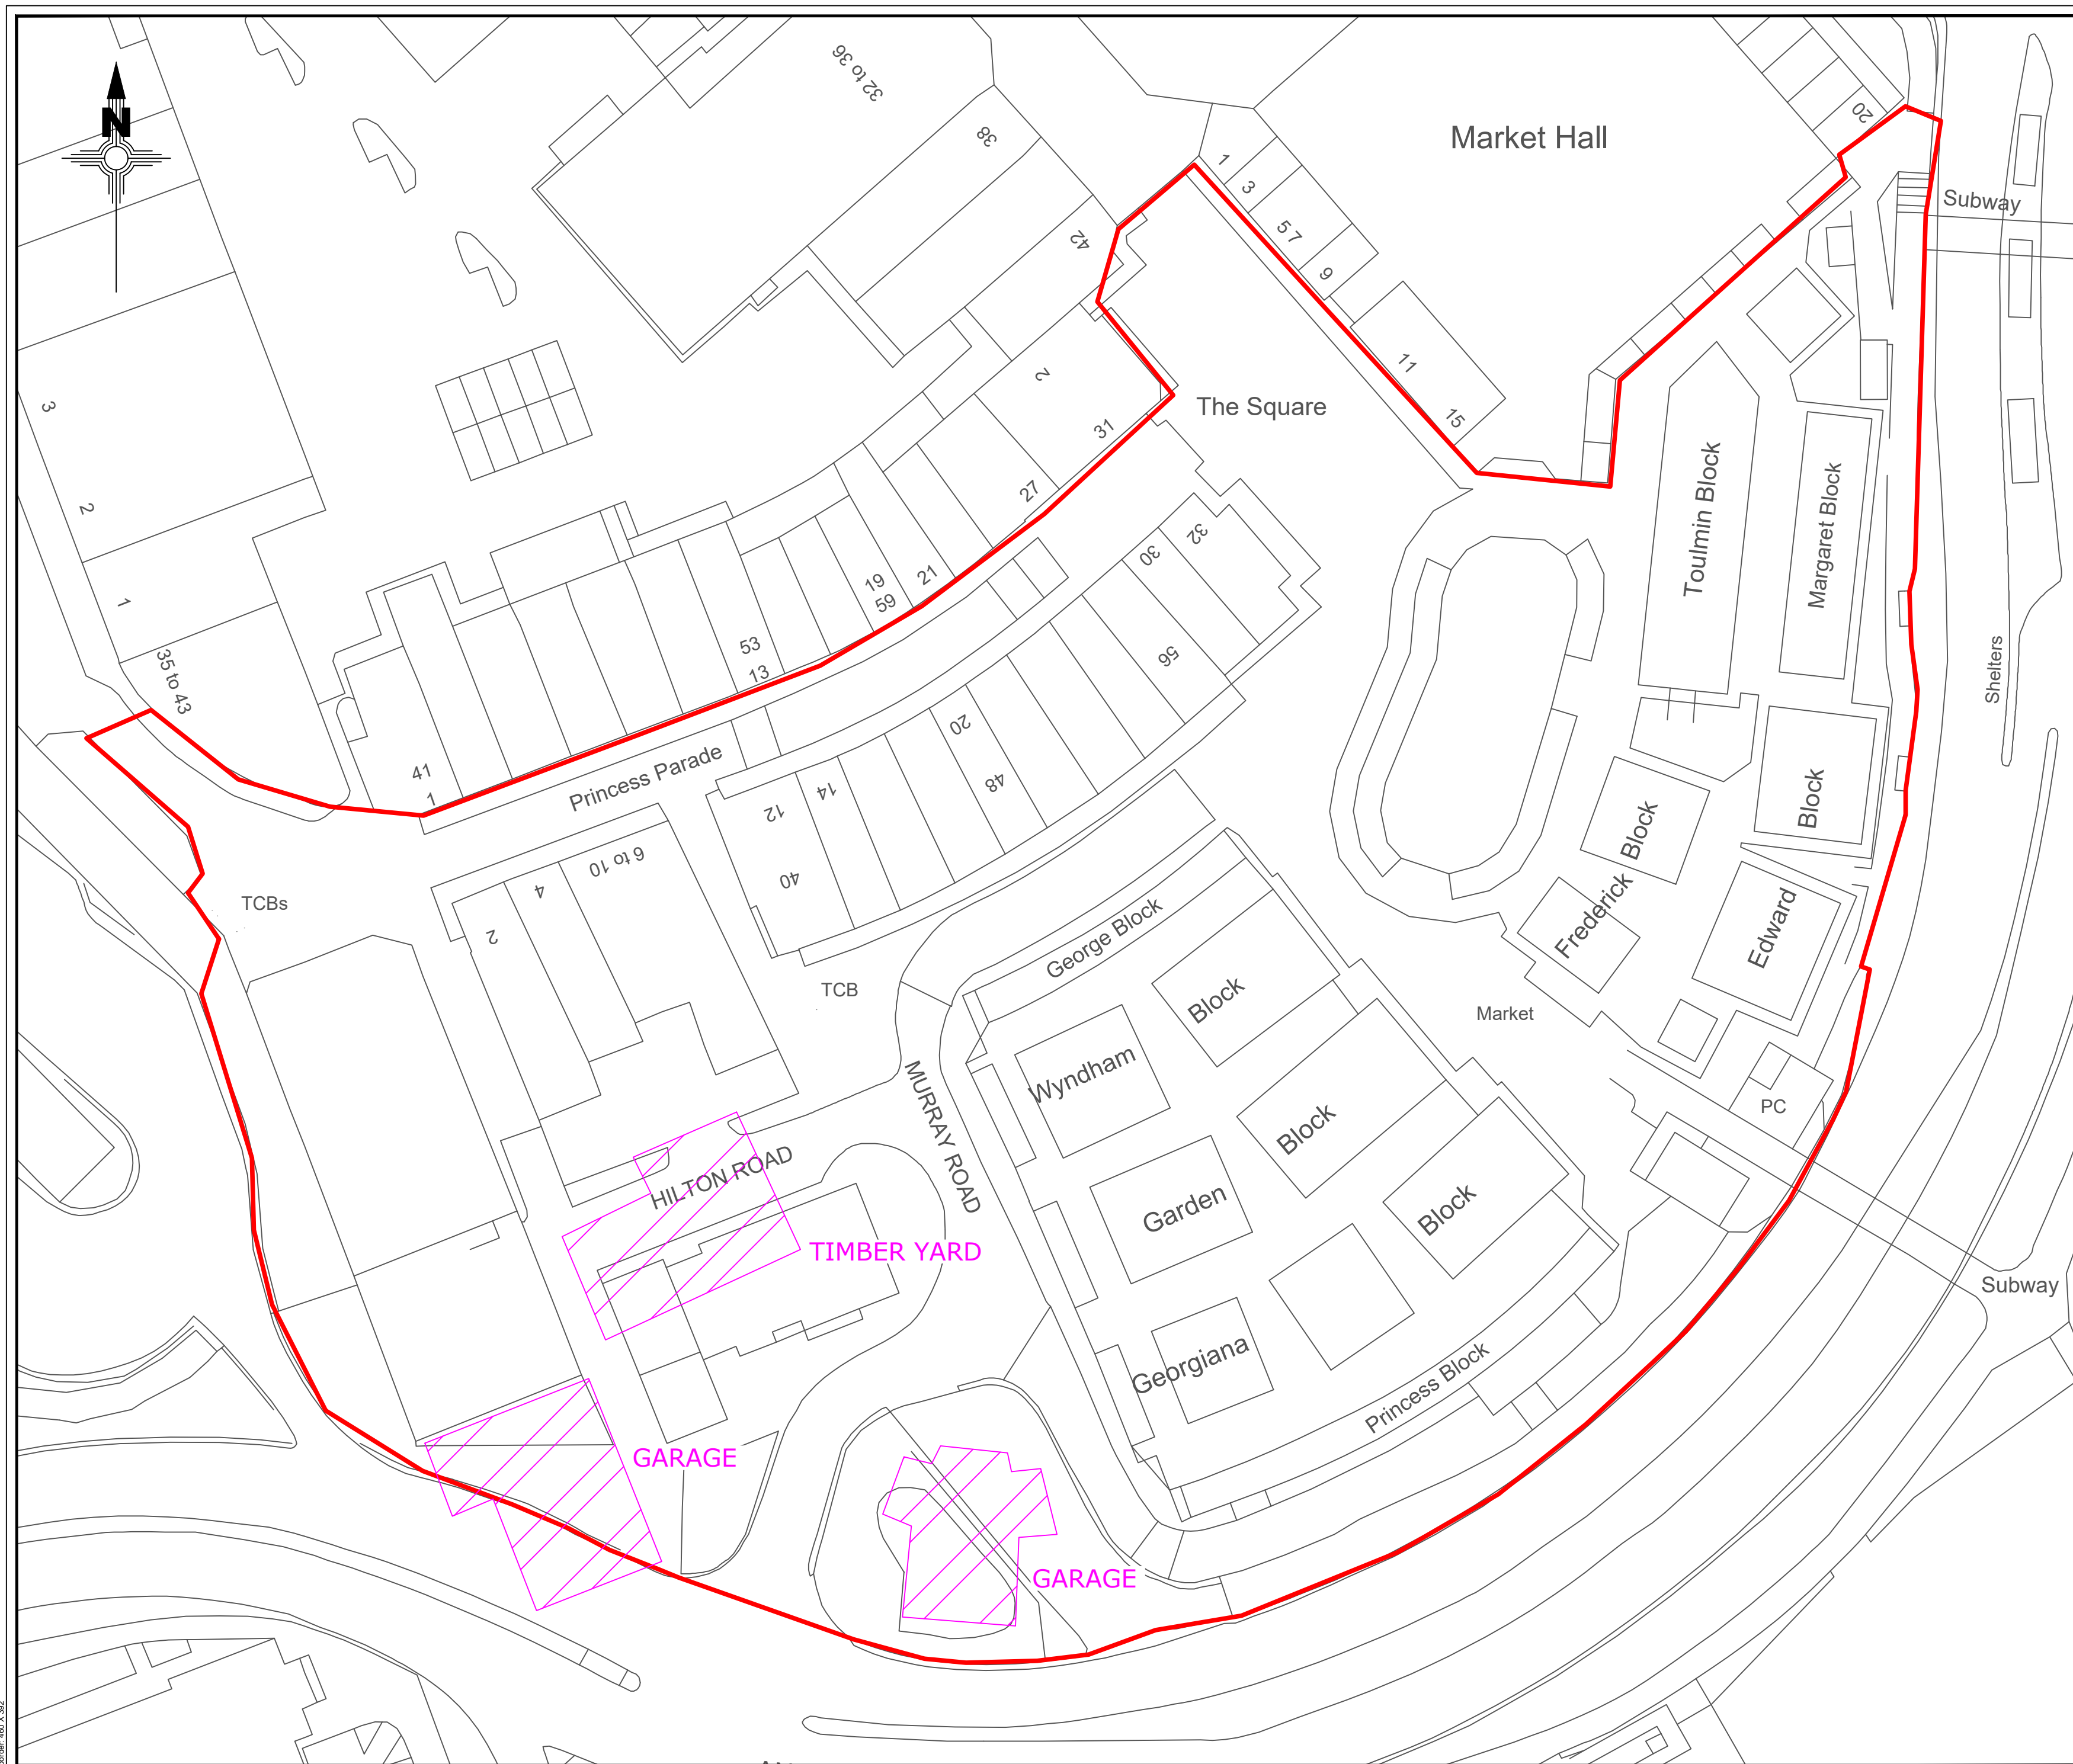

The Employer must not amend any drawing, design or other intellectual property produced by IDG, without permission in writing from IDG in advance of any amendments being made. In the event that such written permission is not obtained in advance of the amendments being made, IDG shall not be liable for any damage and/or losses occurring as a result of the amended drawing, design or other intellectual property.

KEY

- Site Boundary
 Potential Contamination Source

Revision	Description	Date
----------	-------------	------



CLIENT

BURY COUNCIL


JOB TITLE
BURY MARKET

DRAWING TITLE

POTENTIAL CONTAMINATION
SOURCES

STATUS	FINAL
--------	-------

DRAWN BY MJ	SIGNATURE	DATE 07-02-22
APPROVED BRB	SIGNATURE	DATE 07-02-22

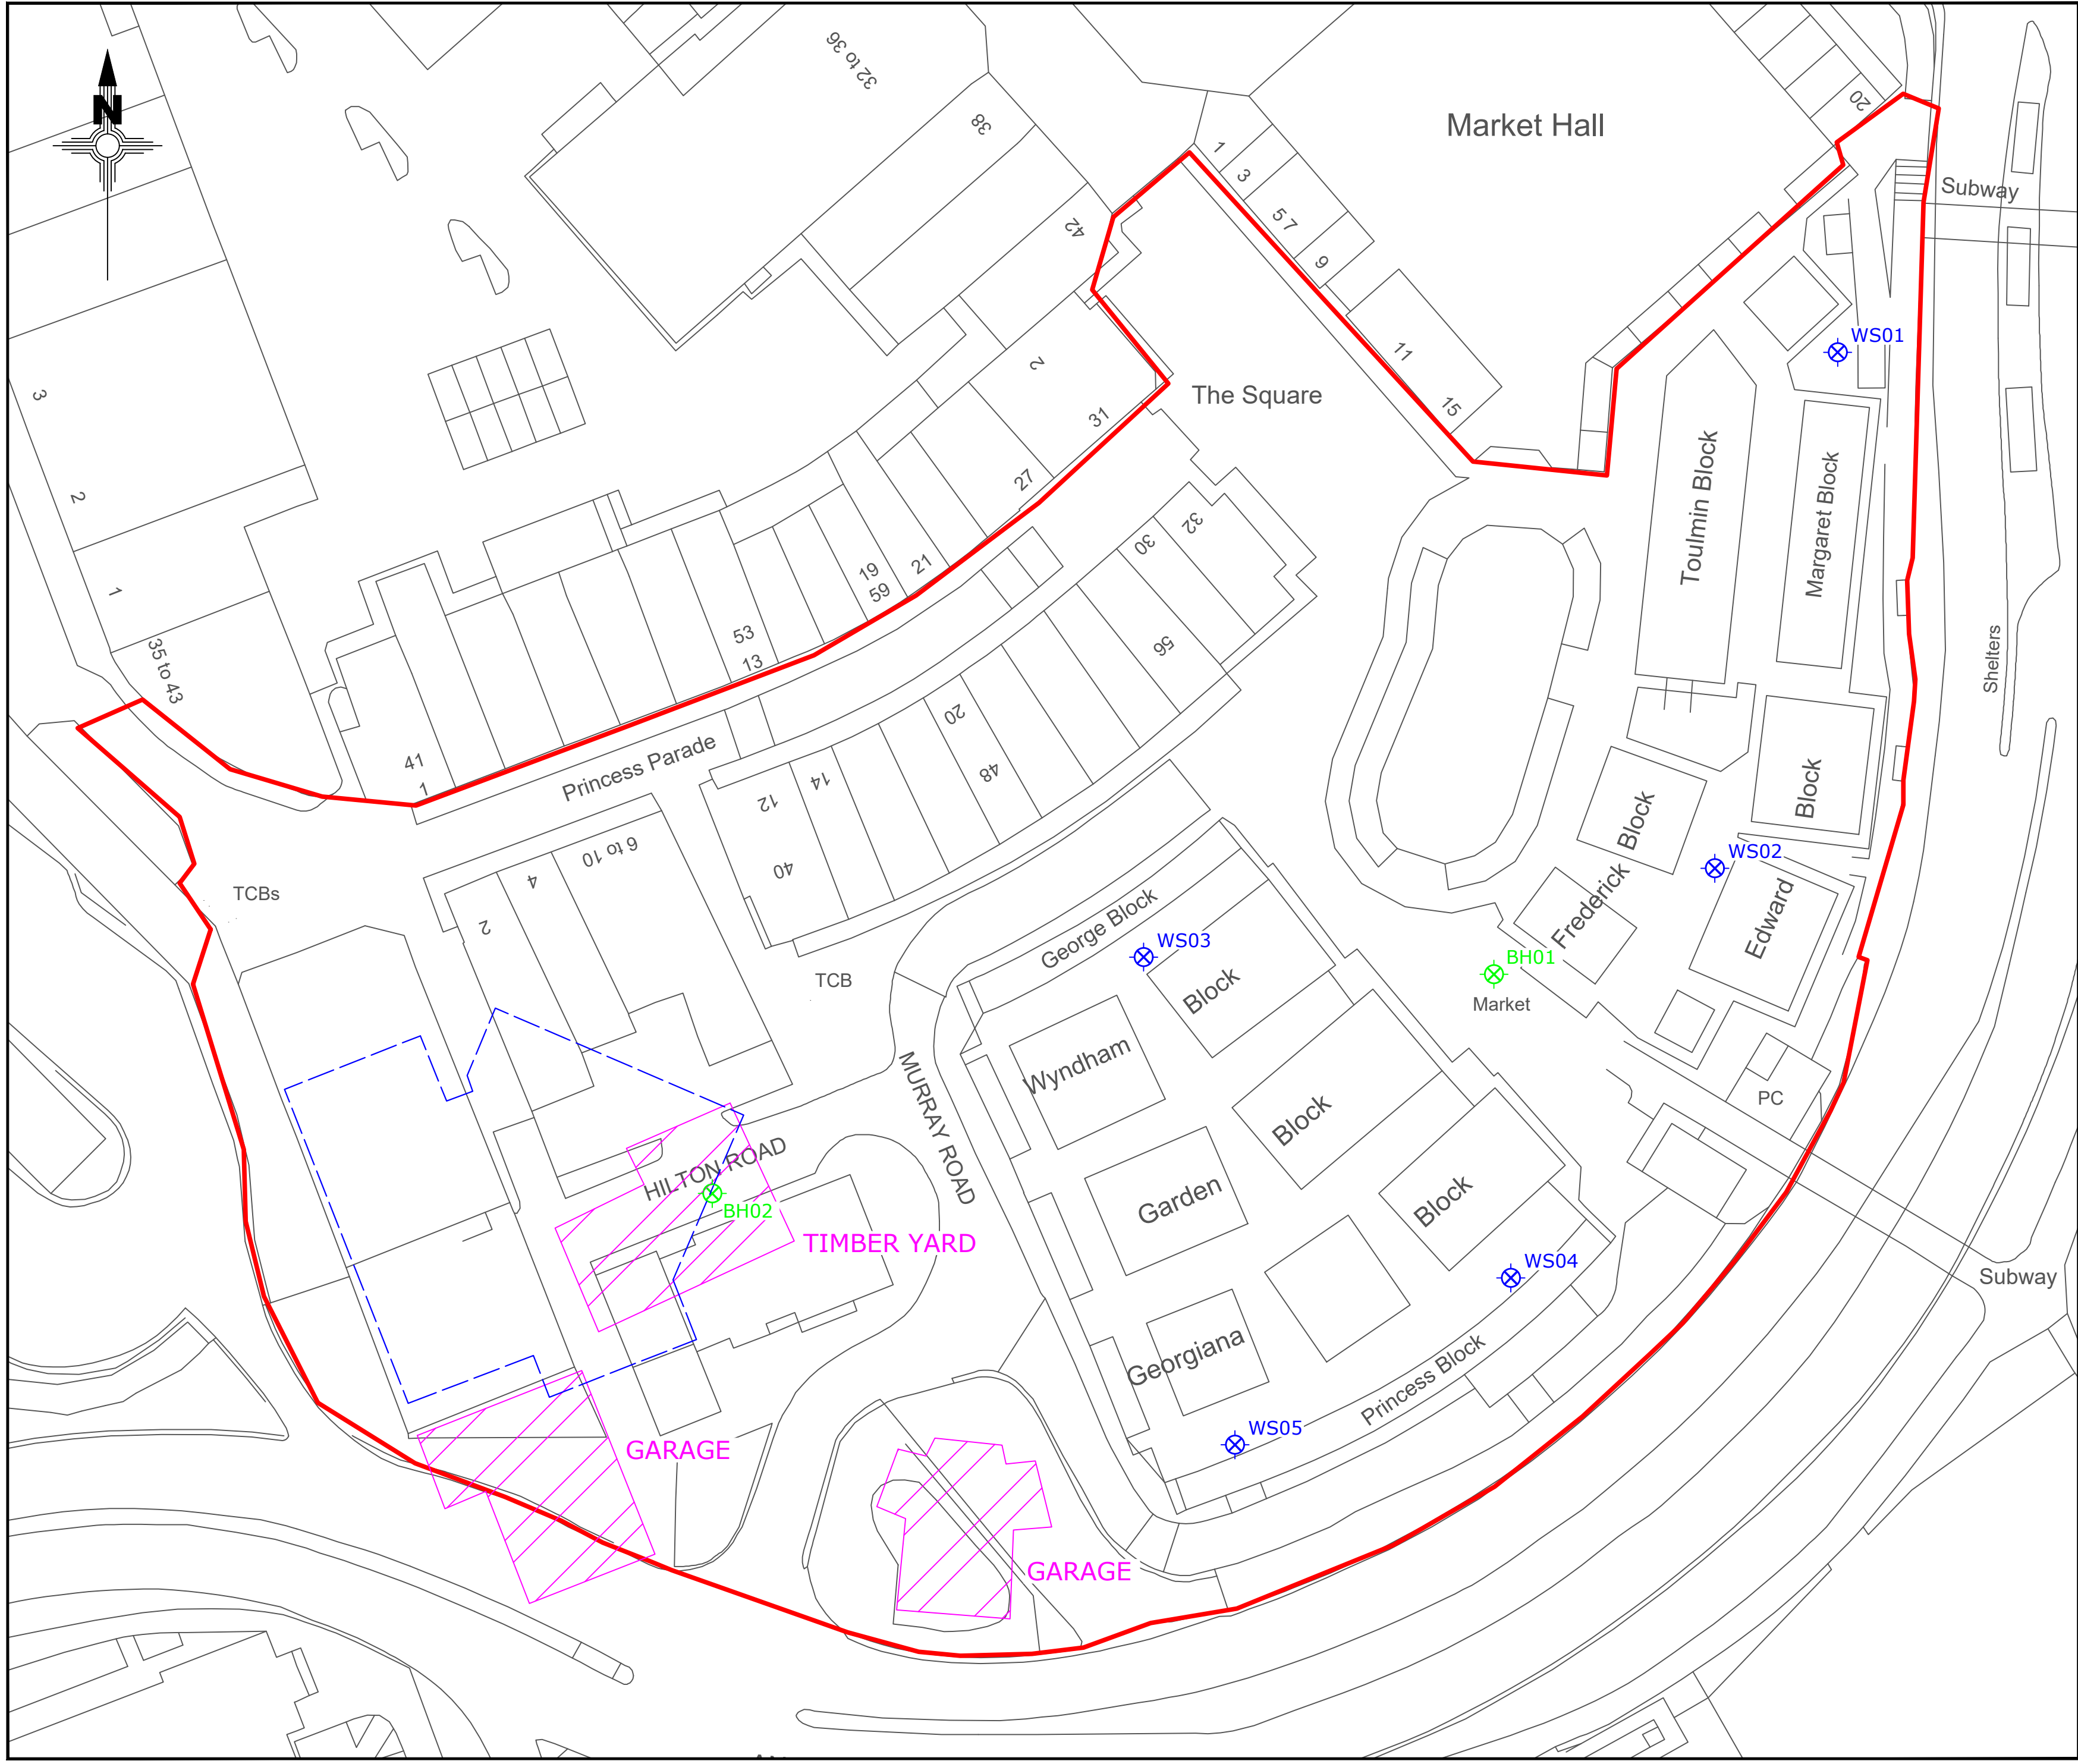

The Employer must not amend any drawing, design or other intellectual property produced by IDG, without permission in writing from IDG in advance of any amendments being made. In the event that such written permission is not obtained in advance of the amendments being made, IDG shall not be liable for any damage and/or losses occurring as a result of the amended drawing, design or other intellectual property.

KEY

- Site Boundary
- IDG CP Borehole Location
- IDG Window Sample Borehole Location
- Potential Contamination Source
- Approximate footprint of new building

Revision	Description	Date

www.id-geo.co.uk

Caledonian House,
Tatton Street, Knutsford,
Cheshire, WA16 6AG

email: info@id-geo.co.uk

Tel: 01565 755557
Fax: 01565 740263

iD GeoEnvironmental Limited

CLIENT

BURY COUNCIL

JOB TITLE

BURY MARKET

DRAWING TITLE

**EXPLORATORY HOLE
LOCATION PLAN**

STATUS


FINAL

DRAWN BY	SIGNATURE	DATE
MJ		07-03-22
APPROVED	SIGNATURE	DATE
BRB		07-03-22


SCALE	DRG No.
1:500@A2	5237-G-D005

Do not scale off this drawing. All dimensions to be checked on site prior to manufacture and construction. This drawing is the property of Just-H Architects and should not be reproduced without permission. All discrepancies to be brought to the attention of the architect immediately. This drawing to be read in conjunction with the specification / bill of quantities and related drawings.

REVISION			
-	FIRST ISSUE	11.05.21	RCO
A	Hybrid scheme	28.05.21	RCO

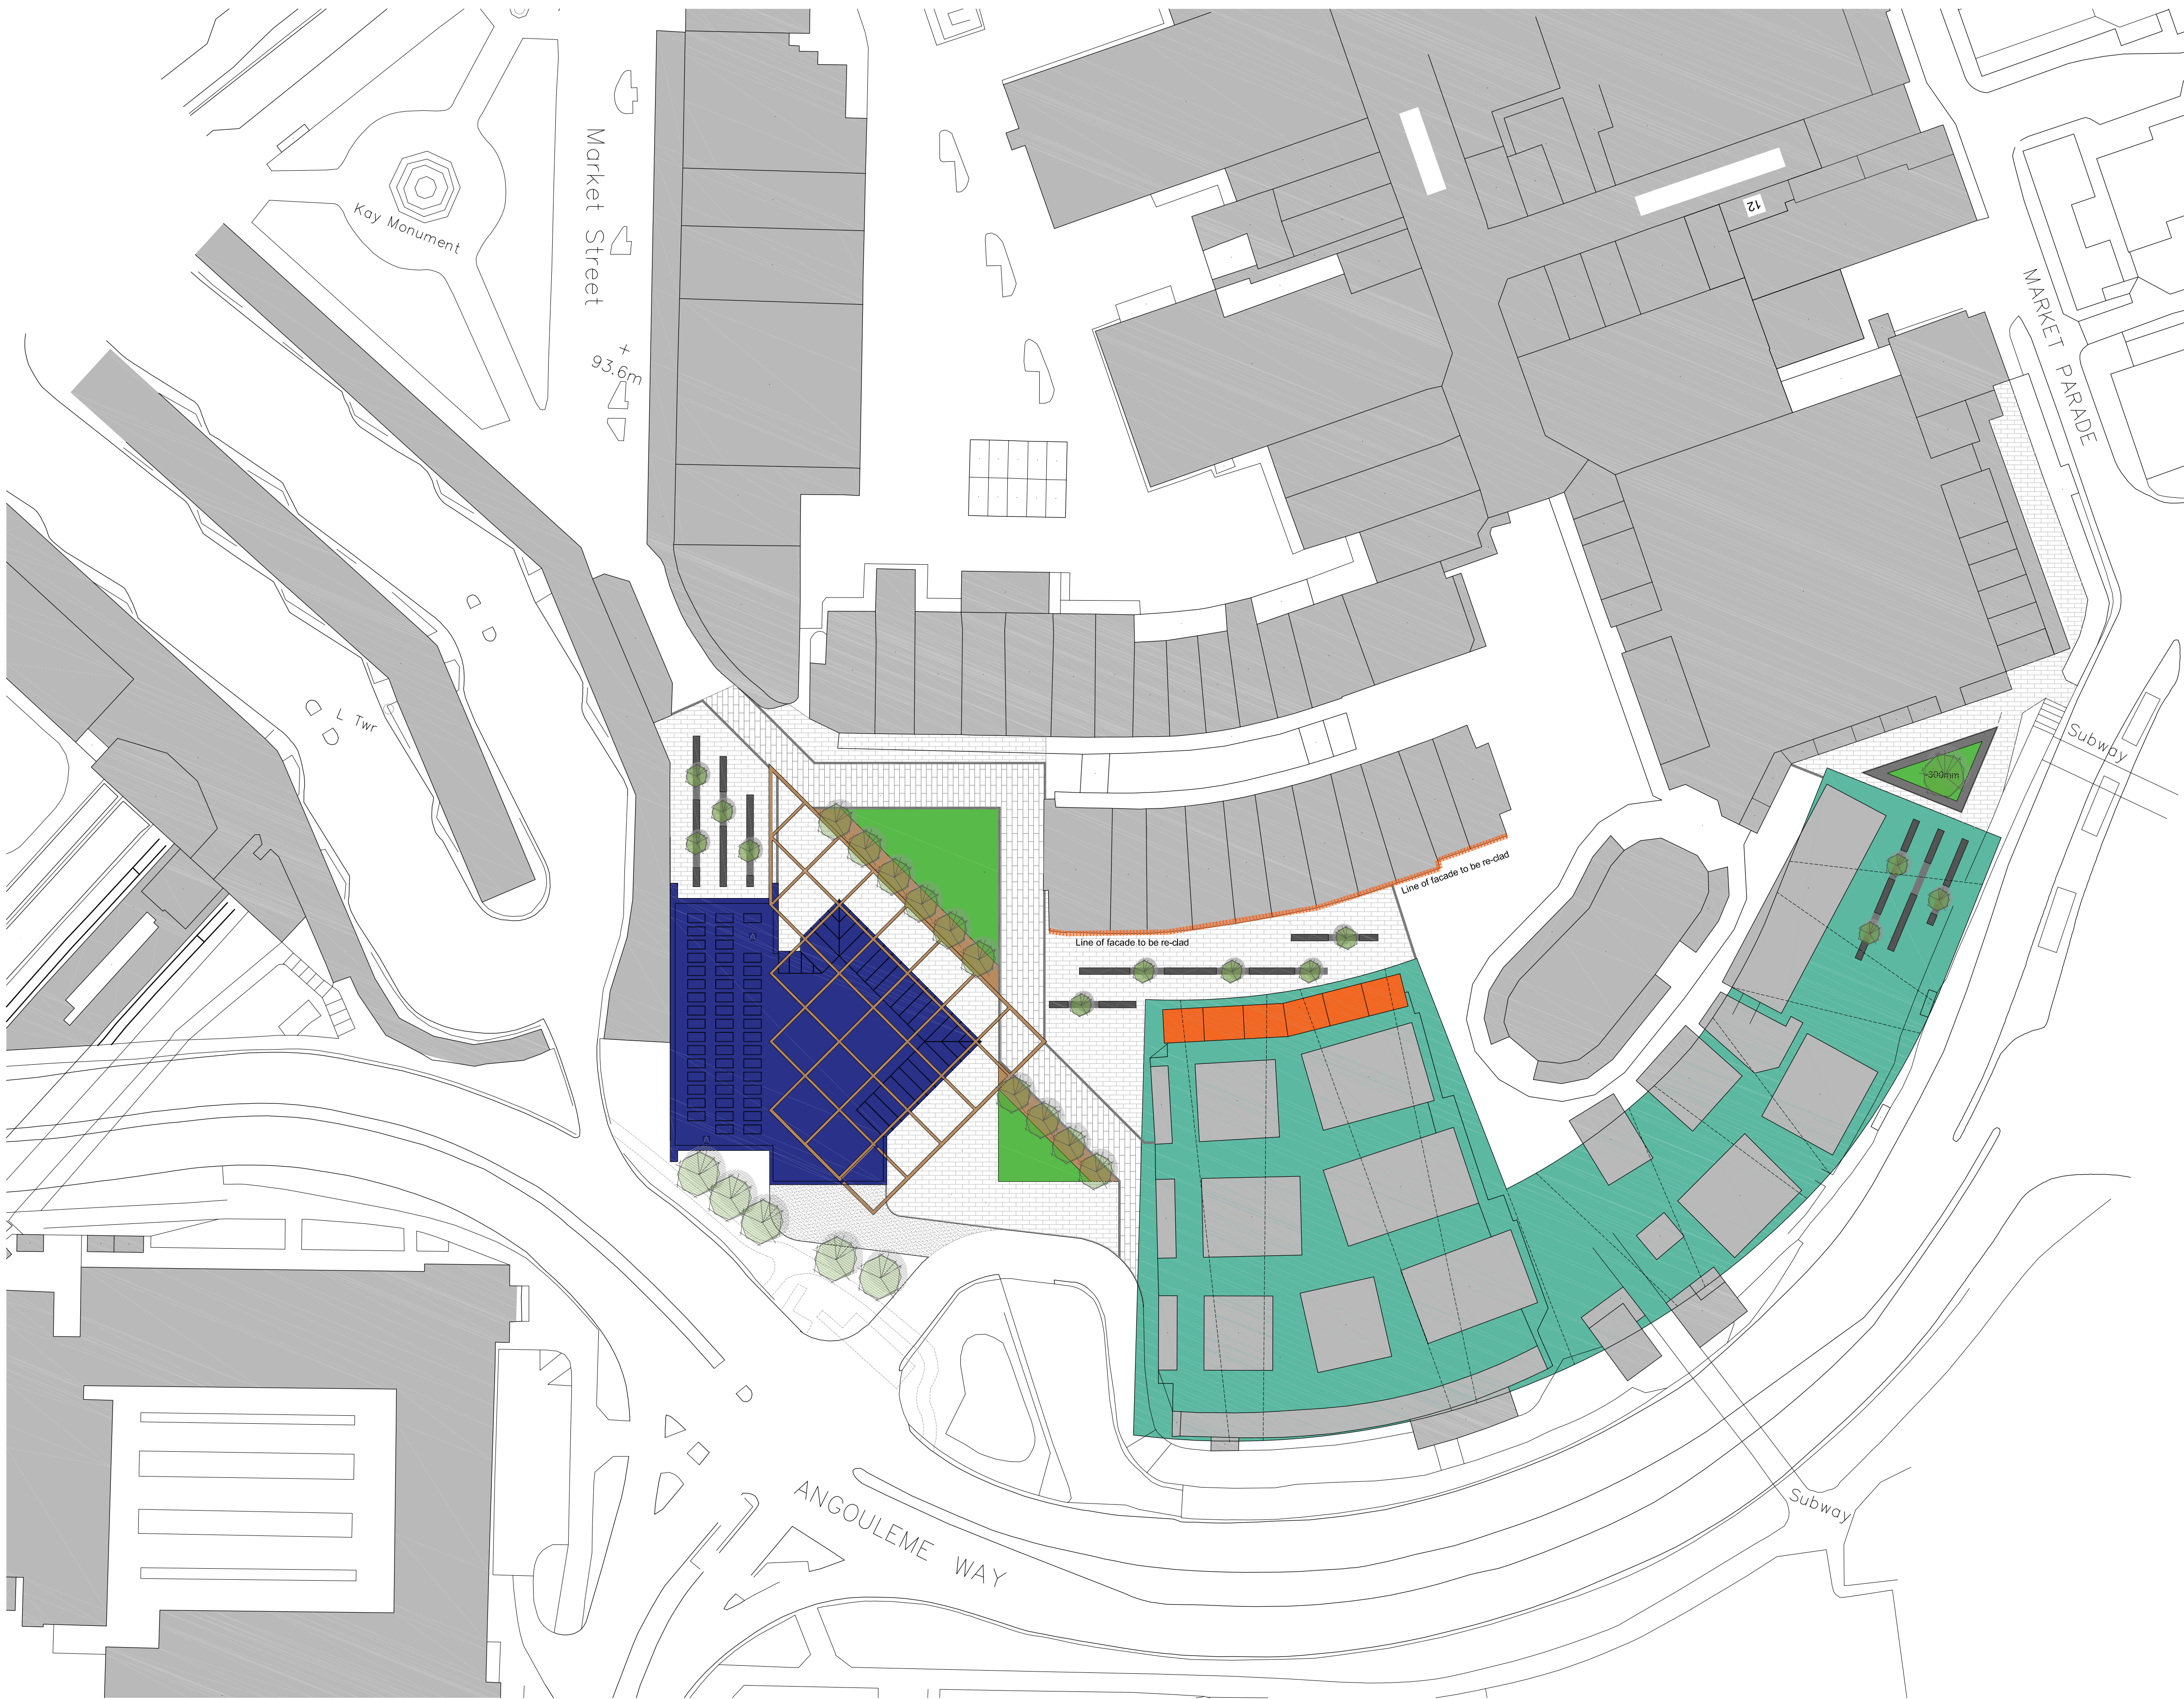

- Landscape key Plan
- Existing Buildings
 - New Flexhall
 - New Retail Kiosks
 - Market Canopy
 - Tarmac
 - Grass
 - Tobermore Fusion Granite in mid grey 600mm x 300mm laid stretcher bond
 - Planting bed with low level wildflower planting and heavy standard tree planting
 - Tobermore Fusion Granite in a mix of colours - Mid Grey, Silver and Noir. 600mm x 300mm laid stretcher bond. Mixed paving areas edged in Noir 200mm x 100mm
 - Granite benches with strips of 200mm x 100mm Noir granite paving and feathered trees in square tree grilles
 - Steps to sunken grass areas finished in Tobermore Fusion Granite in Noir 200mm x 100mm.

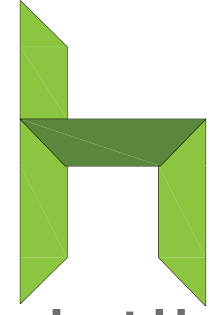BURY COUNCIL	client	 Just H Architects 107 Timber Wharf 32 Worsley Street Castlefield, Manchester M15 4NX 0161 237 5500 info@justharchitects.co.uk
BURY MARKET MASTERPLAN	project	
PROPOSED SITE PLAN LUF BID	title	
BCO1	job No.	
AP10.02 Rev A	dwg No.	
1:500 @ A1	scale	
RCO	drawn	