




REPLACEMENT OF STABLES (BUILDING F)
WITH A SINGLE DWELLING (UNIT 6) ~

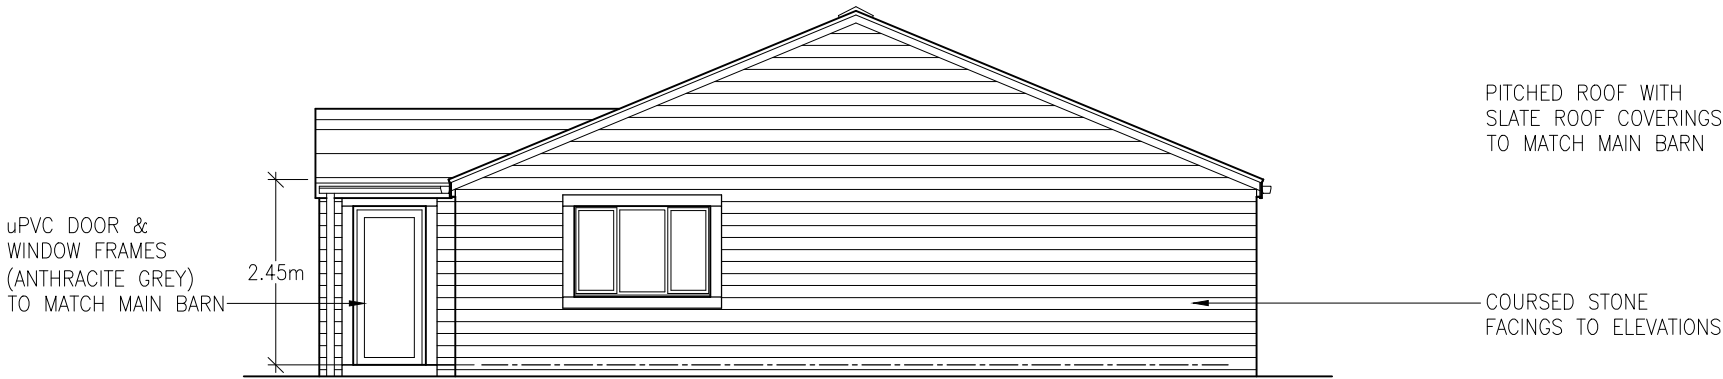


FRONT/NORTH ELEVATION (1:100 SCALE)

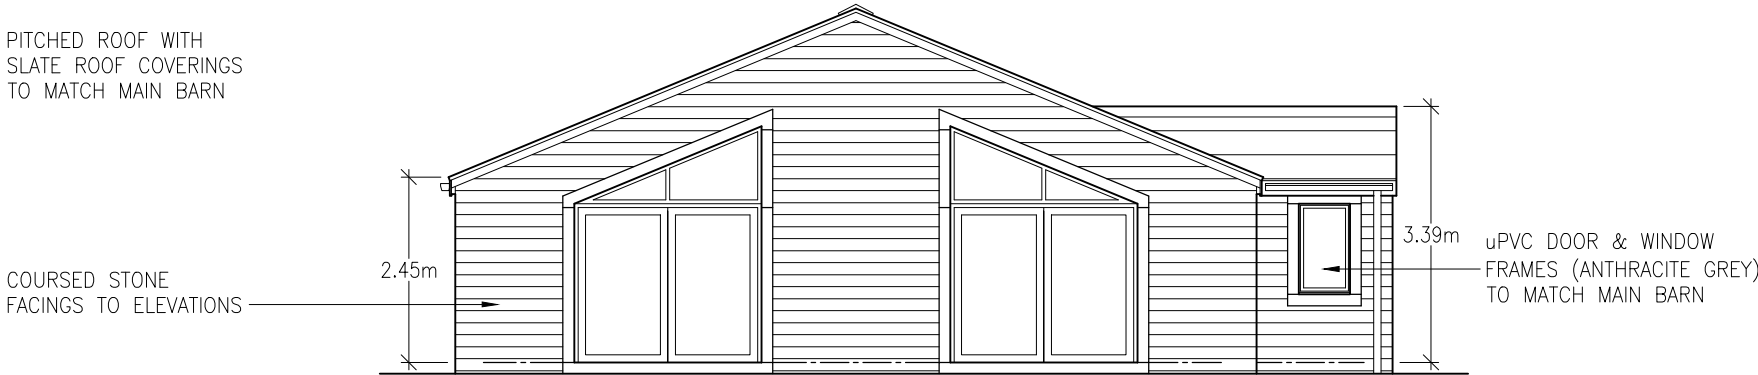

REAR/SOUTH ELEVATION (1:100 SCALE)

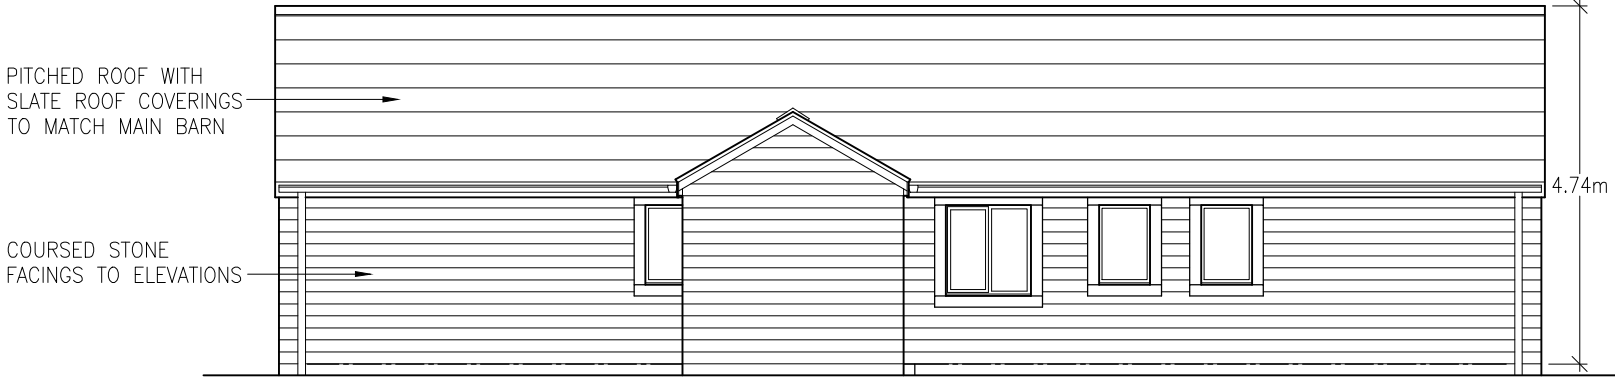

SIDE/EAST ELEVATION (1:100 SCALE)

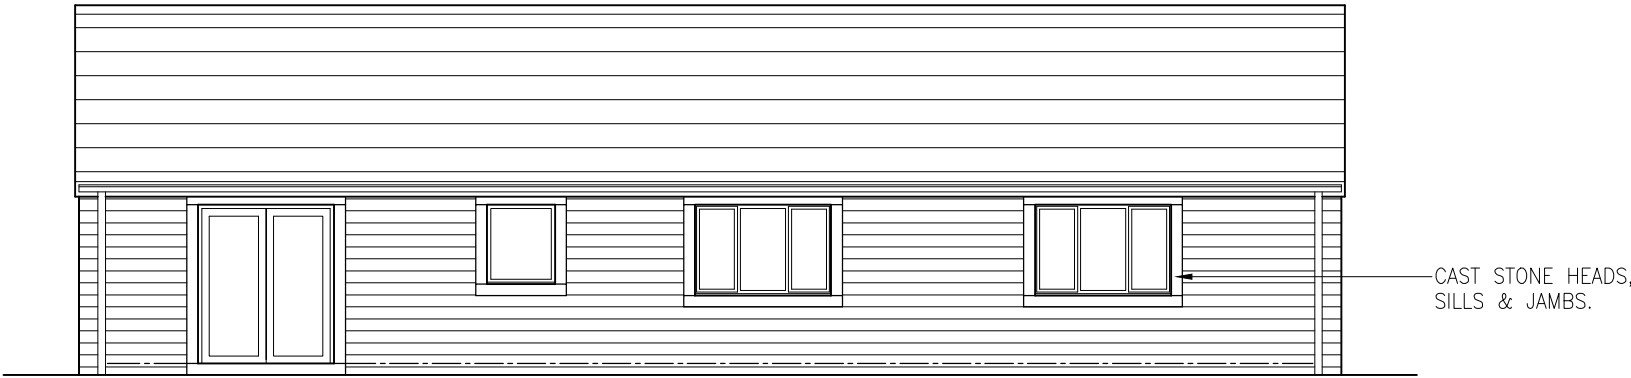

SIDE/WEST ELEVATION (1:100 SCALE)

- PROPOSED MATERIALS:
- PITCHED ROOF WITH SLATE ROOF COVERINGS TO MATCH MAIN BARN
 - COURSED STONE FACINGS TO ELEVATIONS
 - uPVC DOOR & WINDOW FRAMES (ANTHRACITE GREY) TO MATCH MAIN BARN
 - CAST STONE HEADS, SILLS & JAMBS.

Amendments			
A	11.11.22	JPE	DRAWINGS UPDATED FOLLOWING AGREEMENT OF FINAL AMENDMENTS WITH CLIENT.
B	16.05.23	JPE	PROPOSED EXTENSION & EXTERNAL STORE REMOVED FOLLOWING PRE-APP COMMENTS. INTERNAL LAYOUT AMENDED TO REDUCED FOOTPRINT.

Project Title
CONVERSION OF BARNs & REPLACEMENT OF STABLES TO FORM FIVE DWELLINGS AT BARRACK FOLD FARM, KNOWSLEY ROAD, AINSWORTH, BL2 5PU~

Client
MR C. D. DUDLEY

Dwg. No.
23/1283/263B – PROPOSED ELEVATIONS – UNIT 6

Date	Plot Scale	Drawn by	Status
02.11.2022	A2@1:100	JPE	PLANNING