

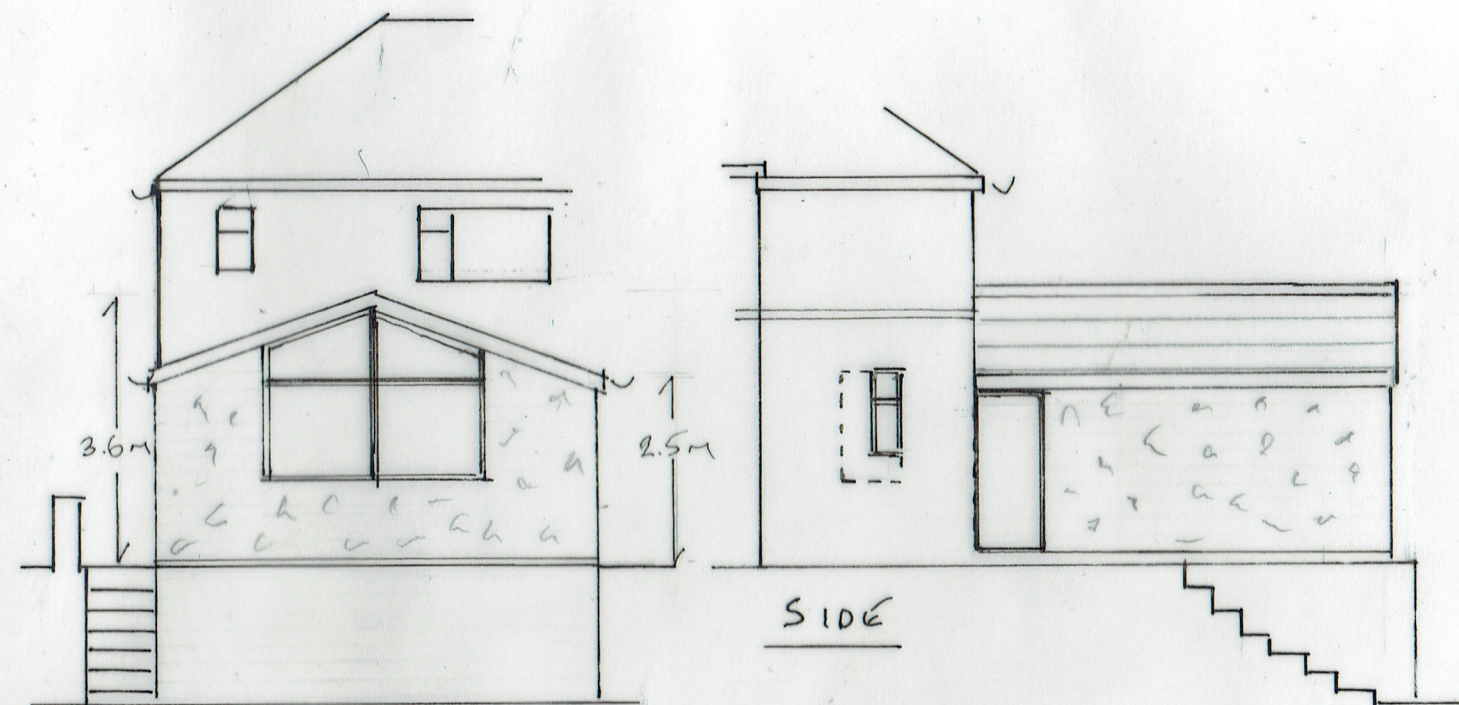


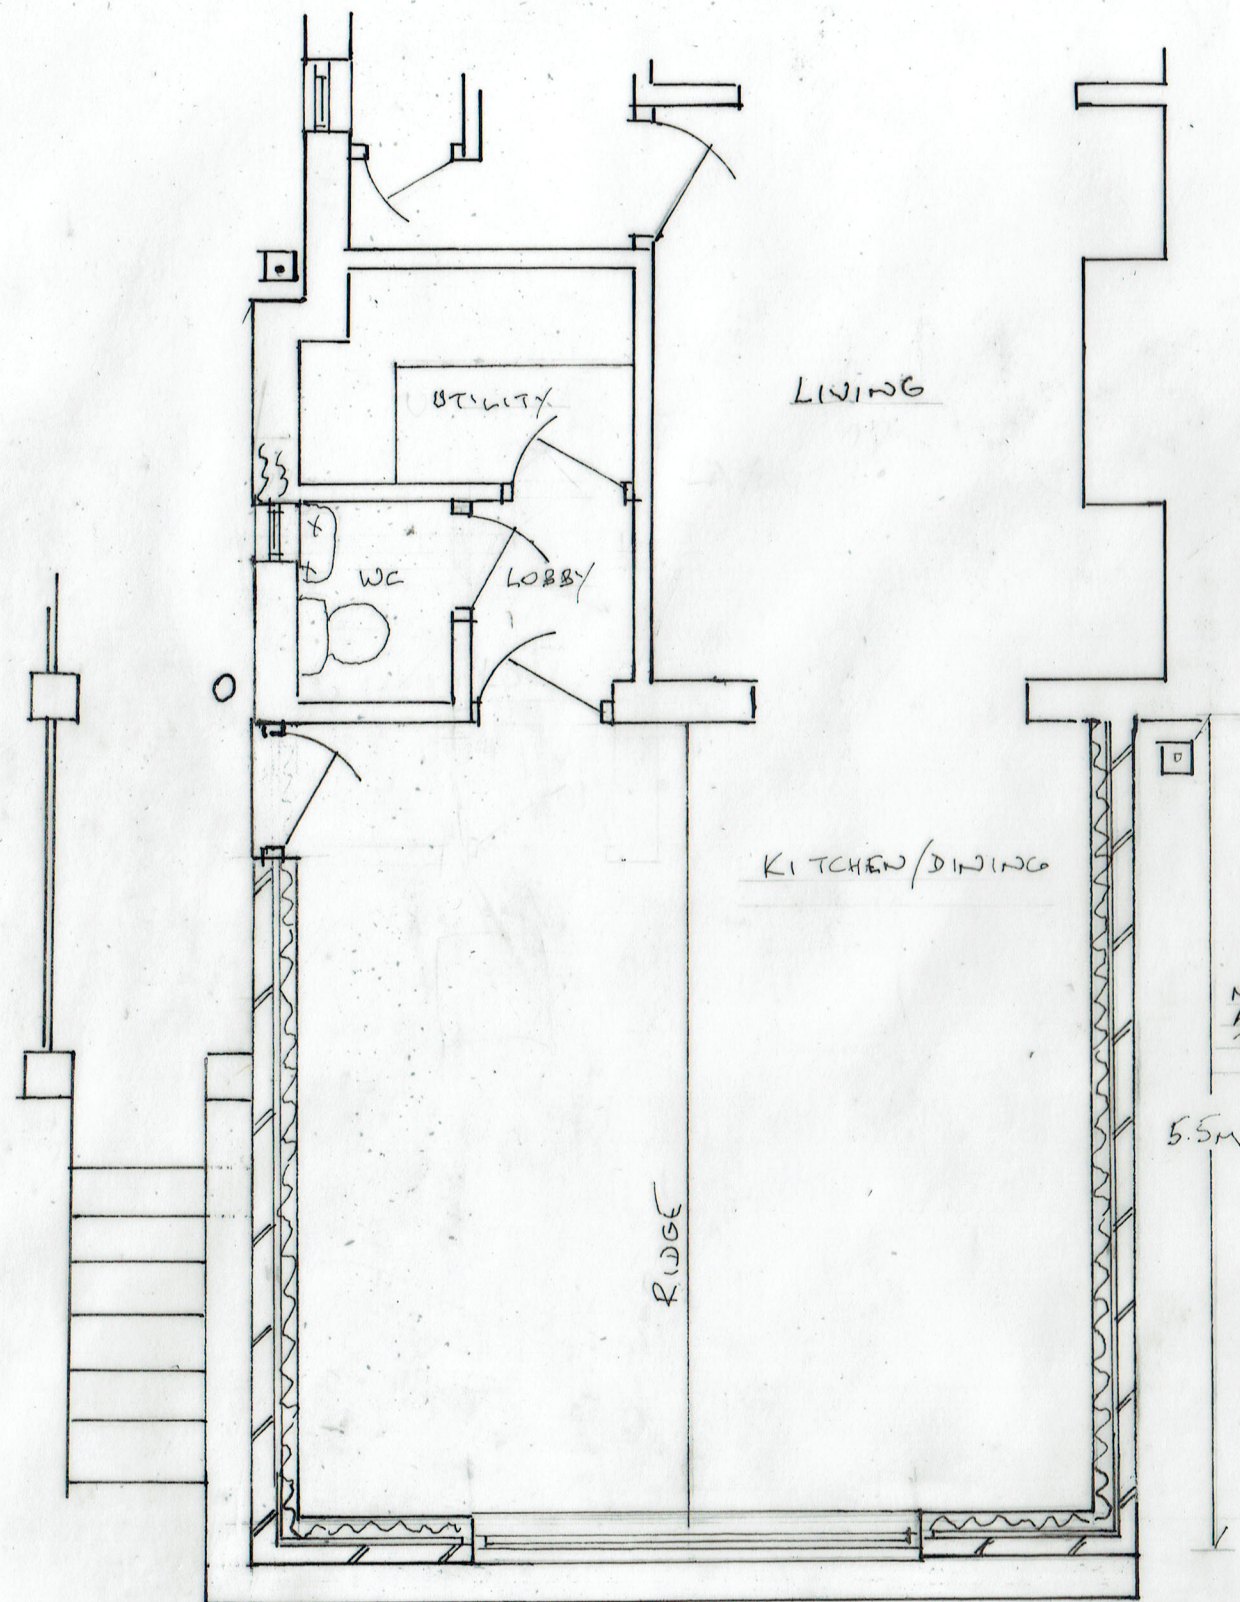

REAR ELEVATION


NO PART OF EXTENSION
ABOVE OR BELOW GROUND,
TO ENCROACH OVER BOUNDARY

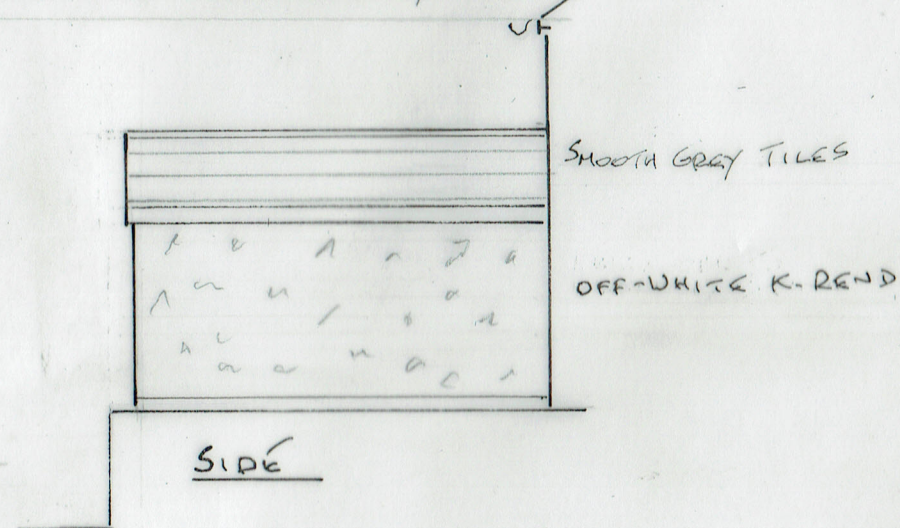

SIDE

2. PROPOSED PLAN

NEW WALL ON PILED FOUNDATION
WITHIN EXISTING RETAINING WALL

 

SCALE 1:50 & 1:100 @ A3

19/07/2022

22/703/02

SINGLE STOREY REAR EXTENSION

28 BURY & BOLTON ROAD, RADCLIFFE M26 4LD