




First Floor
1 : 200

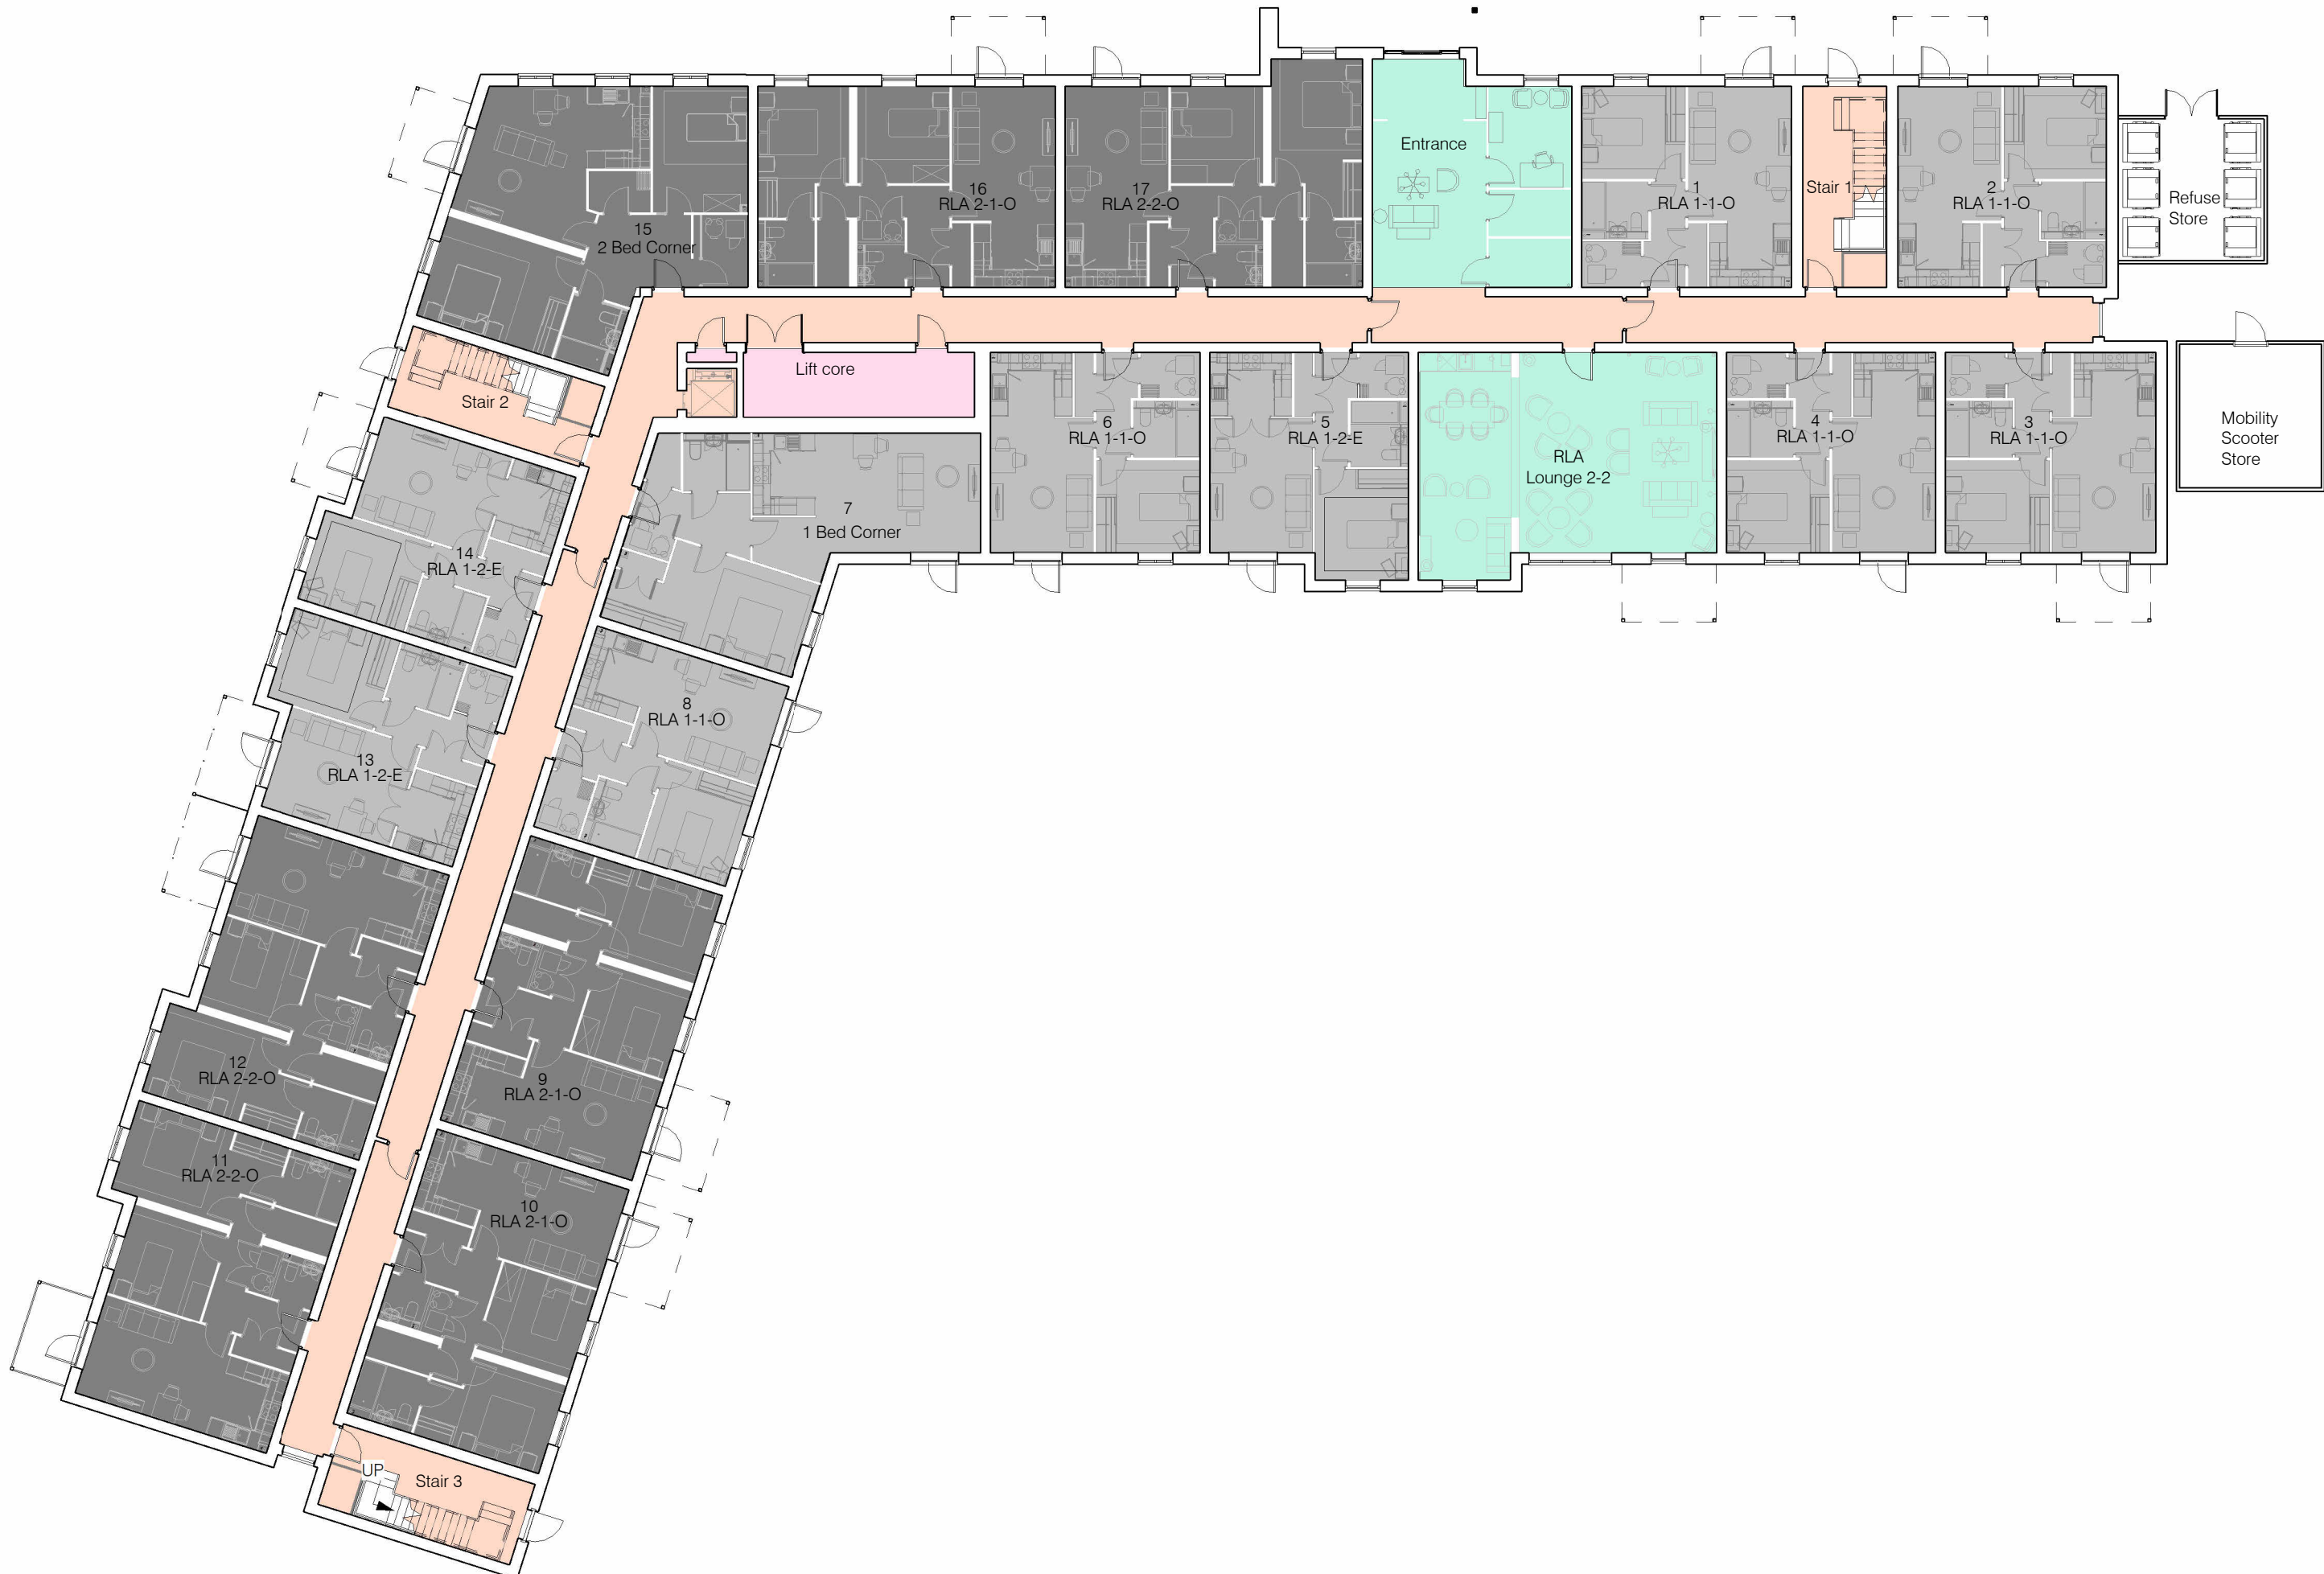


Ground Floor
1 : 200

NOTES					
The contractor must check all dimensions, levels and services prior to commencement of any works. Box Architects to be notified of any discrepancy. Do not scale from drawing.					
The contractor is responsible for ensuring all works comply with all relevant statutory requirements and British standards, whether or not they are noted on this drawing.					
This drawing remains the copyright of Box Architects, to be used solely for the project and information as filed. This drawing must not be copied without prior written permission.					
Rev	Date	Details	Drawn by	Checked by	
/	22/09/25	First Issue	SP	IS	
A	15/01/26	Total balconies reduced to 60% (21)	SP	KE	

Key	
	1 Bed
	2 Bed
	Circulation
	Communal Areas
	Staff Area

ACCOMMODATION SCHEDULE

1 Bed		
Ground		10
First		11
Second		9
Total:		30
2 Bed		
Ground		7
First		8
Second		7
Total:		22
Total:		52
Mix:		
	1 Bed	2 Bed
	58%	42%
Parking		
Spaces		33
Disabled Spaces		4
Total:		37

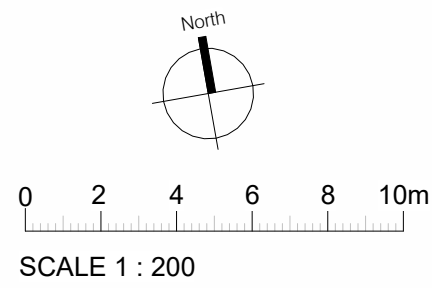

McCarthy Stone
Life, well lived

CLIENT NAME
McCarthy Stone

PROJECT
George Street, Prestwich
Prestwich

TITLE
Proposed Floor Plans 1 of 2

STATUS	
Planning	
DATE	SCALE
SEP 25	As indicated @ A1
DRAWN	CHECKED
SP	IS
DRAWING NUMBER	
NO-2953-3-AC-PL31	
Proposed Floor Plans 1 of 2	
REVISION	JOB NUMBER
A	757.00

box
architects

LEEDS: 36-38 Calls Lane, Leeds, LS2 7EW 0113 887 4415
LONDON: 25 Horsell Road, London, N5 1XL 0208 092 6170
www.boxarchitects.co.uk info@boxarchitects.co.uk