





EXISTING ELEVATIONS 1 : 100




PROPOSED ELEVATIONS 1 : 100

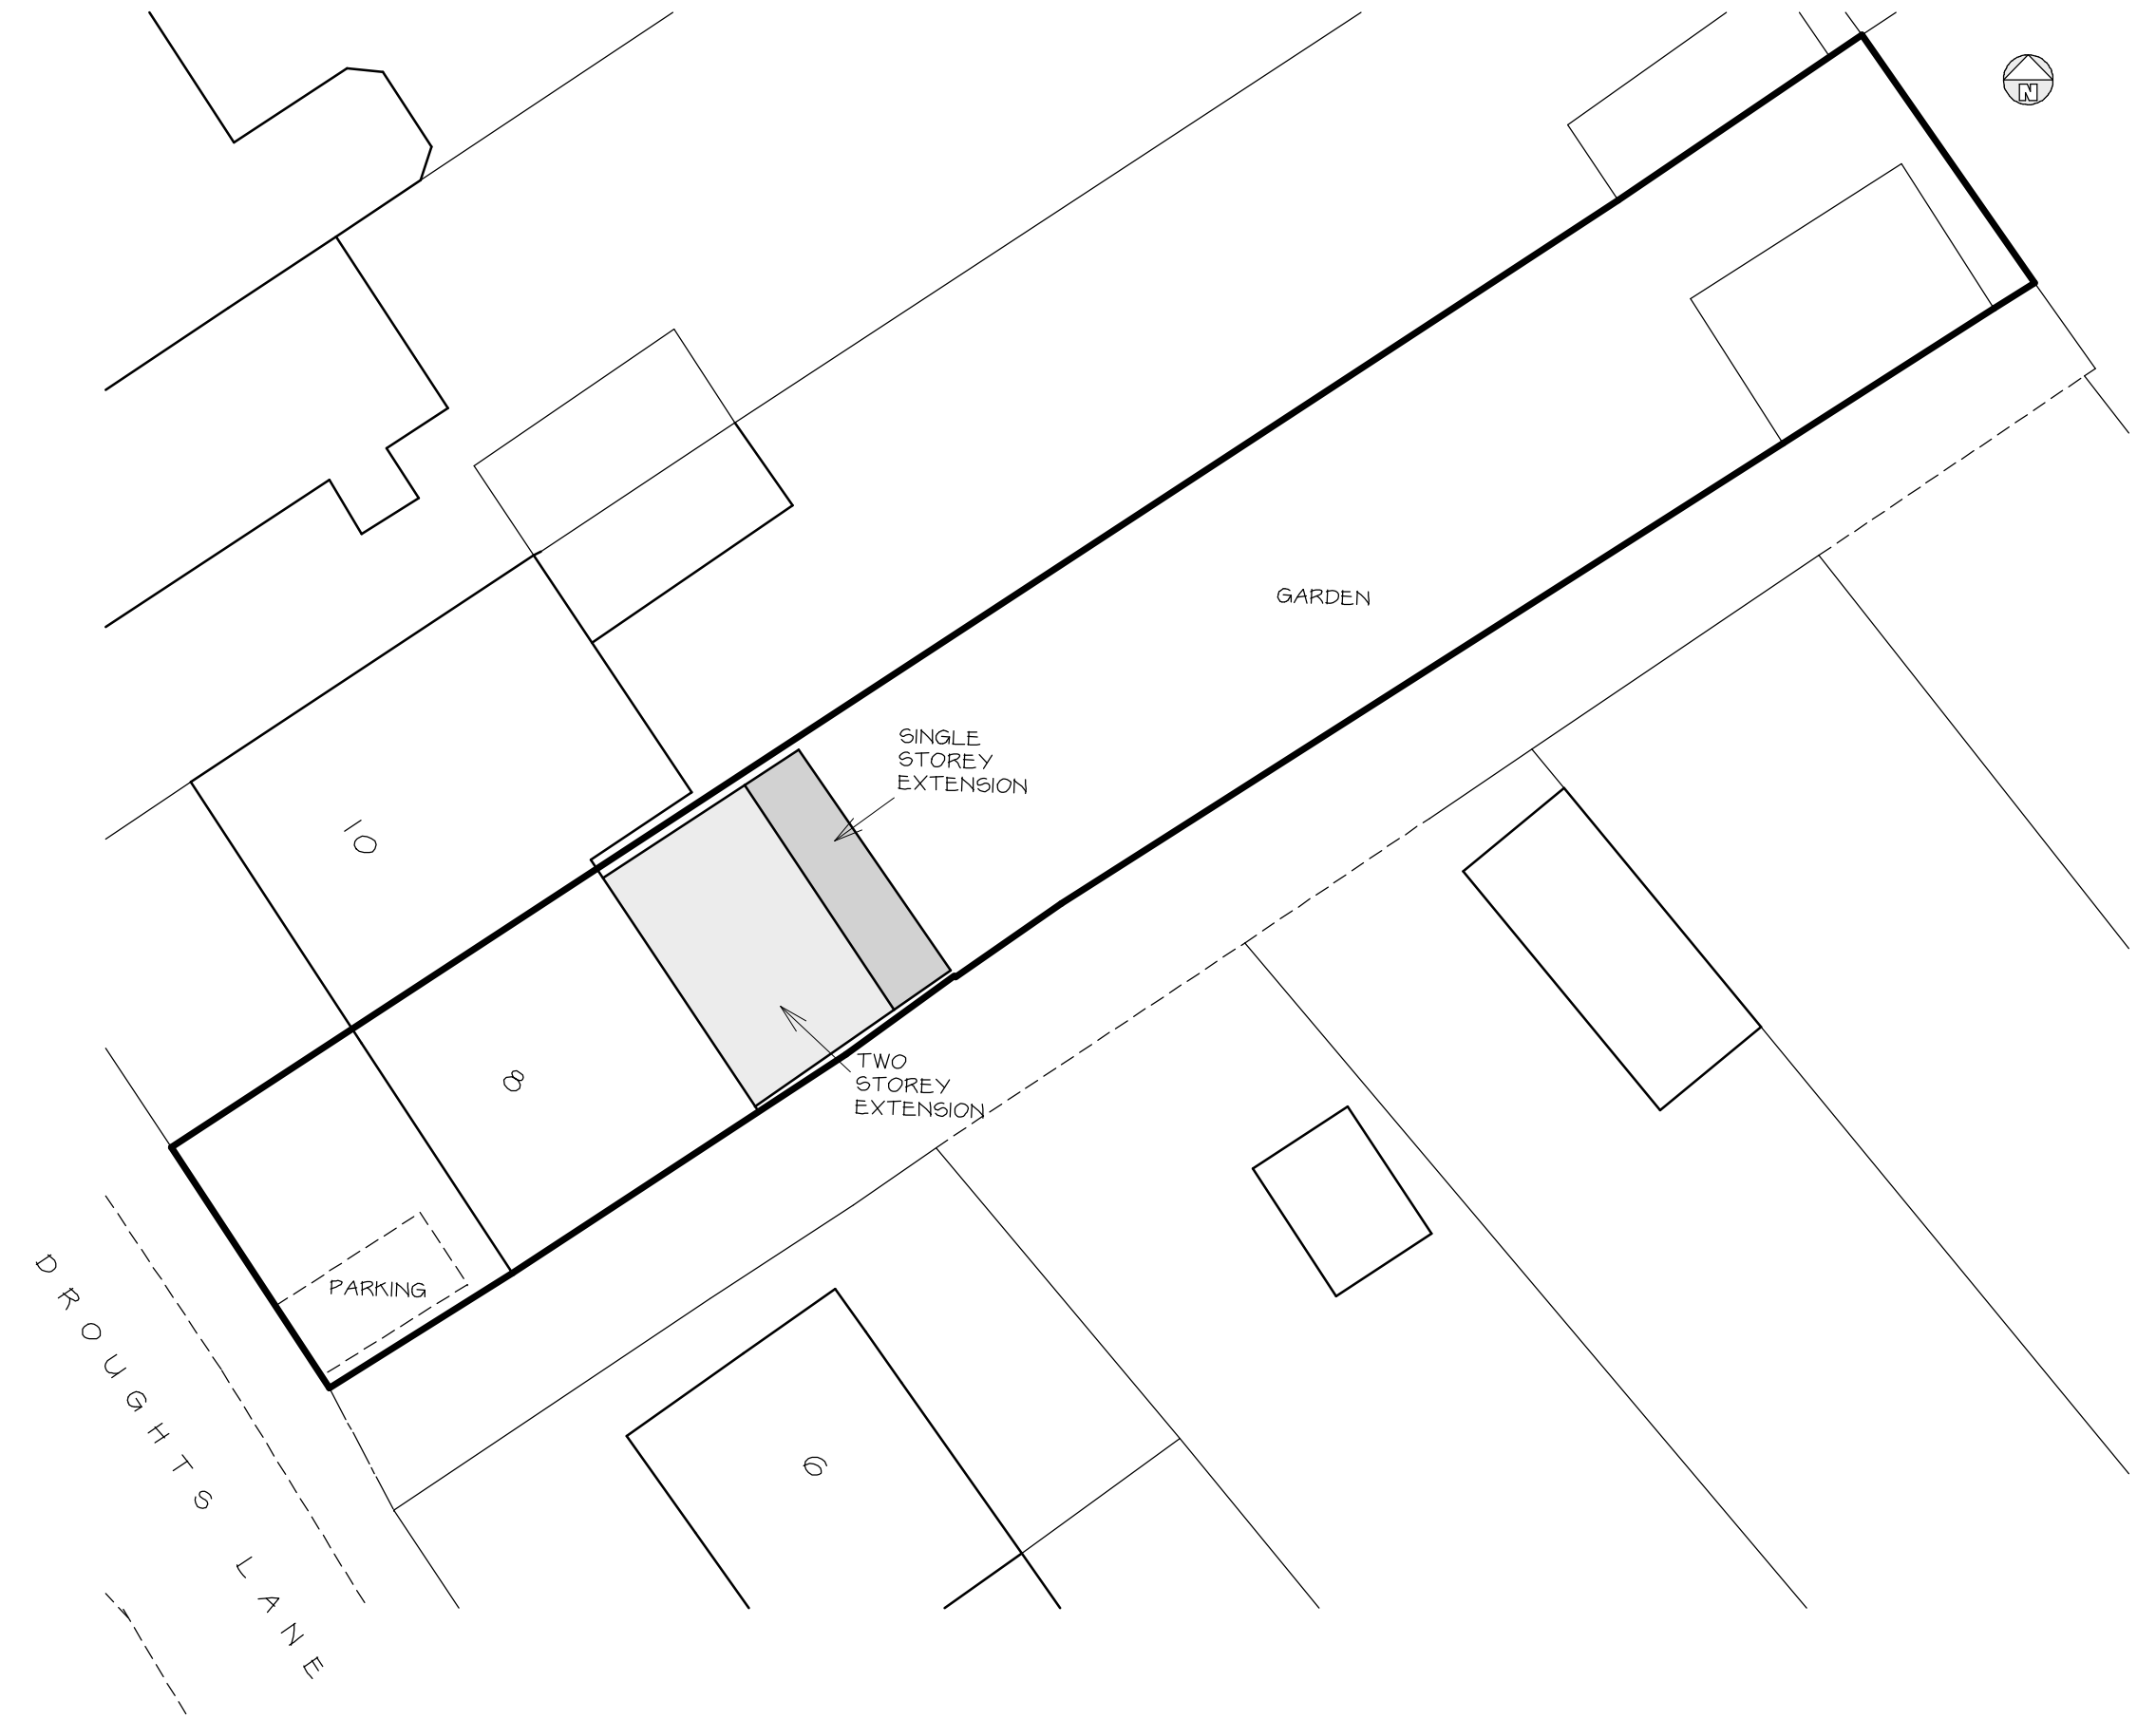


SITE PLAN 1 : 200

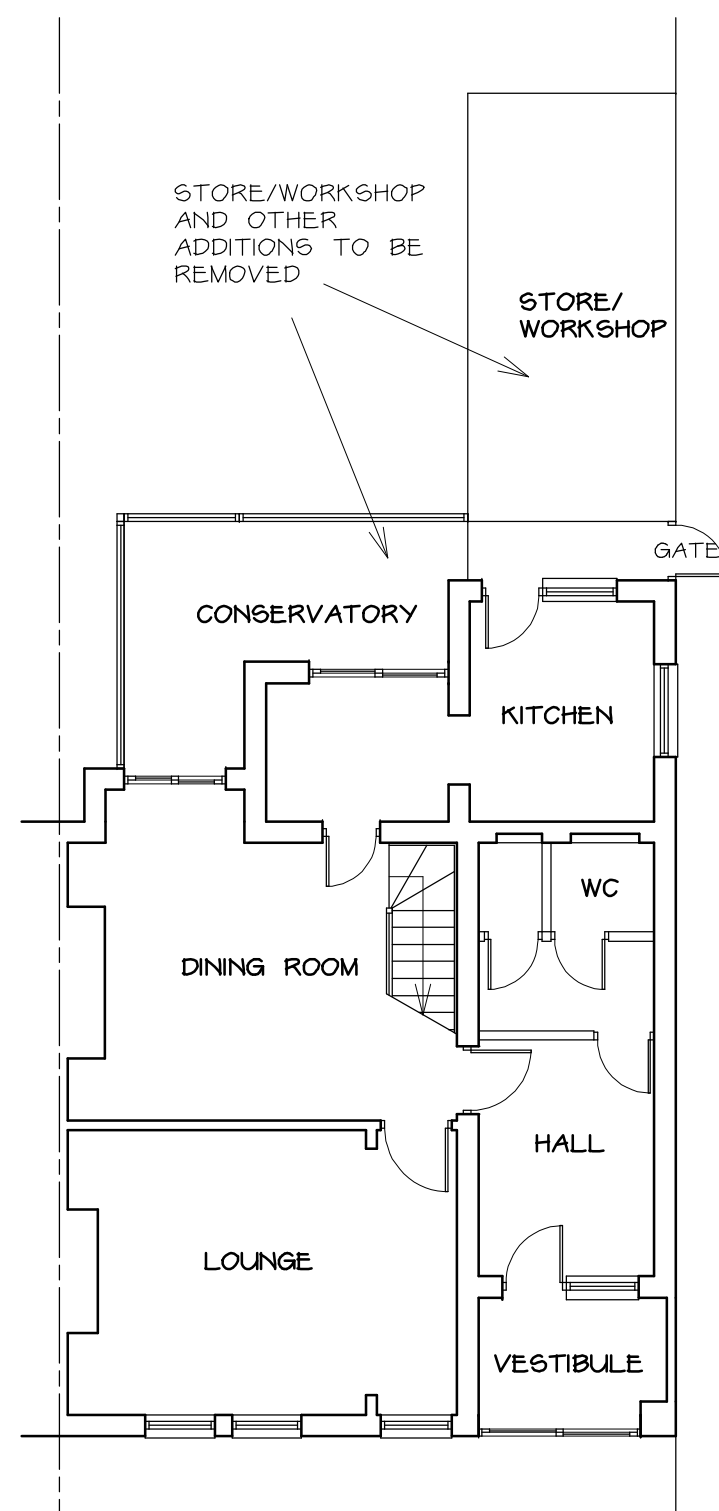


EXISTING GROUND FLOOR PLAN 1 : 100

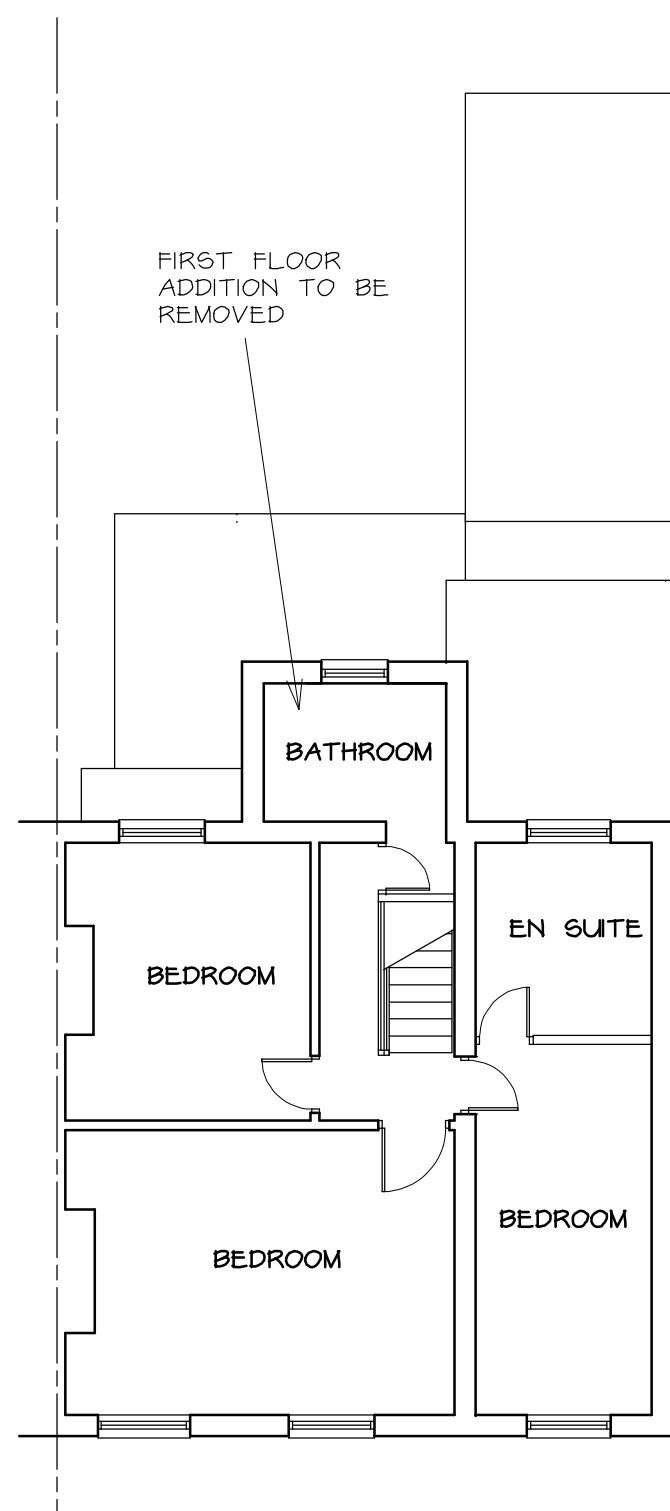

EXISTING FIRST FLOOR PLAN 1 : 100

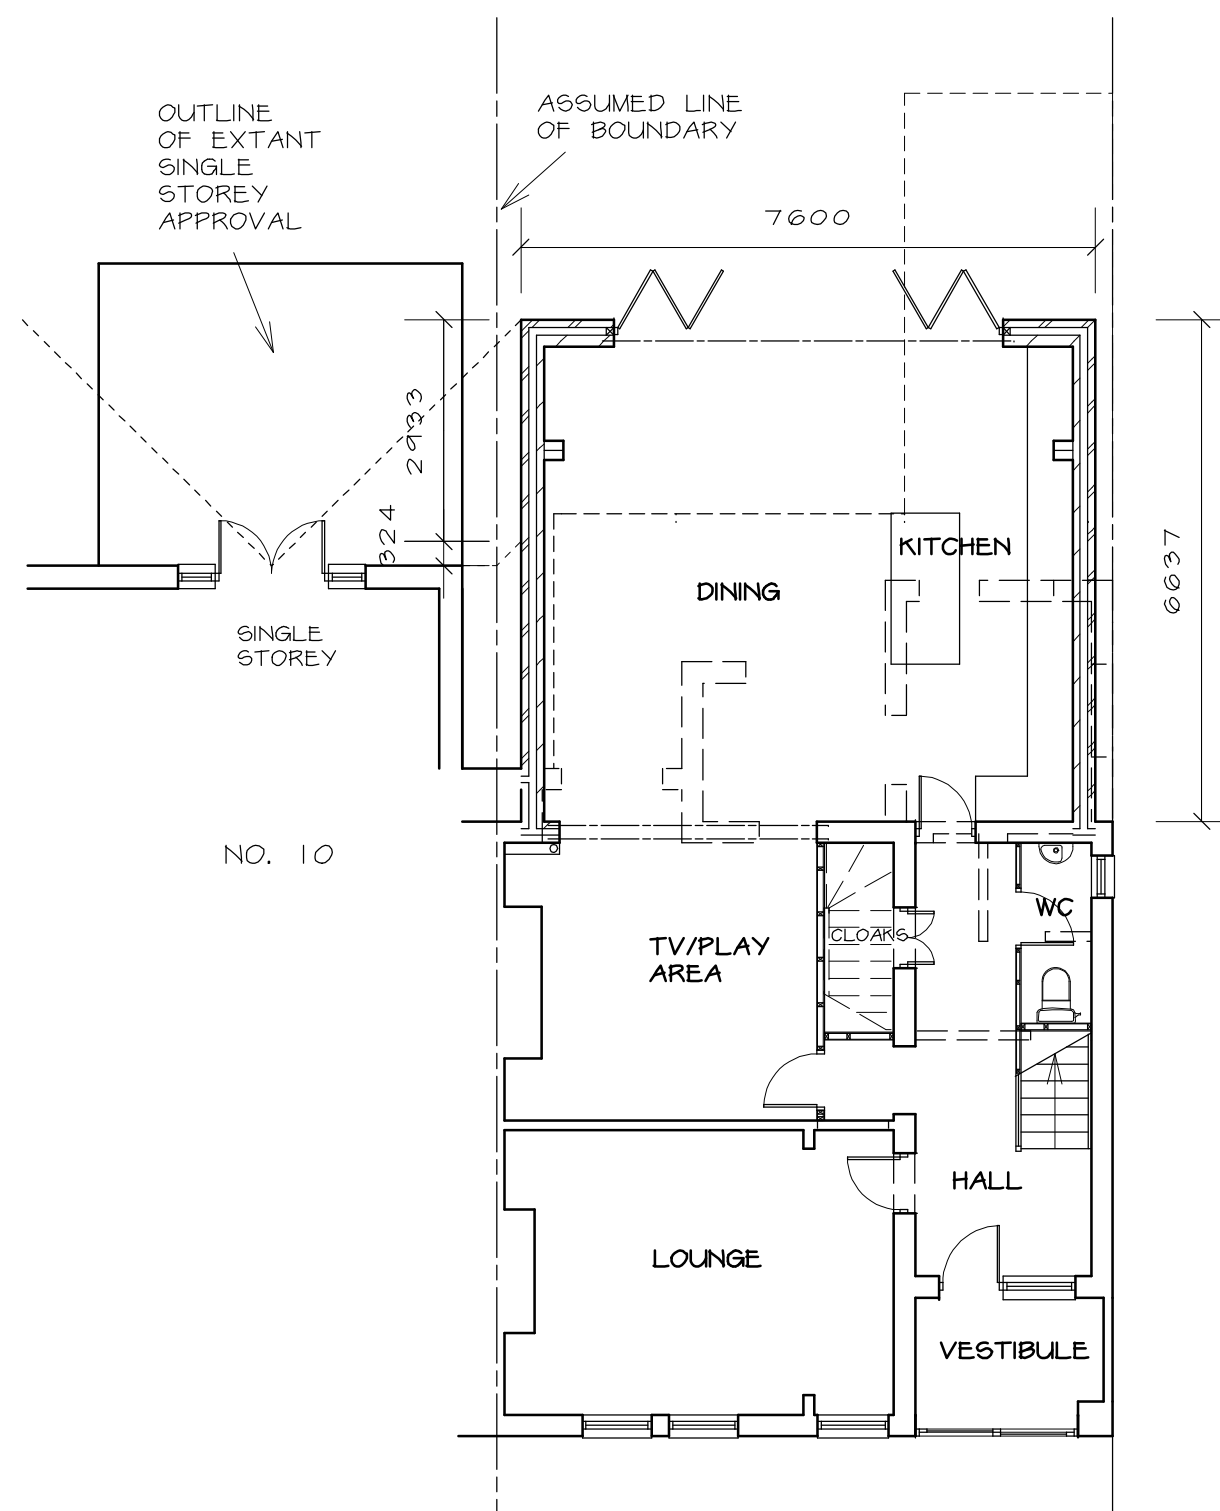

PROPOSED GROUND FLOOR PLAN 1 : 100

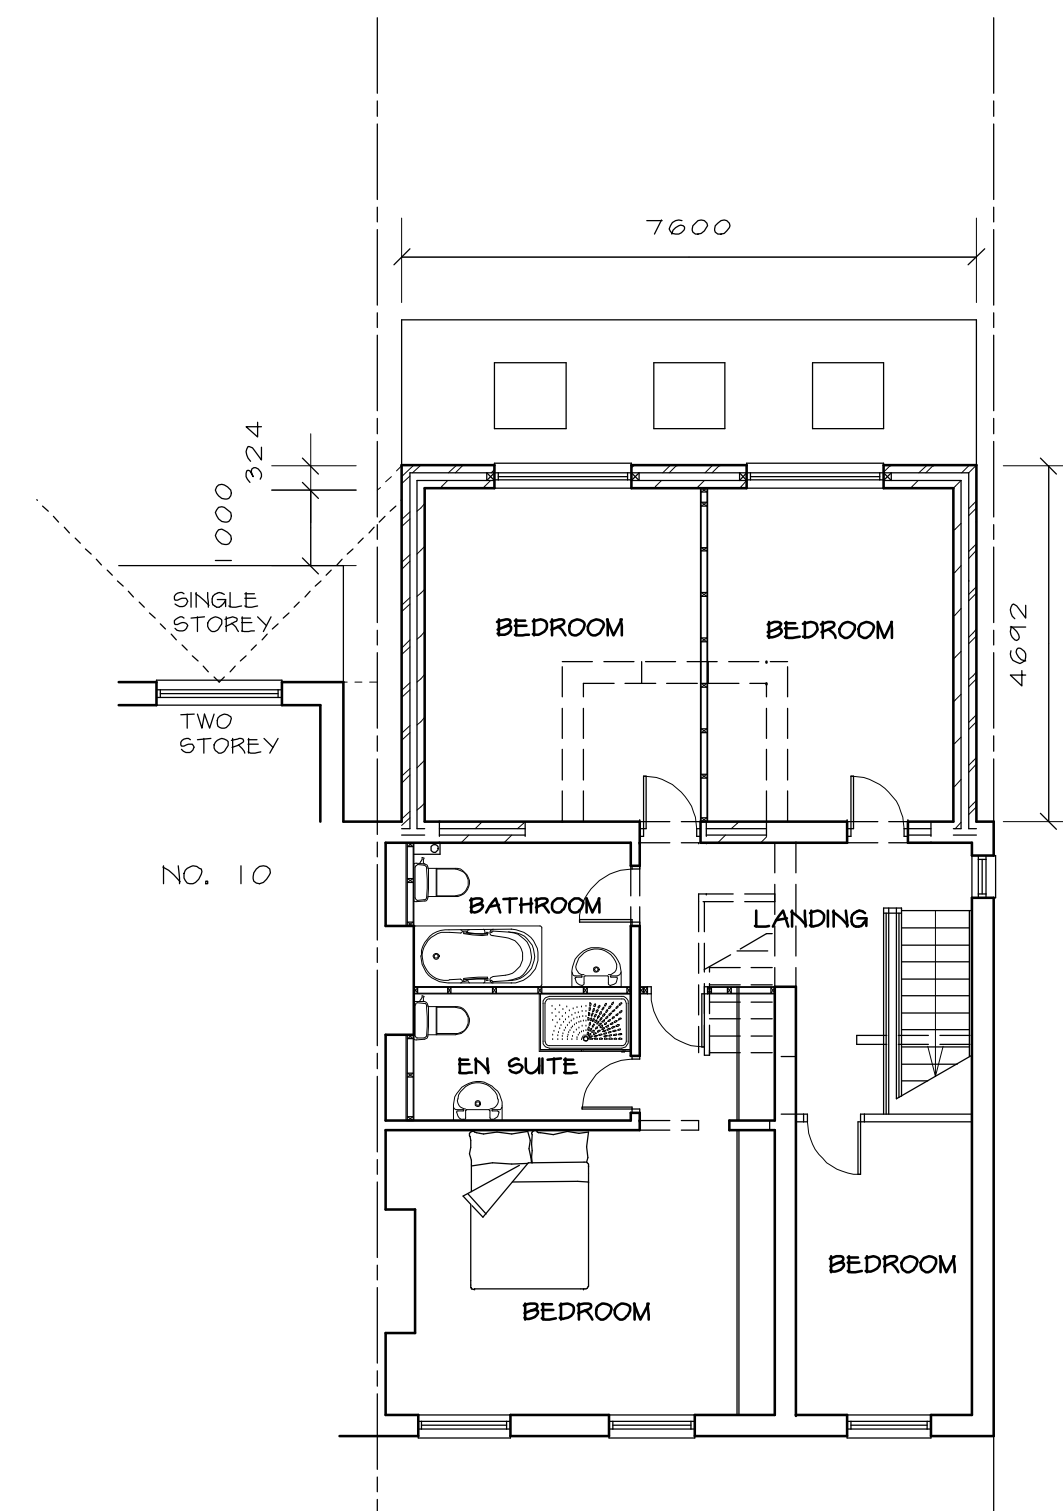

PROPOSED FIRST FLOOR PLAN 1 : 100



LOCATION PLAN 1 : 1250

MATERIALS
ROOF6 - BLUE SLATE TO MATCH EXISTING MAIN ROOF SLATES
EXTERNAL WALLS - NEW AND EXISTING EXTERNAL WALLS TO BE RENDERED (CREAM)

Telephone 0161 643 2422

Northside Plans Ltd

Planning and Building Design

116 Simister Lane Prestwich Manchester M25 2SB

Project

PROPOSED REAR EXTENSION
AND INTERNAL ALTERATIONS
8 DROUGHTS LANE
PRESTWICH

Title

FLOOR PLANS, ELEVATIONS
AND SITE PLAN

Scale 1:50 1:100 1:200 (A1) Date 11/2021
Drawn by NIGEL TAM6 Dwg.no. 10/DL/1C